


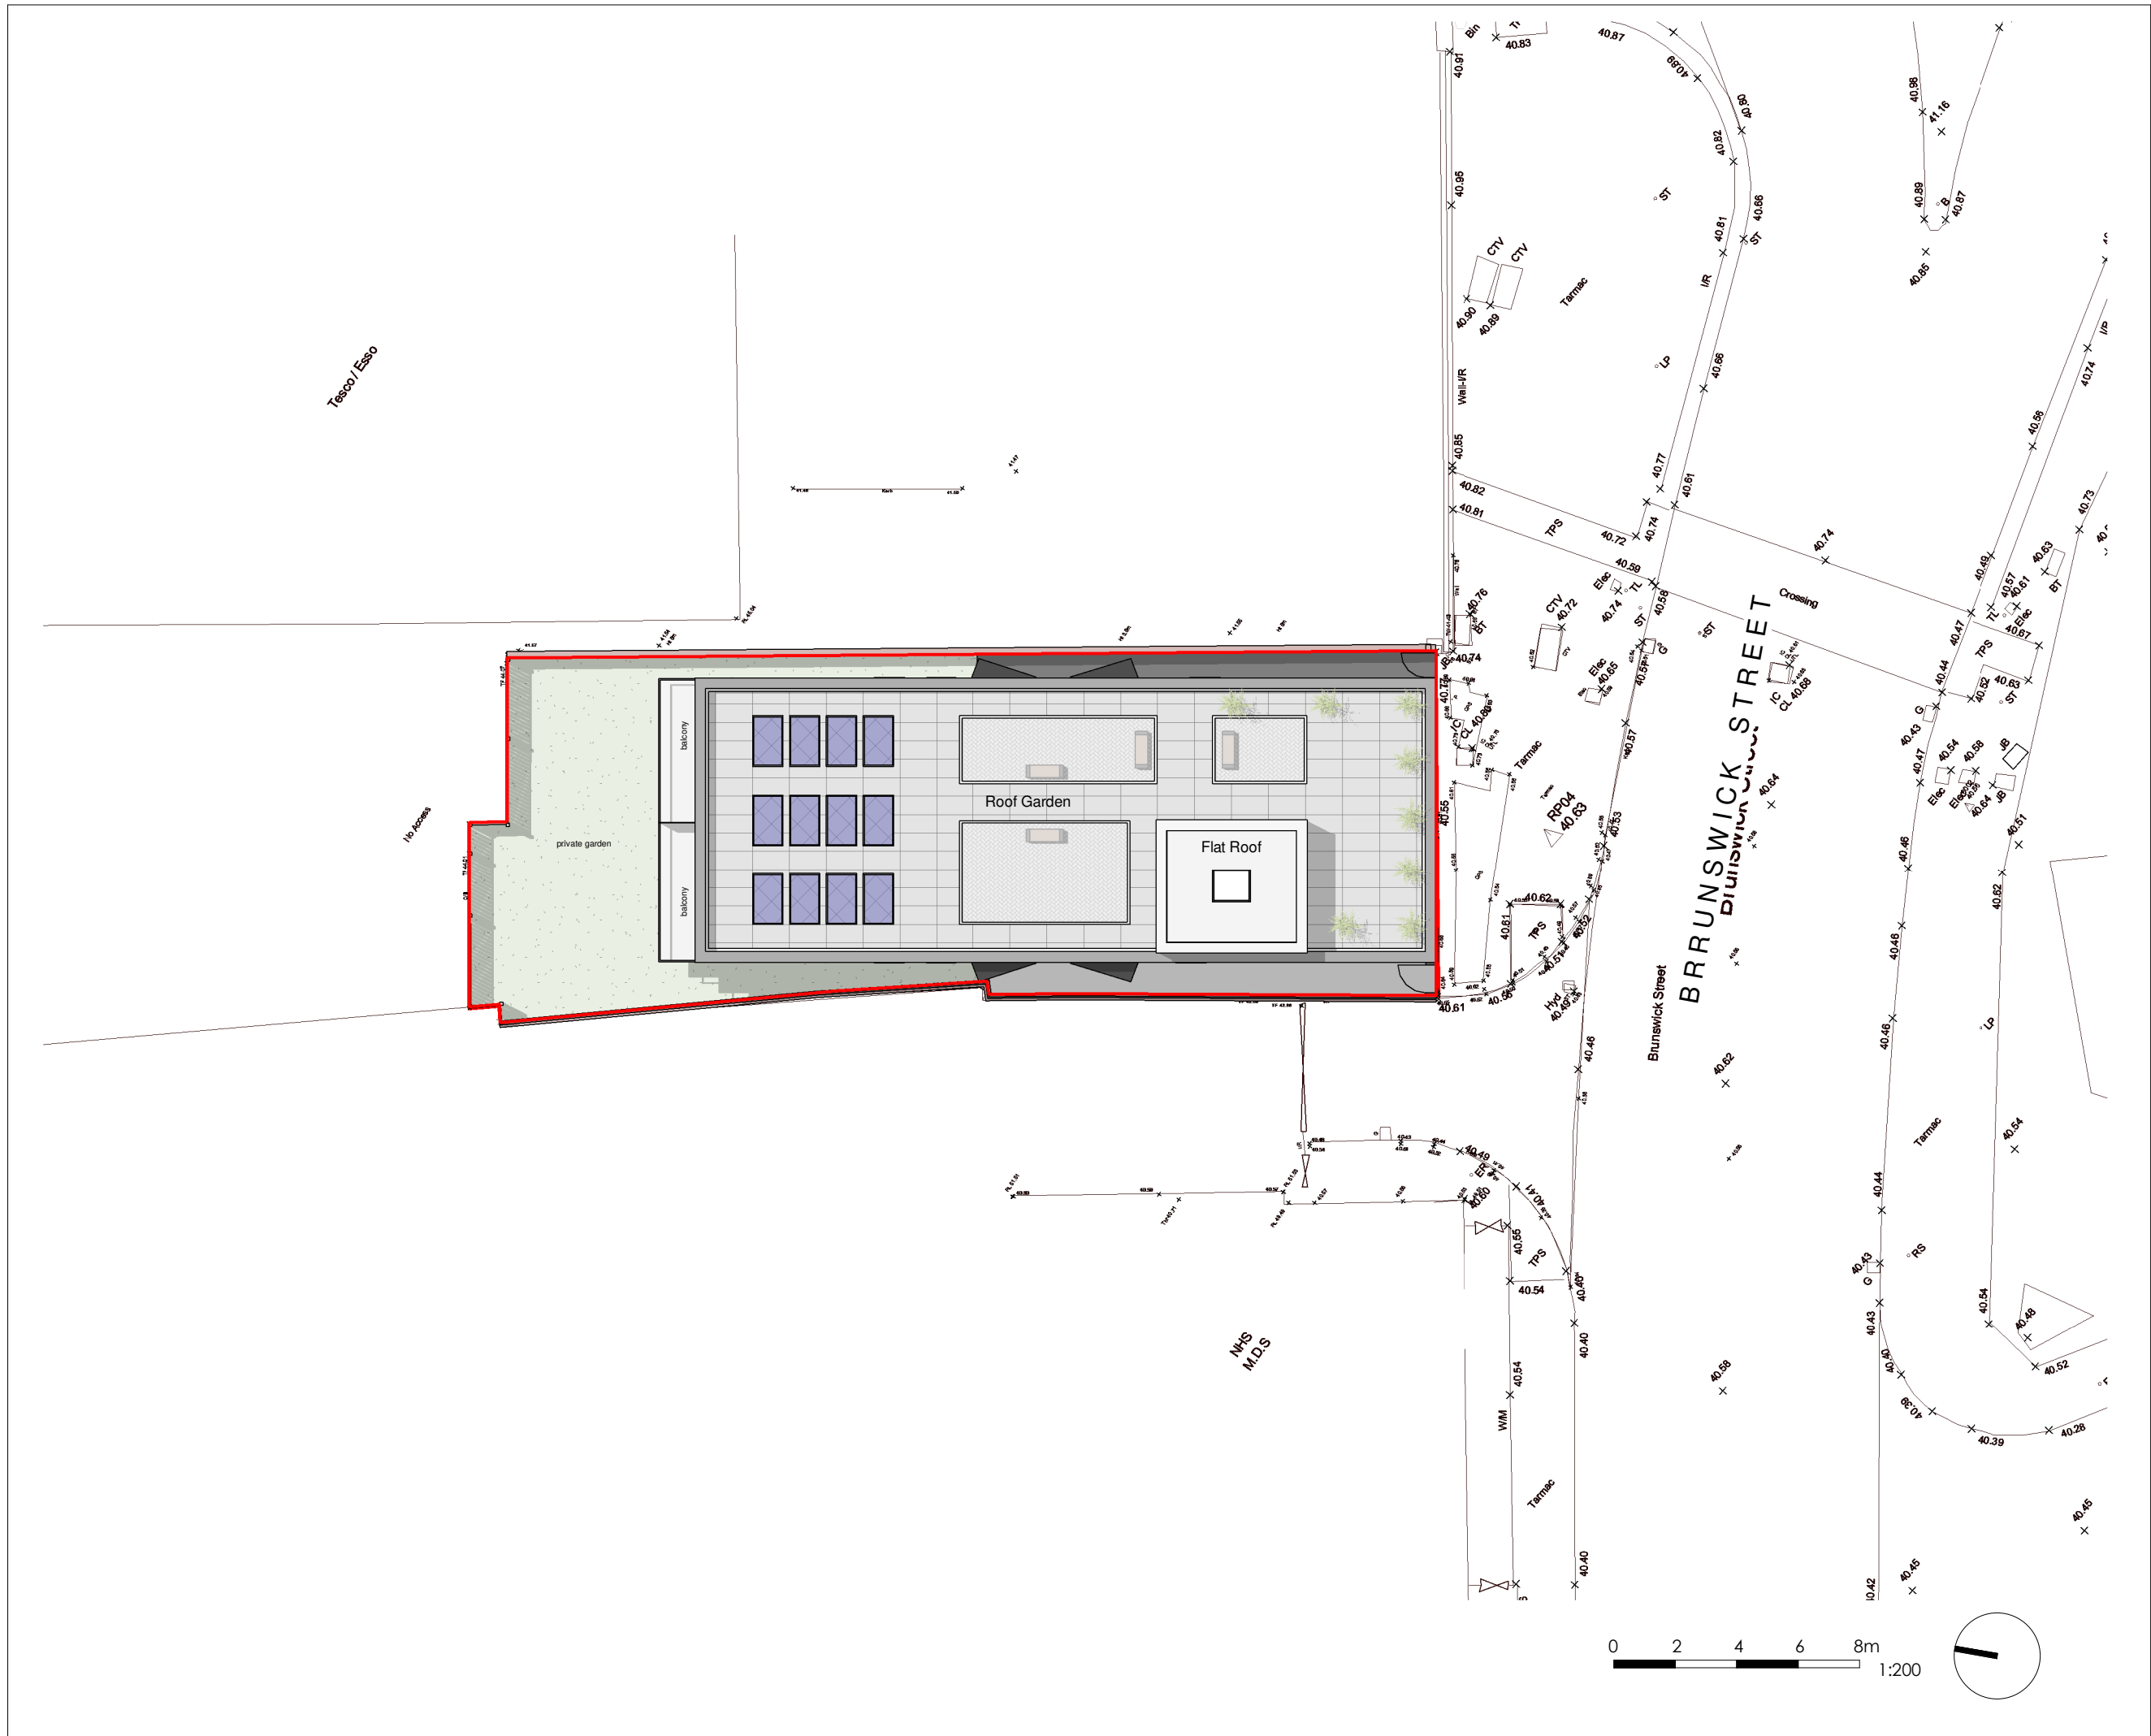

General Notes

The Architect shall have no responsibility for any use made of this document other than for that which it was prepared and issued.
All dimensions should be checked on site. Do not scale from this drawing. To be read in conjunction with all other Consultant's drawings. The Architect to be immediately notified of any discrepancies.

Copyright on this drawing retained by the Architect.

LEGEND

Site Boundary

F	16/04/21	SA	SH	Amended Proposed	
E	28/03/21	SA	SH	Amended Proposed	
D	08/03/21	SA	SH	Amended Proposed	
C	04/03/21	SA	SH	Amended Proposed	
B	25/02/21	SA	SH	Amended Proposed	
A	19/02/21	SA	SH	Amended Proposed	
	16/02/21	SA	SH	Initial Issue	
No.	Date	Dwn	Chk	App	Revision or reason for issue

Client
Brunswick Living Ltd

createitstudios
Architects & Designers

Create It Studios (NW) Ltd
Universal Square
Devonshire Street North
Manchester M12 6JH
0161 974 6165
www.createitstudios.co.uk
info@createitstudios.co.uk

Project Title
Brunswick Street

Scale / North Point

1 : 200

Drawing Title
Proposed Site Plan

Drawing Number
A1324(02)001
Drawing Status
Preliminary

Revision
F