




PROPOSED SECOND FLOOR EXTENSION, 34 Bilsbarrow Road, Manchester.

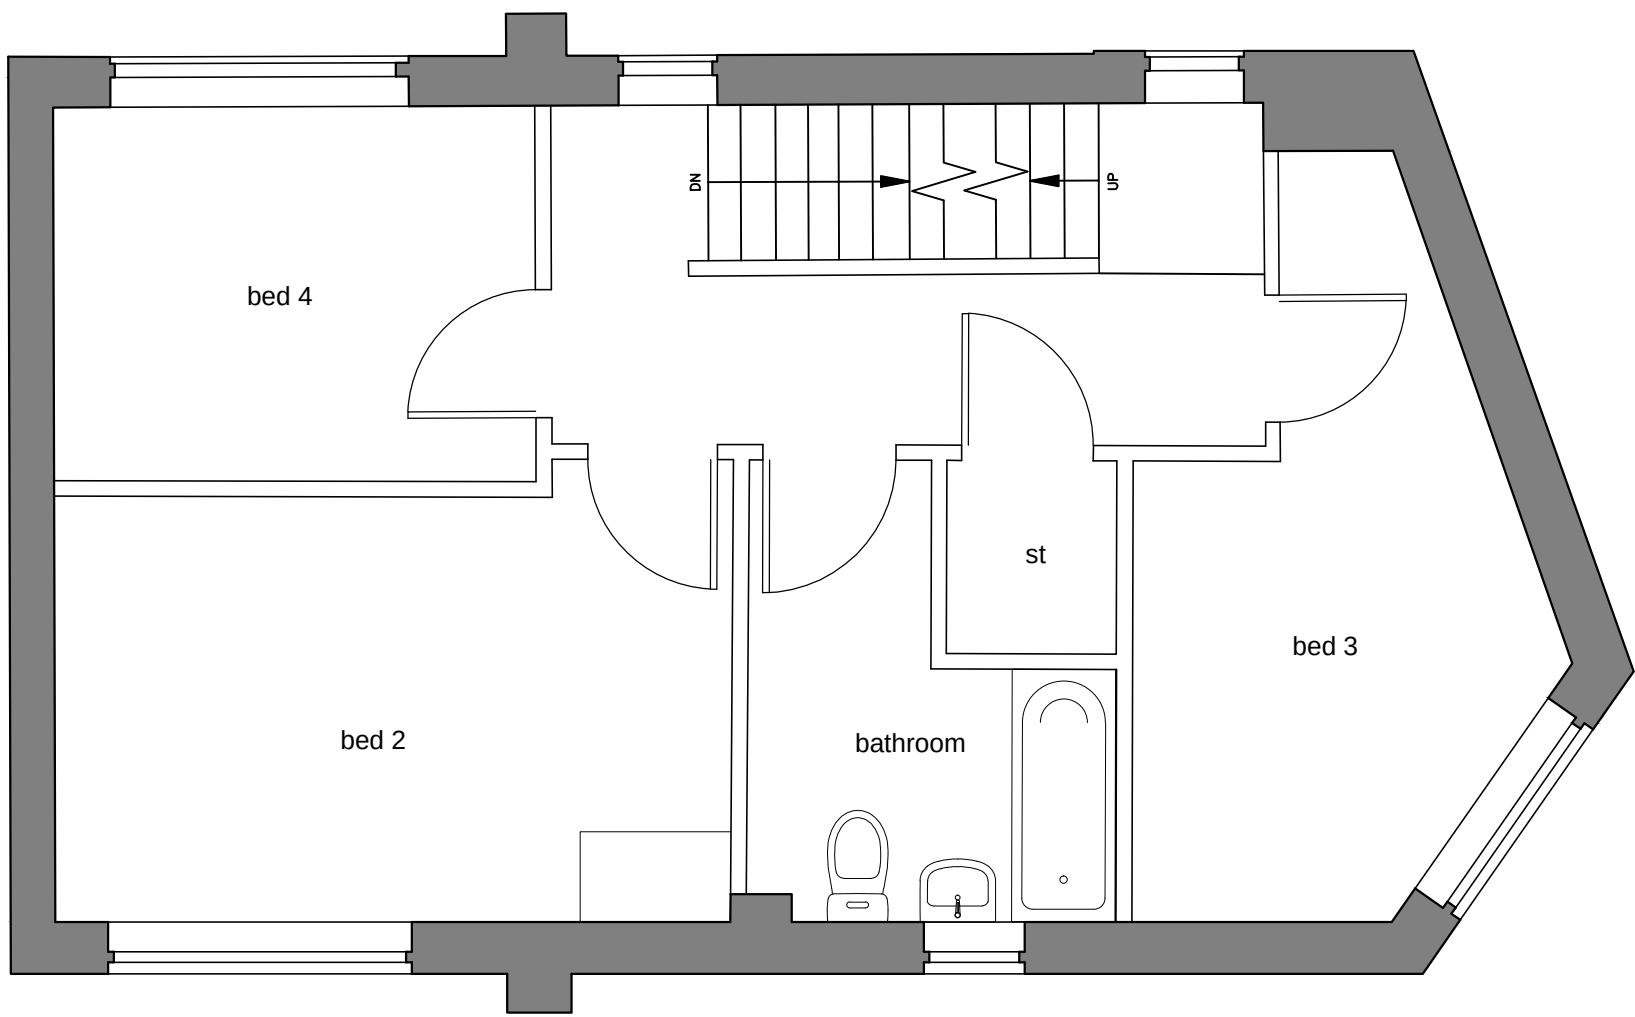

EXISTING FIRST FLOOR PLAN

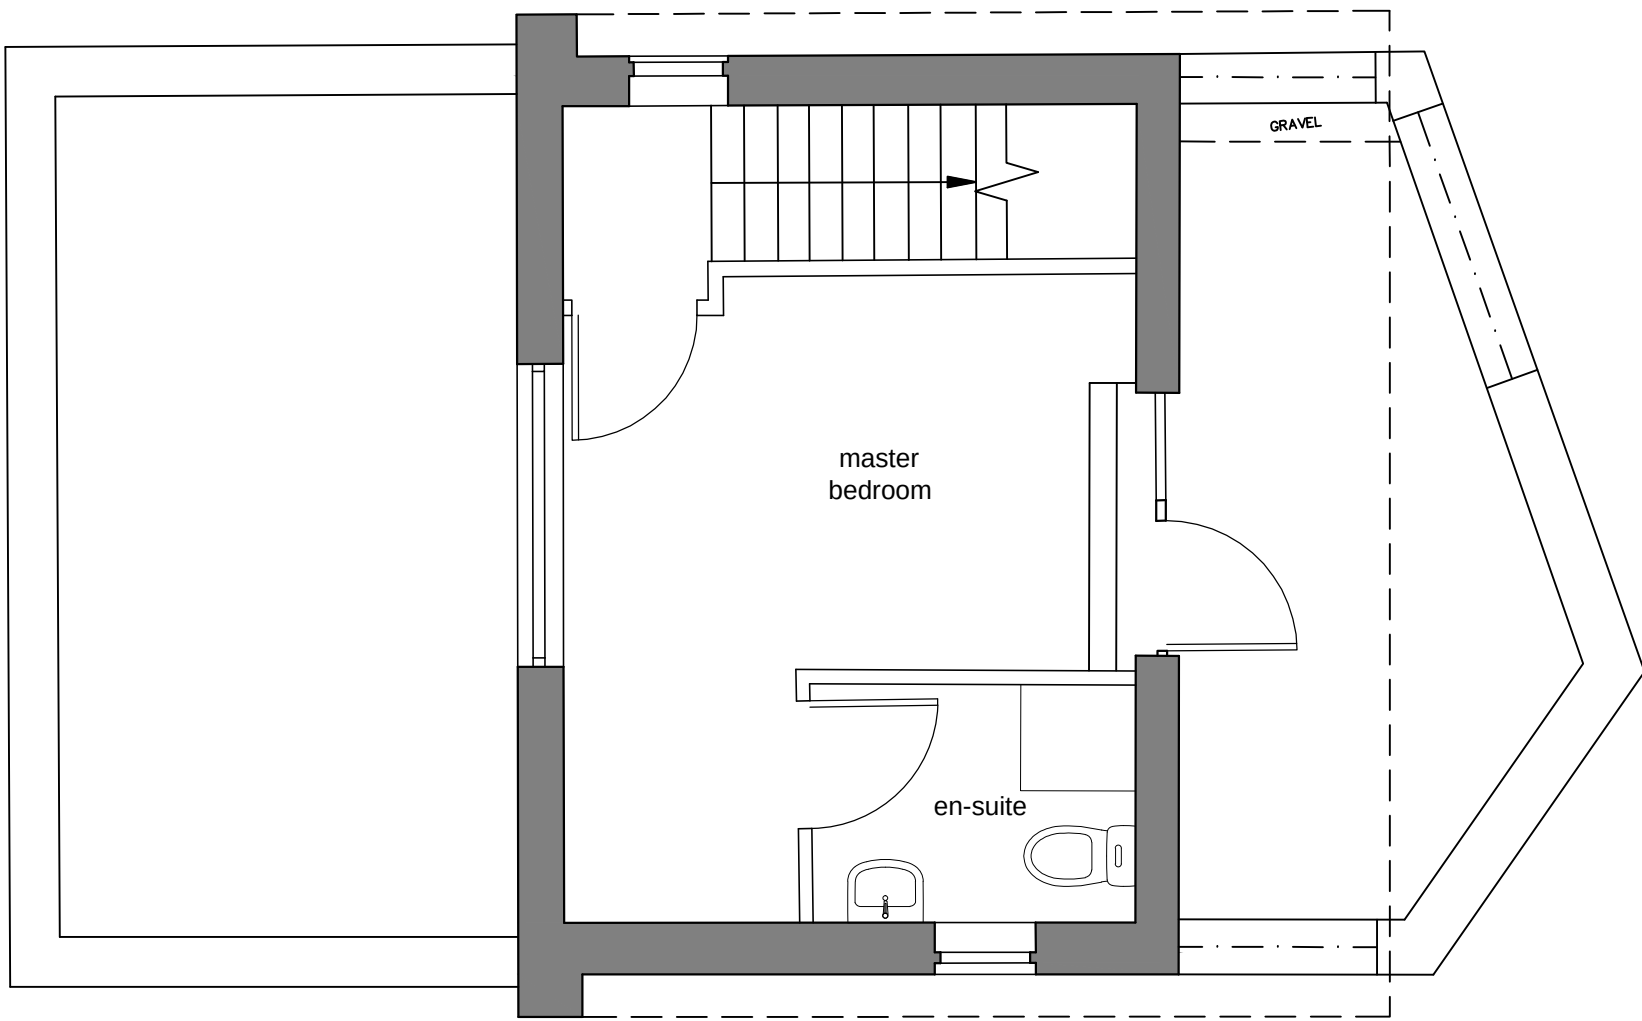

EXISTING SECOND FLOOR PLAN

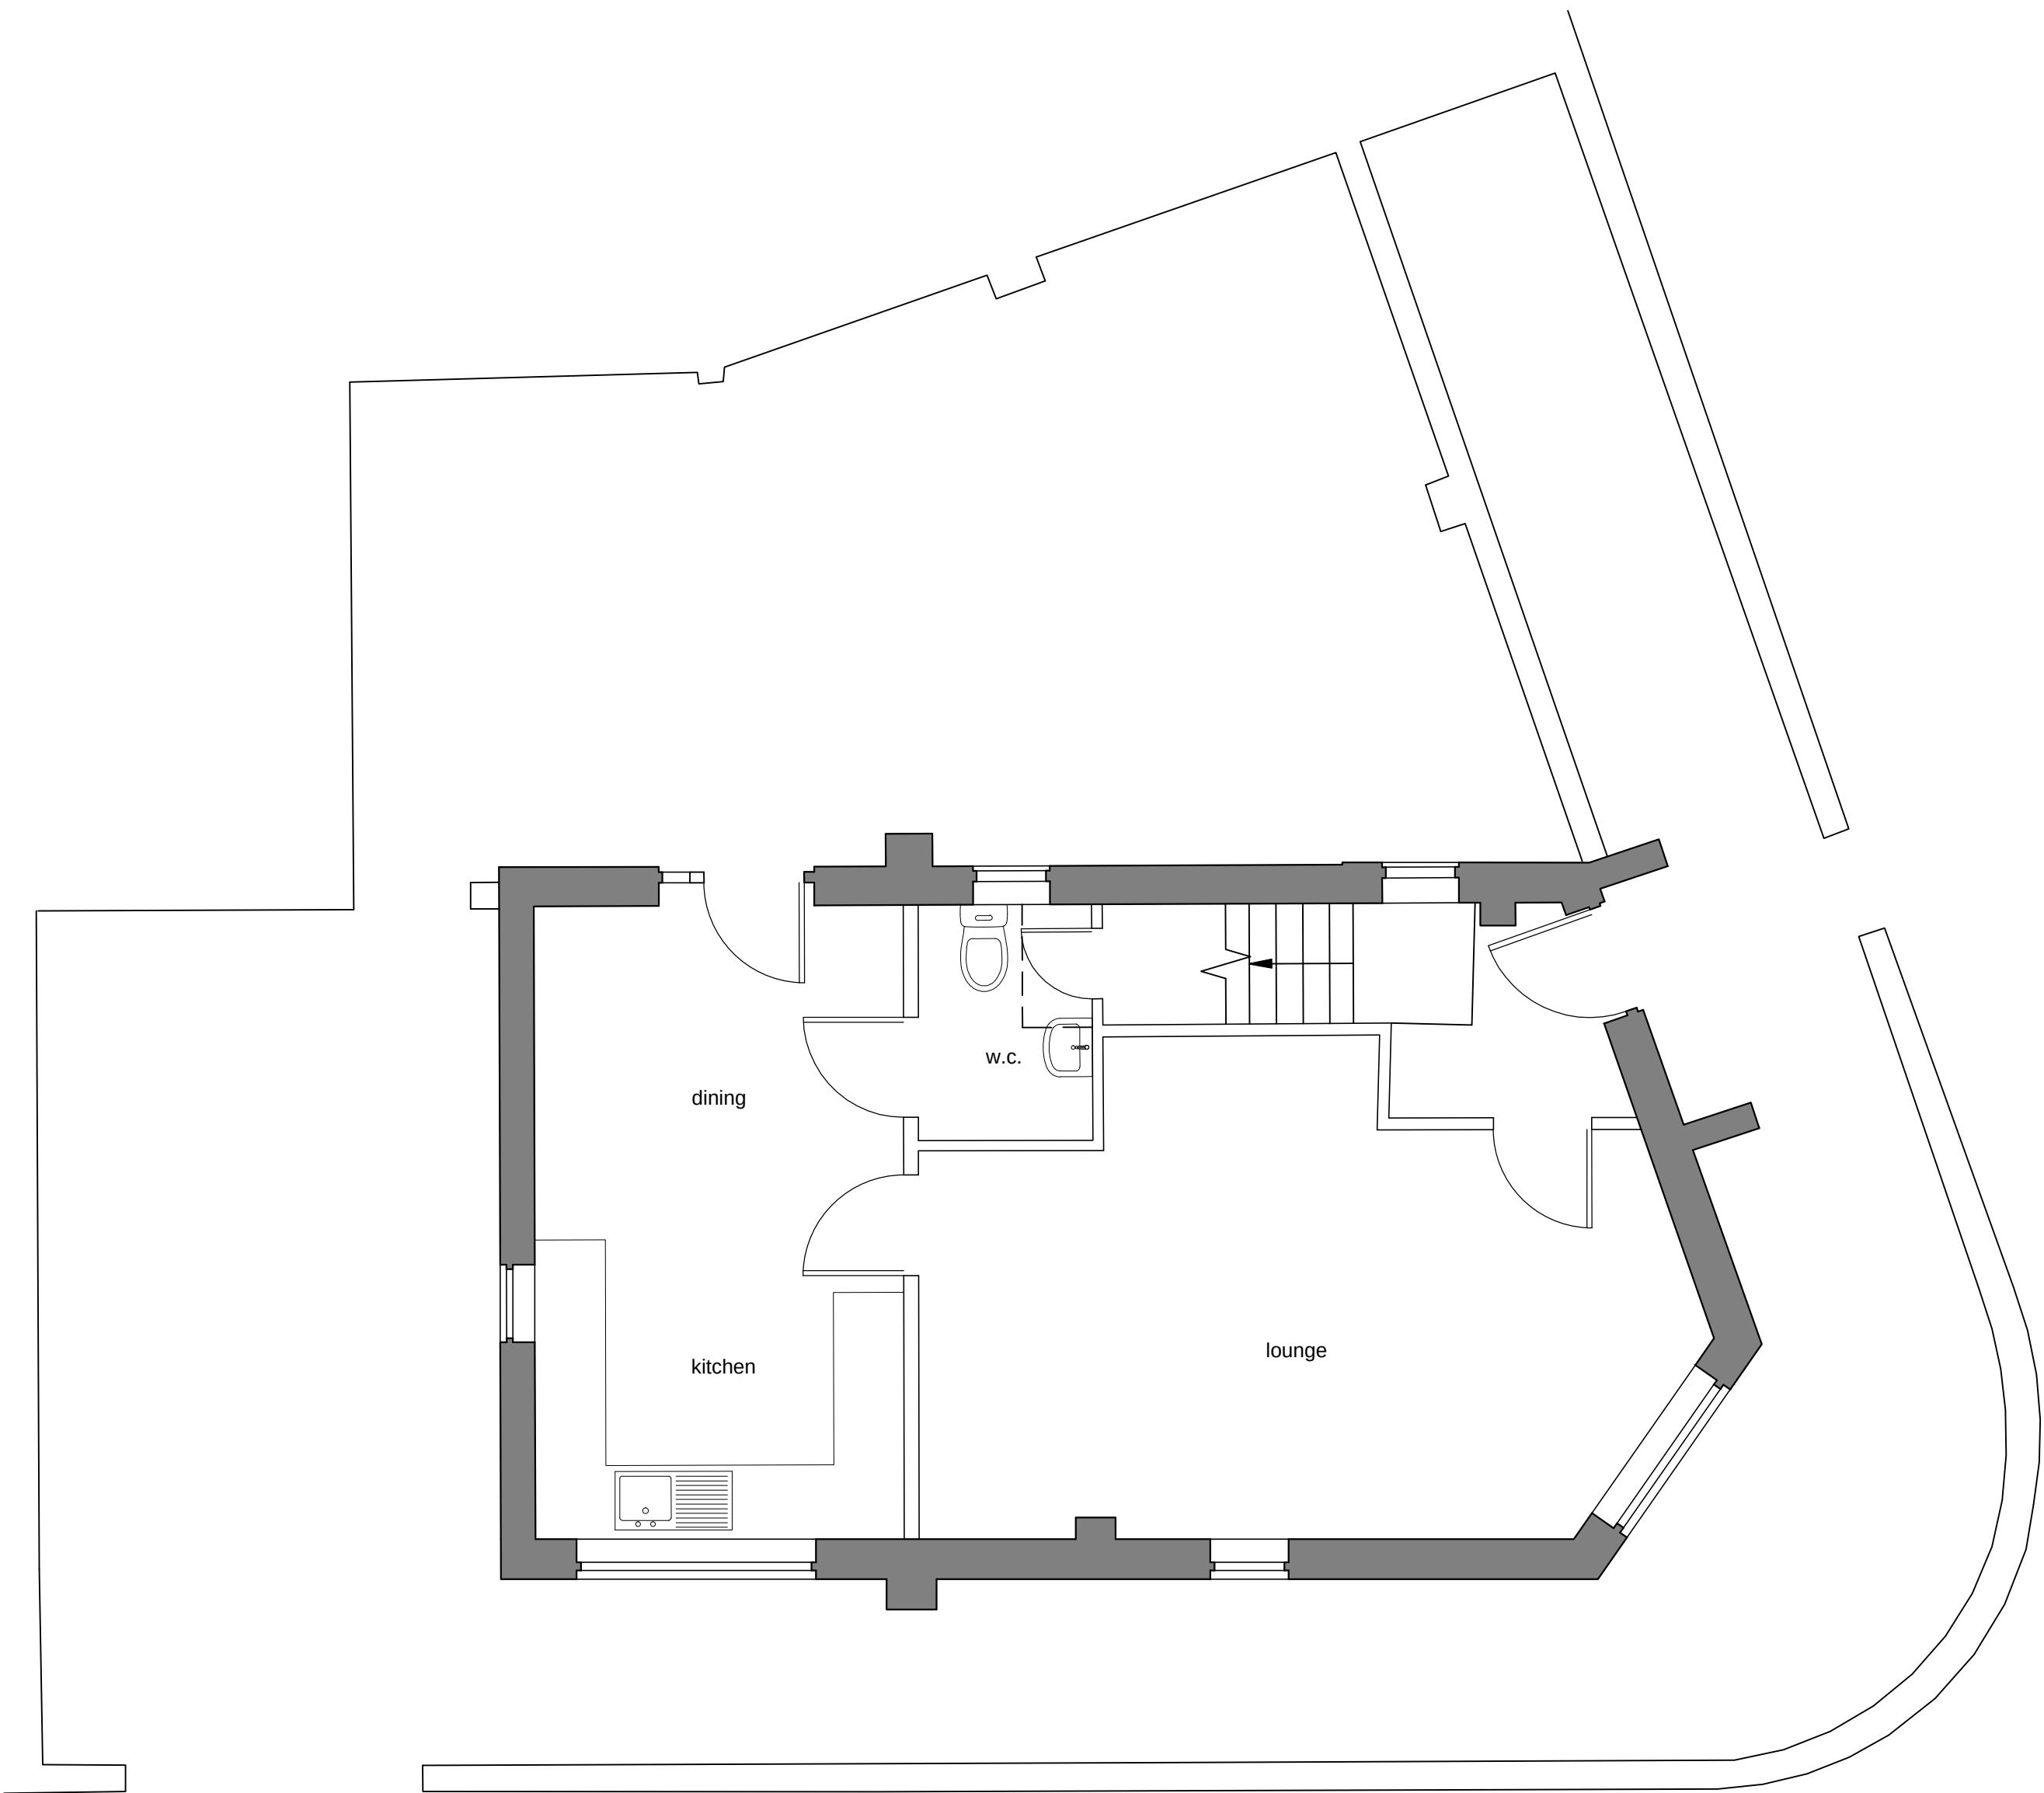

EXISTING GROUND FLOOR PLAN



PLANNING

P3	18-06-21	Planning Re-issue			DLM
P2	17-05-20	Planning issue			DLM
P1	10-09-20	Preliminary issue			DLM
Rev	Date	Detail			By
Creating Spaces for Better Living M 07921 826 274 T 01942 544 089 E cadesignservices@hotmail.co.uk 7 Milton Street Leigh Lancashire WN7 4EB					
Contractor					
Client					
MR S. JADHAV					
Project Title					
PROPOSED SECOND FLOOR EXTENSION 34 BILSBORROW ROAD, MANCHESTER					
Drawing Title					
EXISTING PLANS					
Scale	Date	Design	CAD	Checked	
1:50 @ A1	September 2020				
Drawing No.	2026-01			Rev	P3
Base Dwg xref.					