
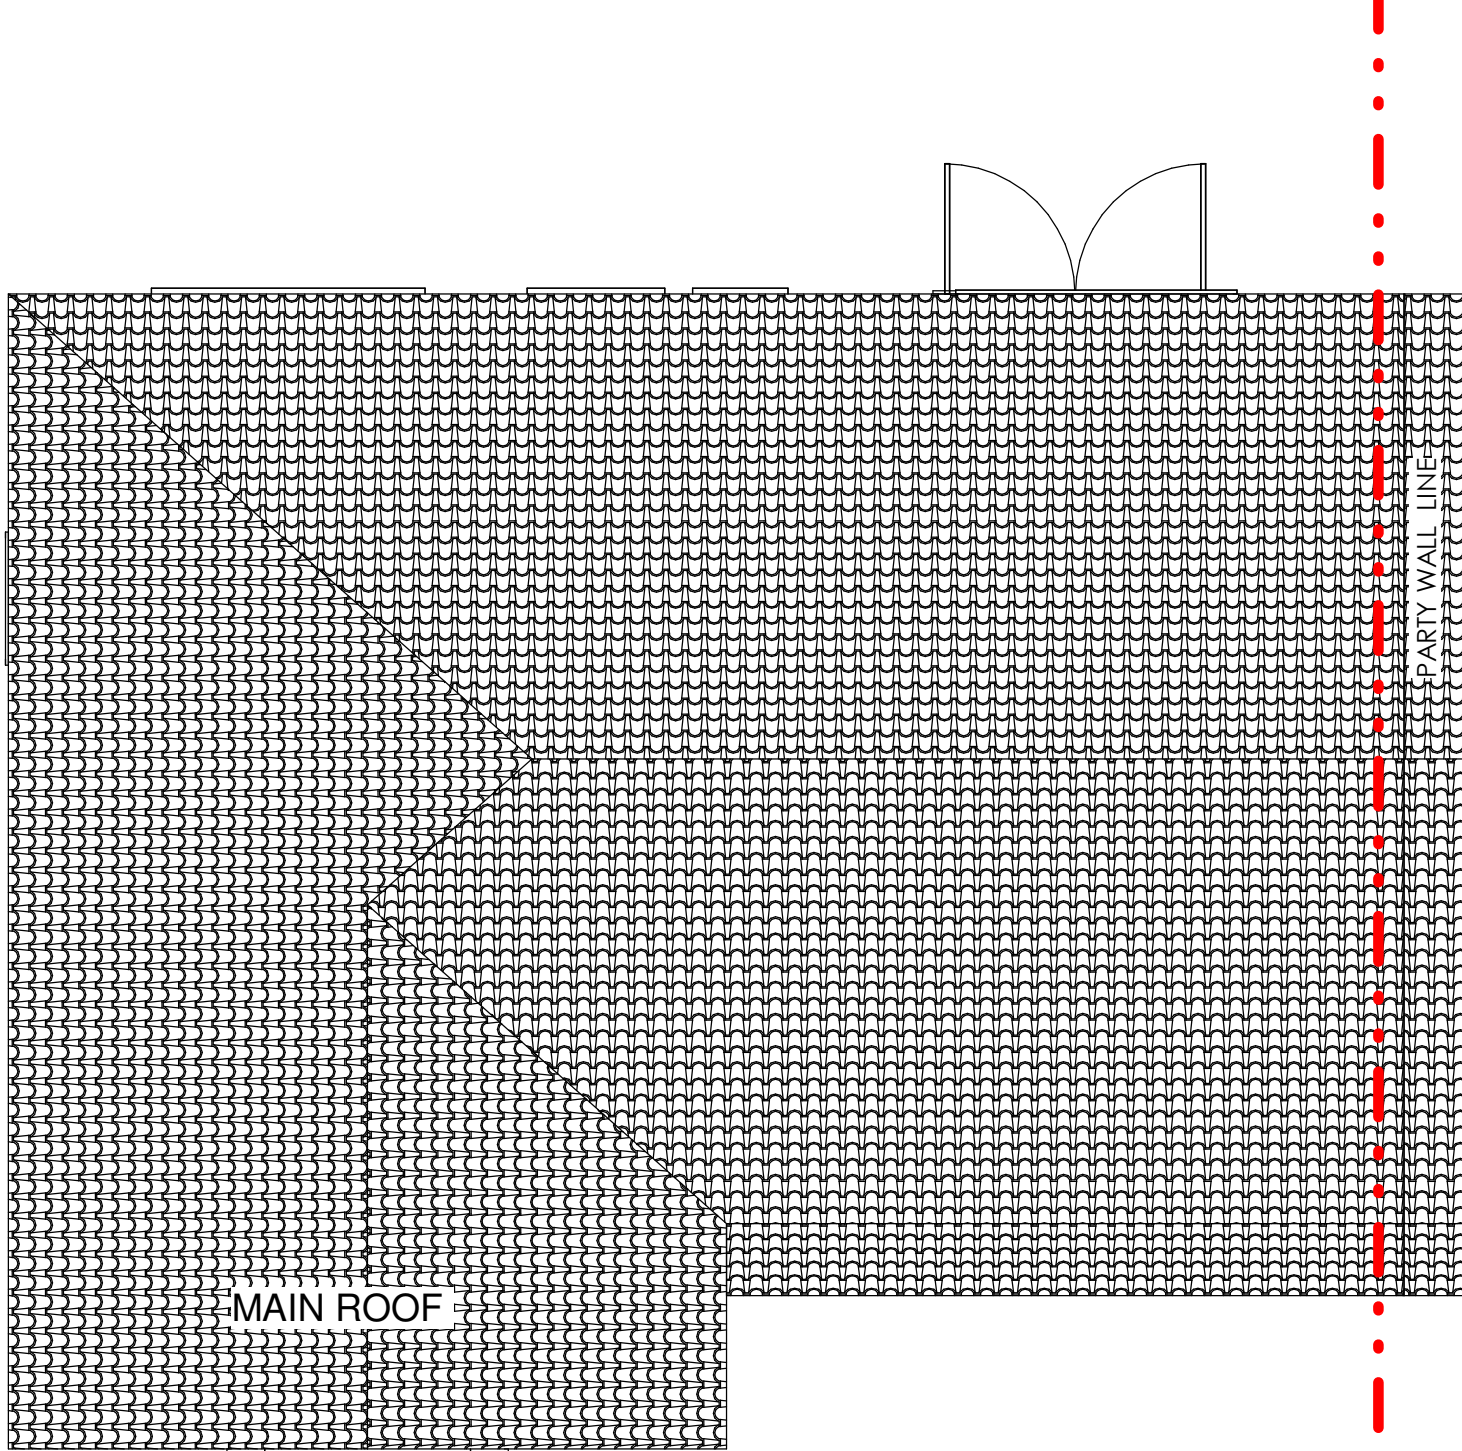
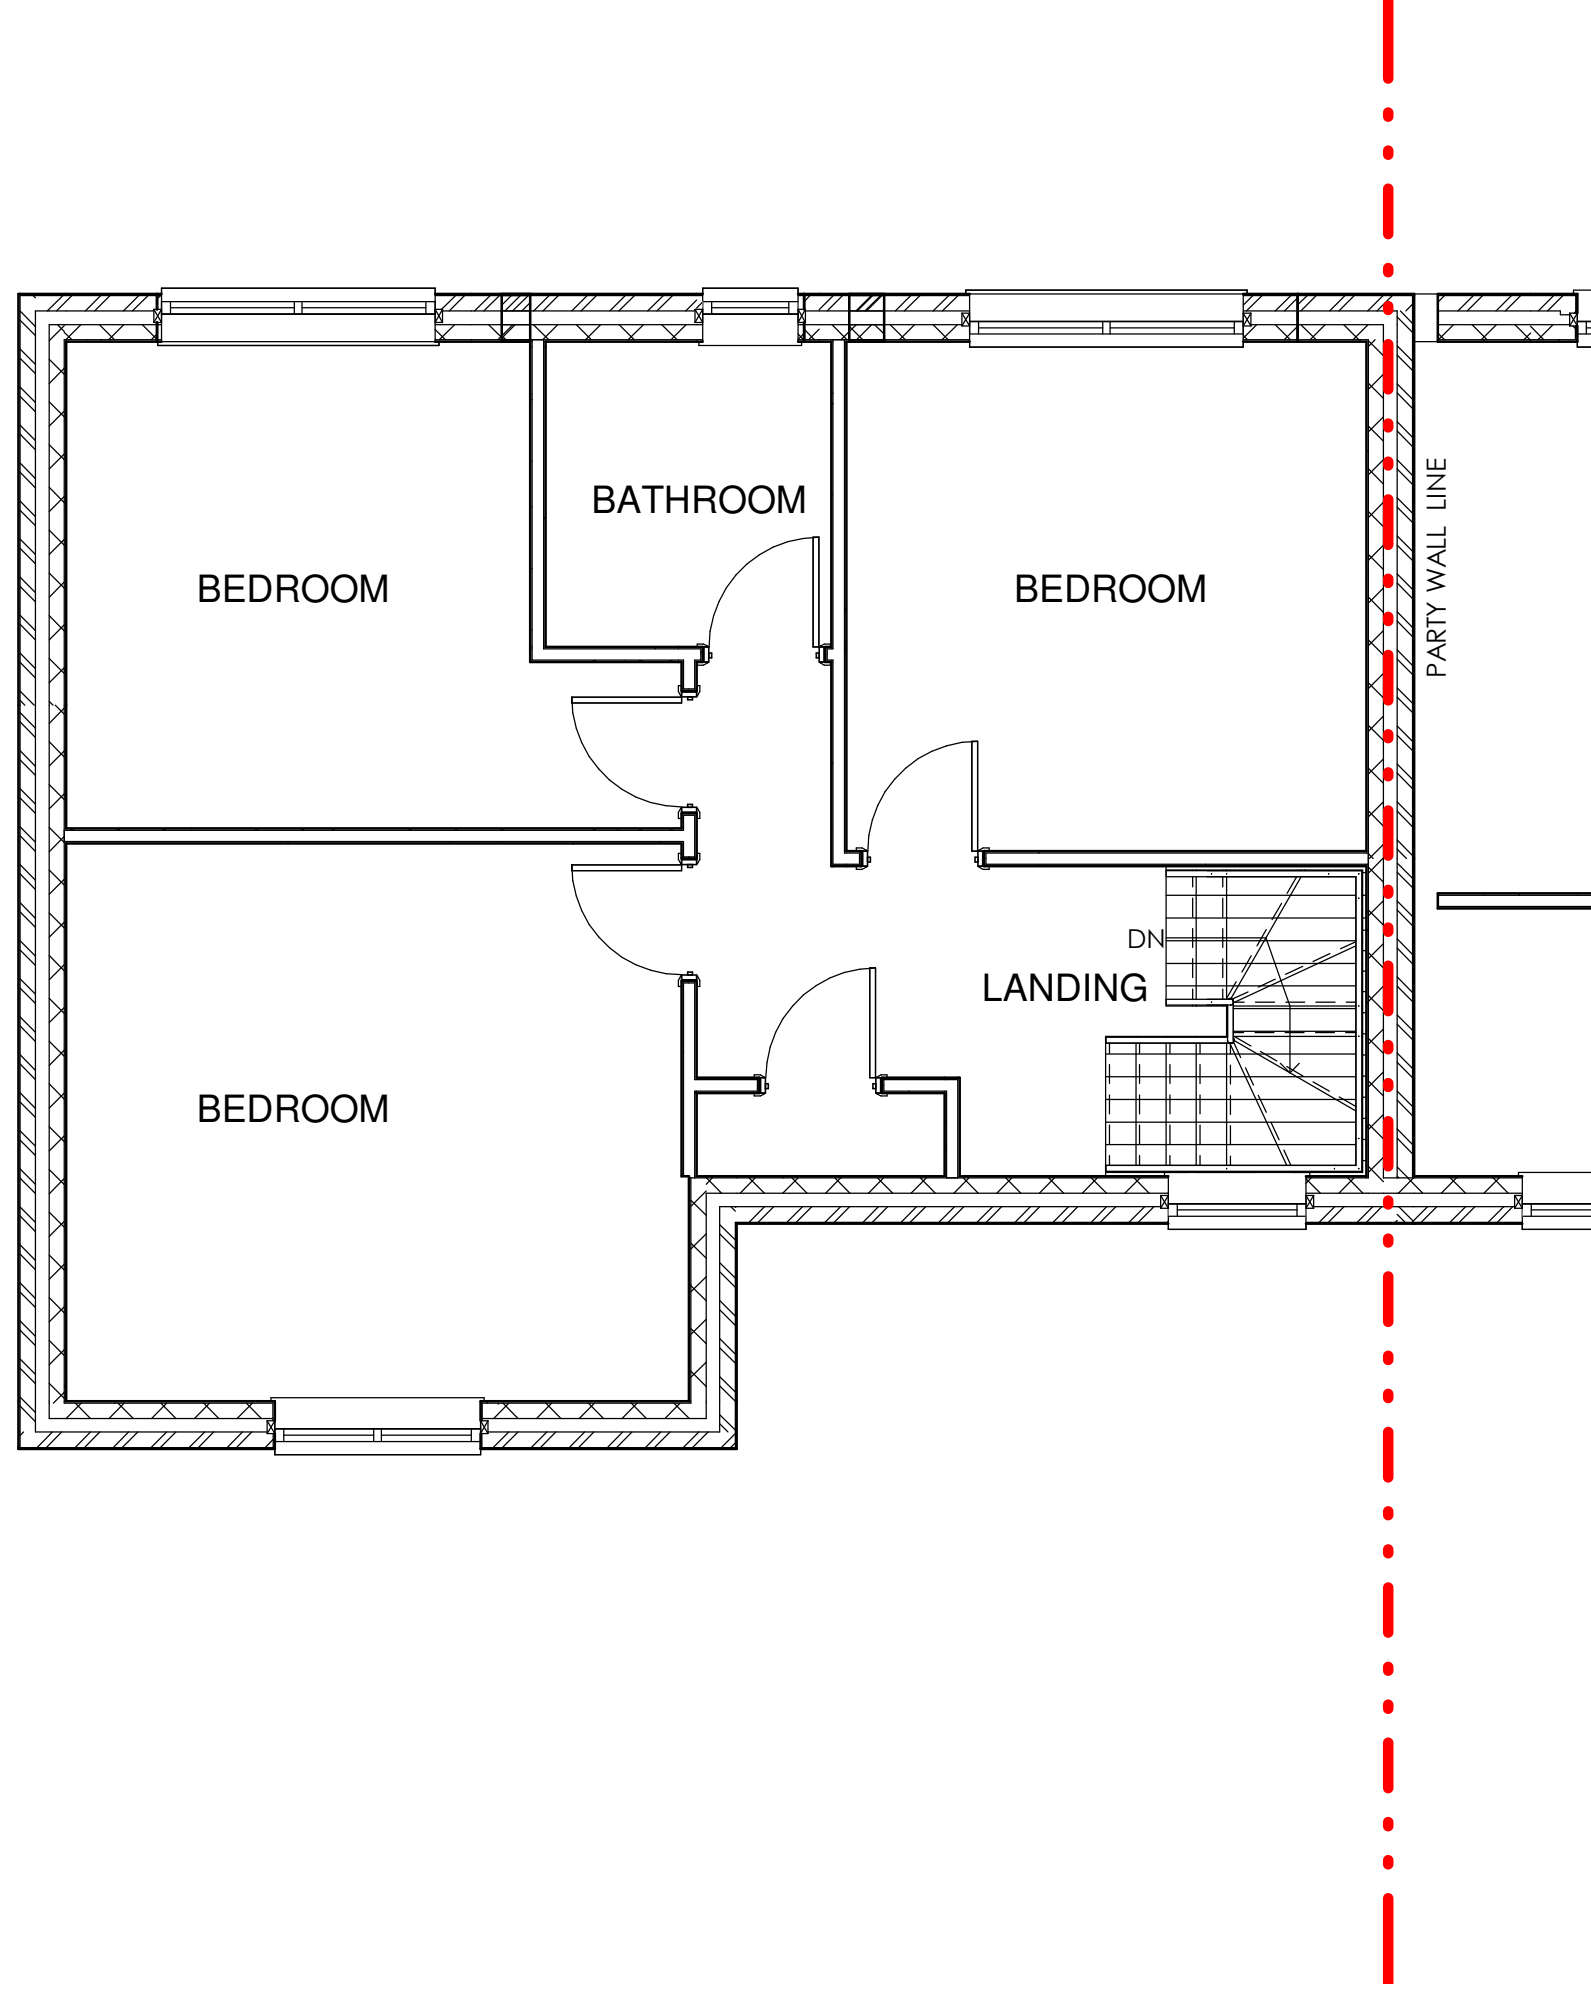


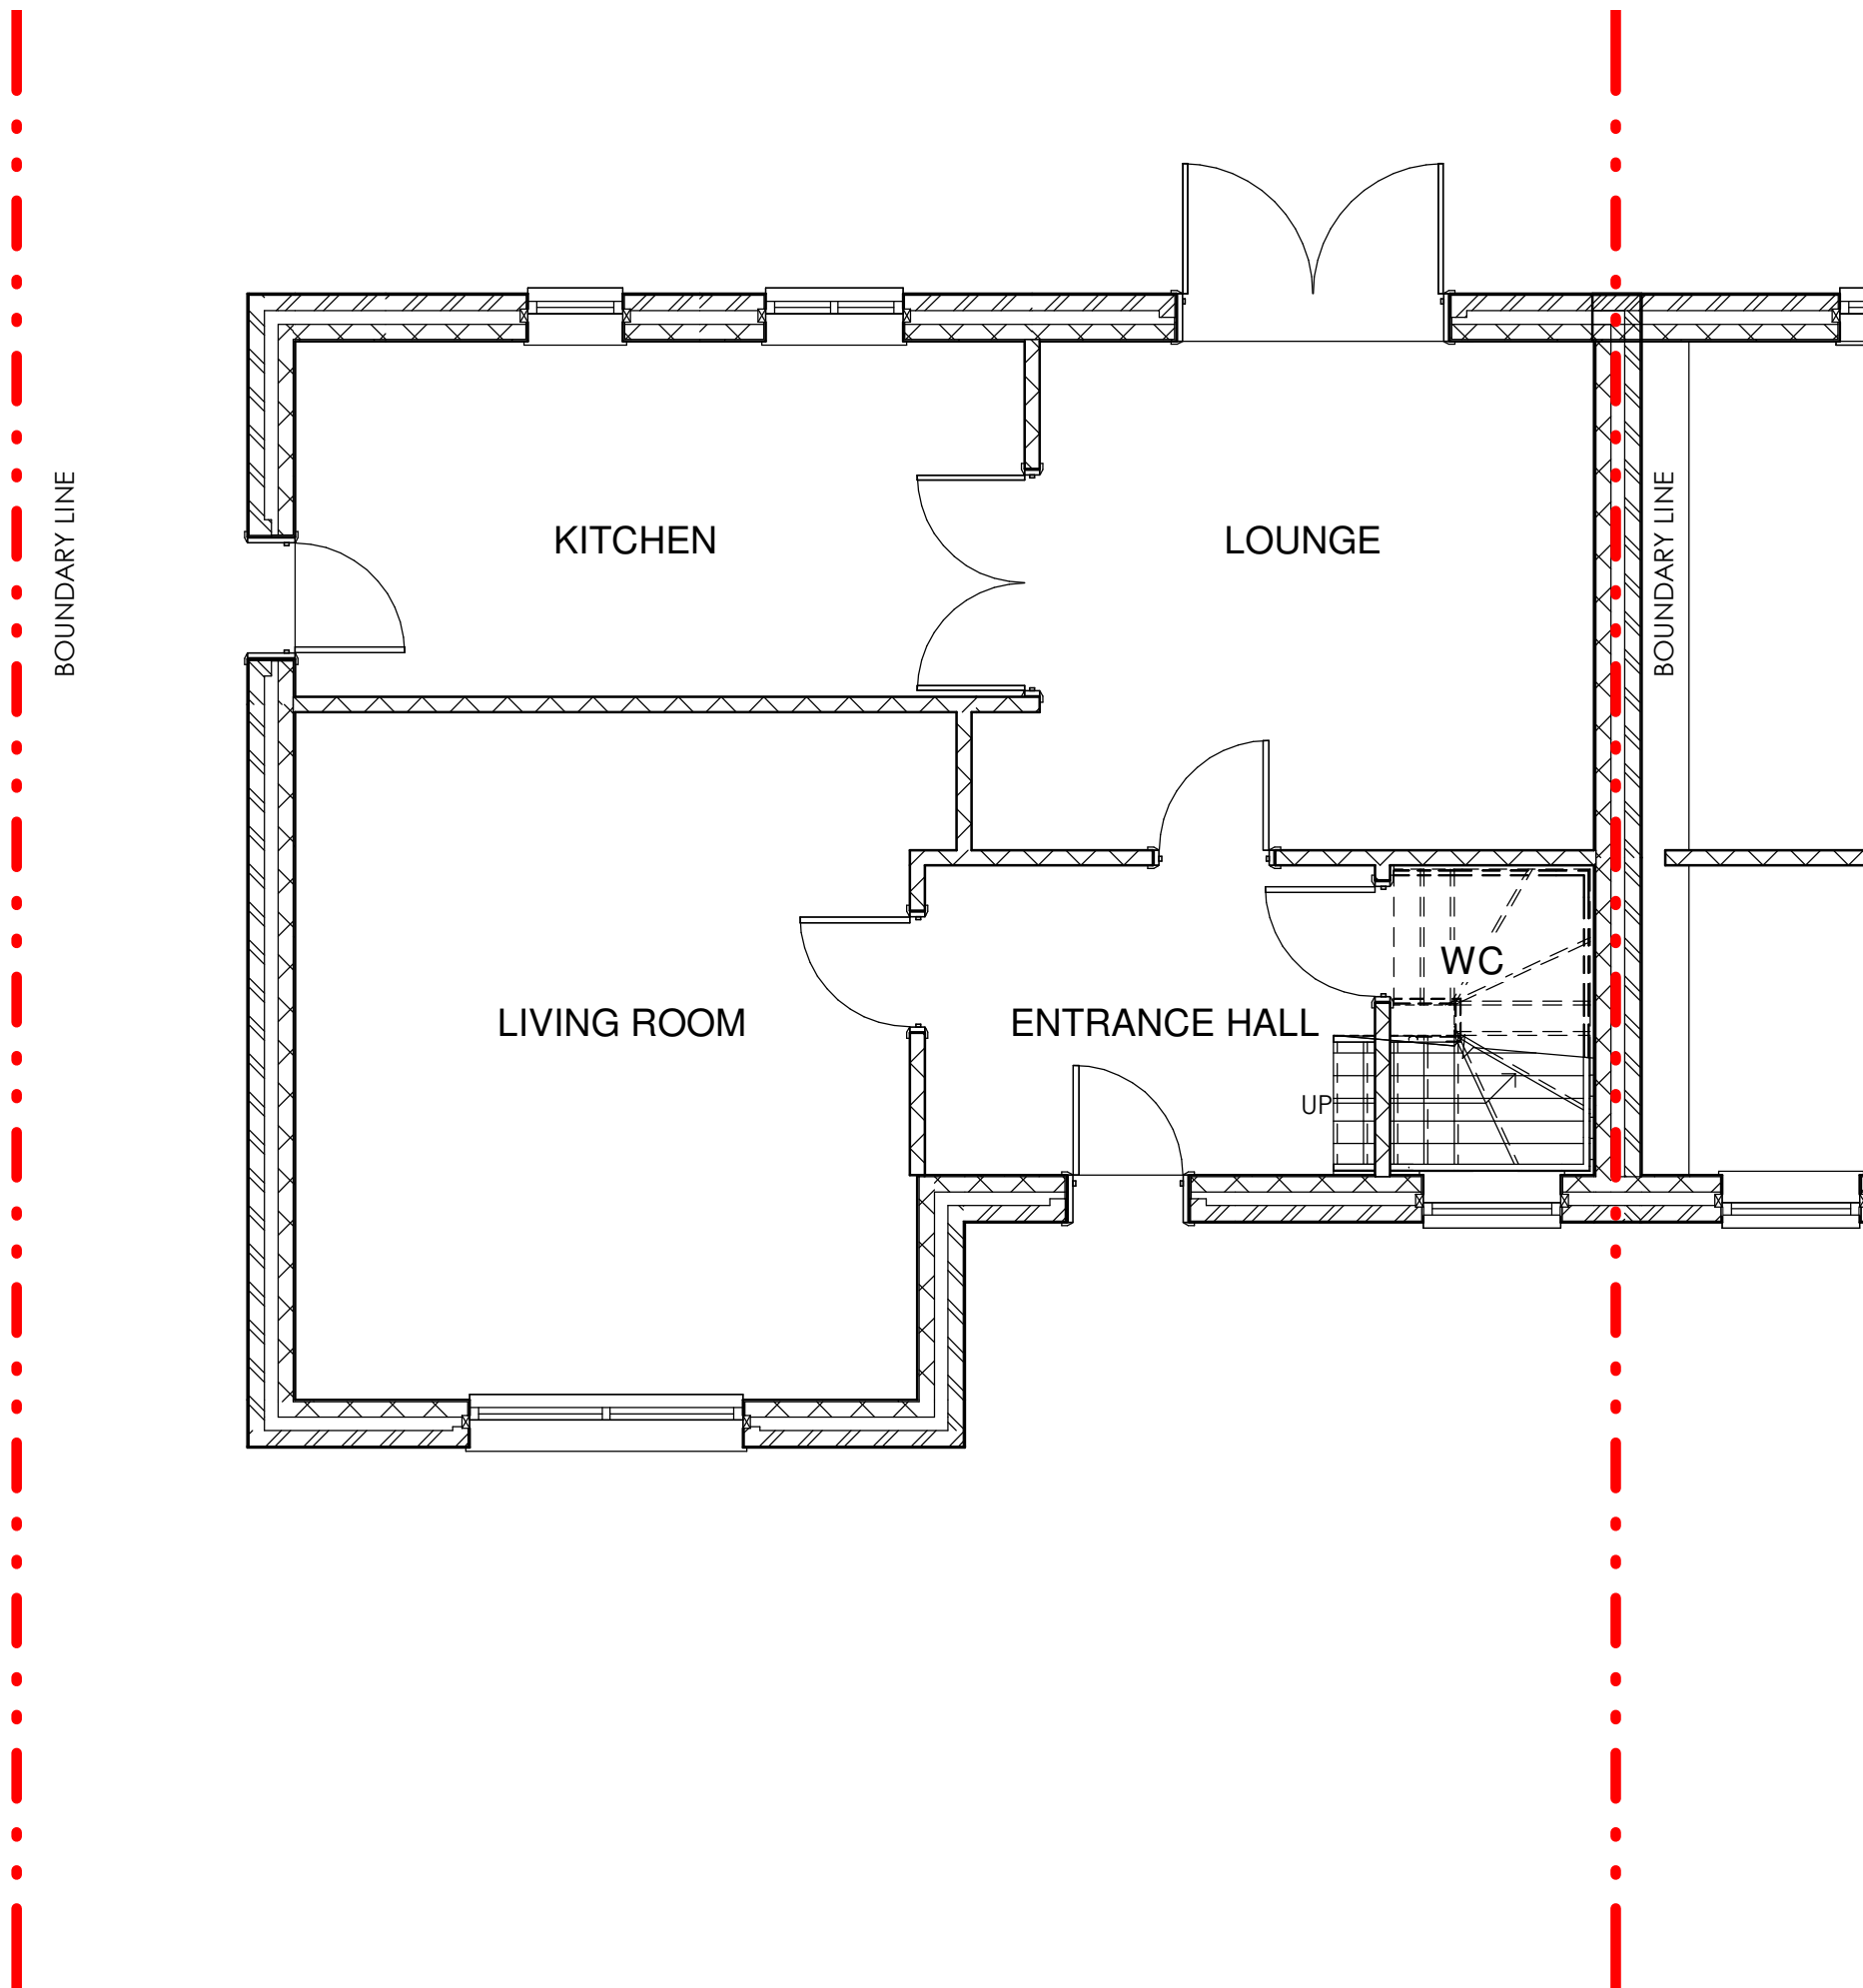

W

1 EXISTING GROUND FLOOR PLAN  
1 : 50

2 EXISTING FIRST FLOOR PLAN  
1 : 50

3 EXISTING ROOF PLAN  
1 : 50

| Rev                                    |  |                                                | Description               | Date             |
|----------------------------------------|--|------------------------------------------------|---------------------------|------------------|
| 01                                     |  |                                                | PLANNING SUBMISSION       | 10.06.21         |
| CODE<br>I                              |  | SUITABILITY DESCRIPTION<br>PLANNING SUBMISSION |                           |                  |
| STATUS<br>S2                           |  | PURPOSE OF ISSUE<br>PLANNING SUBMISSION        |                           |                  |
| PROJECT<br><br>301 PARRS WOOD M20, 6JZ |  |                                                |                           |                  |
| TITLE<br><br>EXISTING PLANS            |  |                                                |                           |                  |
| CLIENT<br><br>A.KHAN                   |  |                                                |                           |                  |
| DRAWN BY<br>M.WALSH                    |  | CHECKED BY<br>M.WALSH                          |                           | DATE<br>10/06/21 |
| SCALE (@ A1)<br>1 : 50                 |  |                                                | PROJECT NUMBER<br>MCS2185 |                  |
| DRAWING NUMBER<br>A101                 |  |                                                |                           | REV<br>01        |