




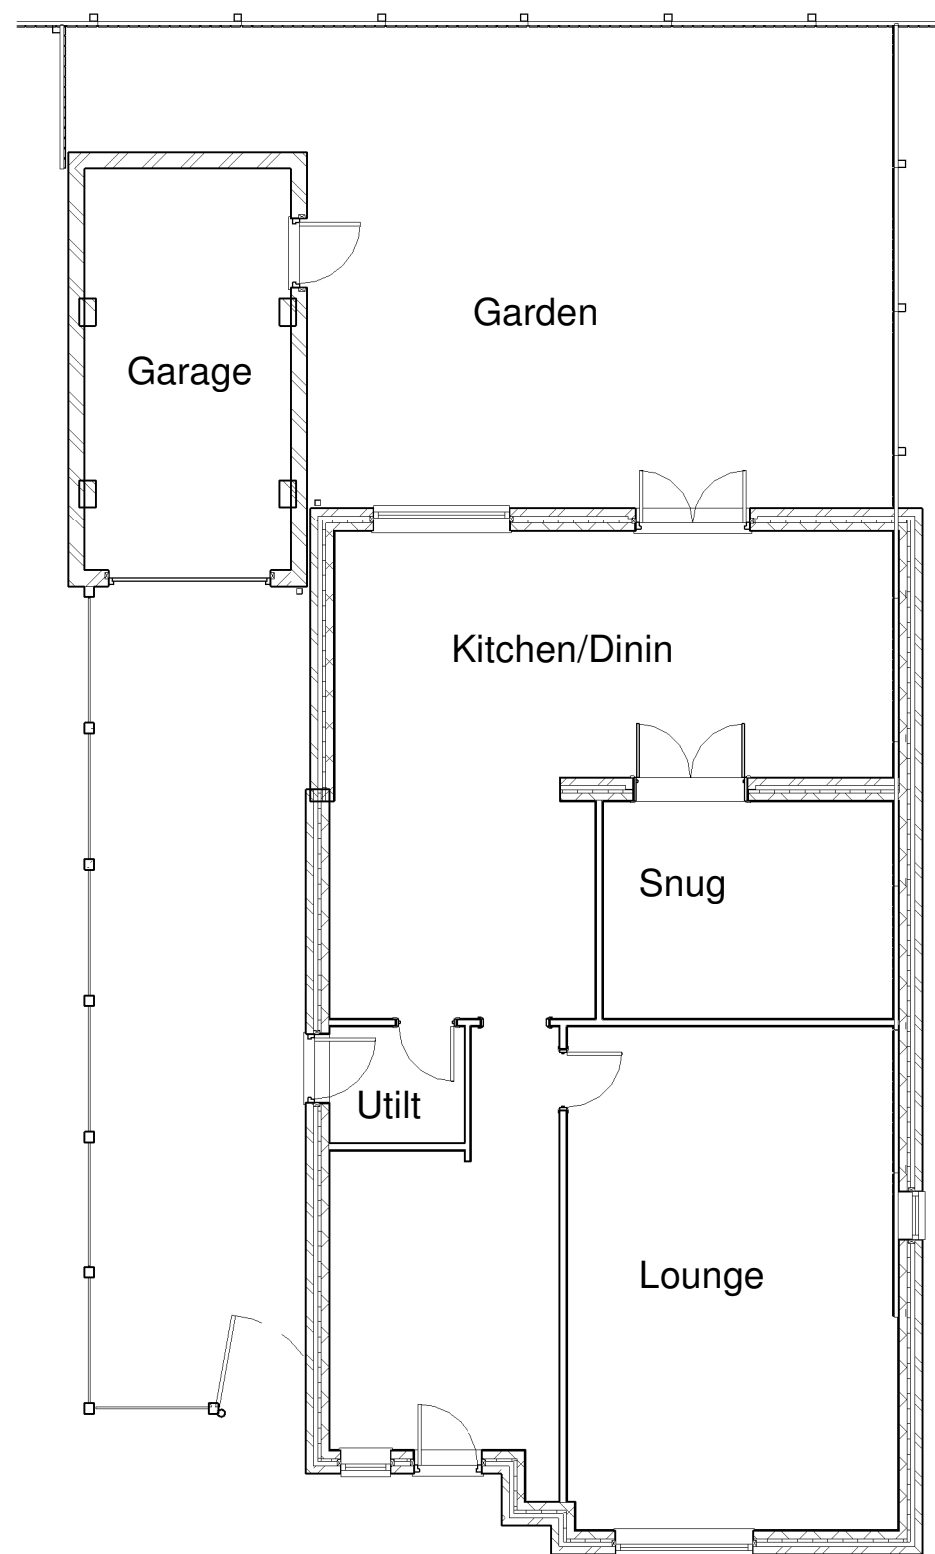

01 Existing Ground Floor Plan
1 : 100

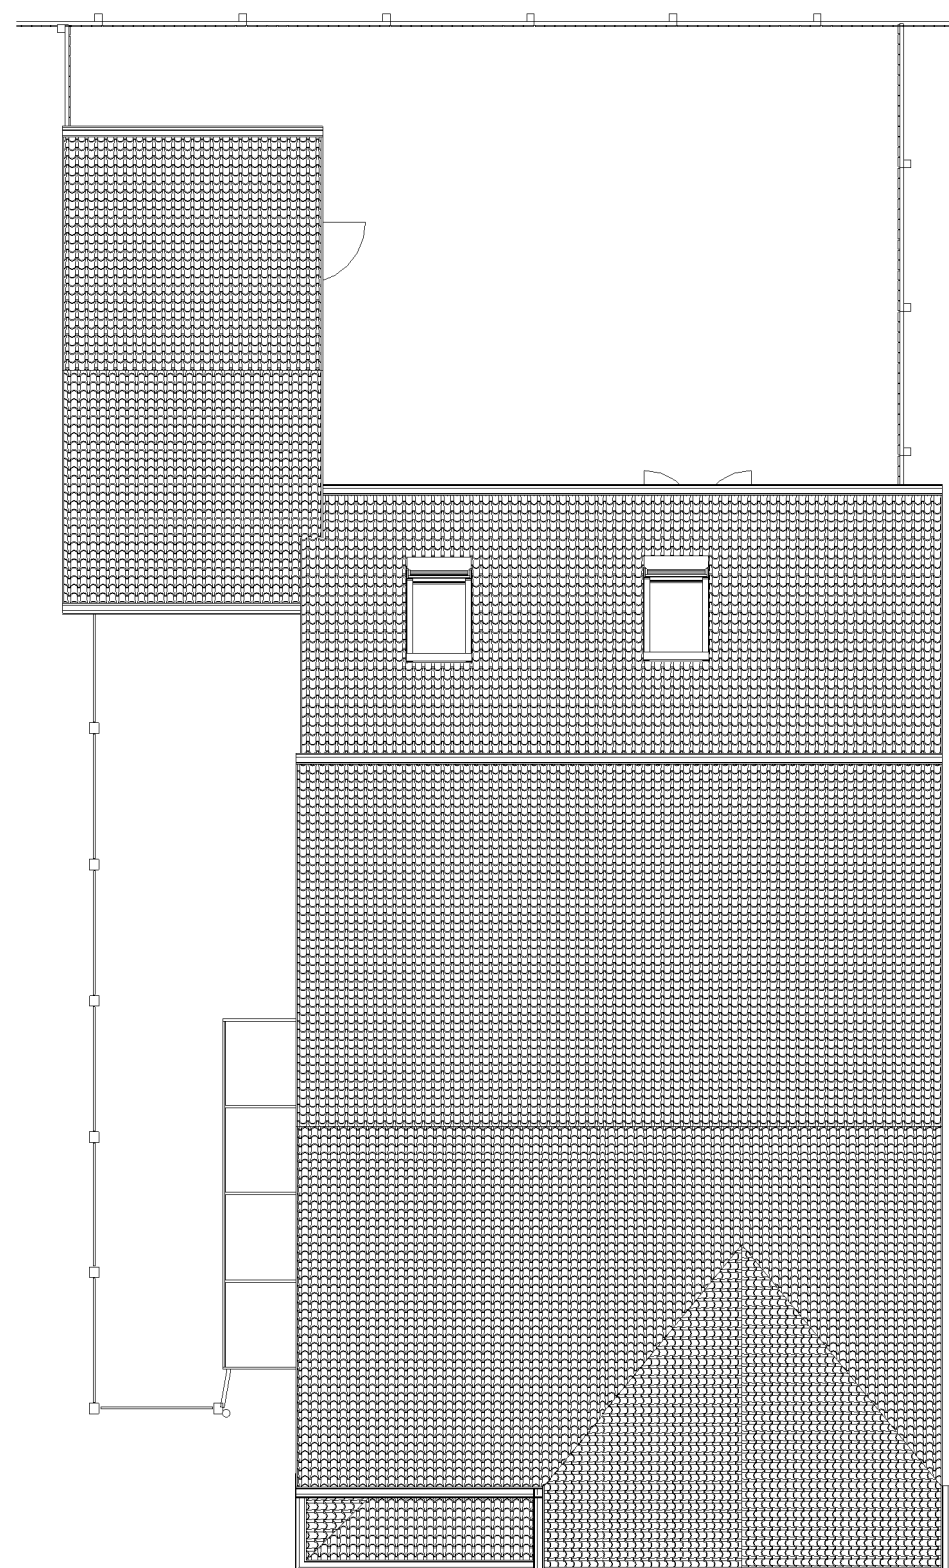

04 Existing Roof Plan
1 : 100

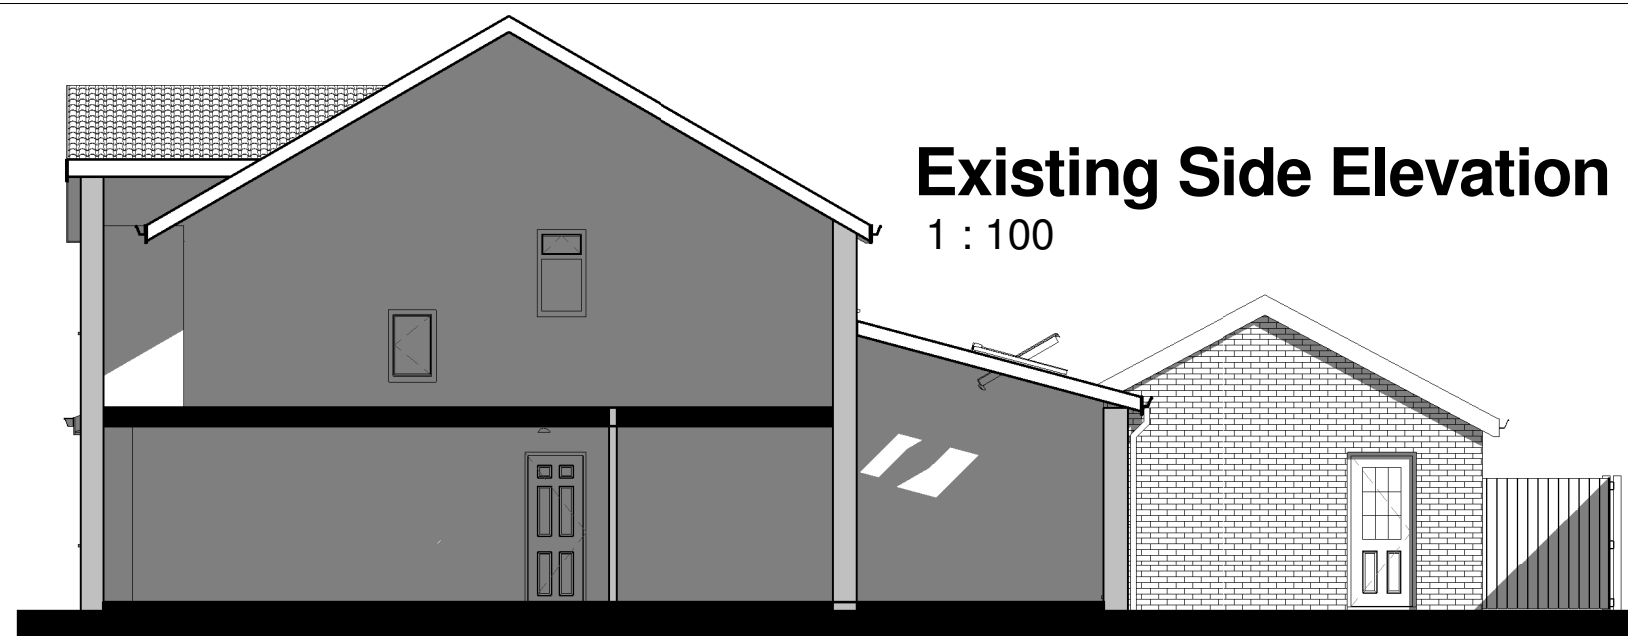

Existing Side Elevation
1 : 100




Existing Rear Elevation
1 : 100




Existing Front Elevation
1 : 100


Existing Side Elevation1
1 : 100

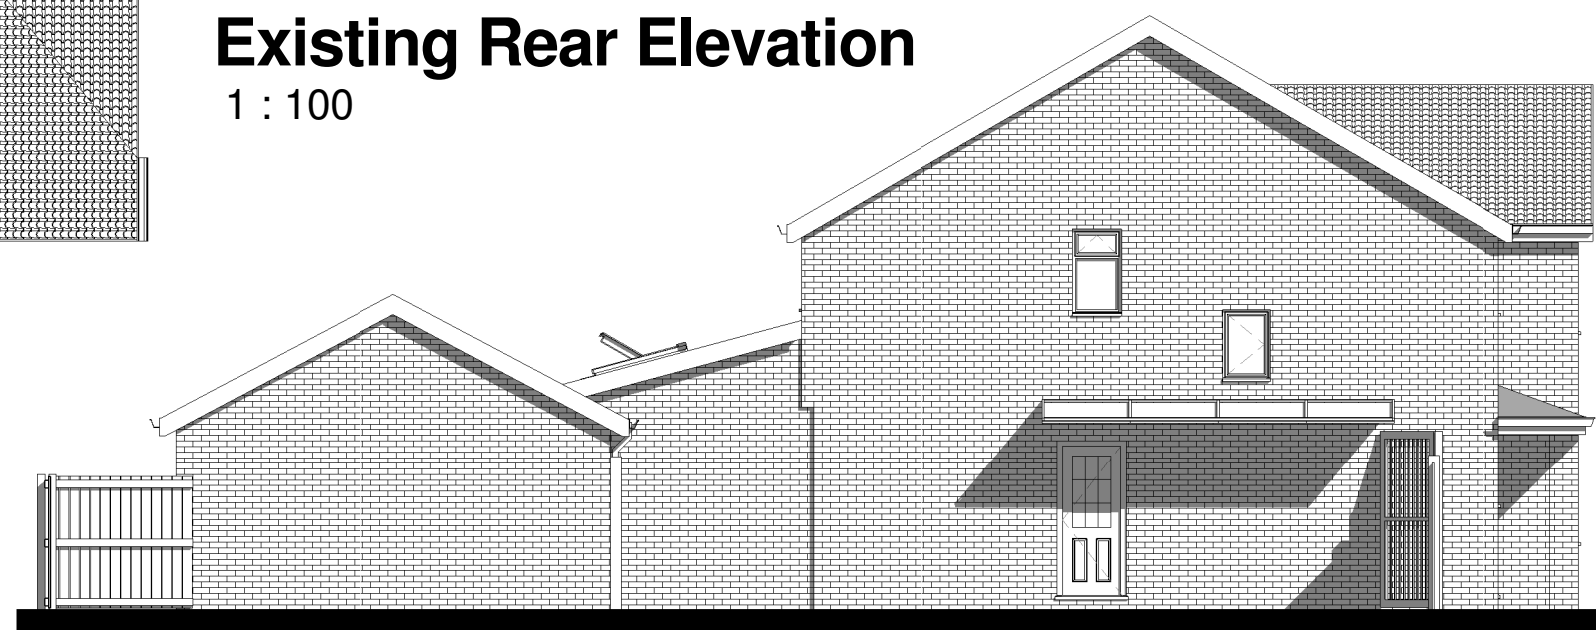


3D View 3

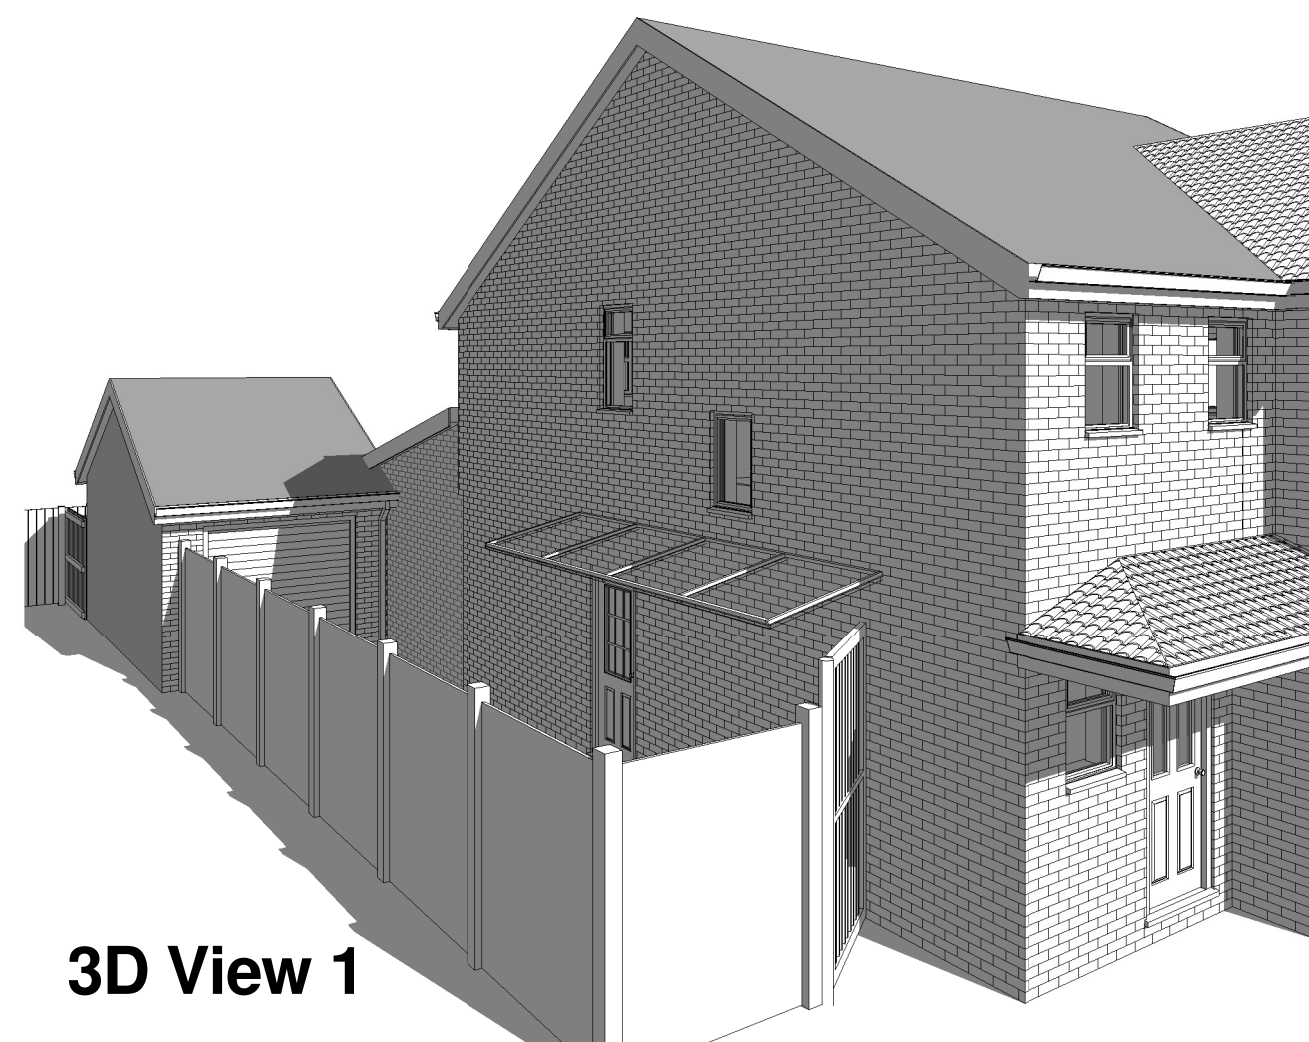

3D View 1

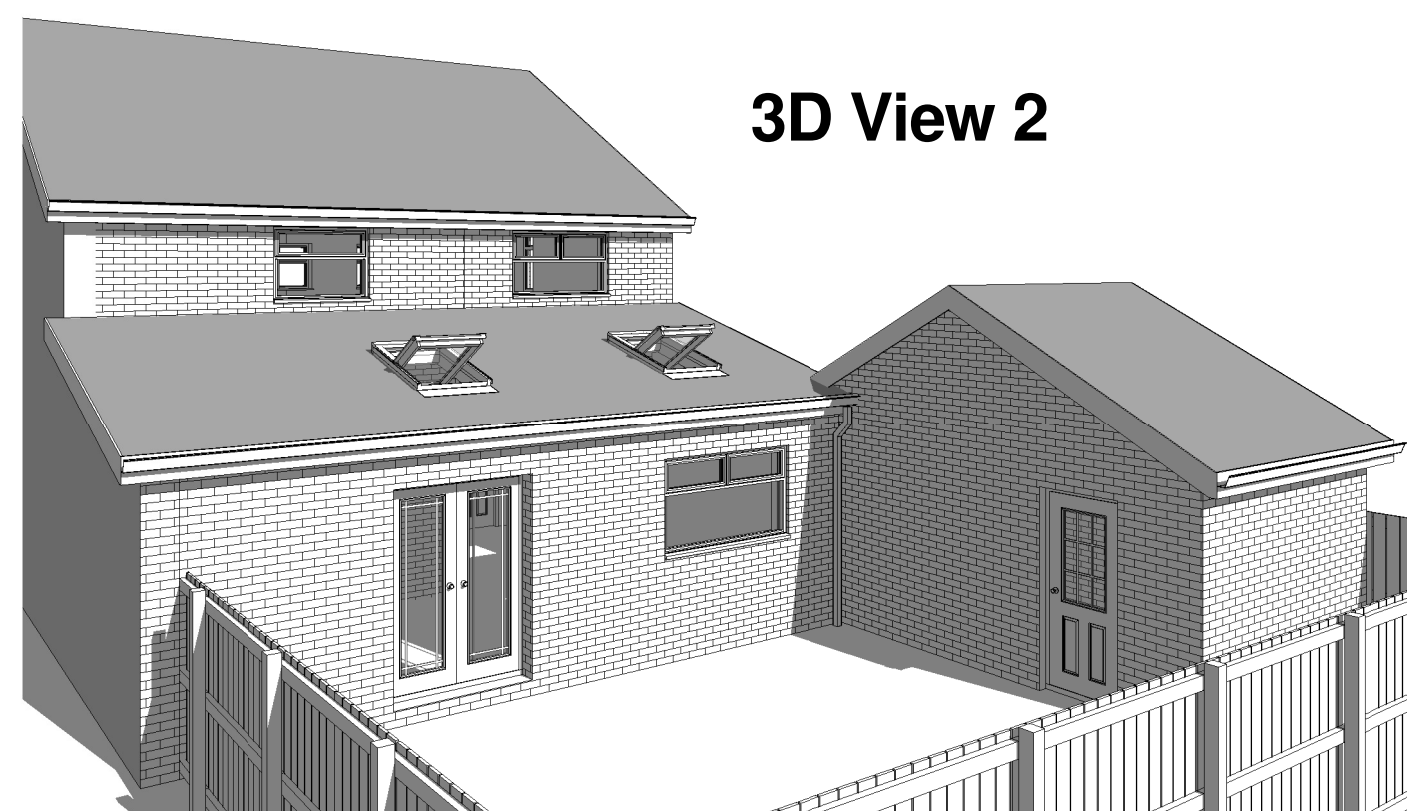

3D View 2

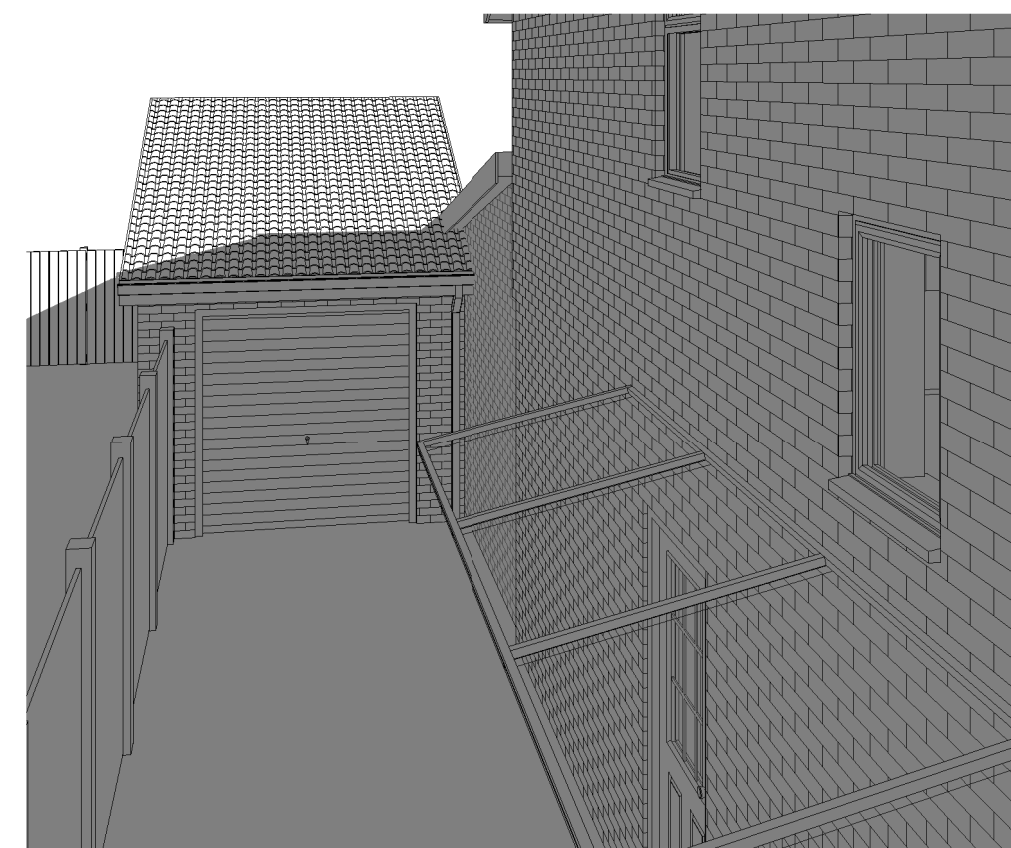

SCALE 1 : 100
A2 DRAWING

Client:
Mr & Mrs Worral
35 Boar Green Close
New Moston
M40 3AW