


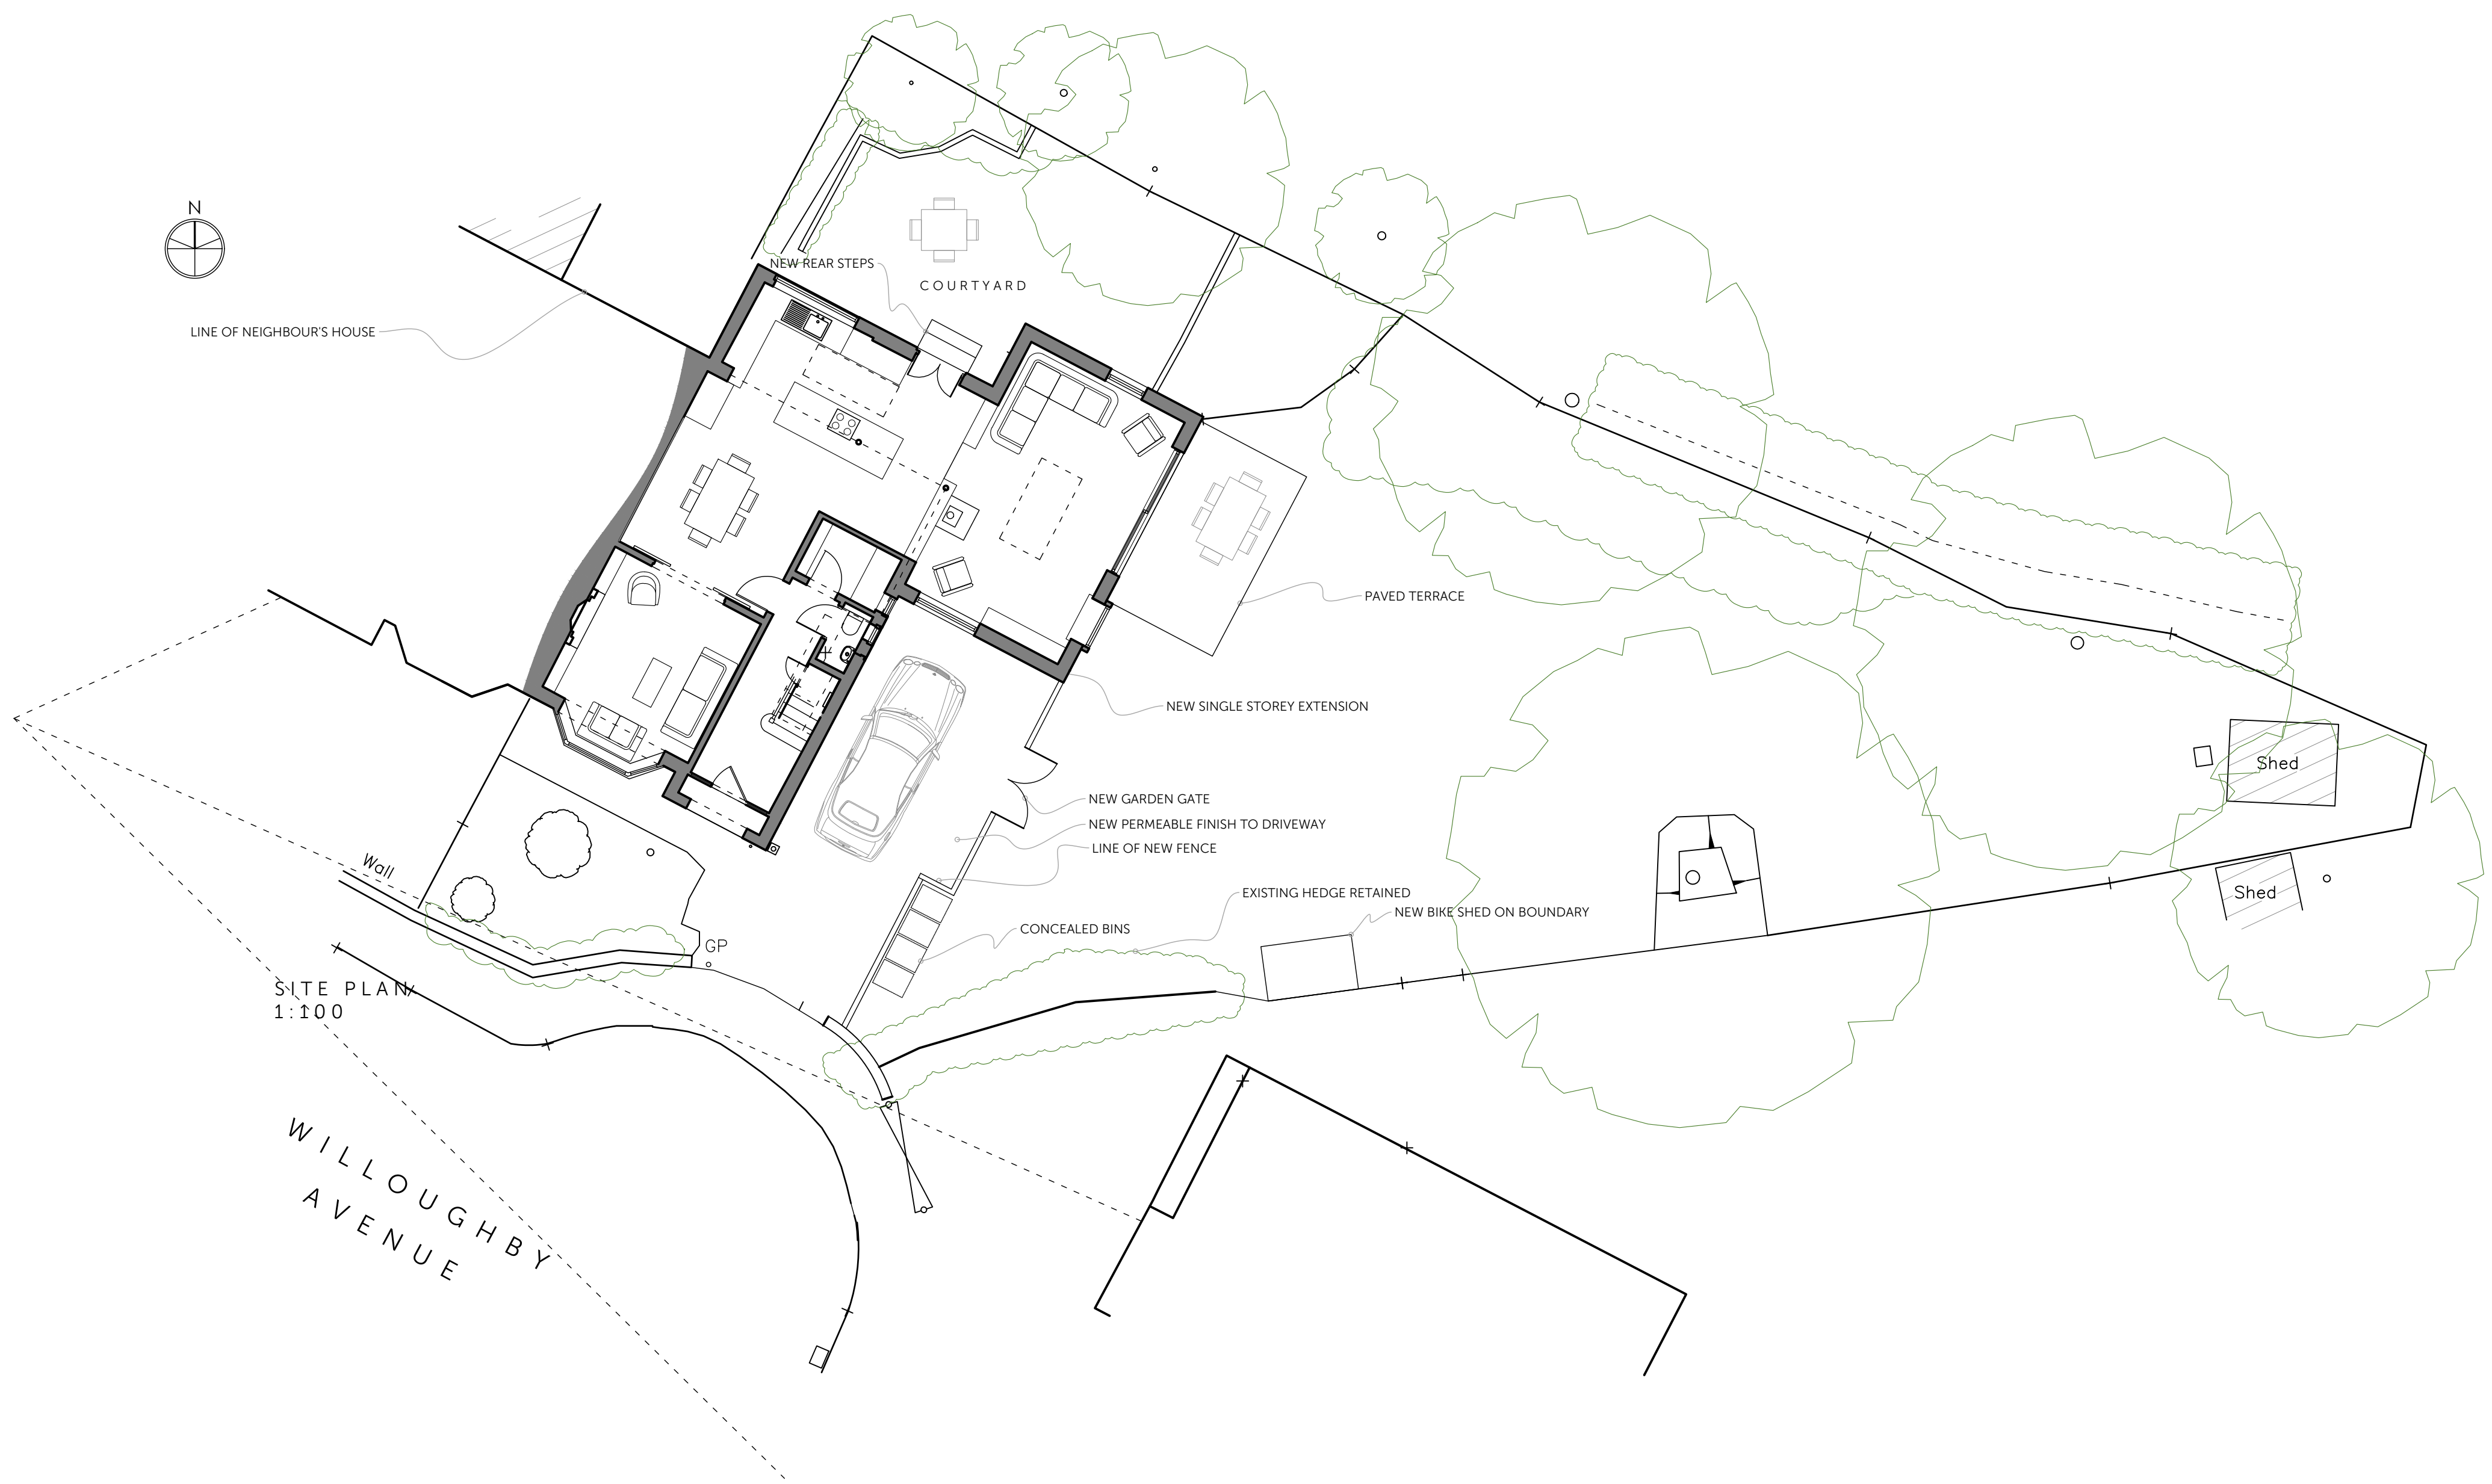

Amendments:



FASCIATO
ARCHITECTS
architecture & interiors

14a Regent Road, Altrincham, WA14 1RP
T: 0161 233 0668 @fasciato_design
architects@fasciato.co.uk fasciato.co.uk

SCALE AS INDICATED AT A1
Scale of Drawing: 1:100 Date: 19.07.2021

Project:
27 WILLOUGHBY AVENUE,
DIDSBURY
Drawing Title:

SITE PLAN

Drawing Number:

1784.PL01

NOTE:
© Fasciato Architects. Do not scale off this drawing.
All dimensions to be verified / checked before
commencement of construction/fabrication