

Date	Rev
Drawing Revision Log	
Client	L'Antica Pizzeria da Michele

Site Address


53– King Street

Manchester M2 4LQ

Project title

L'Antica Pizzeria da Michele

Design phase

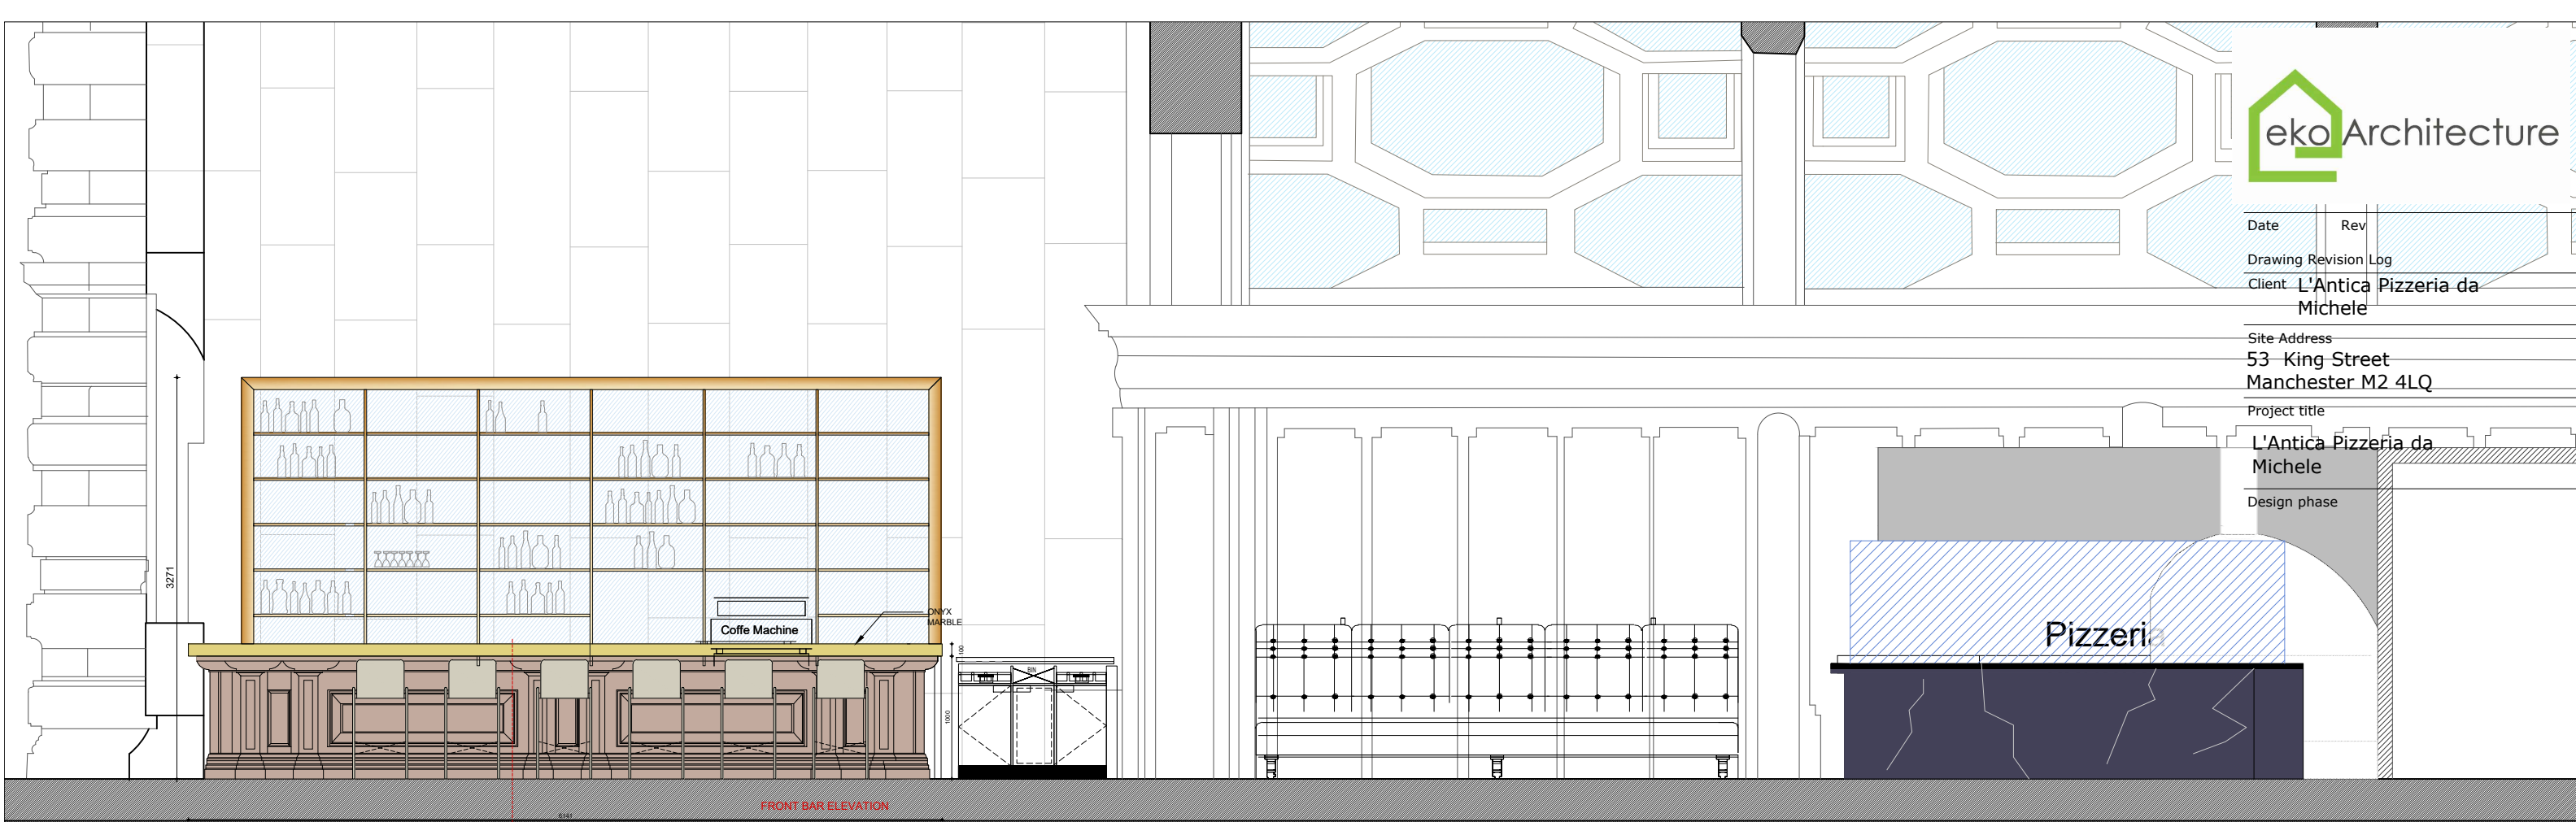

FRONT BAR ELEVATION

0


1

2

3

4

5m

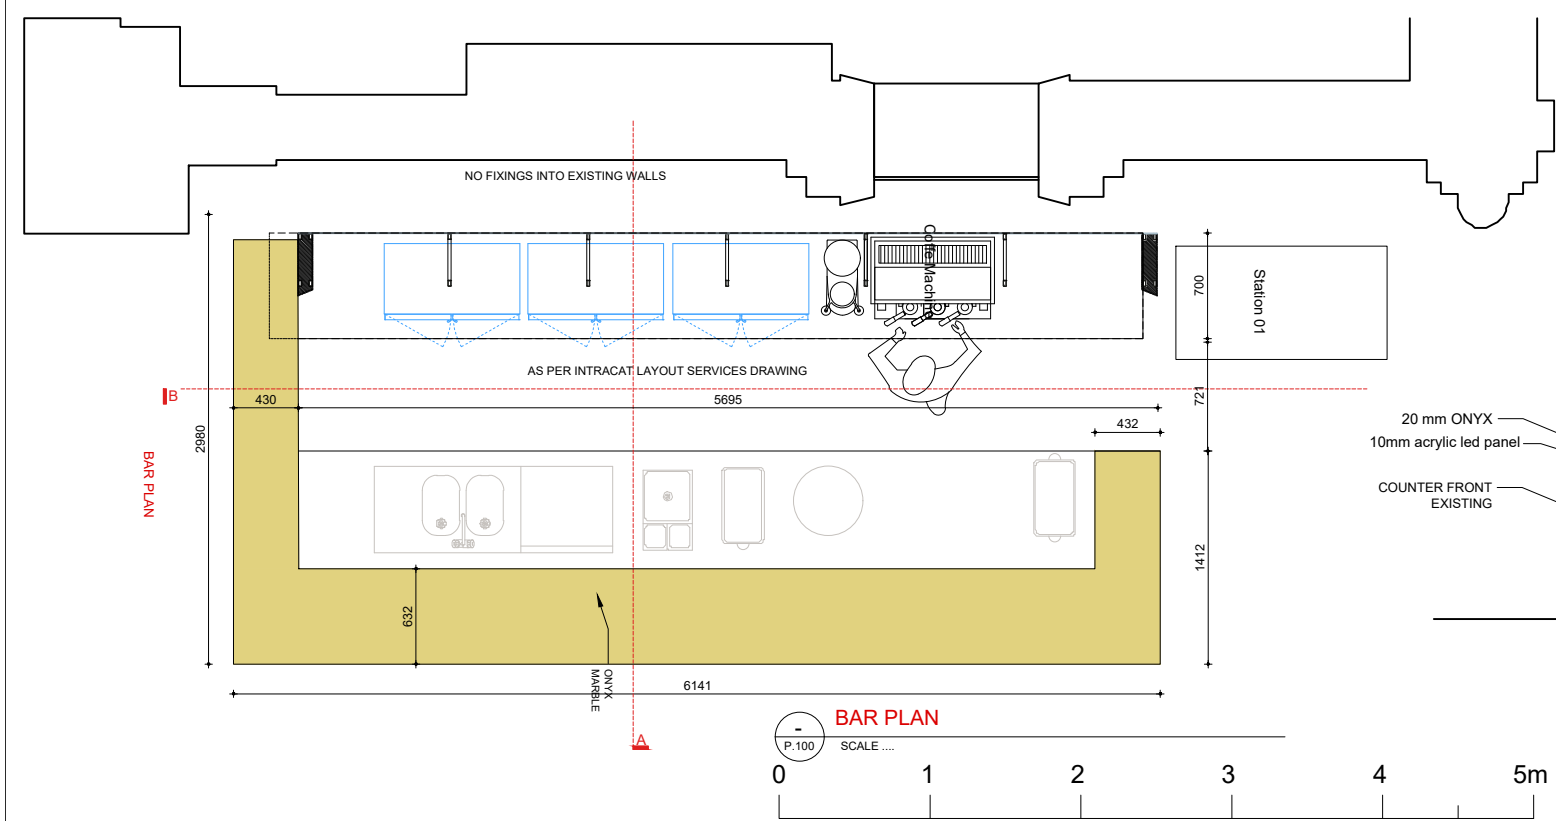

BAR PLAN

0


1

2

3


4

5m

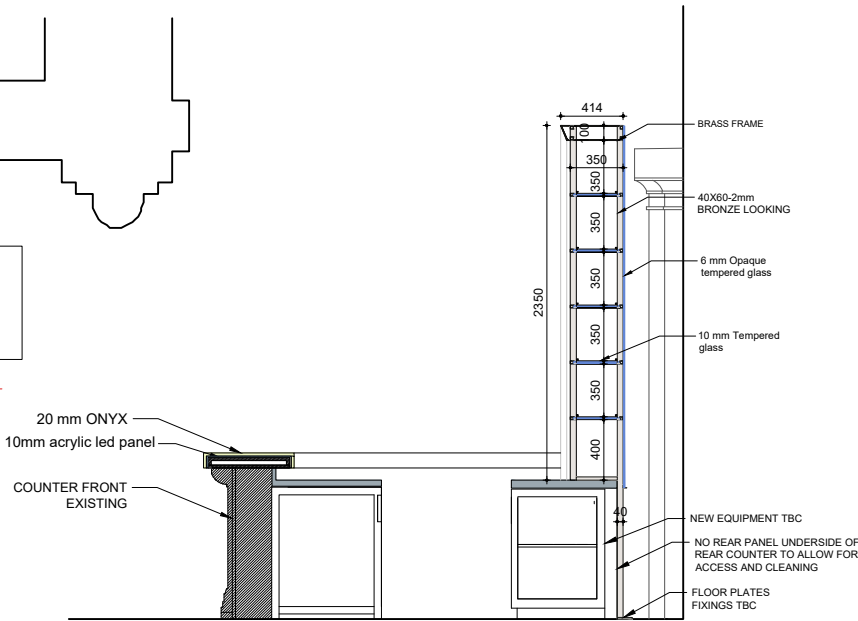

SECTION A-A




sc. 1/50

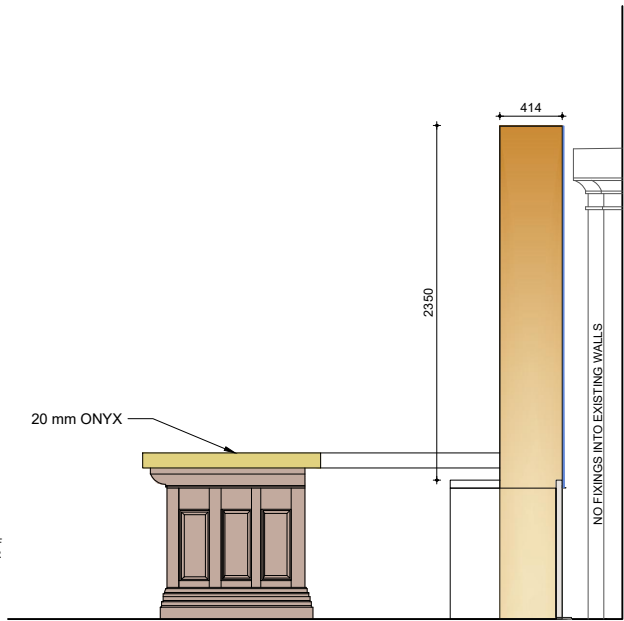


ELEVATION

sc. 1/50


Drawing title	
BAR PLAN , ELEVATION	
Drawing No.	
A15	
Revision No.	Date
	01/04/2021
Scale	Paper size
1/50	A3

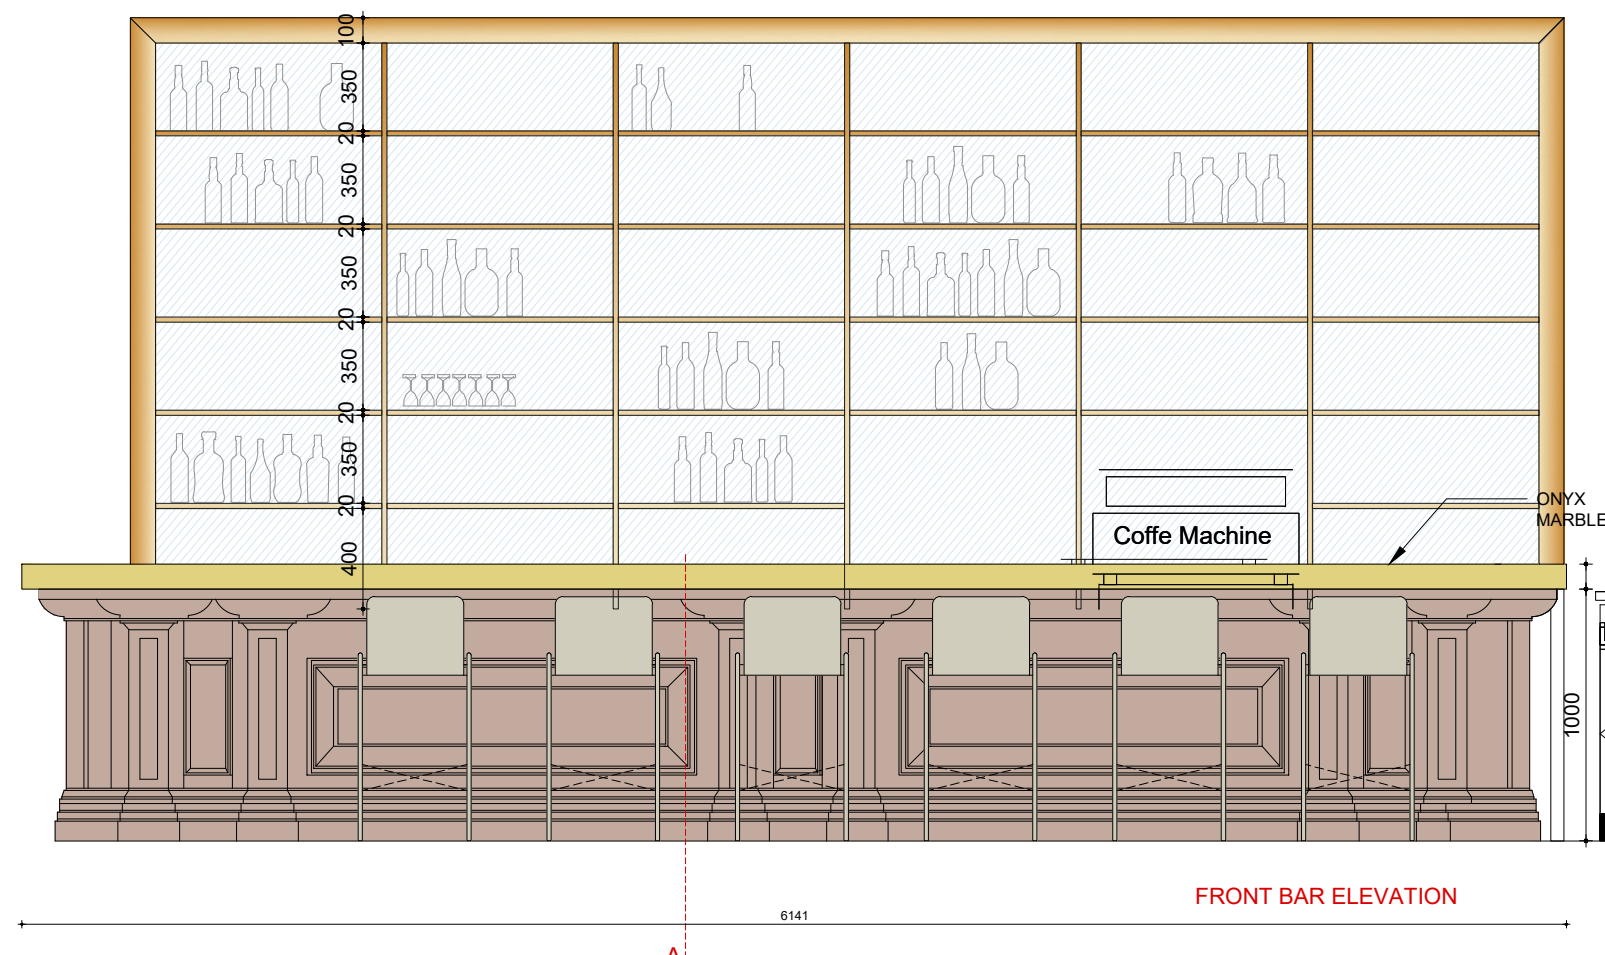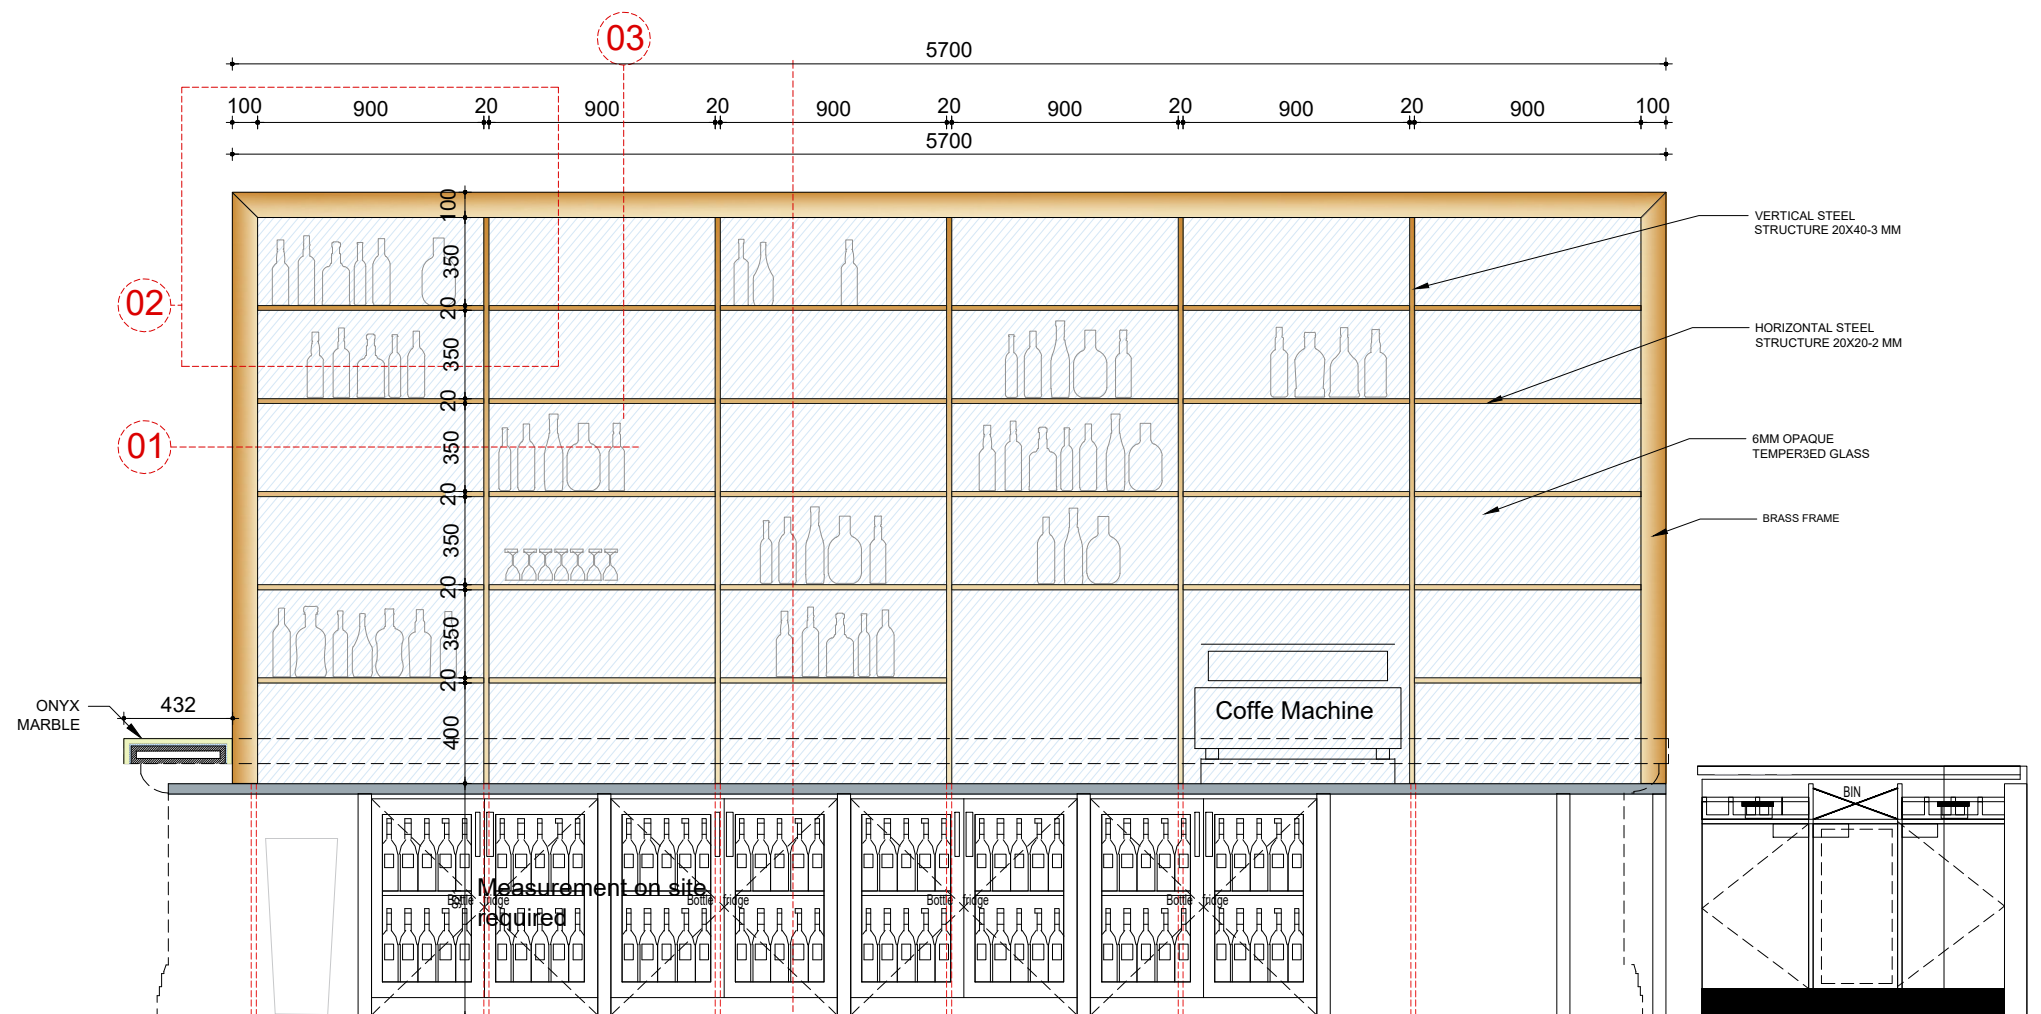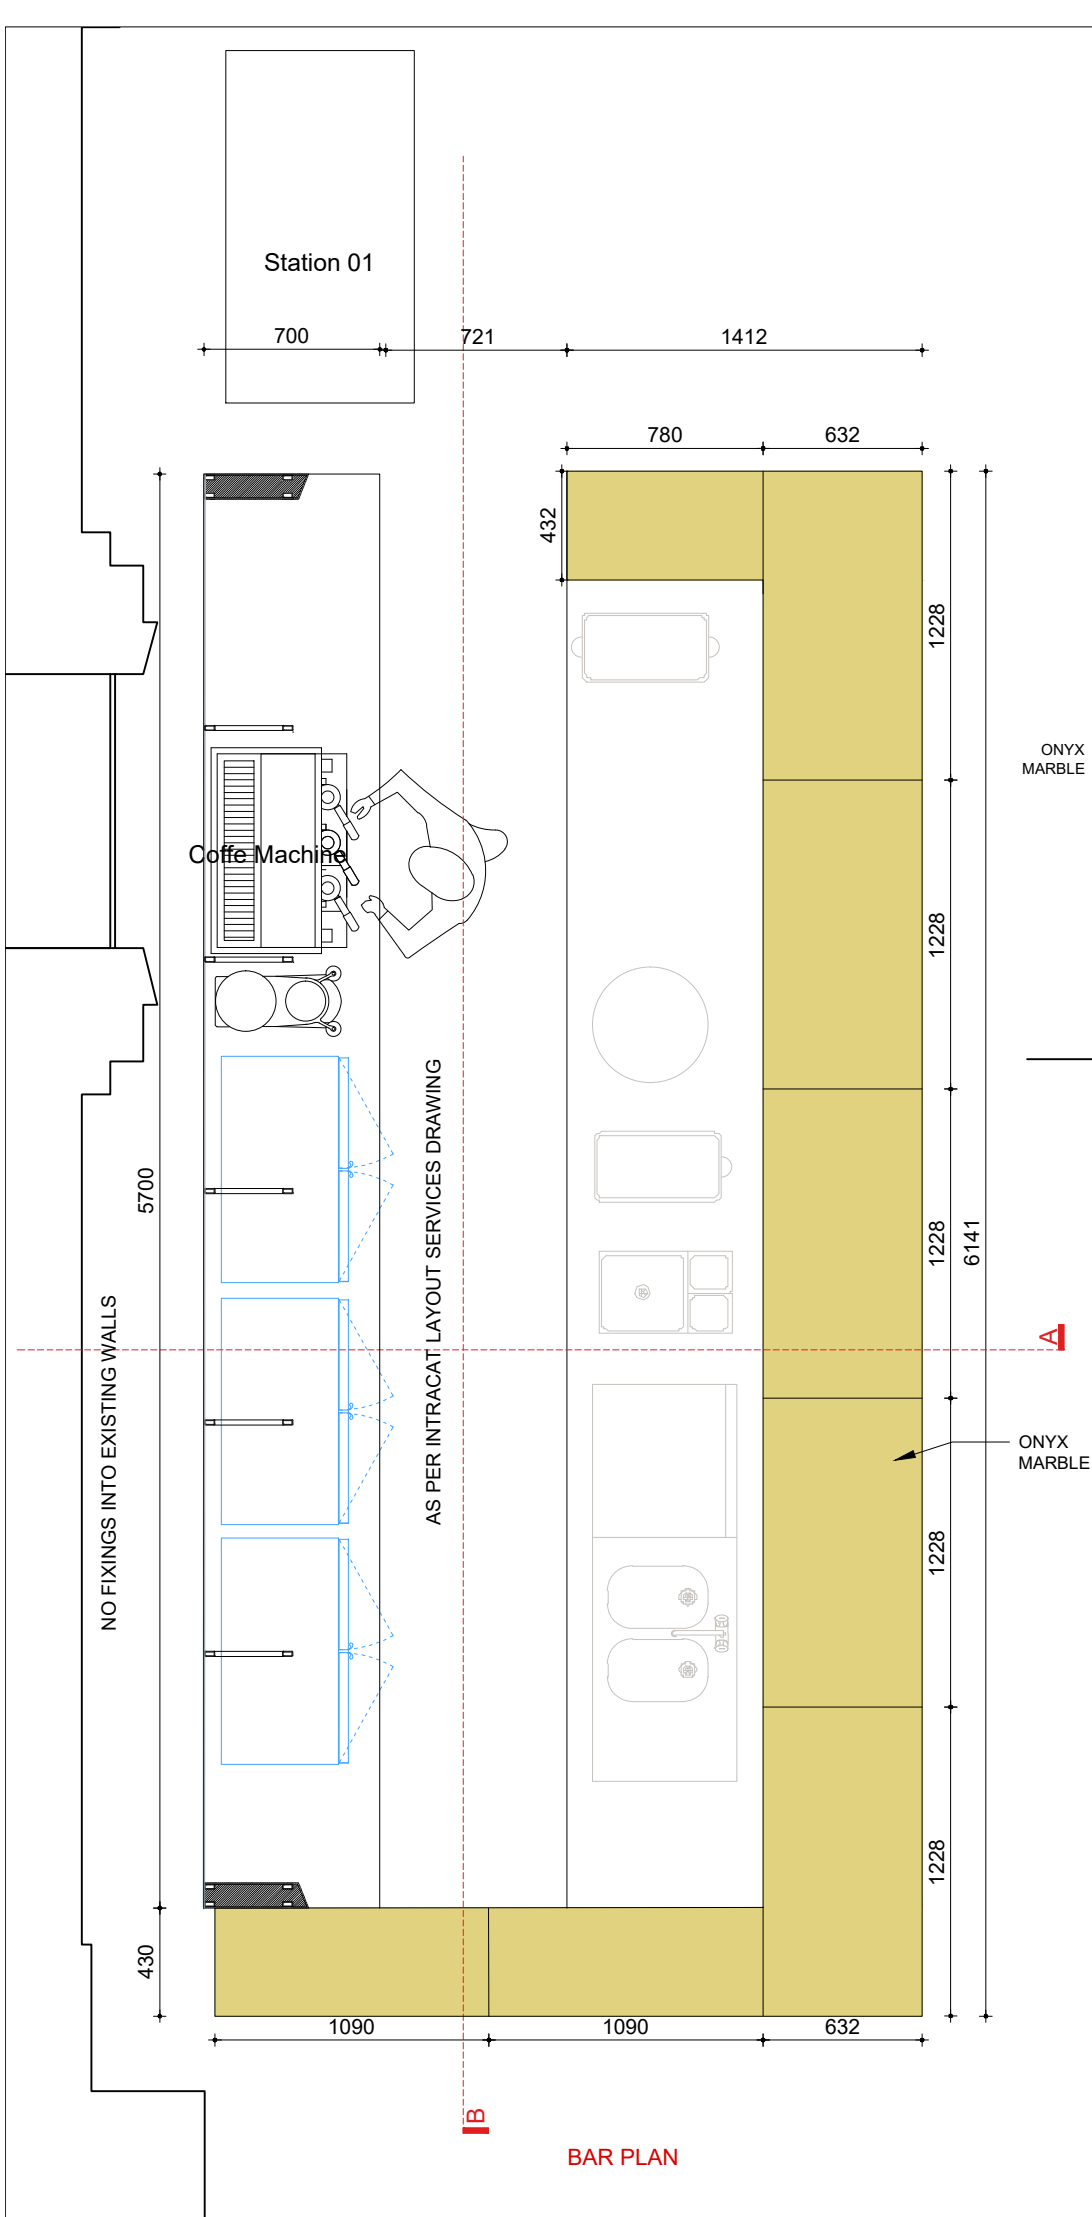


Date	Rev
Drawing Revision Log	
Client	L'Antica Pizzeria da Michele
Site Address	53 King Street Manchester M2 4LQ
Project title	L'Antica Pizzeria da Michele
Design phase	
Scale	01/04/2021
1/30	Paper size A3

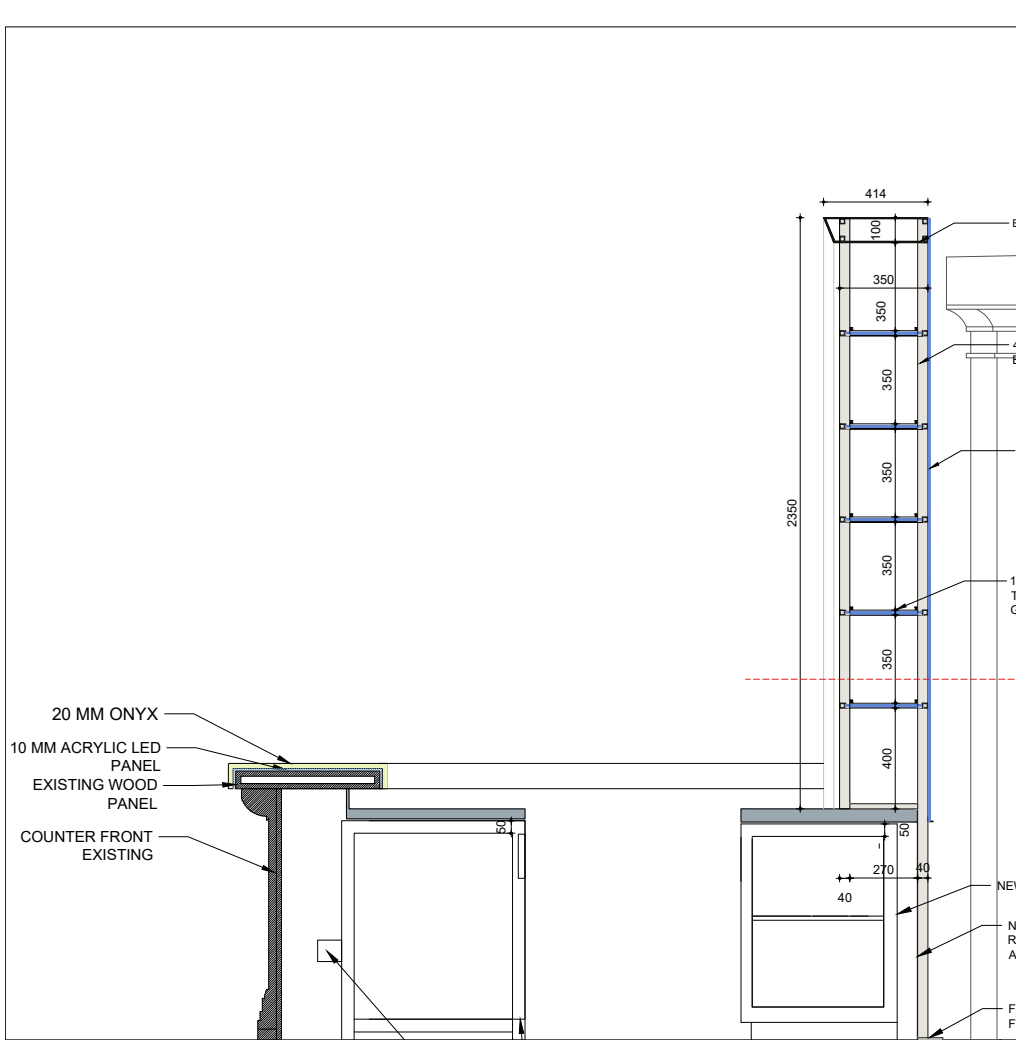


SECTION A-A SC 1:30

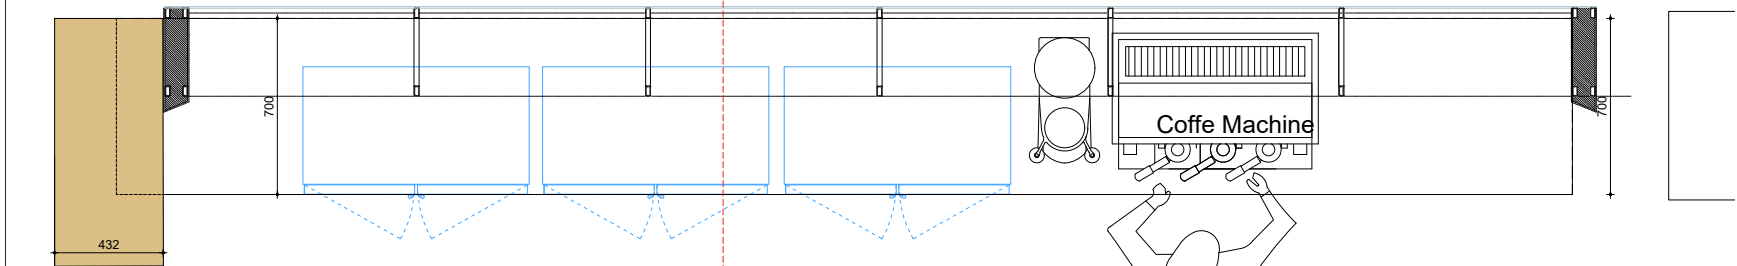


BACK BAR PLAN SC 1:30

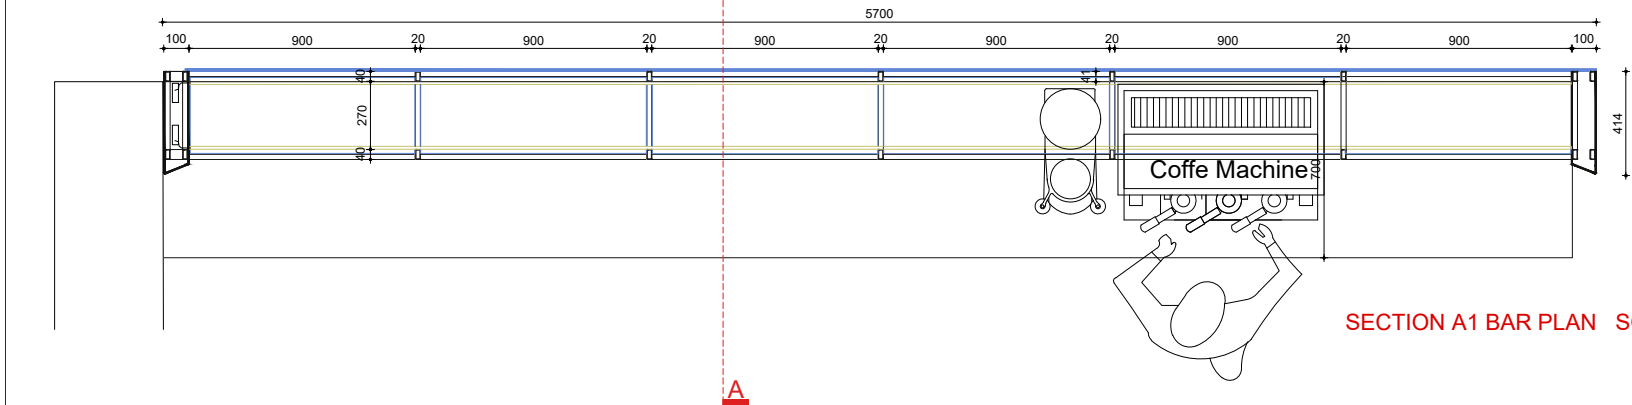


SECTION A1 BAR PLAN SC 1:30

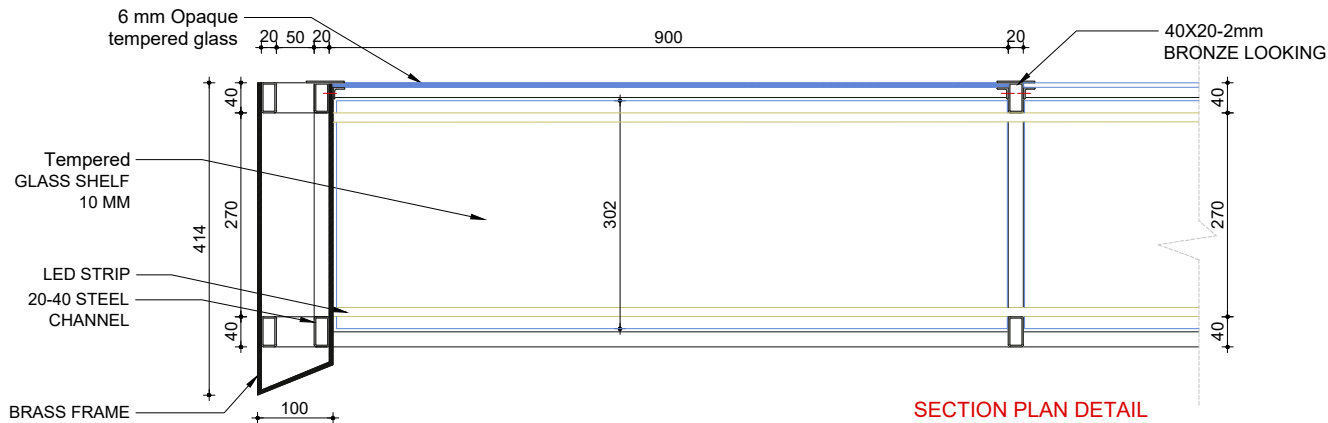

SECTION PLAN DETAIL
sc. 1/10

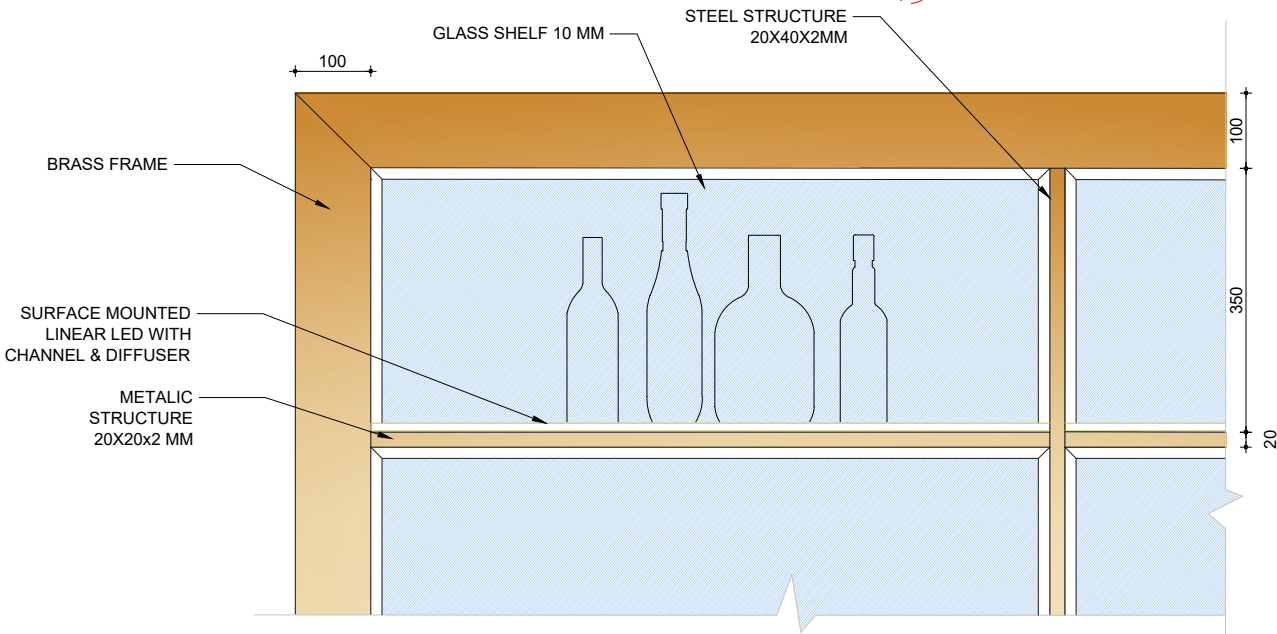

VIEW DETAIL
sc. 1/10

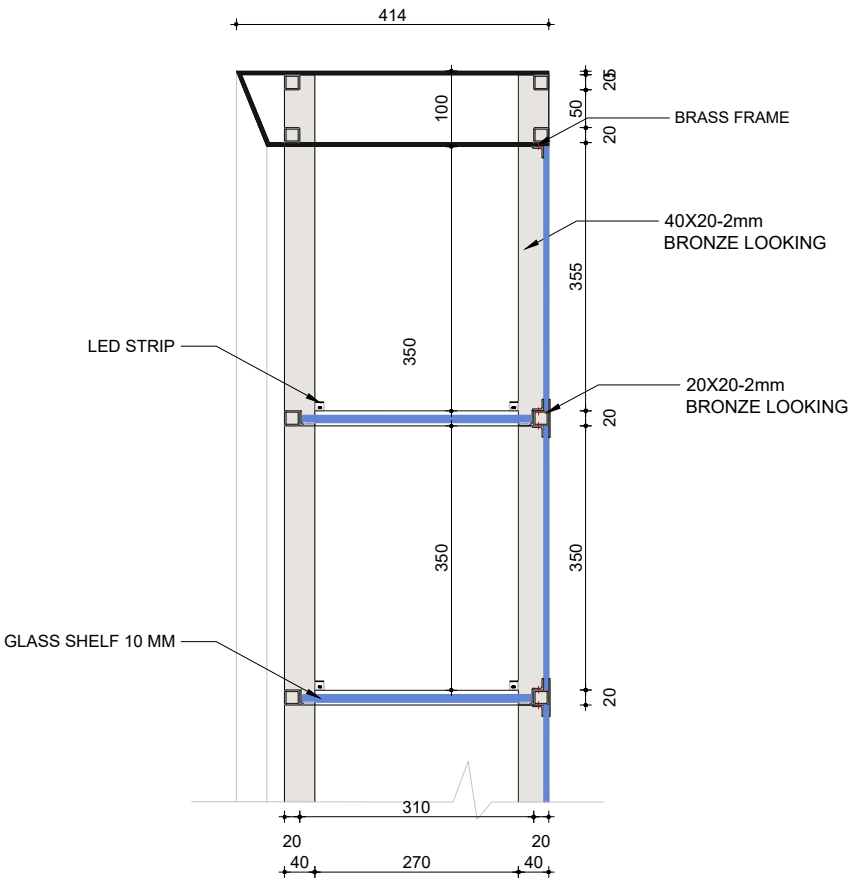

SECTION DETAIL
sc. 1/10



Date	Rev
Drawing Revision Log	
Client	L'Antica Pizzeria da Michele
Site Address	53 King Street Manchester M2 4LQ
Project title	L'Antica Pizzeria da Michele
Design phase	

Drawing title
BAR DETAIL

Drawing No.
A17


Revision No.
1/30 1/10

Date
01/04/2021

Scale
1/30 1/10




Paper size
A3

Note: No finishes or fixing to be applied to existing historic structure and existing walls for conservation purposes.

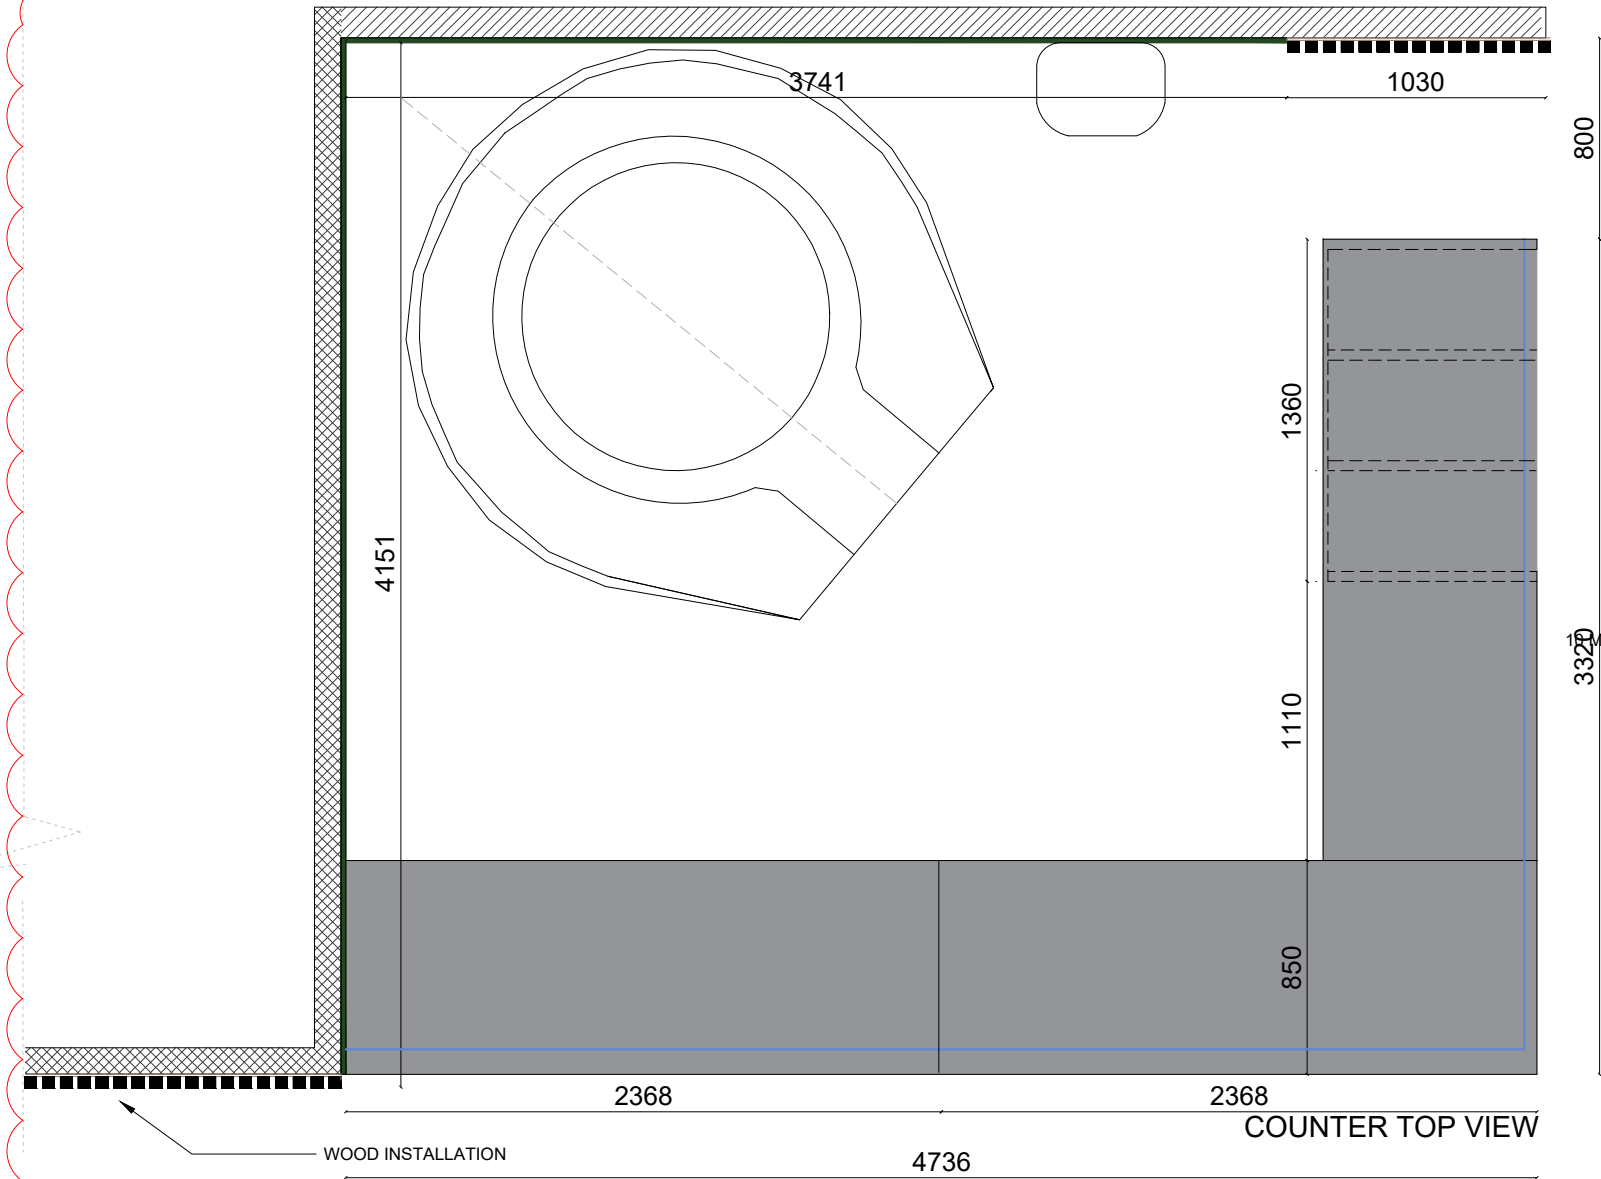

10MM GLASS PARTITION

20MM MARBLE

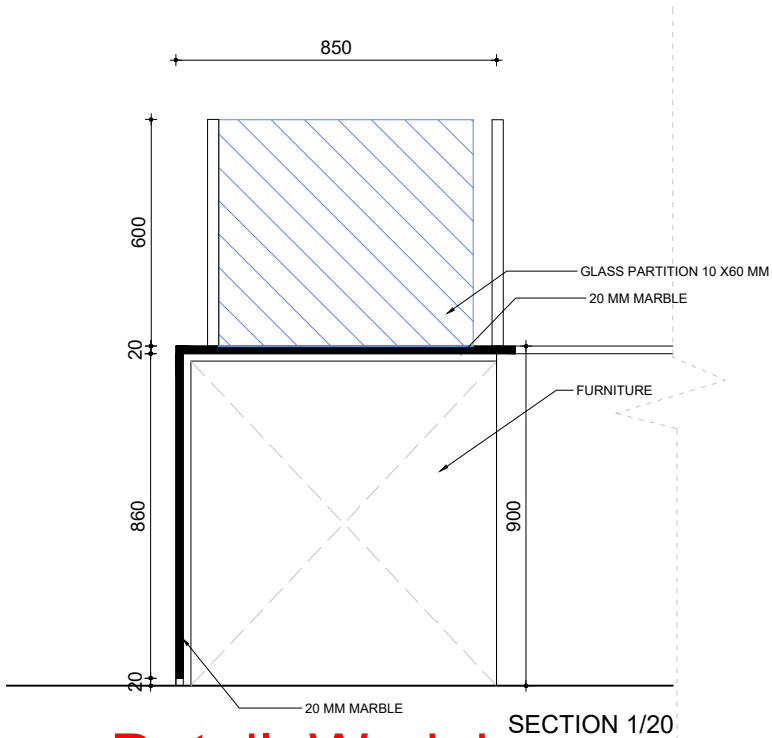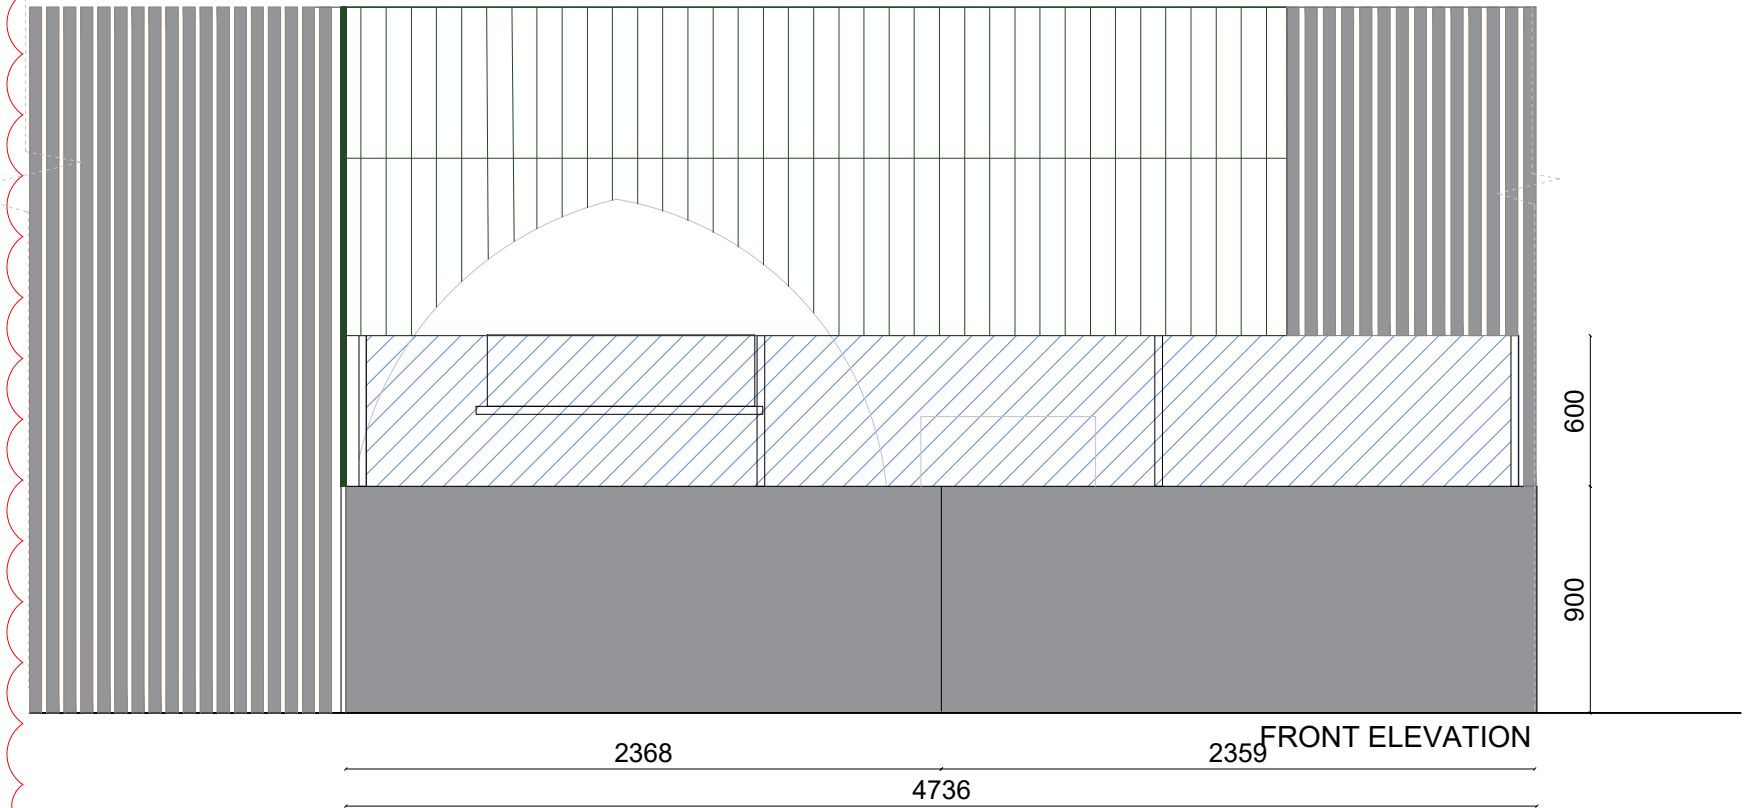
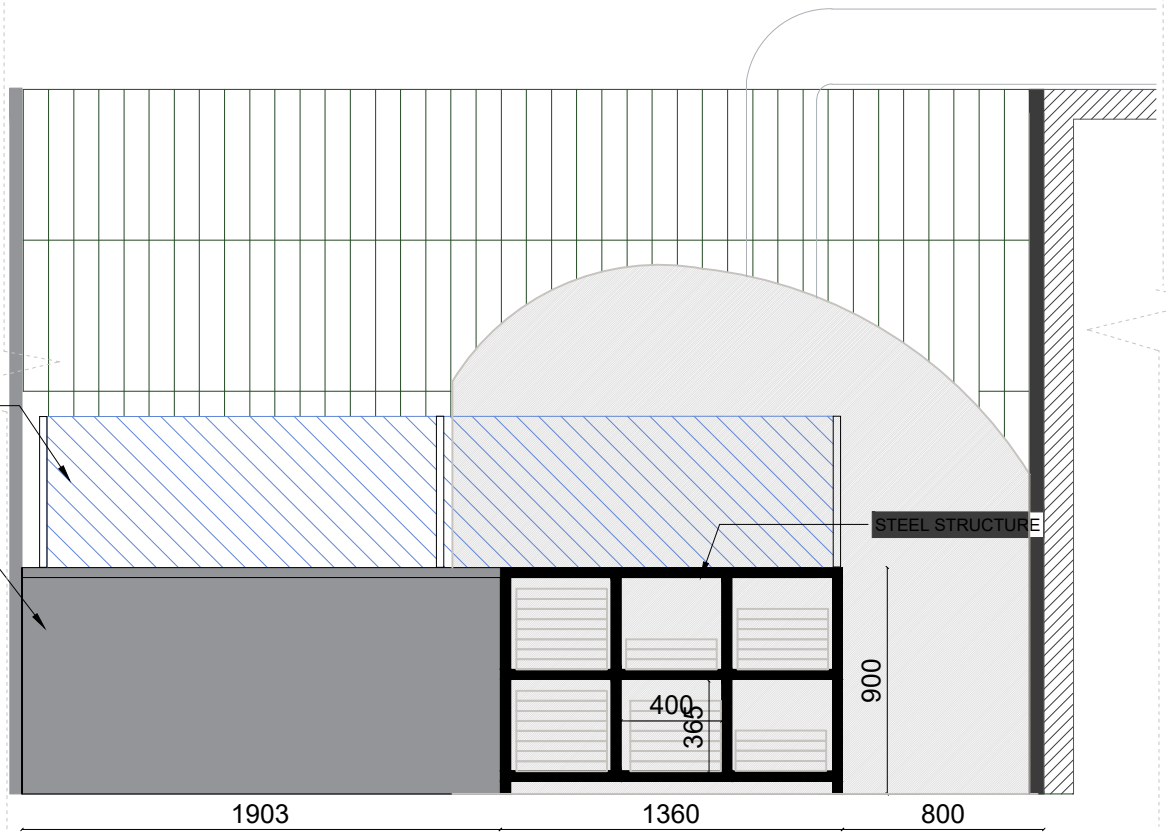


Detail. Work in progress





Client L'Antica Pizzeria da Michele	
Site Address 53 King Street Manchester M2 4LQ	
Project title L'Antica Pizzeria da Michele	
Design phase	
Drawing title PIZZA COUNTER MARBLE	
Drawing No. A18	
Revision No. 0	Date 12/04/2021
Scale 1/30	Paper size A3

Note: No finishes or fixing to be applied to existing historic structure and existing walls for conservation purposes.

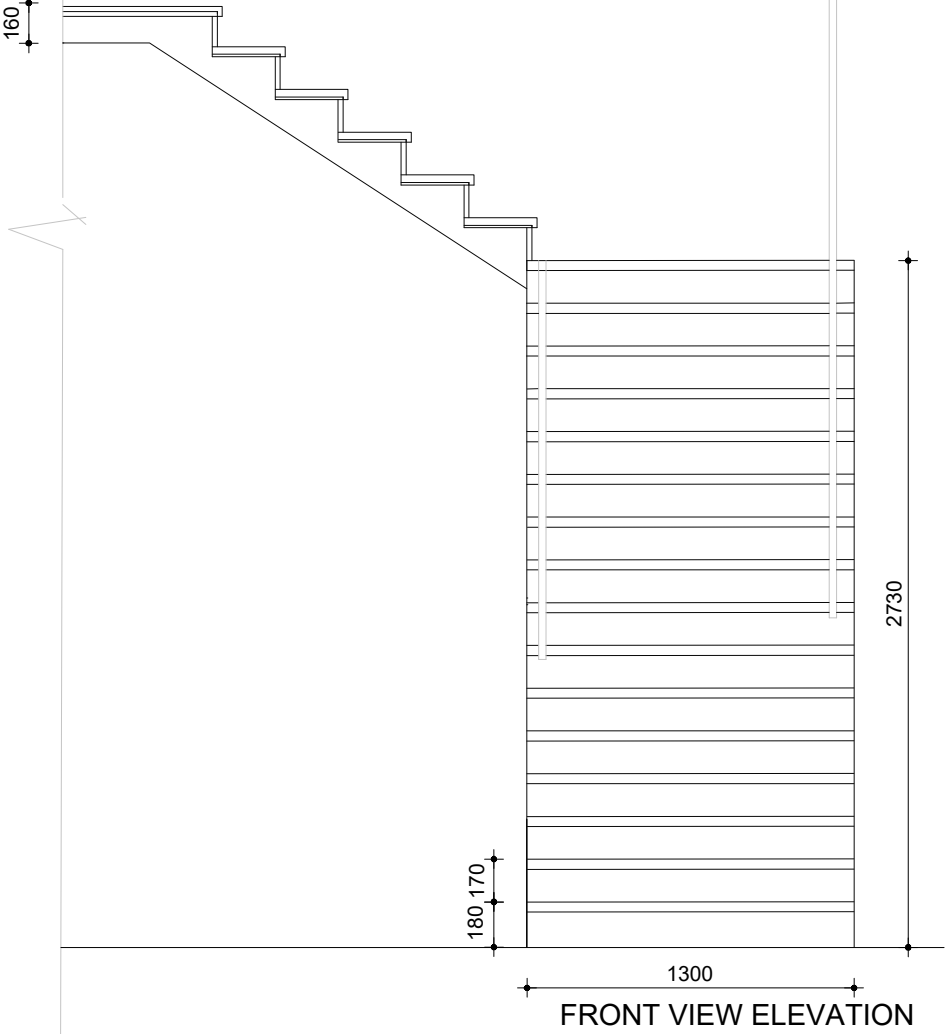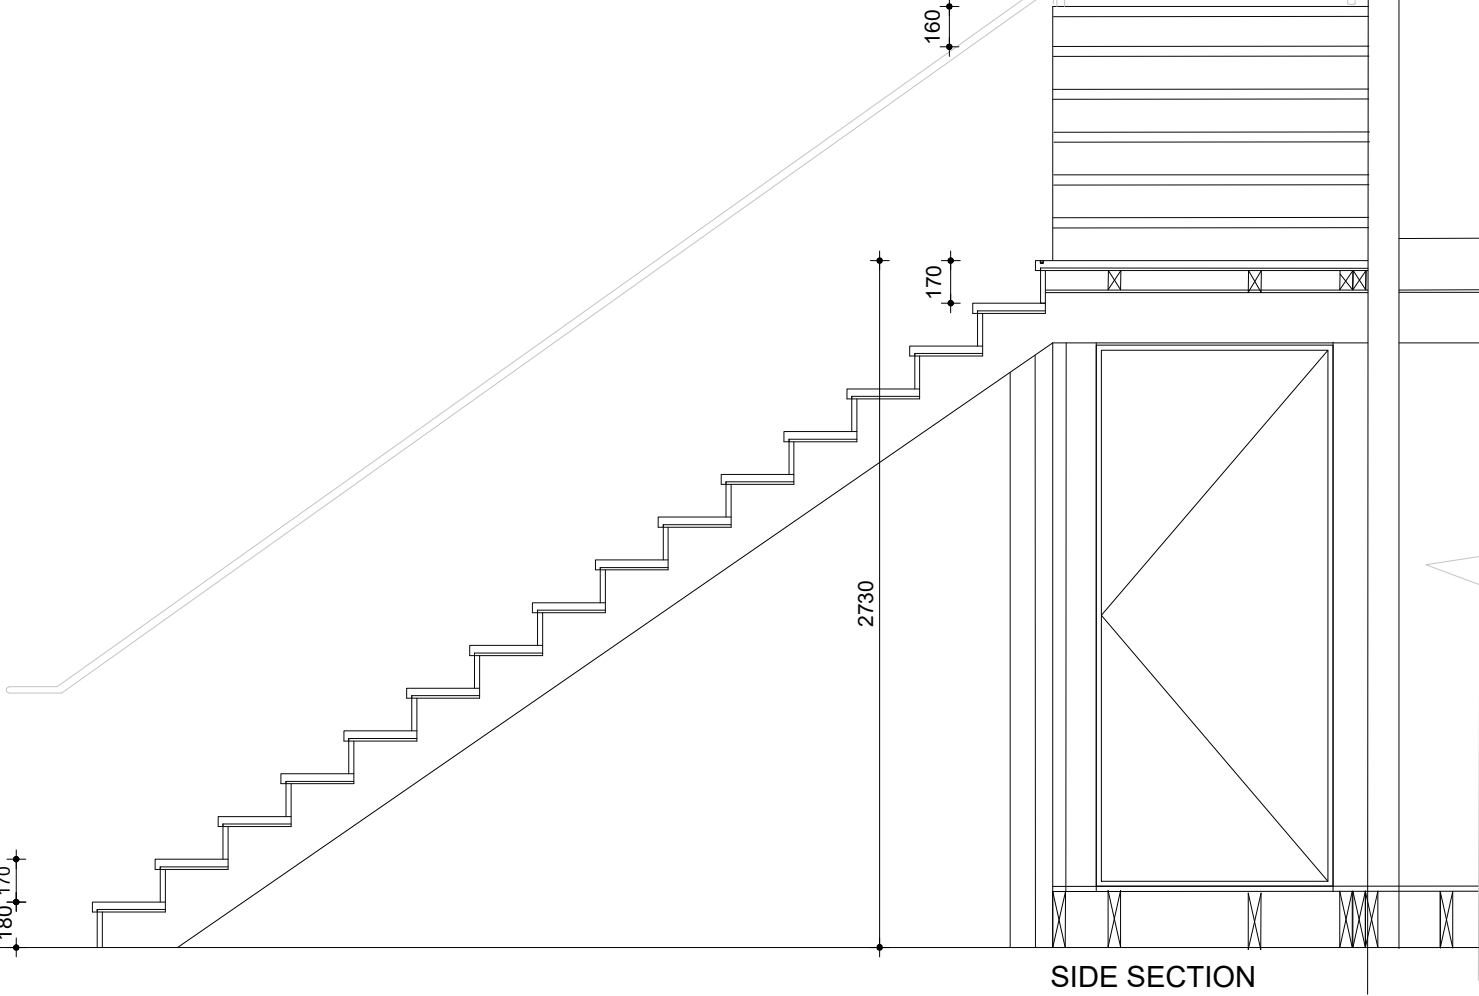


TREADS : 20 PIECES
RISE : 22 PIECES
LANDING : 1 PIECE (1300-1320)
MARBLE: PIETRA GREY

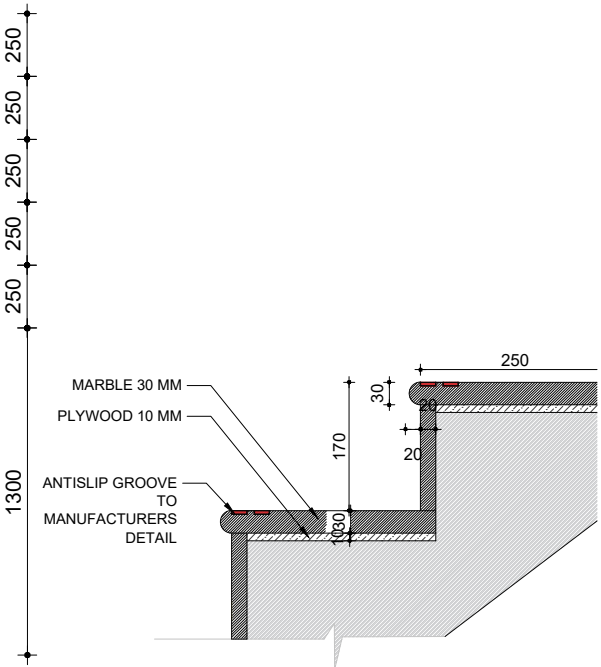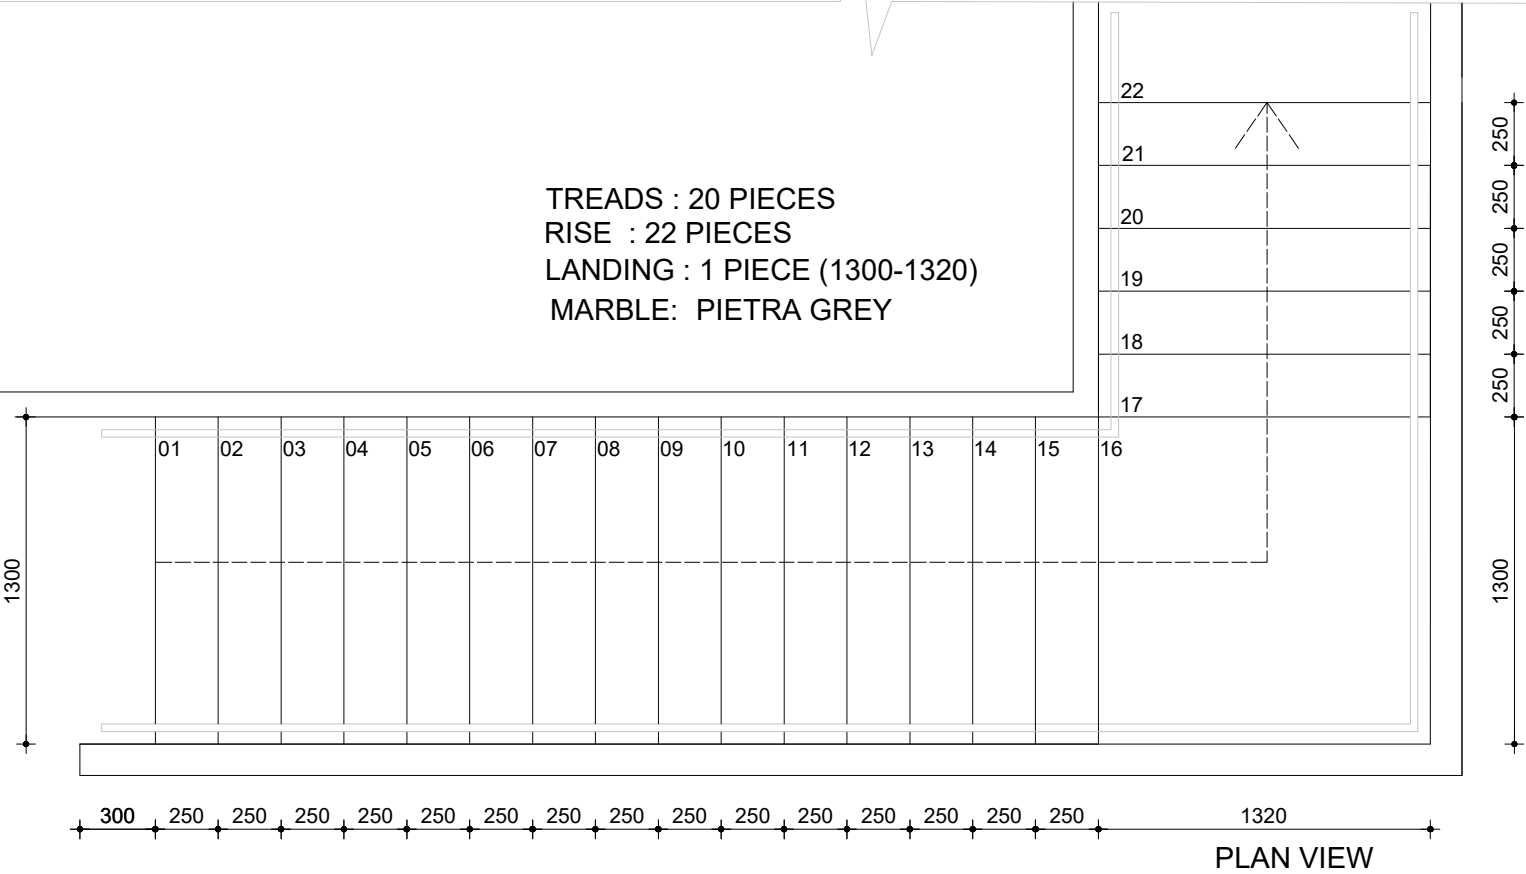

SECTION DETAIL
sc. 1:10

OPTION 1

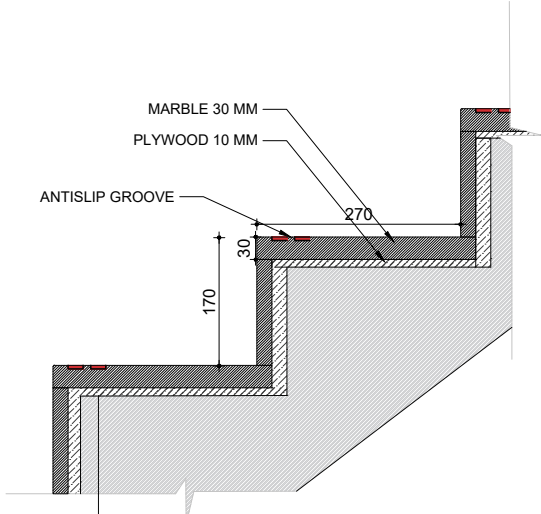


SECTION DETAIL
sc. 1:10


OPTION 2



Client L'Antica Pizzeria da Michele	
Site Address 53 King Street Manchester M2 4LQ	
Project title L'Antica Pizzeria da Michele	
Design phase	
Drawing title STAIR MARBLE	
Drawing No. A19	
Revision No. 0	Date 12/04/2021
Scale 1/30	Paper size A3

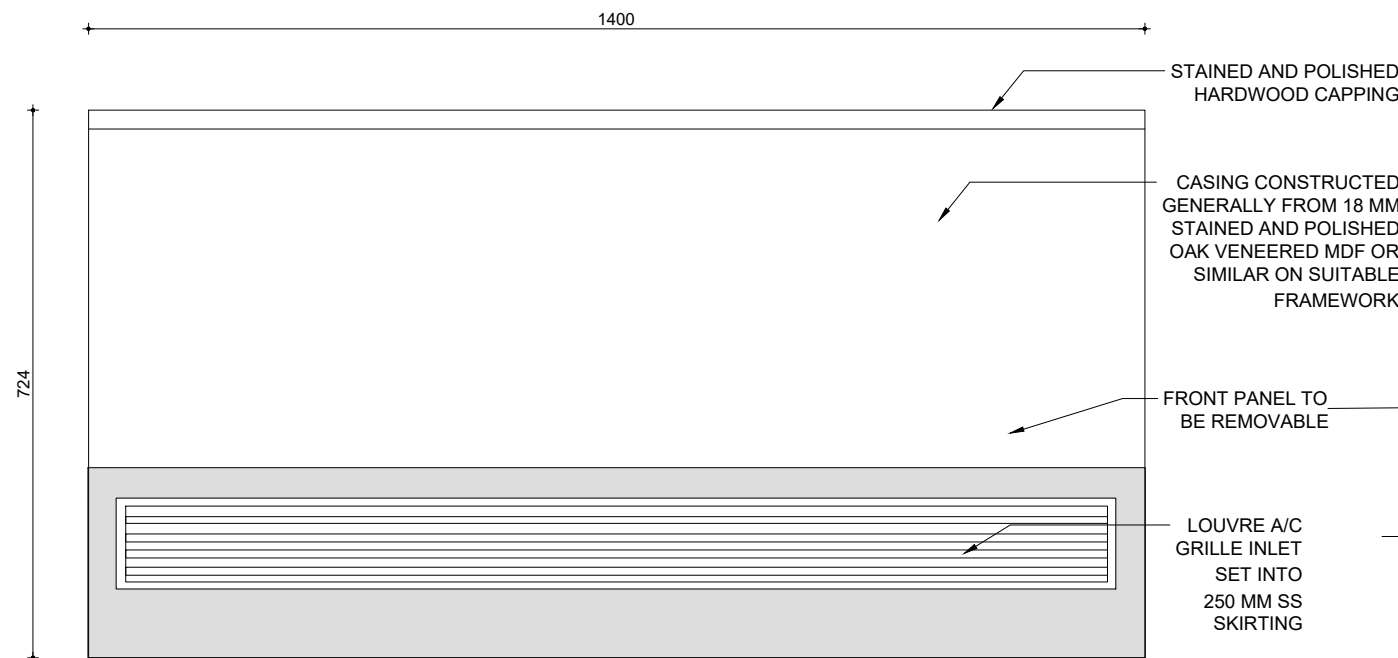


02 FRONT ELEVATION

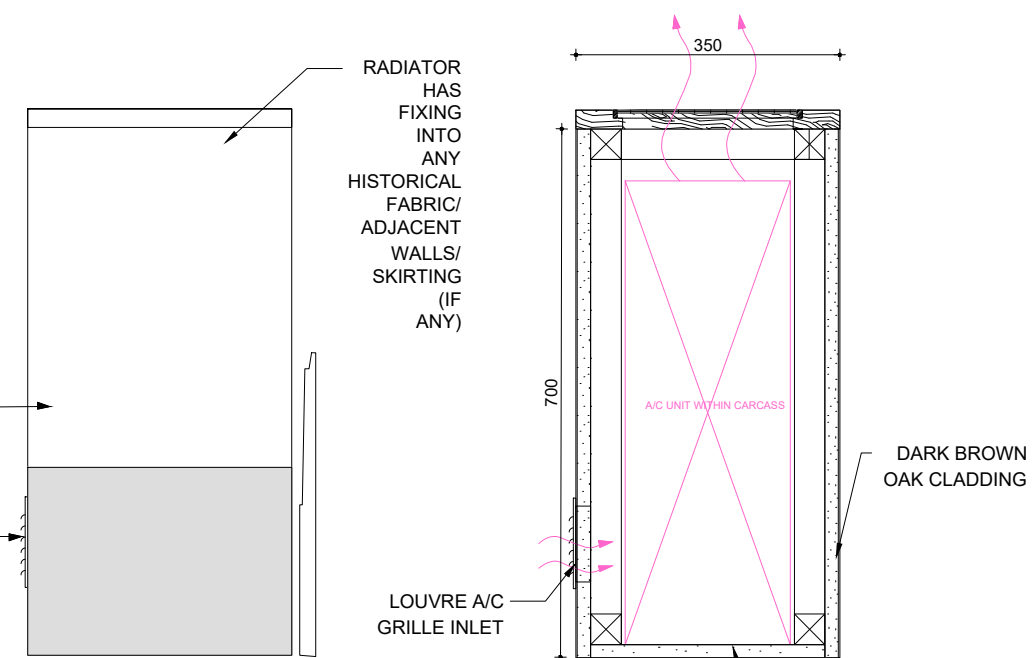


03 FRONT ELEVATION

04 SECTION AA

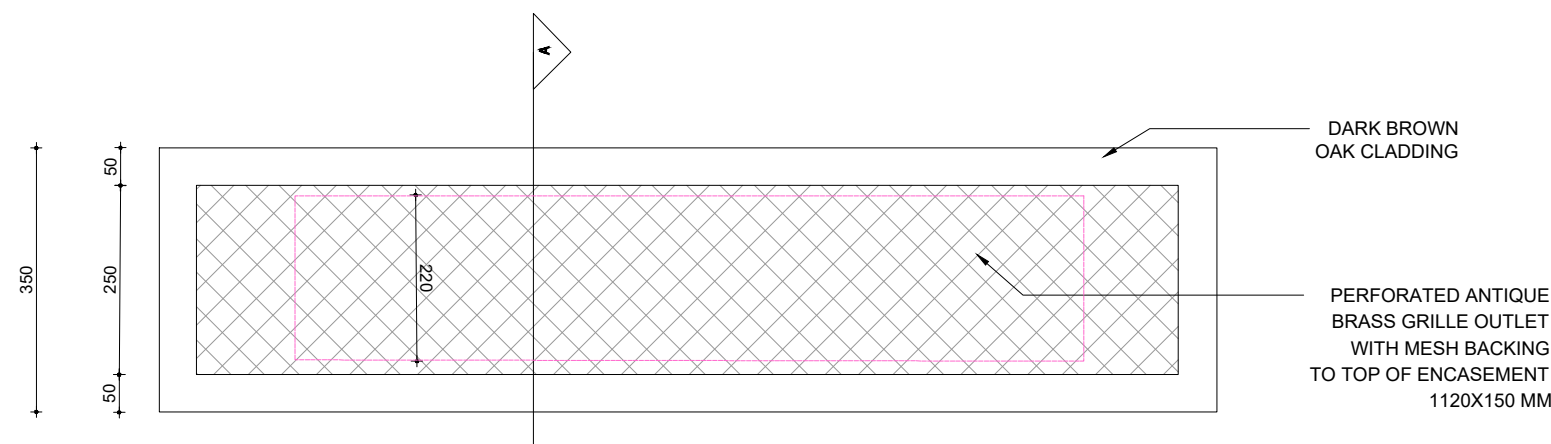



01 PLAN

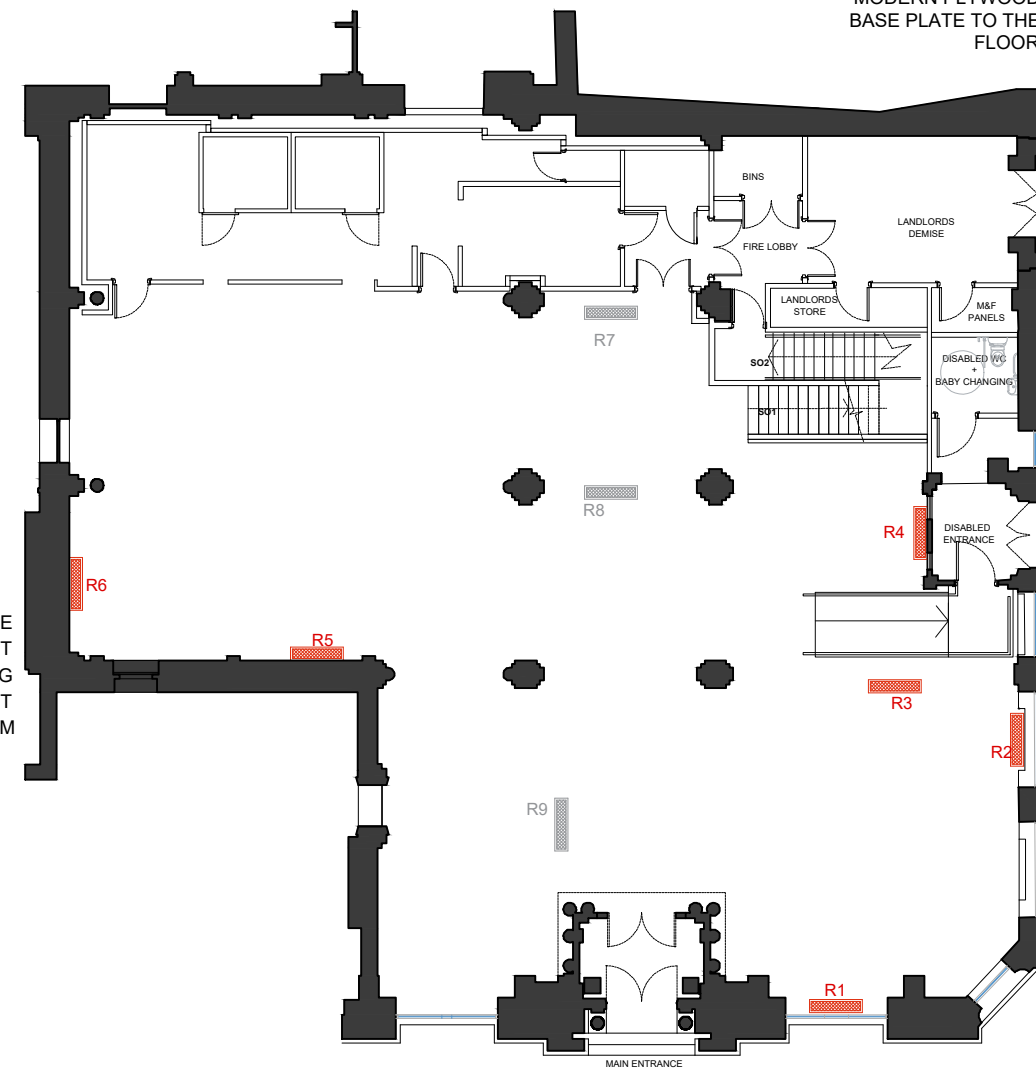

REFERENCE PLAN
AC UNITS
SC. 1:200






Drawing Revision Log	
Client L'Antica Pizzeria da Michele	
Site Address 53 King Street Manchester M2 4LQ	
Project title L'Antica Pizzeria da Michele	
Design phase	
Drawing title AC UNITS	
Drawing No. A20	
Revision No. 0	Date 12/04/2021
Scale 1/10	Paper size A3

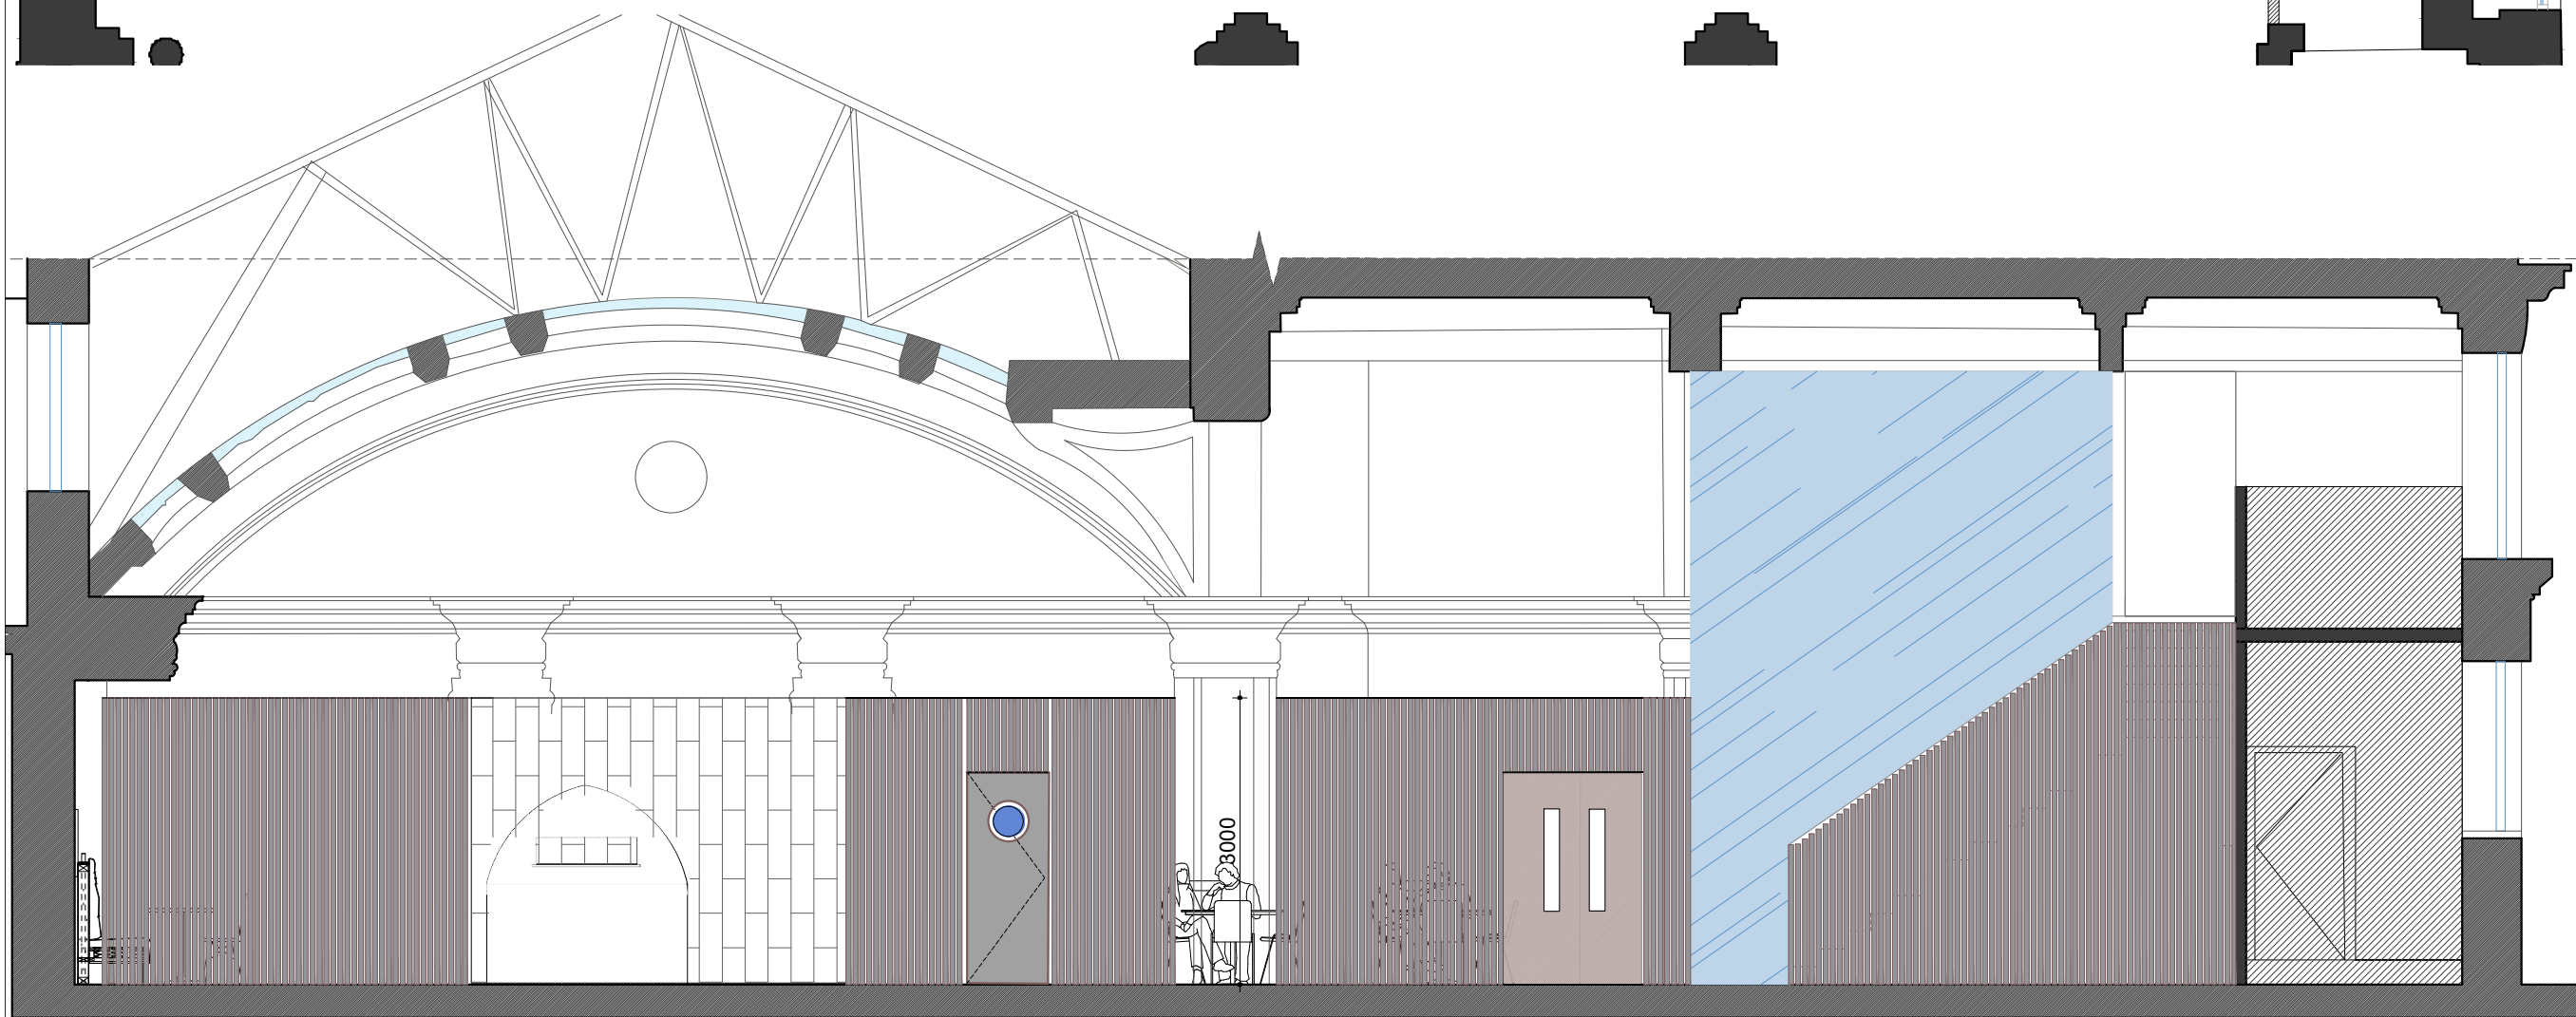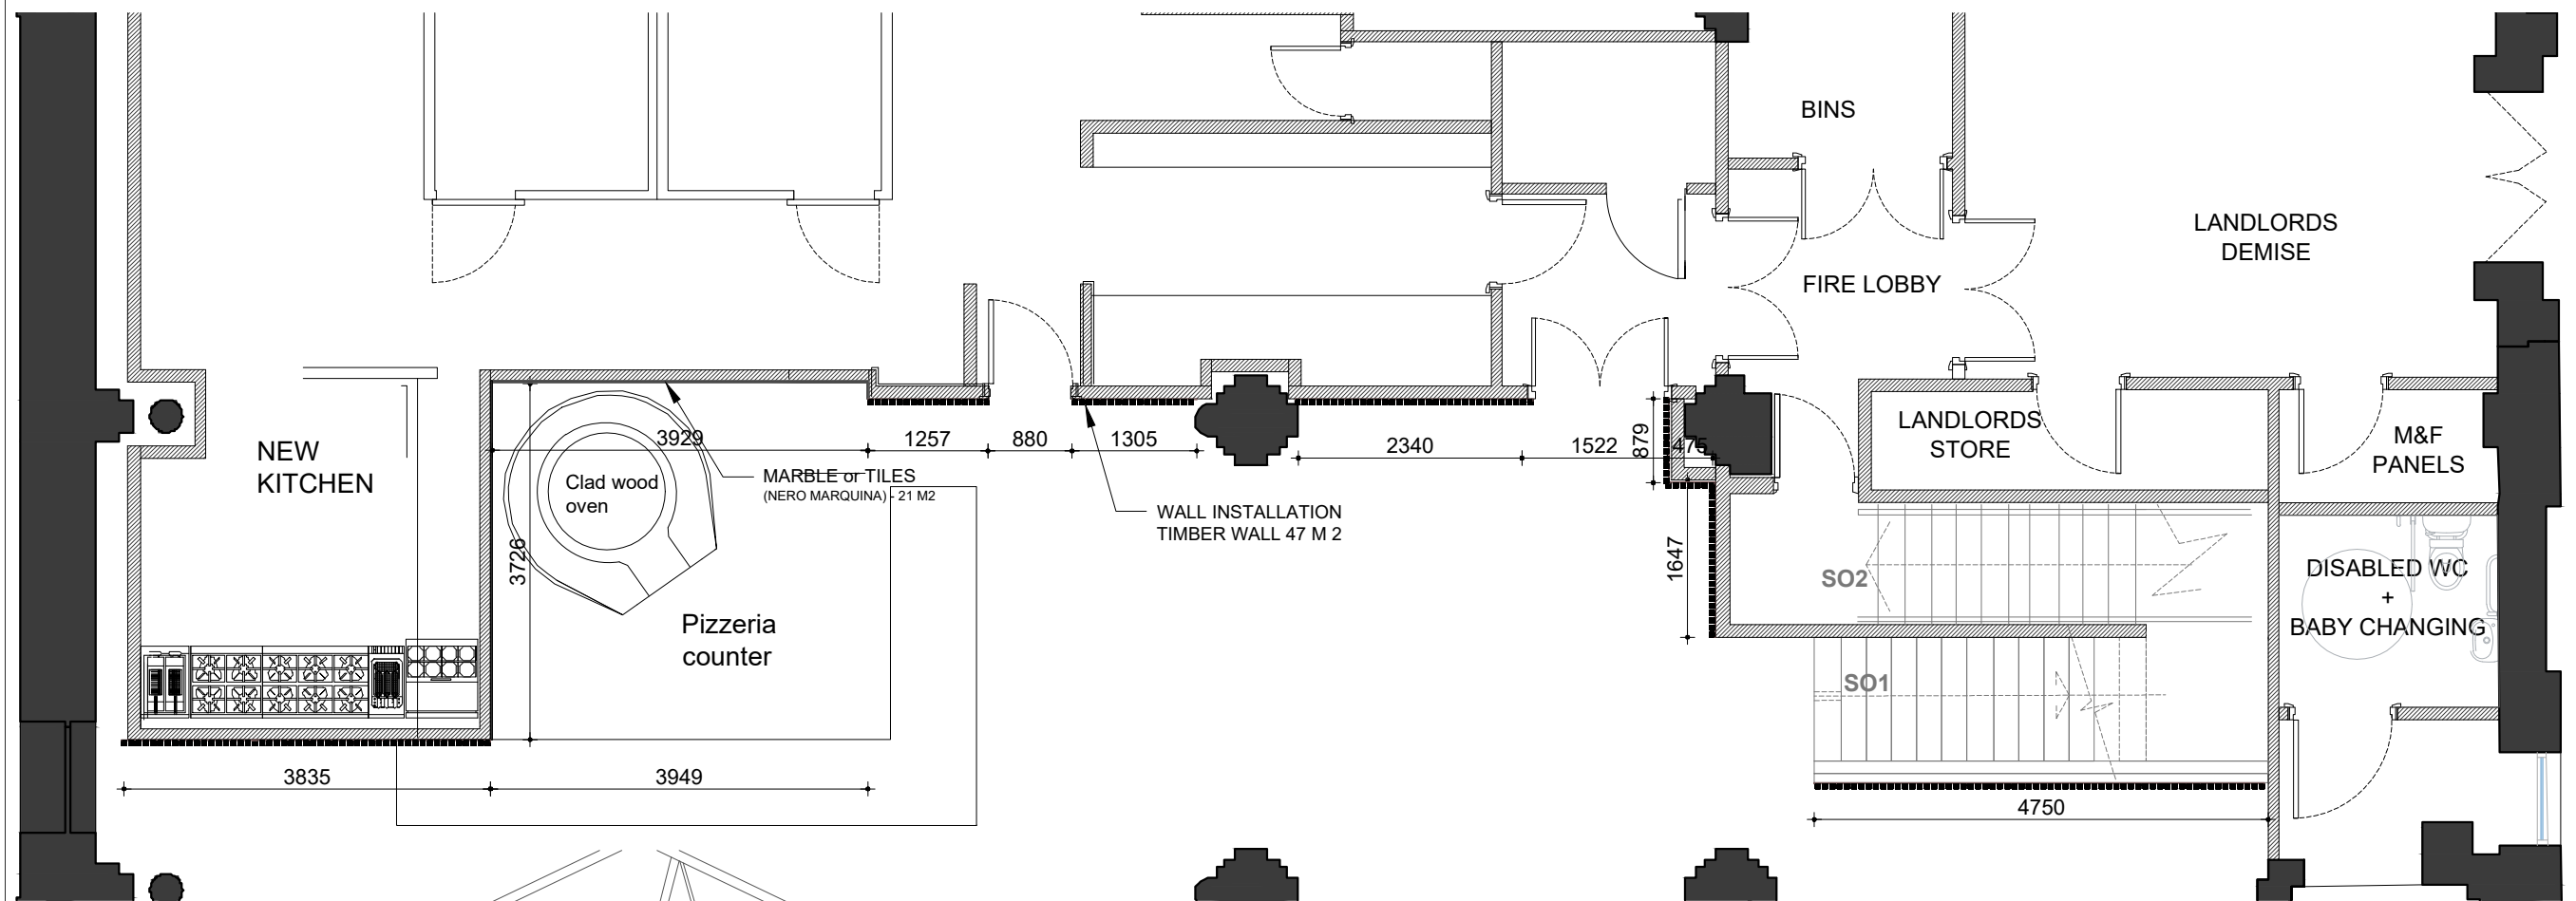

PROPOSED SECTION C-C
SCALE: 1:100
0 1 2 3 4 5m



Client L'Antica Pizzeria da Michele	
Site Address 53 King Street Manchester M2 4LQ	
Project title L'Antica Pizzeria da Michele	
Design phase	
Drawing title PROPOSED WALL INSTALLATION	
Drawing No. A 21	
Revision No. 0	Date 12/04/2021
Scale 1:75	Paper size A3

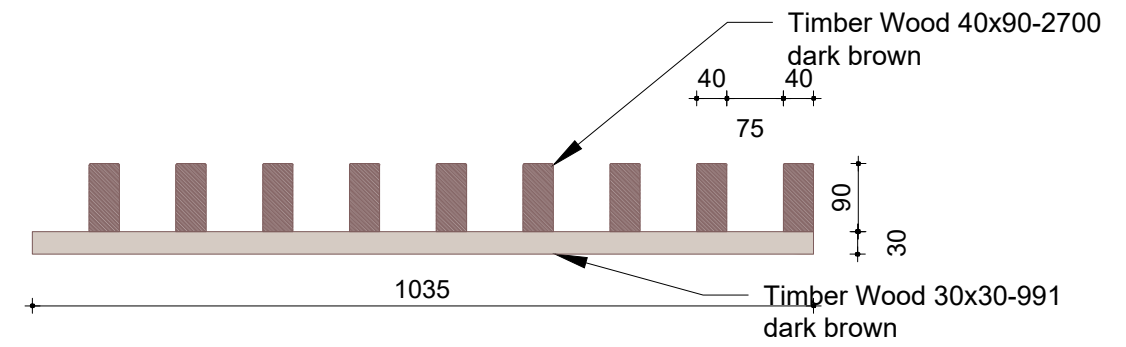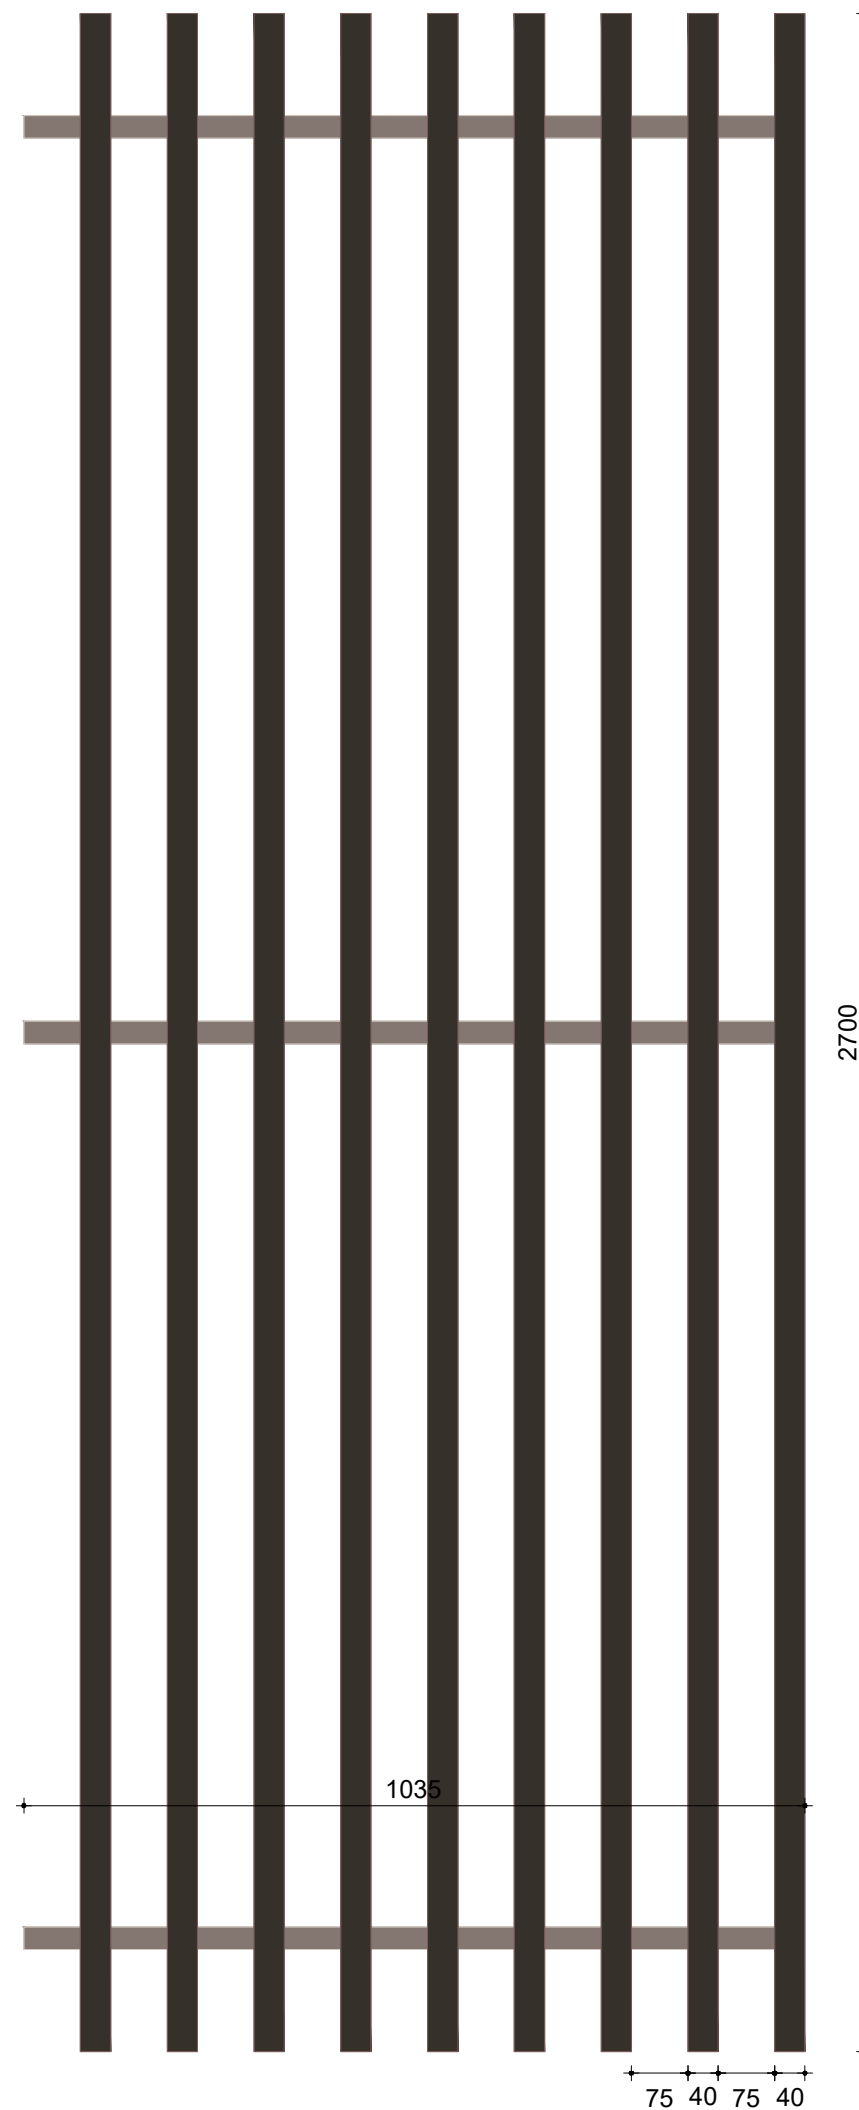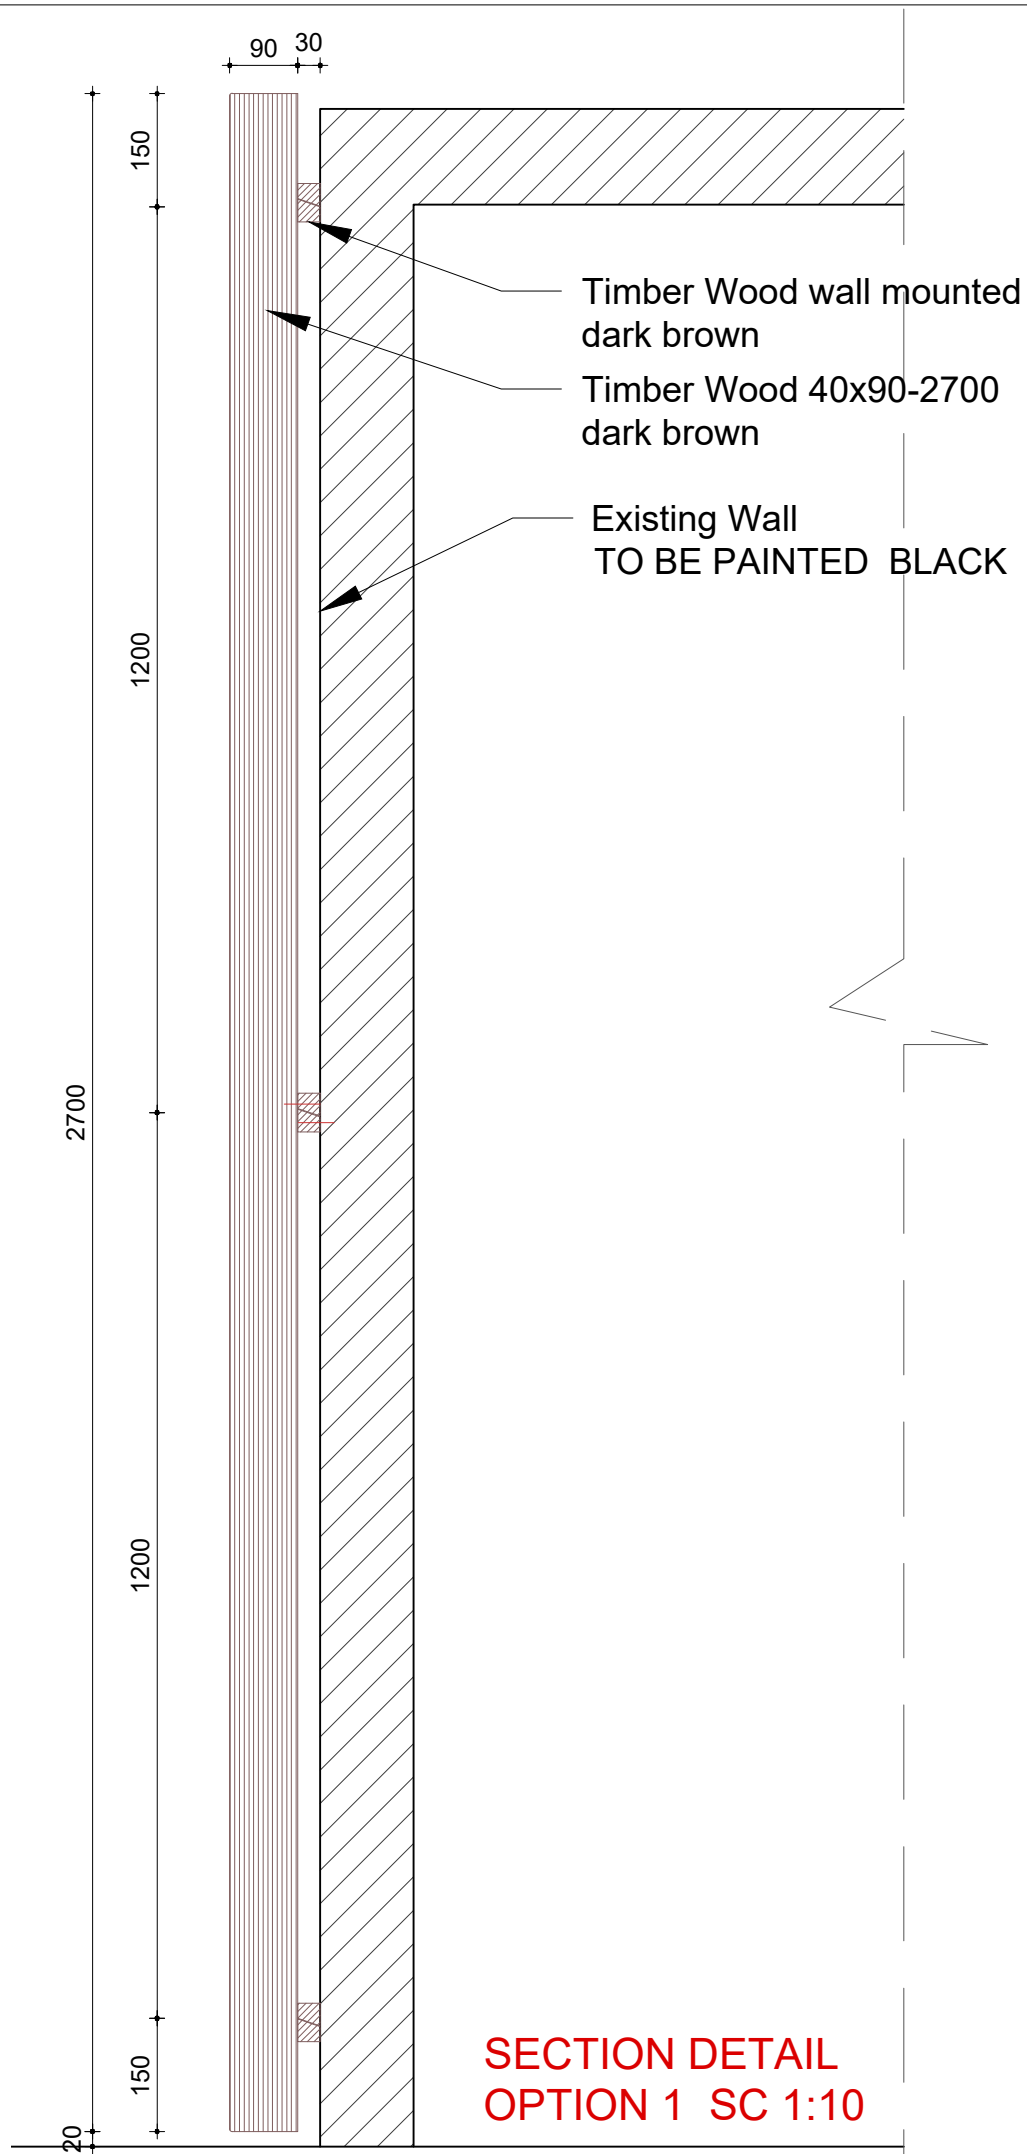

Solid Ash timber fins painted dark grey
 Spray finished-fire retardant, sealed and lacquered
 Fins Timber struts-Solid Ash timber fins @90mm w x 40mm thick x 2700mm length
 Vertically mounted to base panels from rear side at recommended 75mm spacings.(refer to drawings)



Client L'Antica Pizzeria da Michele

Site Address
53 King Street
Manchester M2 4LQ

Project title
L'Antica Pizzeria da Michele

Design phase

Drawing title

PROPOSED WALL INSTALLATION
DETAIL

Drawing No.

A 22

Revision No. 0

Date

12/04/2021




Scale

1:20/ 1:10

Paper size

A3

Option 1
 -Existing walls painted black. Cladding over existing wall in solid ash timber,
 Option 1a -spray painted dark grey
 Option 2- Dark Grey Bonded Fluted Panels www.minimo.co.uk

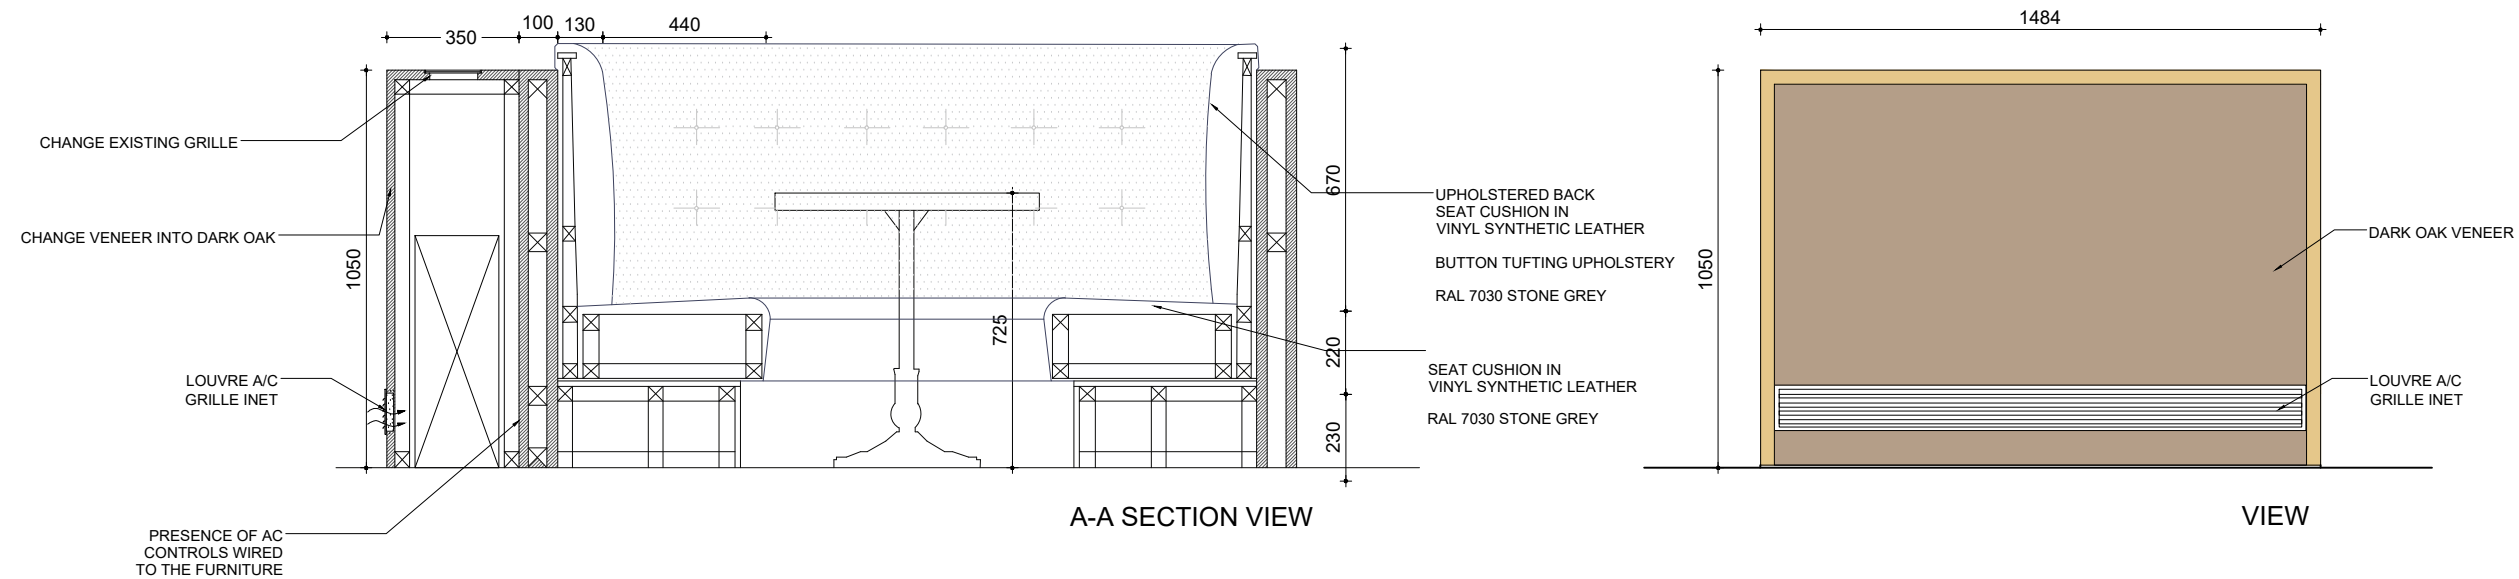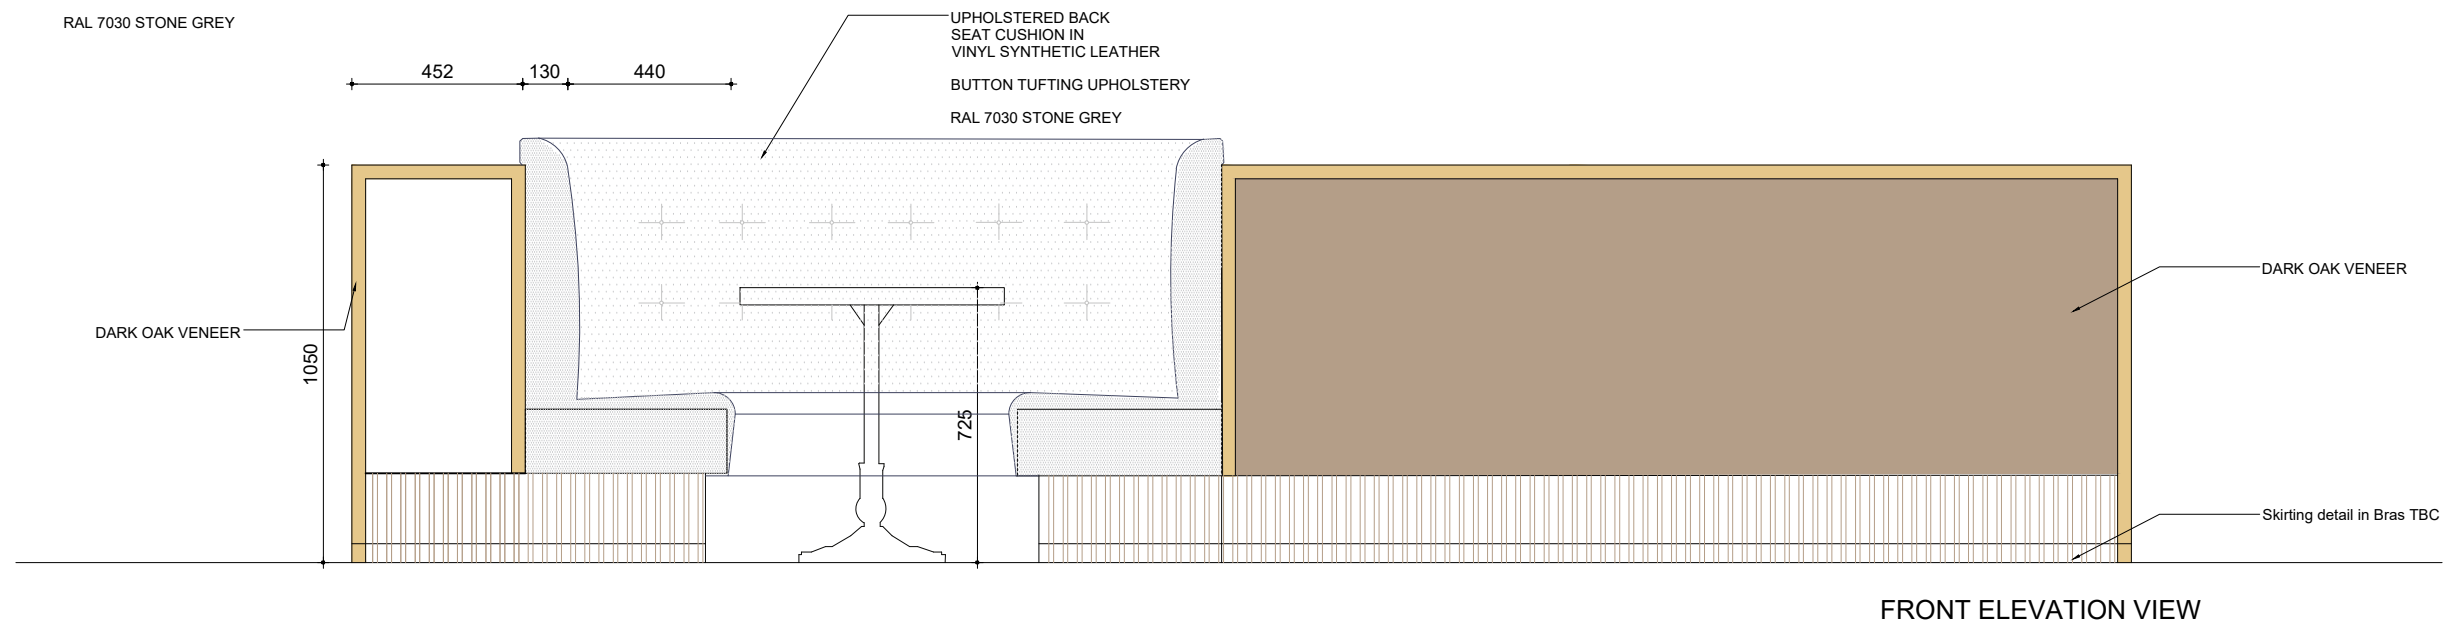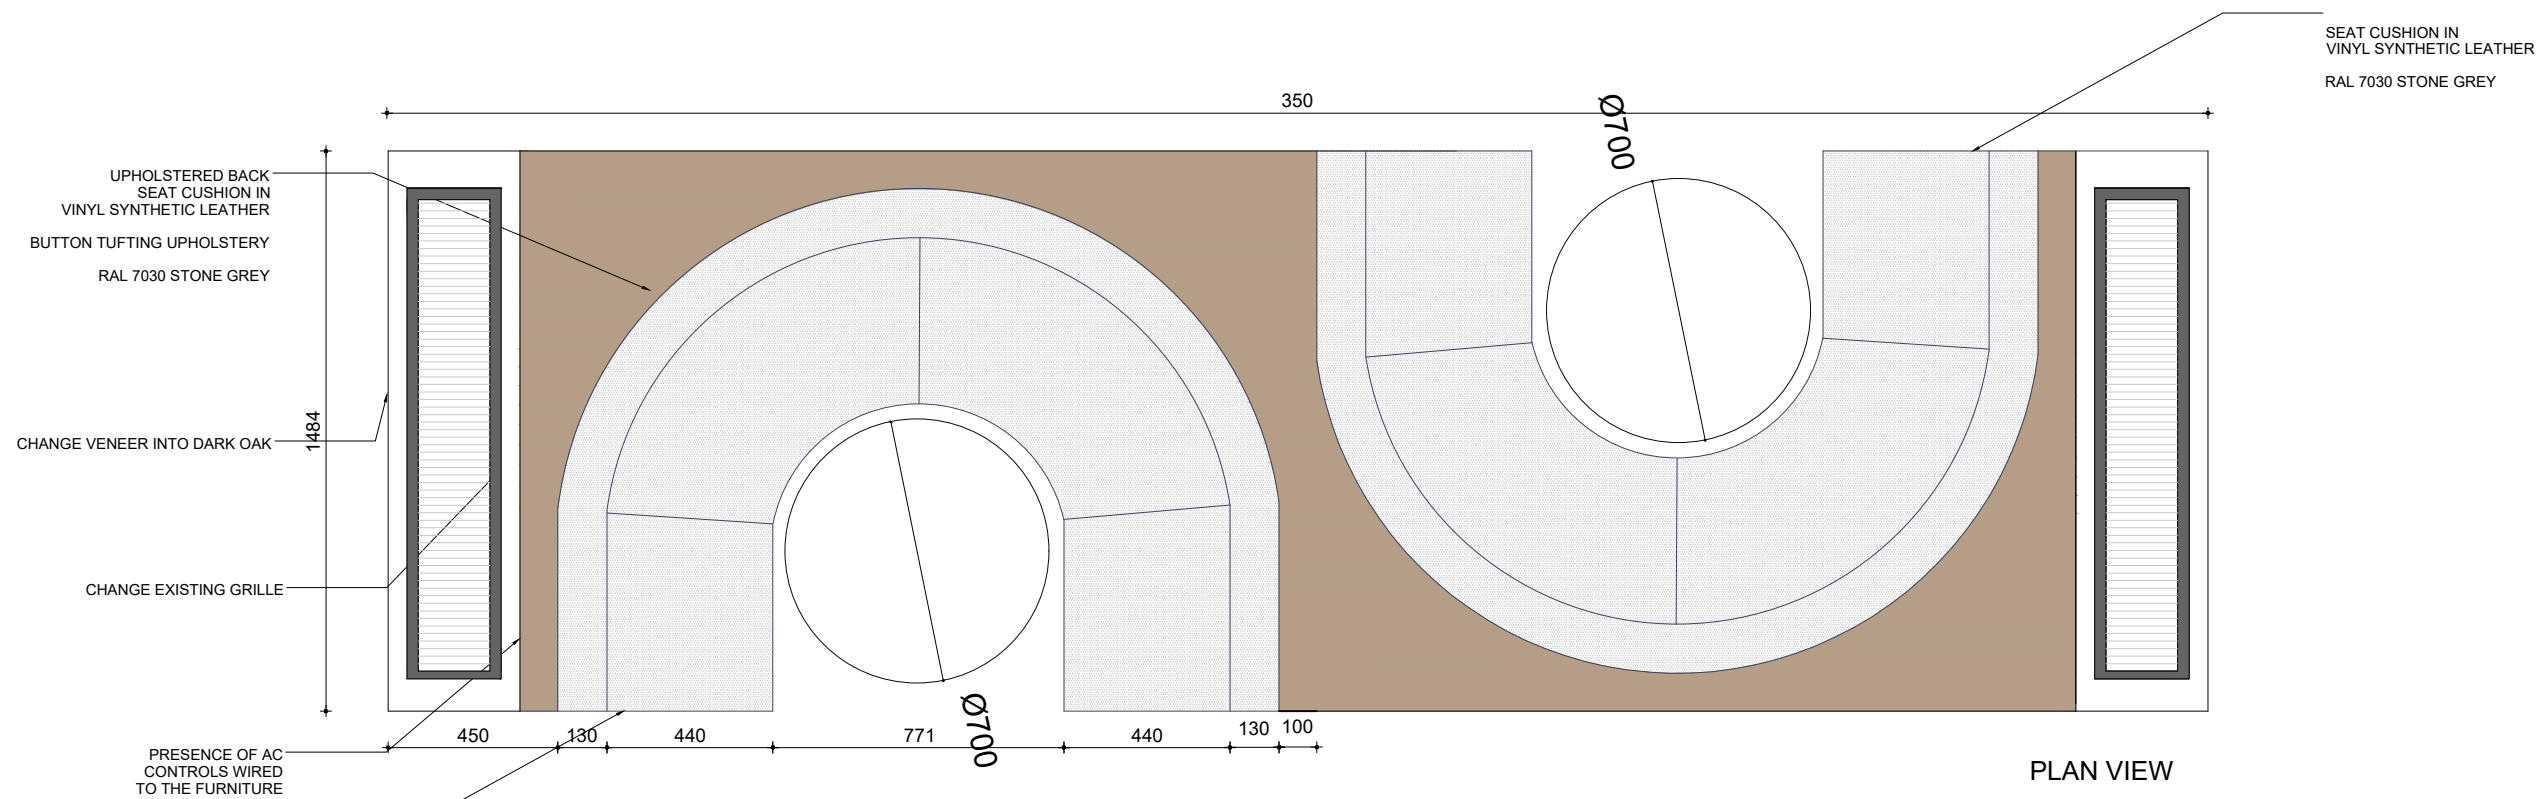

Client L'Antica Pizzeria da Michele

Site Address
53 King Street
Manchester M2 4LQ

Project title
L'Antica Pizzeria da Michele

Design phase

Drawing title
PROPOSED BANQUETTE SEATING


Drawing No.
A 23

Revision No. 0

Date
12/04/2021

Scale
1:20/

Paper size
A3

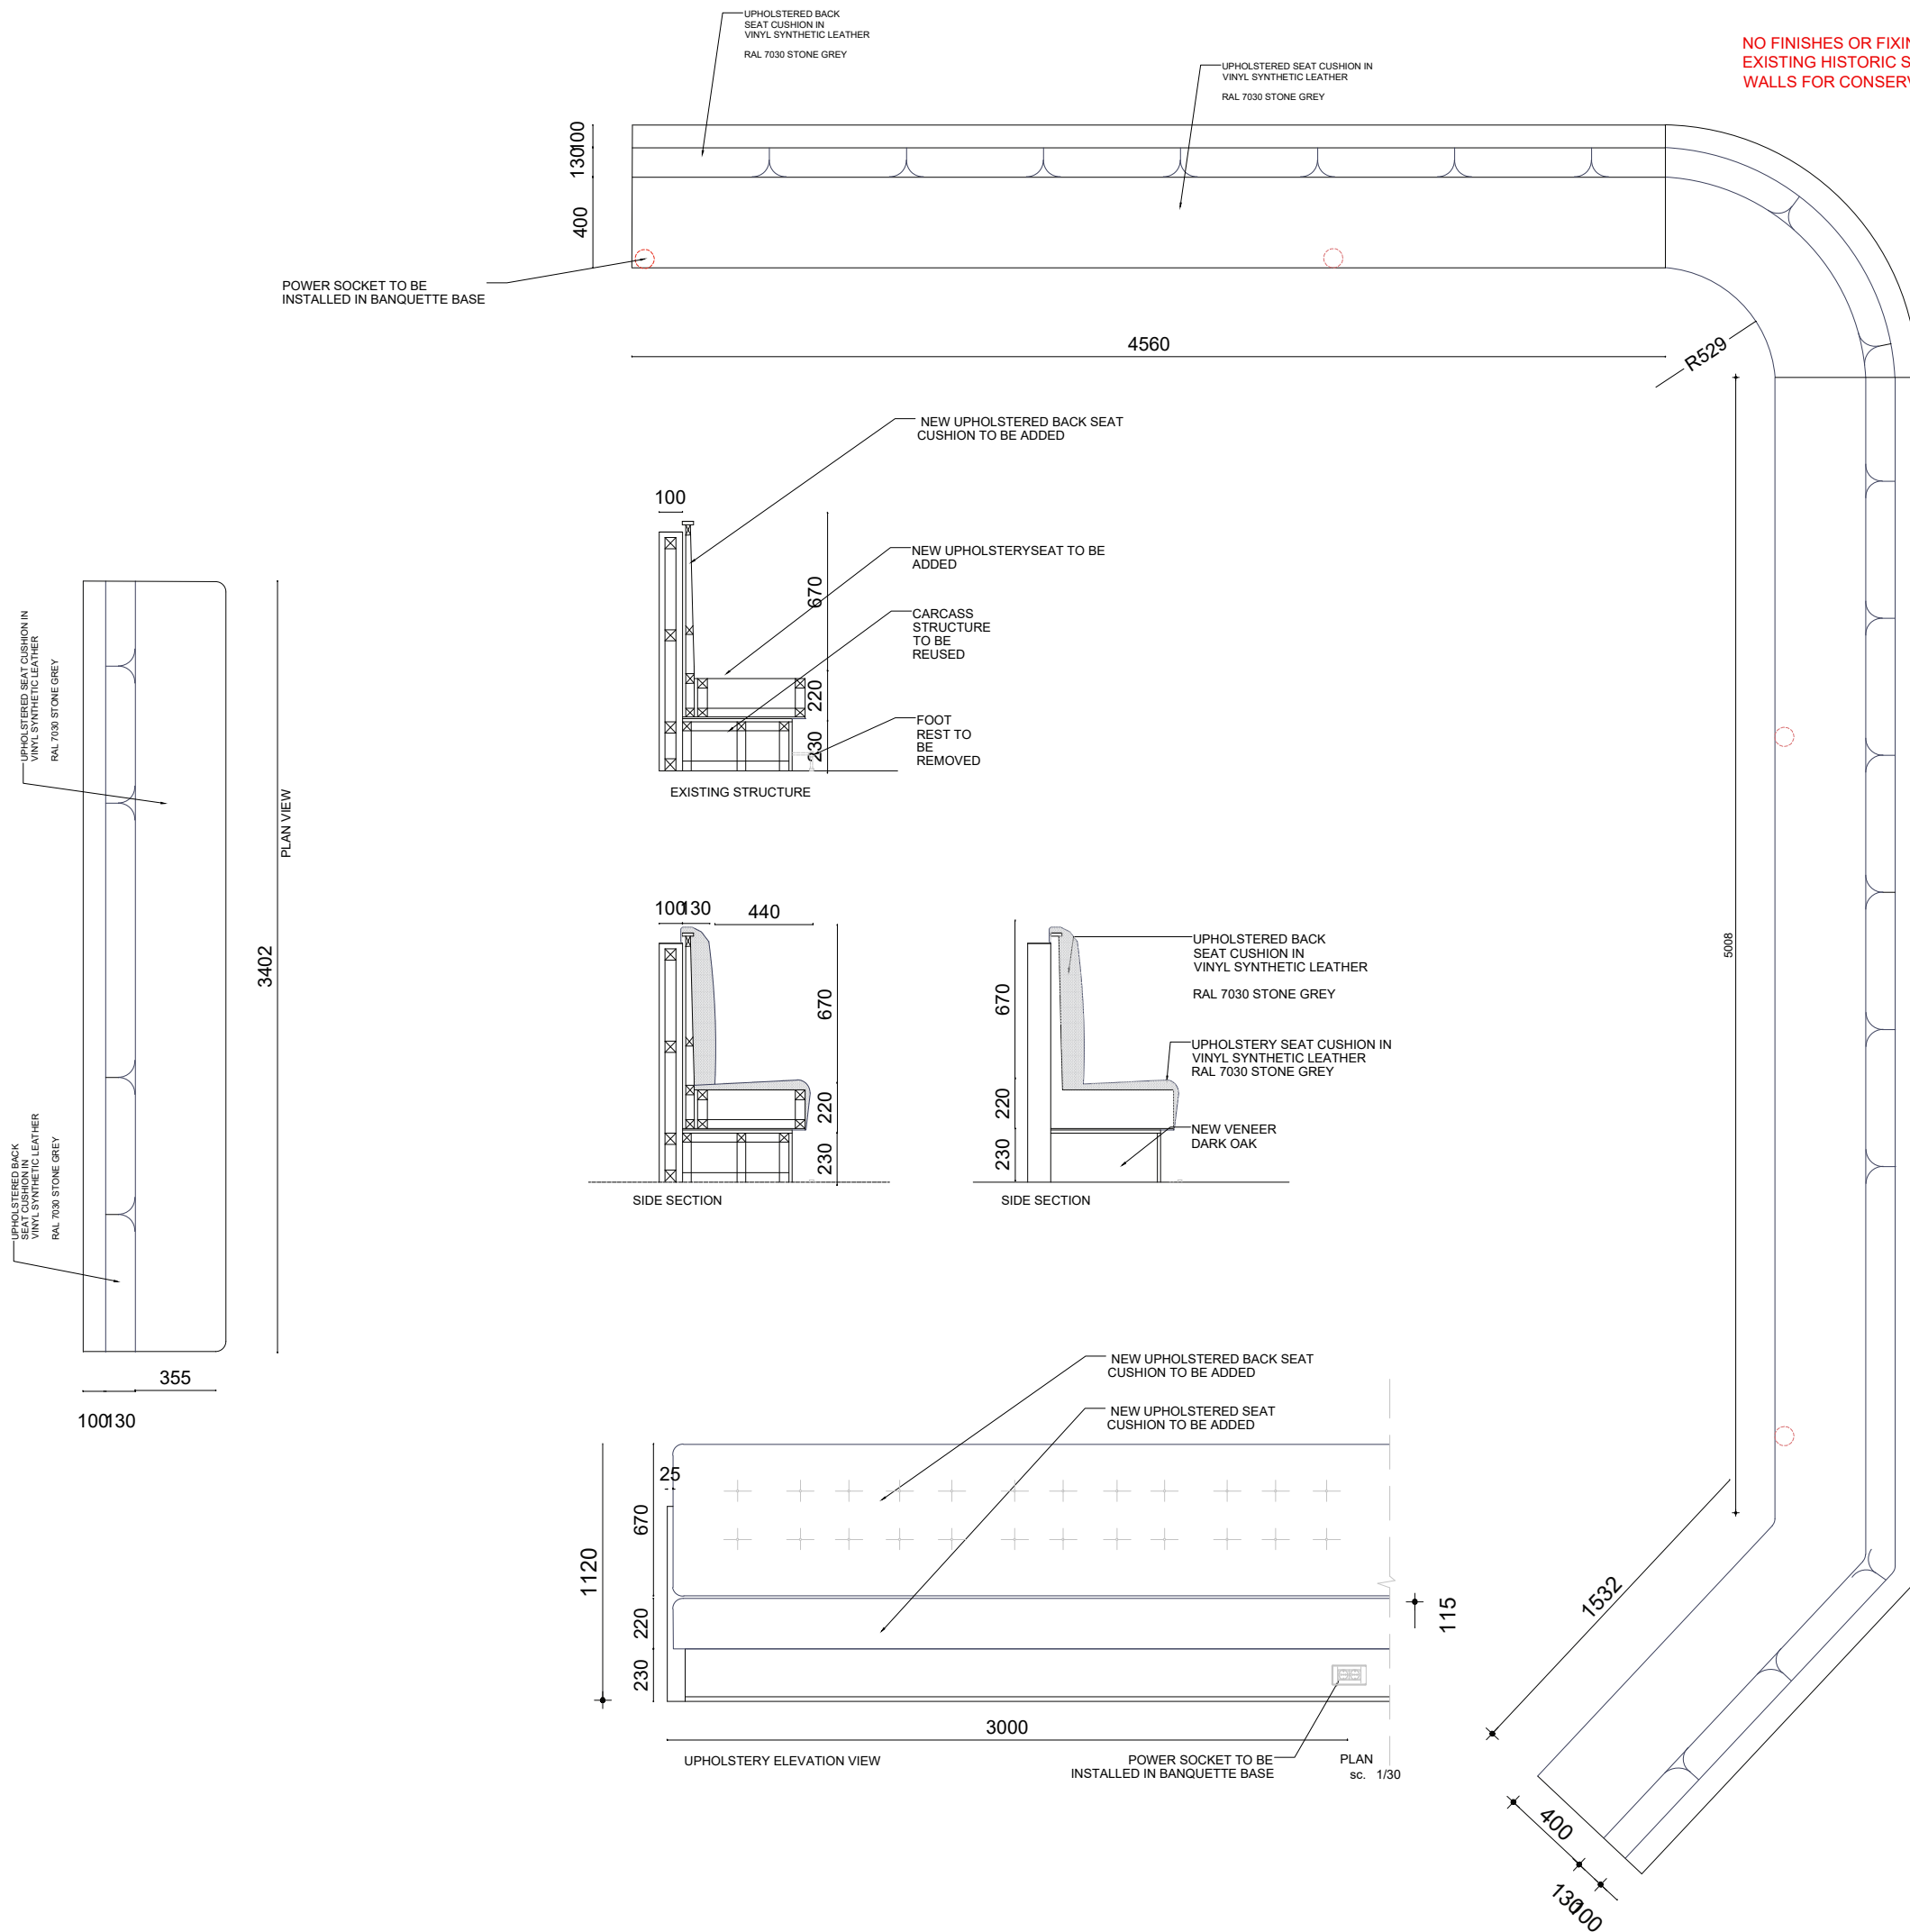

Client L'Antica Pizzeria da Michele

Site Address
53 King Street
Manchester M2 4LQ

Project title
L'Antica Pizzeria da Michele




Design phase
PROPOSED BANQUETTE SEATING

Drawing title

Drawing No.
A 24

Revision No. 0	Date 12/04/2021
----------------	--------------------

Scale 1/30	Paper size A3
---------------	------------------

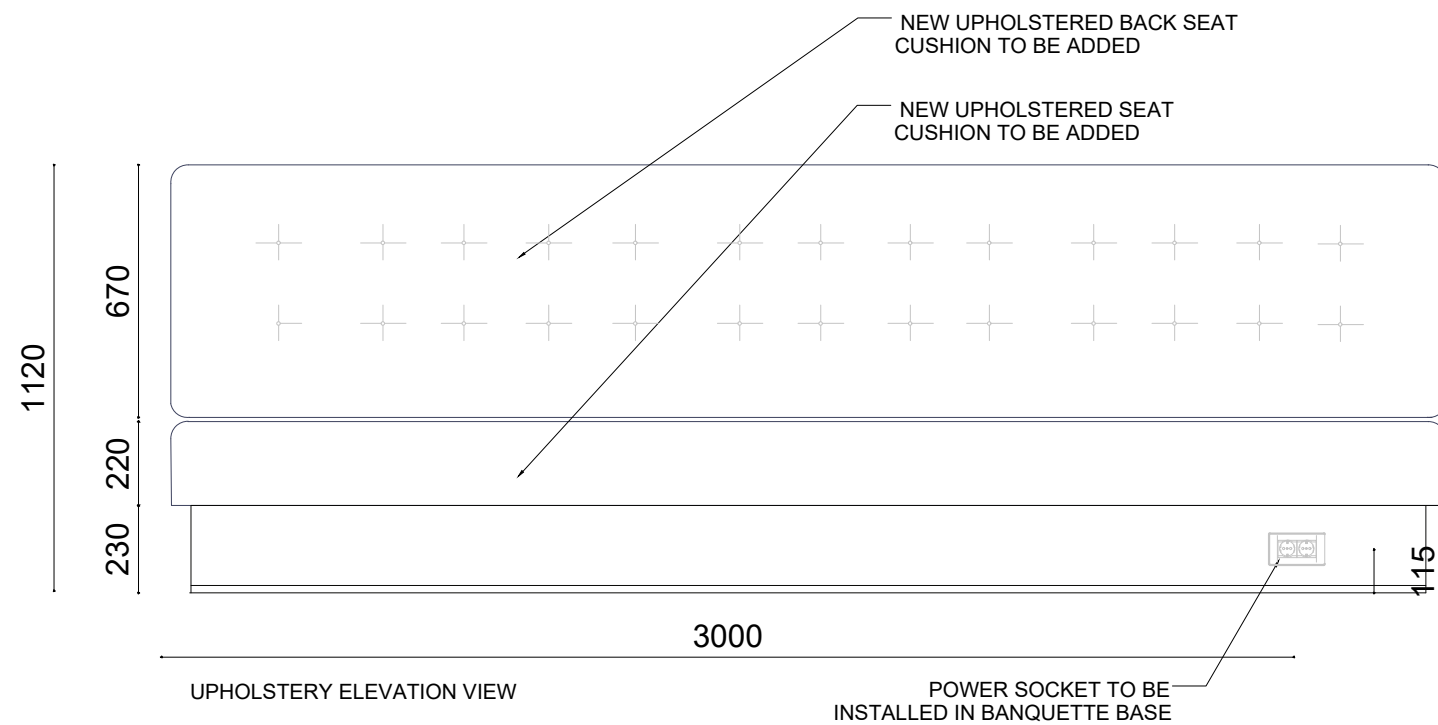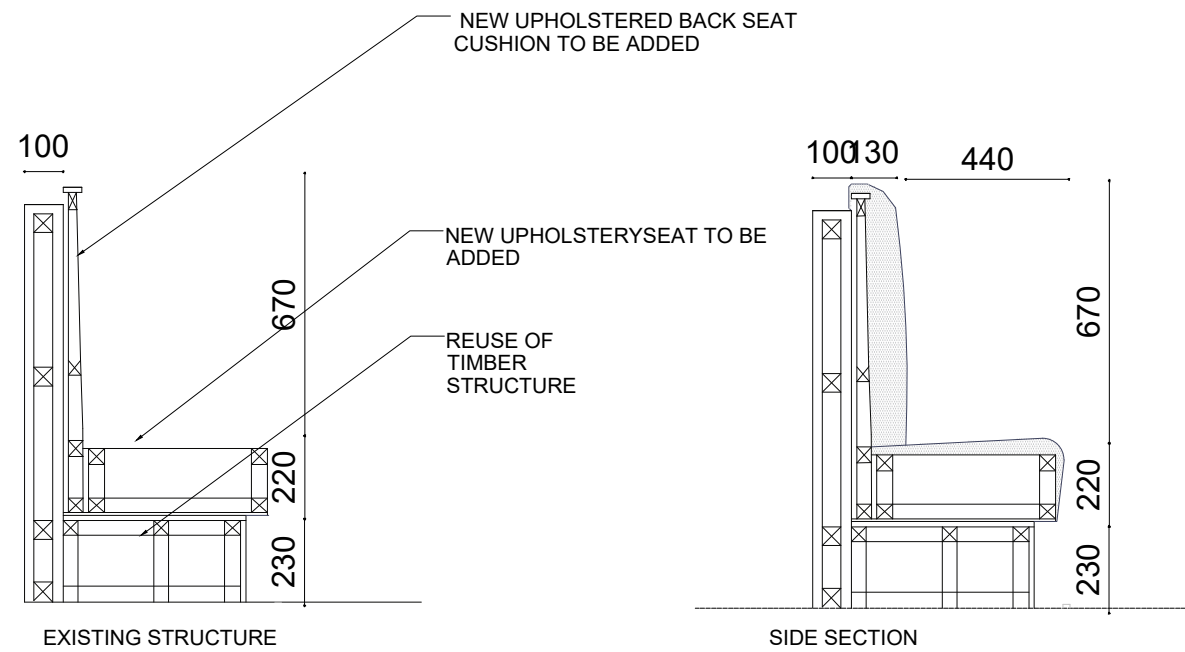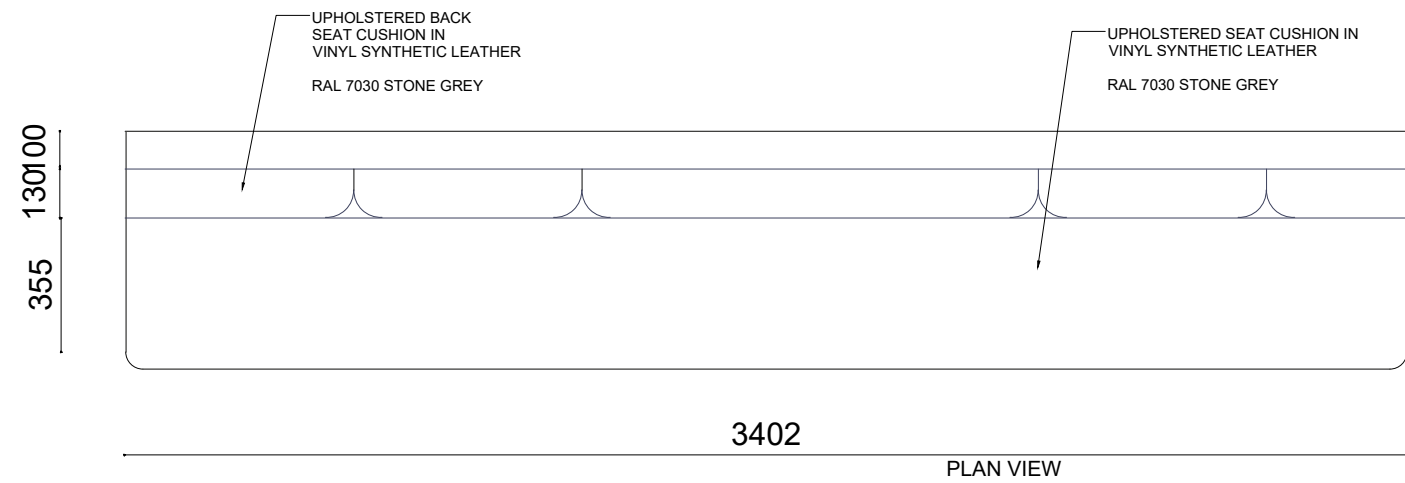

Client L'Antica Pizzeria da Michele

Site Address
53 King Street
Manchester M2 4LQ

Project title
L'Antica Pizzeria da Michele

Design phase
PROPOSED BANQUETTE SEATING

Drawing title


Drawing No.
A 25

Revision No. 0

Date
12/04/2021

Scale
1/20

Paper size
A3

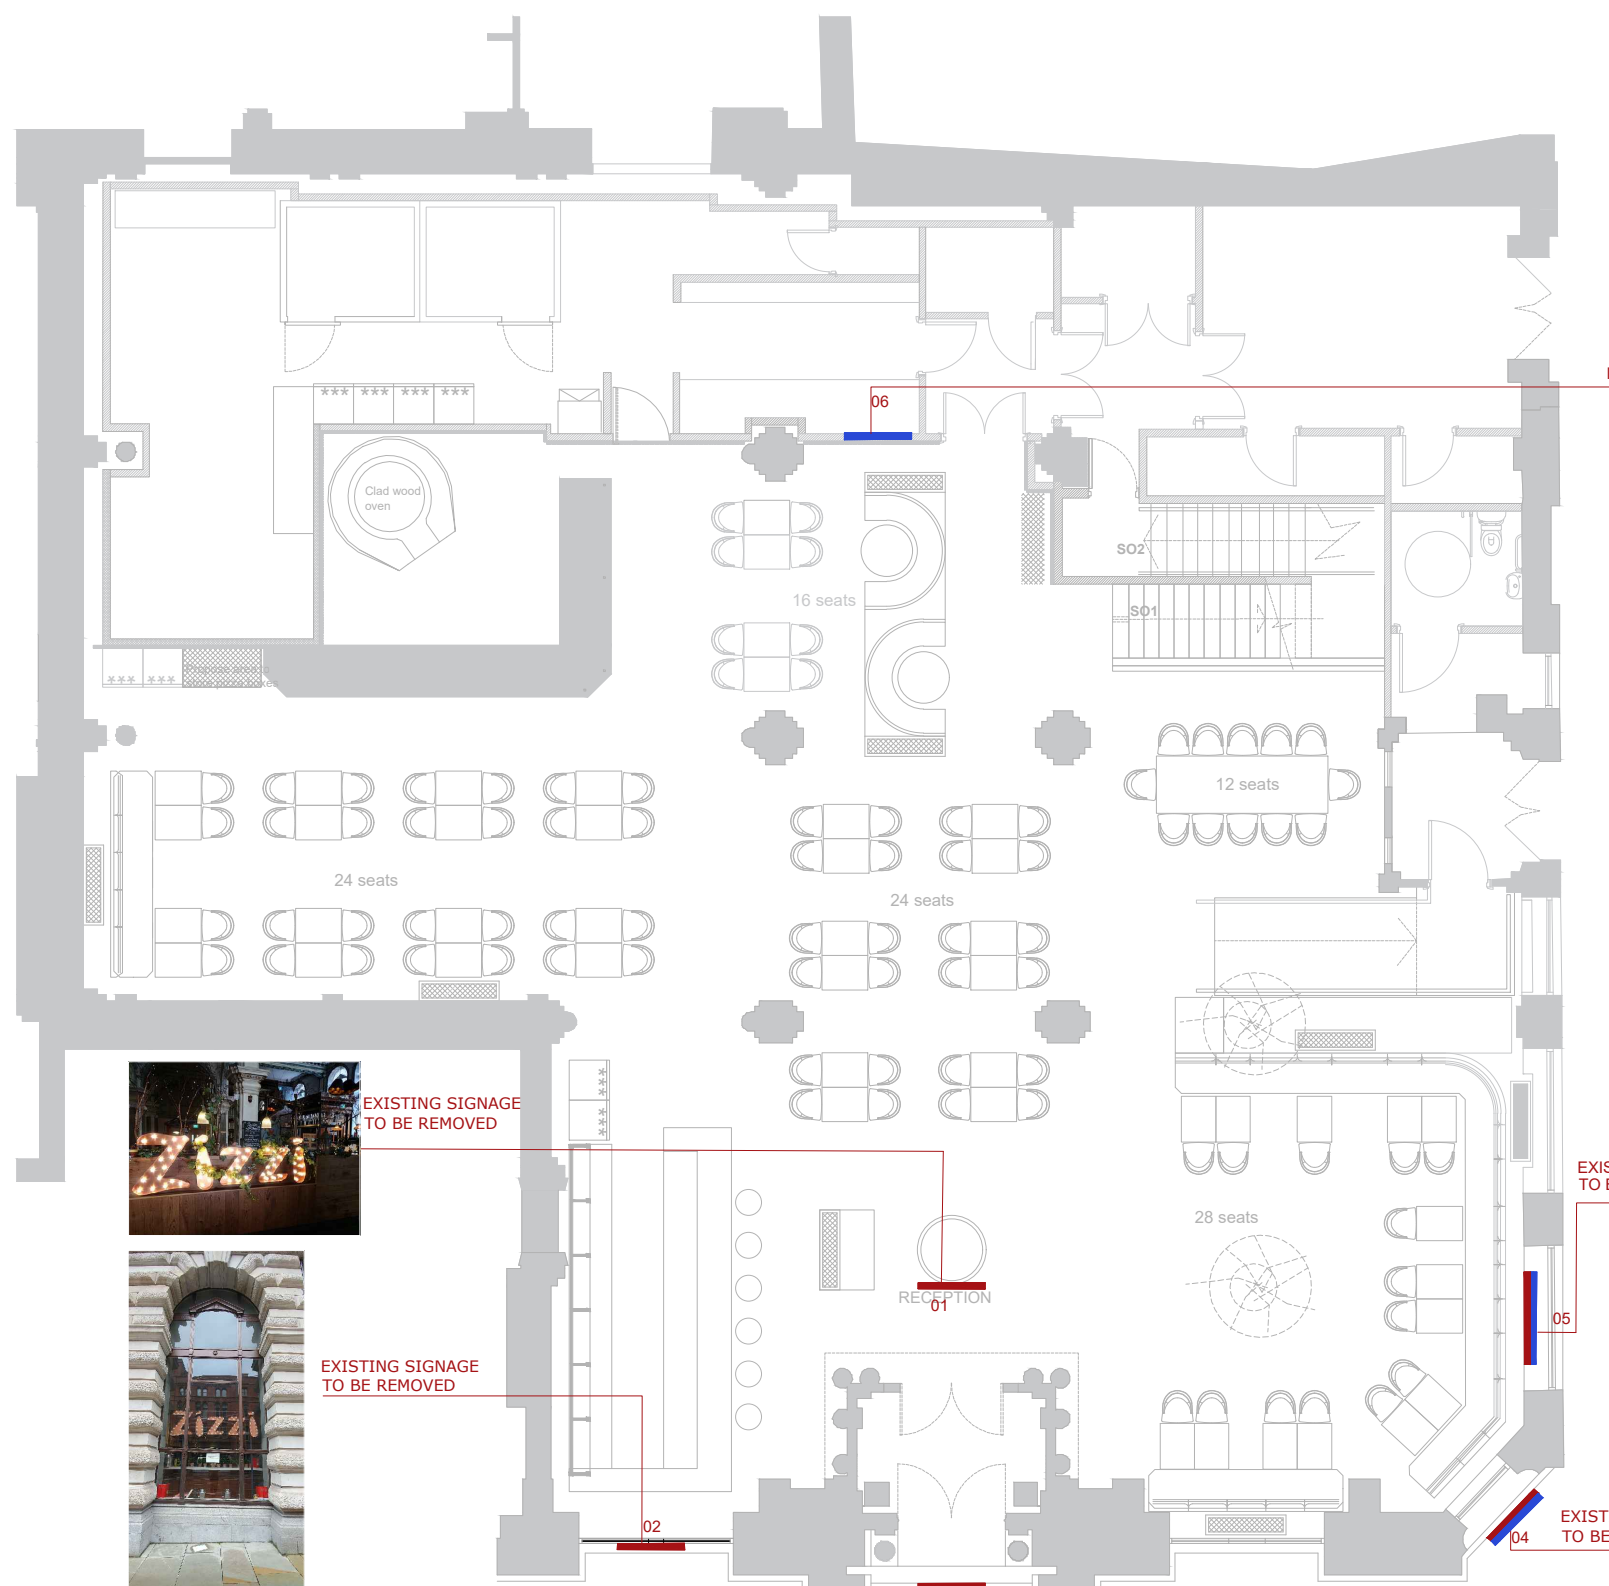

EXISTING SIGNAGE TO BE REMOVED



EXISTING SIGNAGE TO BE REMOVED




EXISTING SIGNAGE TO BE REPLACED



EXISTING SIGNAGE TO BE REPLACED



EXISTING SIGNAGE TO BE REPLACED

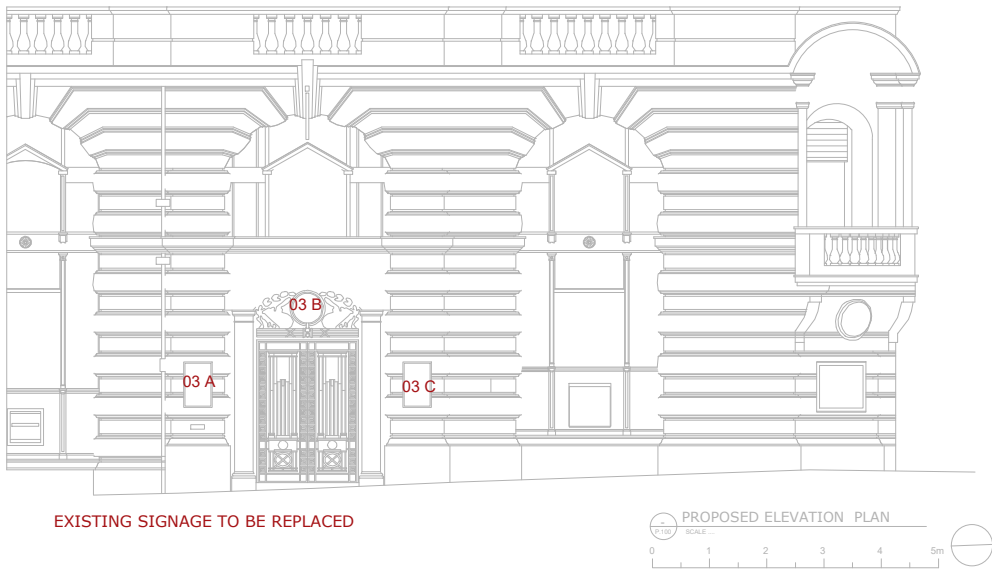

EXISTING SIGNAGE TO BE REPLACED



Client L'Antica Pizzeria da Michele

Site Address 53 King Street Manchester M2 4LQ

Project title L'Antica Pizzeria da Michele

Design phase


Drawing title SIGNAGE DRAWING

Drawing No. A26





Revision No. 0 Date 12/04/2021

Scale Paper size A3

Note: No finishes or fixing to be applied to existing historic structure and existing walls for conservation purposes.

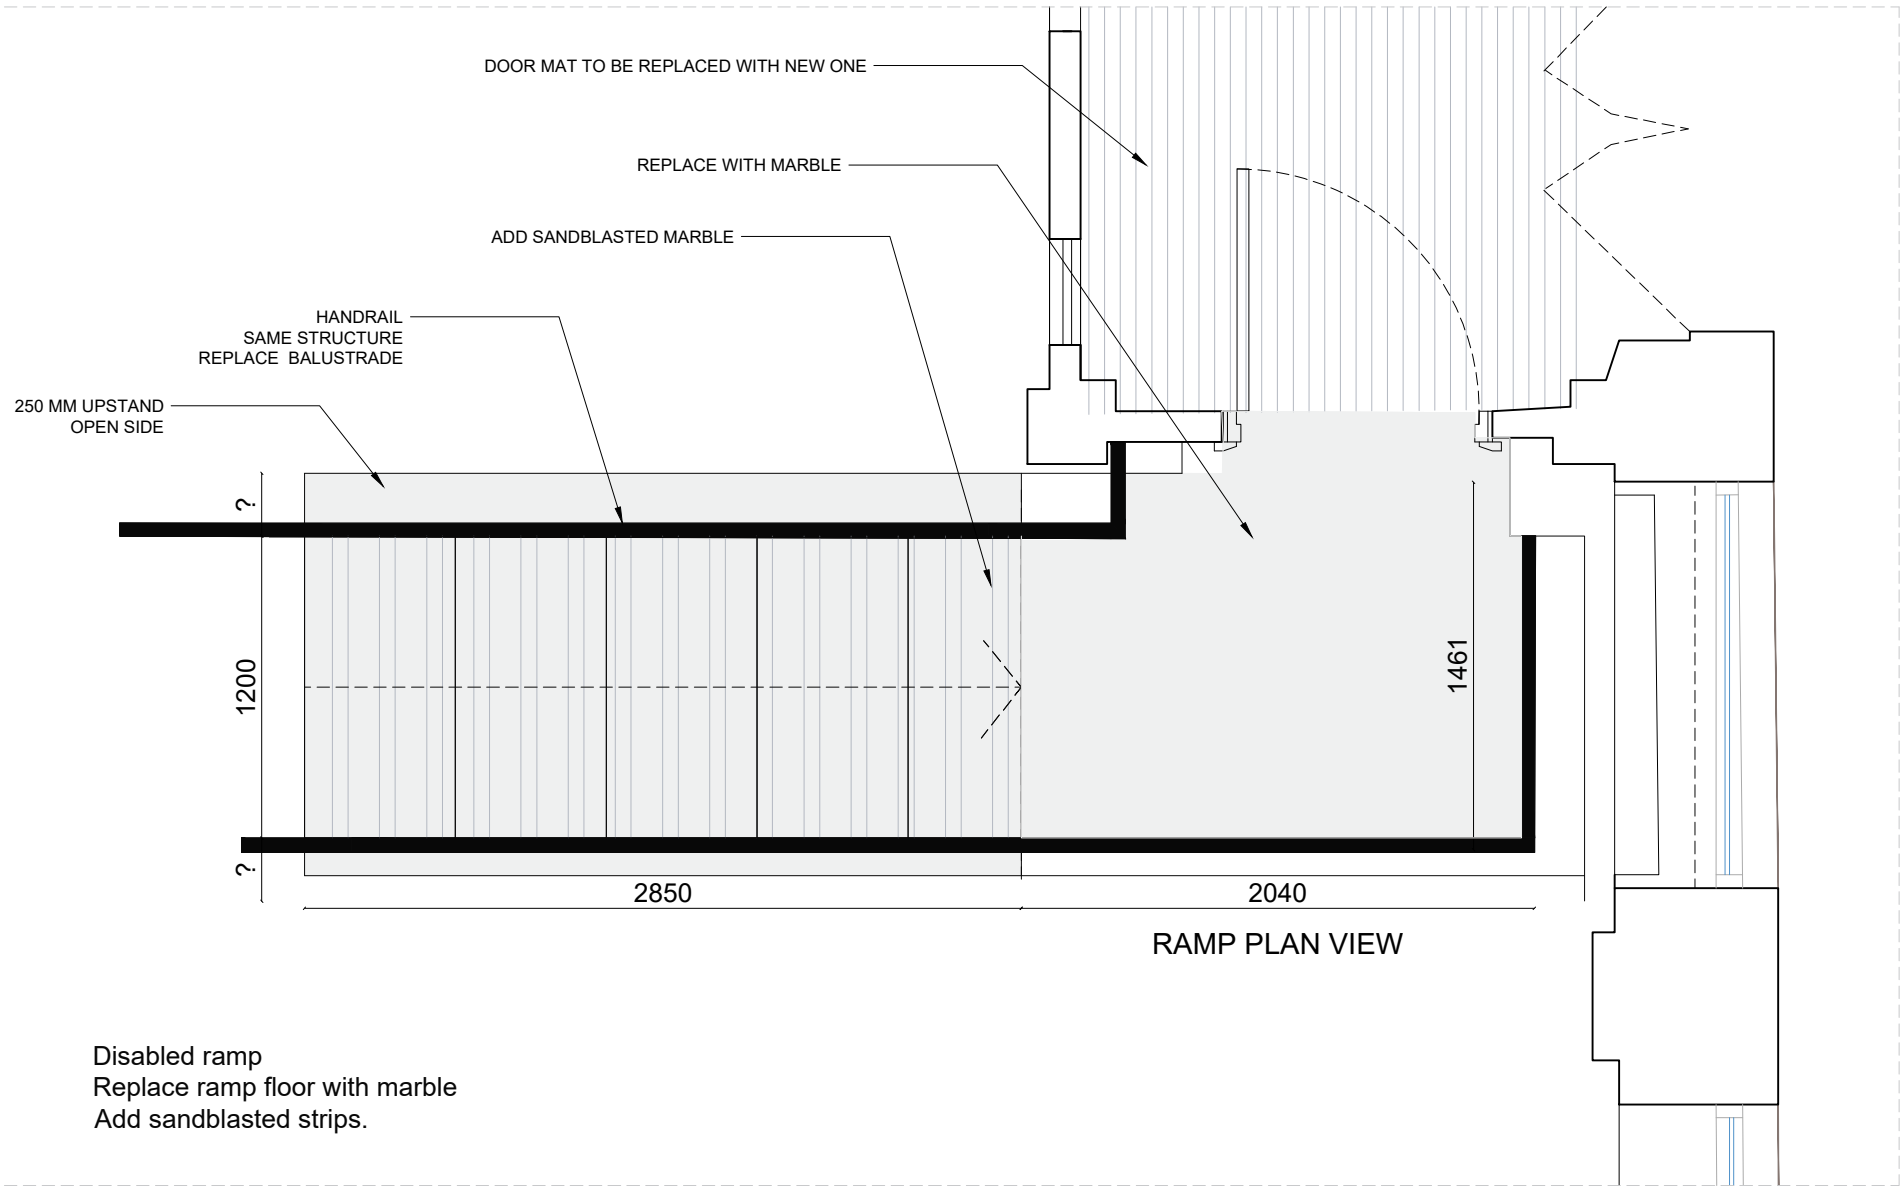

Disabled ramp
Replace ramp floor with marble
Add sandblasted strips.

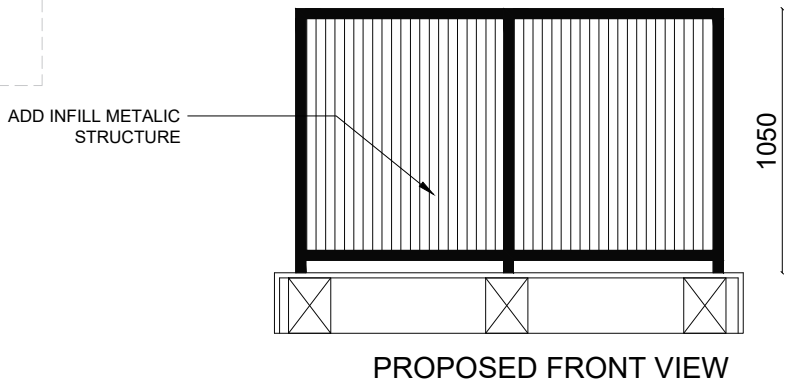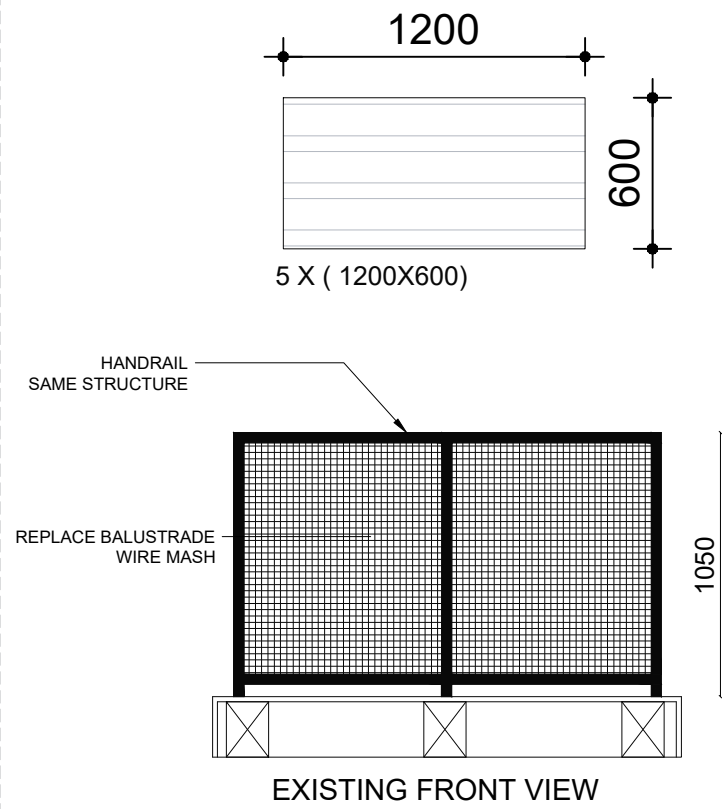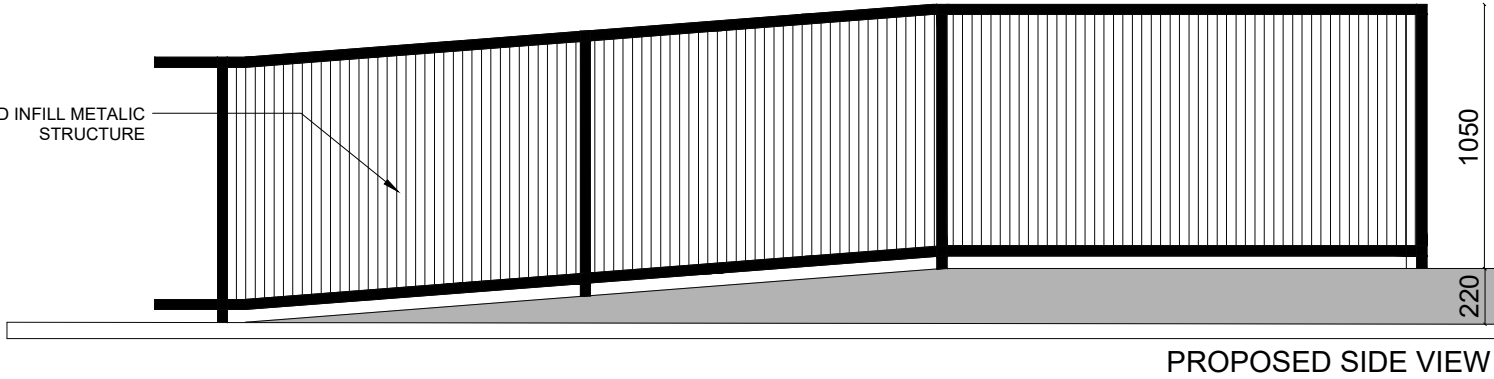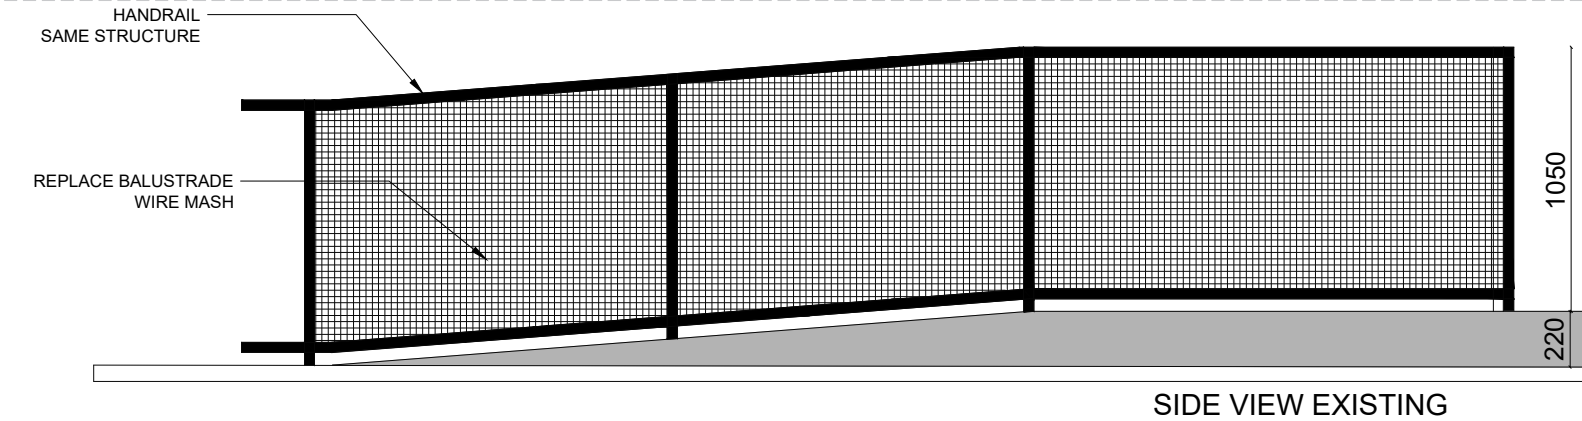

DIMENSION REVISION!



Client L'Antica Pizzeria da Michele	
Site Address 53 King Street Manchester M2 4LQ	
Project title L'Antica Pizzeria da Michele	
Design phase	
Drawing title RAMP	
Drawing No. A27	
Revision No. 0	Date 12/04/2021
Scale 1/30	Paper size A3