



Please note:

The contents of this drawing are based on (survey/ existing) information supplied by a third party. Halliday Meecham Architects can accept no responsibility for the accuracy of this information and/or works based upon it. The contractor must check the accuracy of these drawings on site and notify Halliday Meecham Architects of any discrepancies.

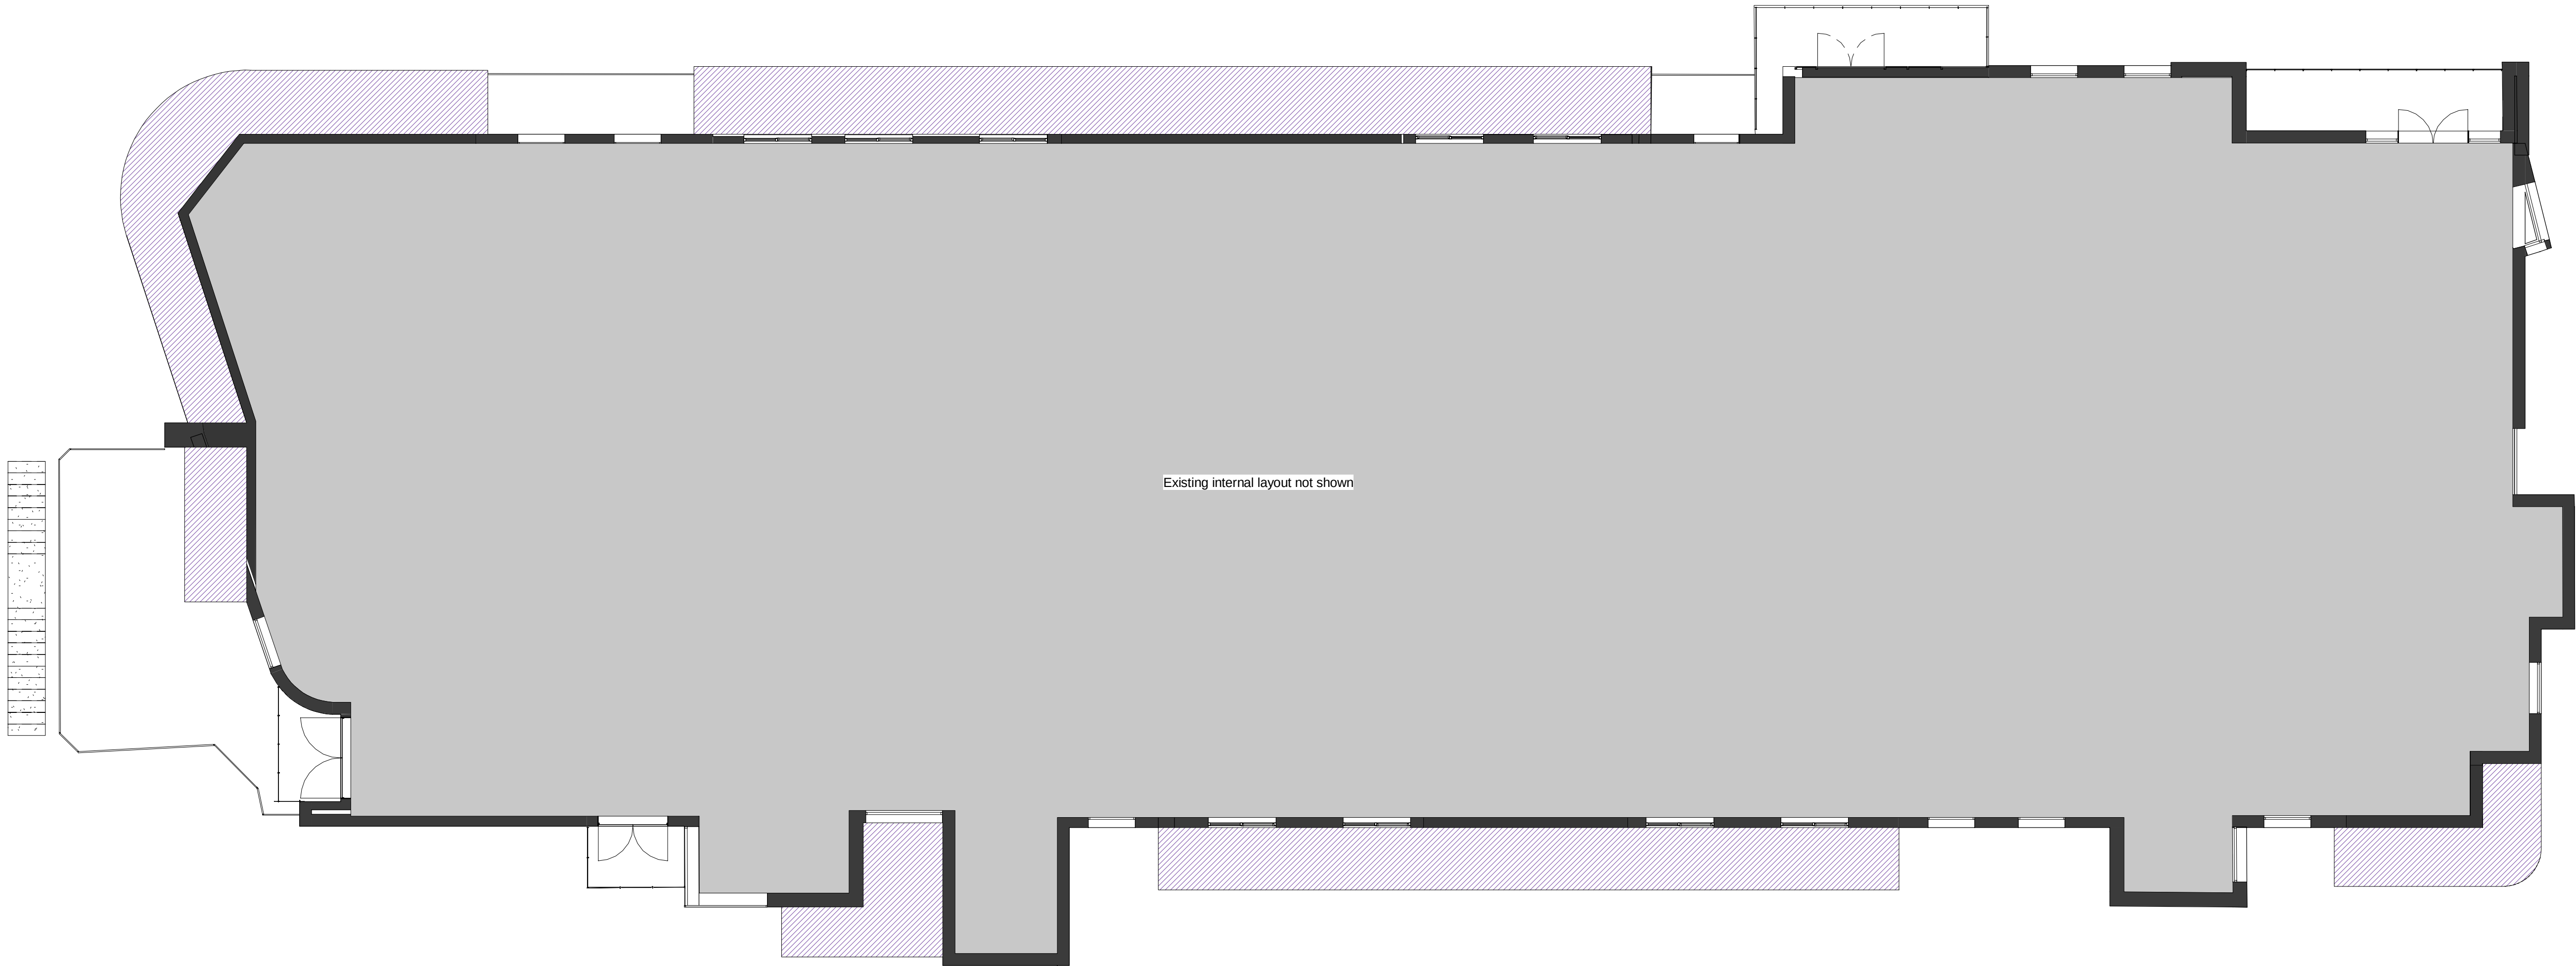

1 GROUND FLOOR PLAN - SOFFITS PROPOSED
1 : 100 @ A1

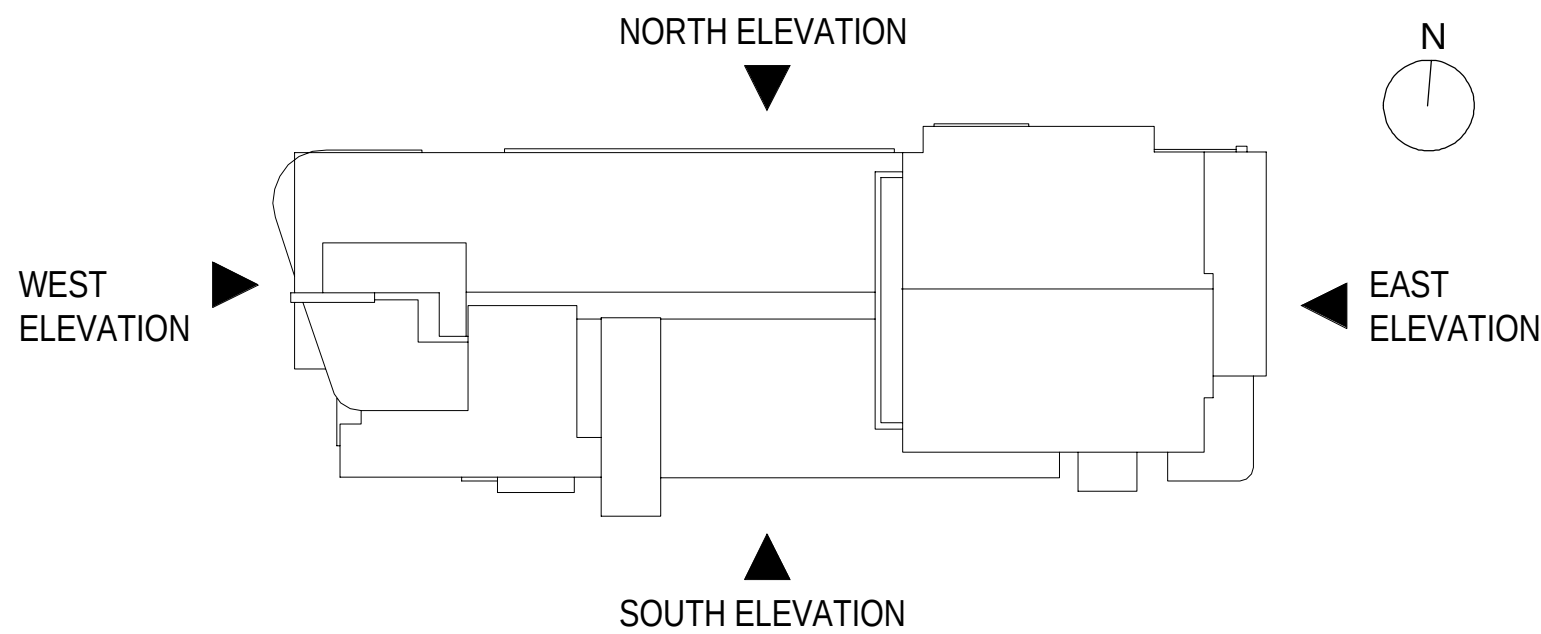

KEY PLAN
1 : 500 @ A1

Key

New decorative aluminium soffit with new A2 rated sub-structure.
NBS ref xx/xxx

Existing ACM soffit area - Ground floor:

Total approx 136sqm



P01	First issue	07.07.2021	KL	TF
Revision	Description	Date	Drawn	Checked
Halliday Meecham Architects Limited				
111 Piccadilly Manchester M1 2HY +44 (0)161 661 5566				
4 Devonshire Street London W1W 5DT +44 (0)203 440 5175				
hma@hallidaymeecham.com www.hallidaymeecham.com				
Client: Wardens				
Project: Castlegate Apartments				
Phase/ Location: Chester Road, Manchester				
Drawing: Ground Floor GA Plan - Proposed soffit				
Scale @ A1 1:100	Scale @ A3 1:200	Date 06/25/21	Drawn KL	Checked TF
		Job No. 5412	Drawing No. 27000	Revision P01
Drawing Ref. 5412-HMA-CA-00-DR-A-27000				