




Revisions		
revision	date	comments
-	-	-

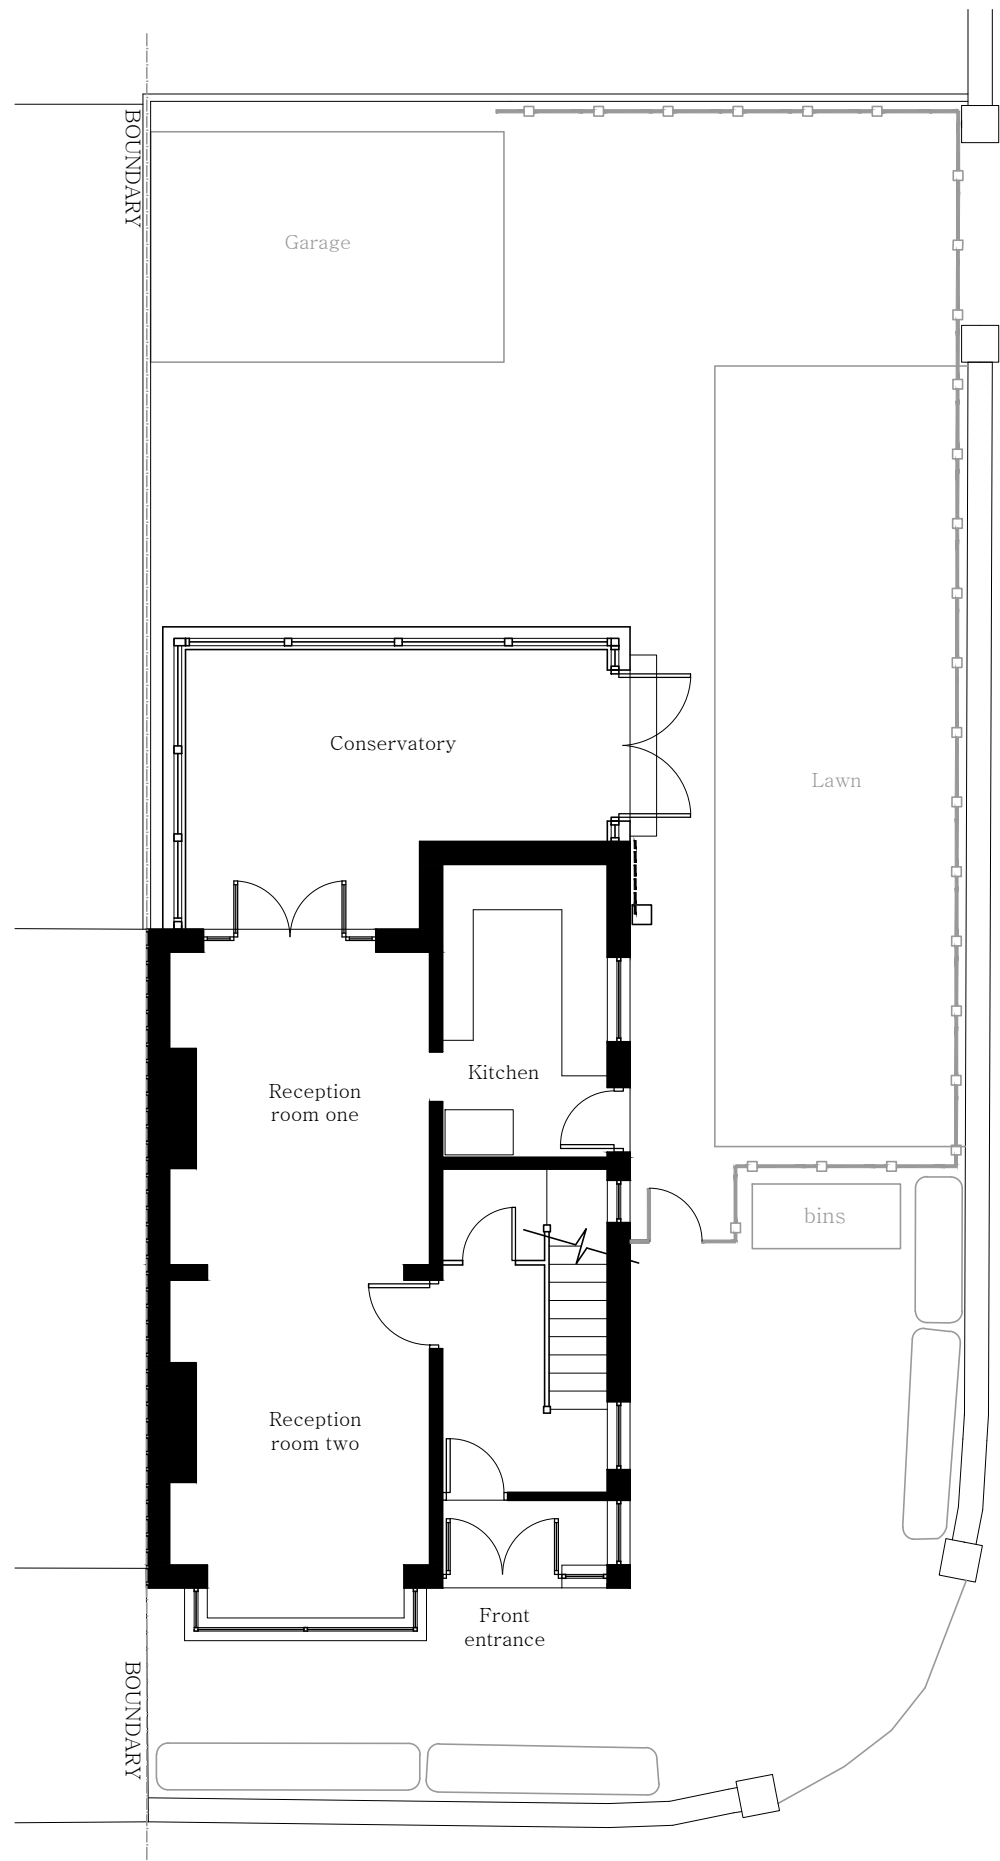


Existing ground floor plan
1:100

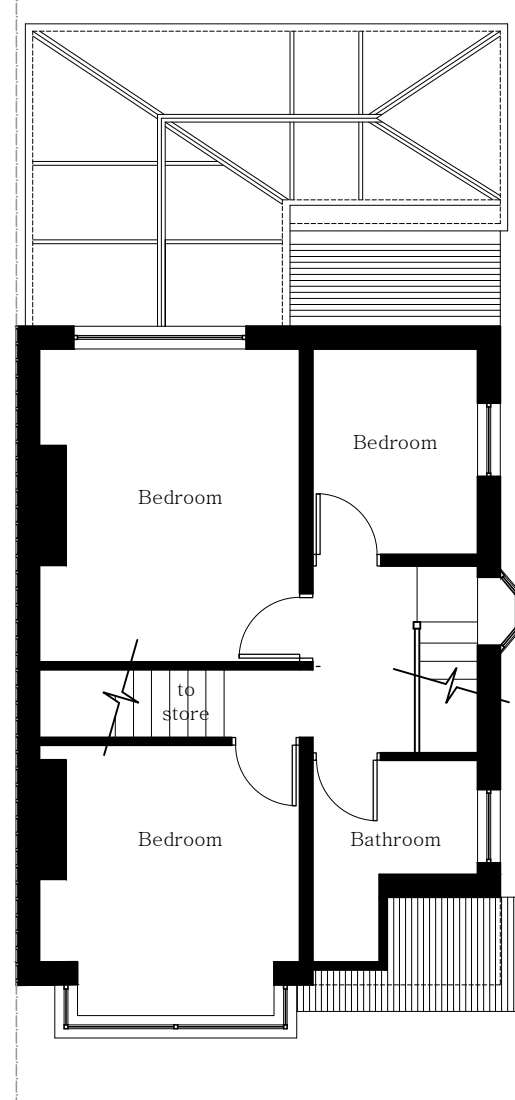

Existing first floor plan
1:100

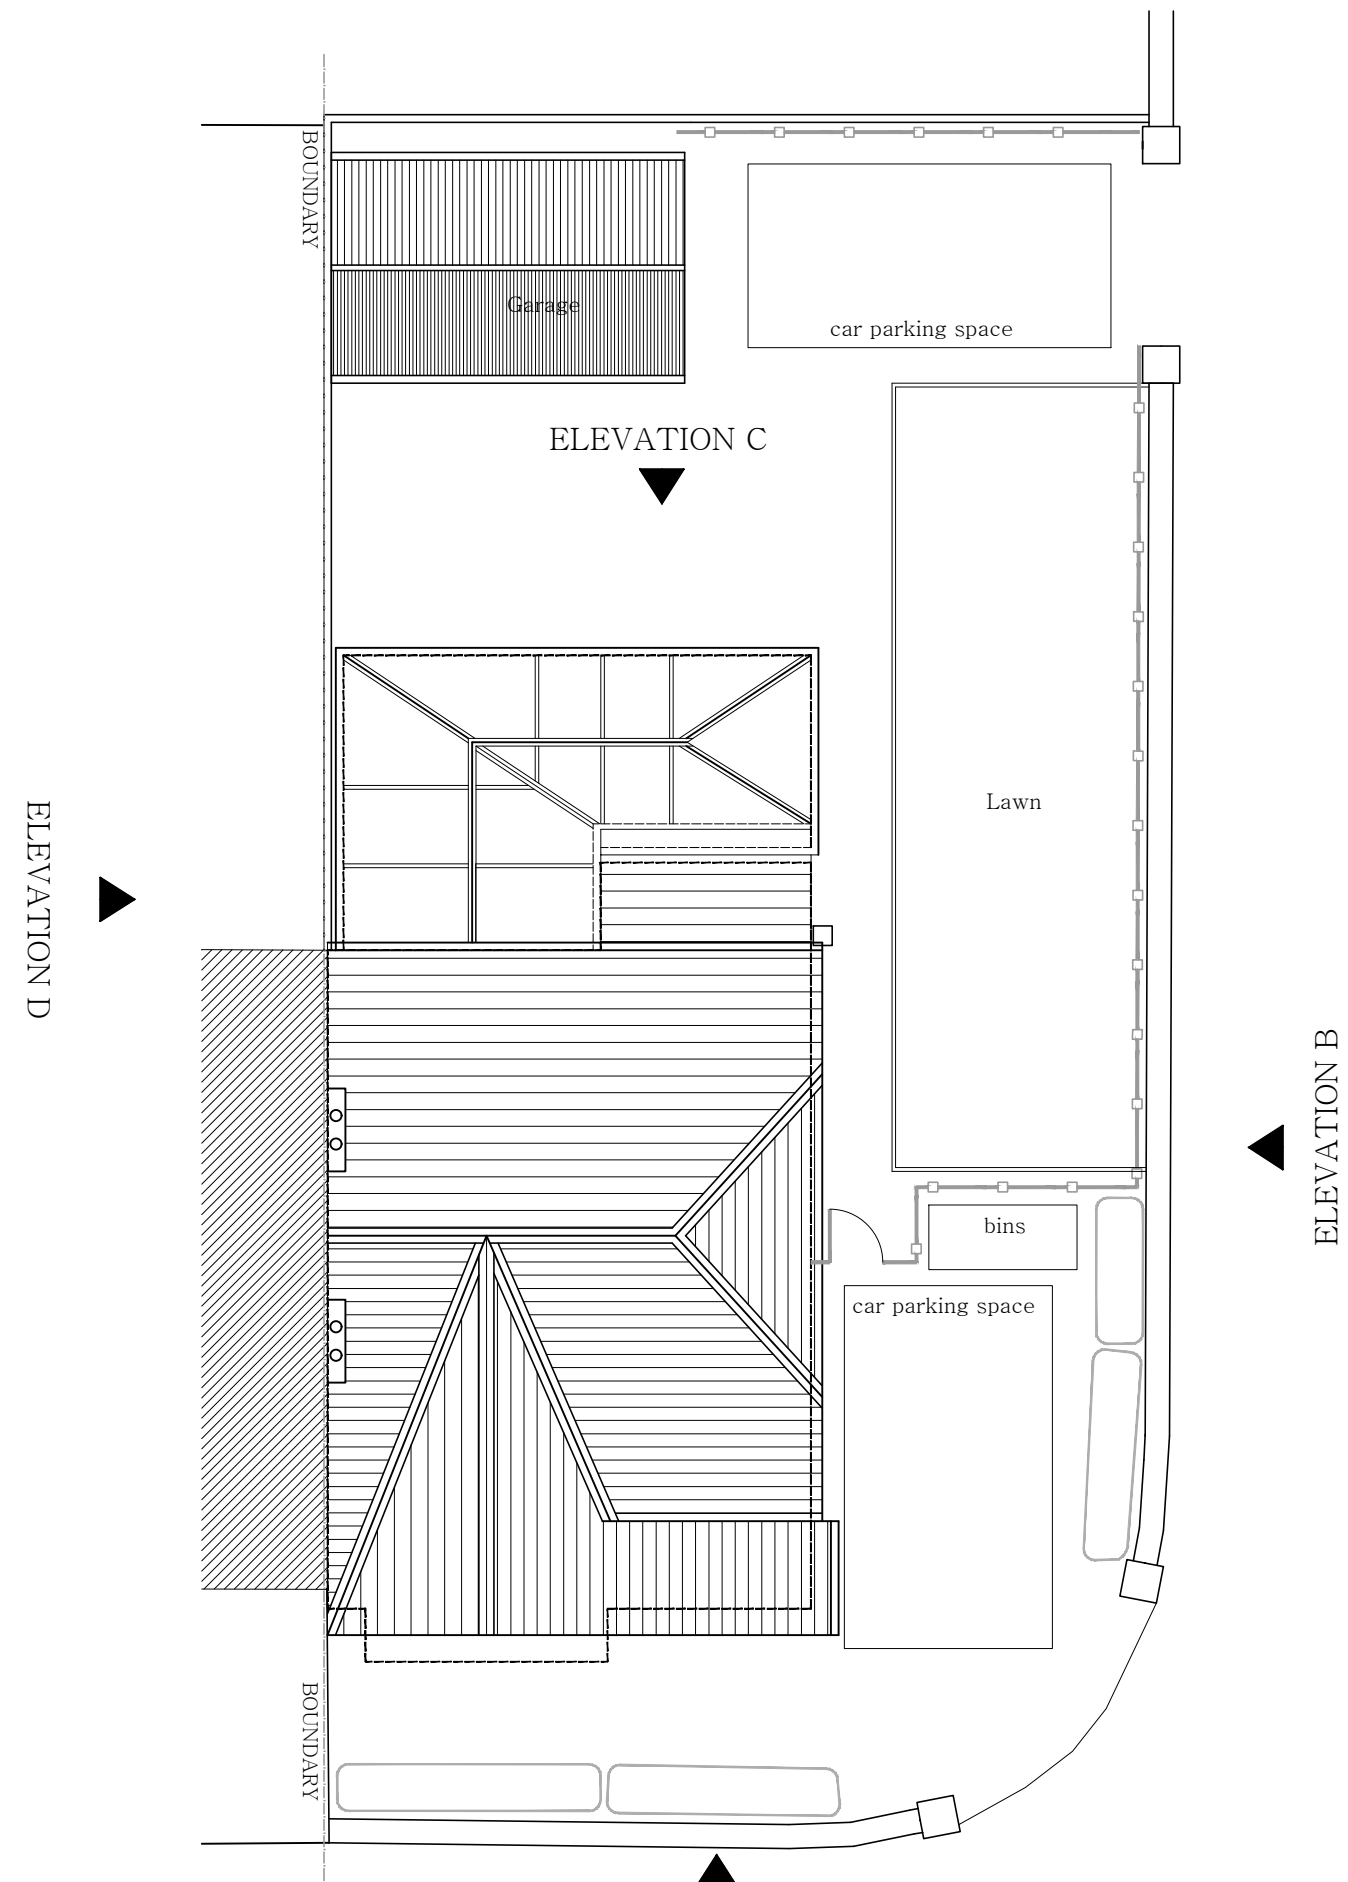


Existing roof/site plan
1:100

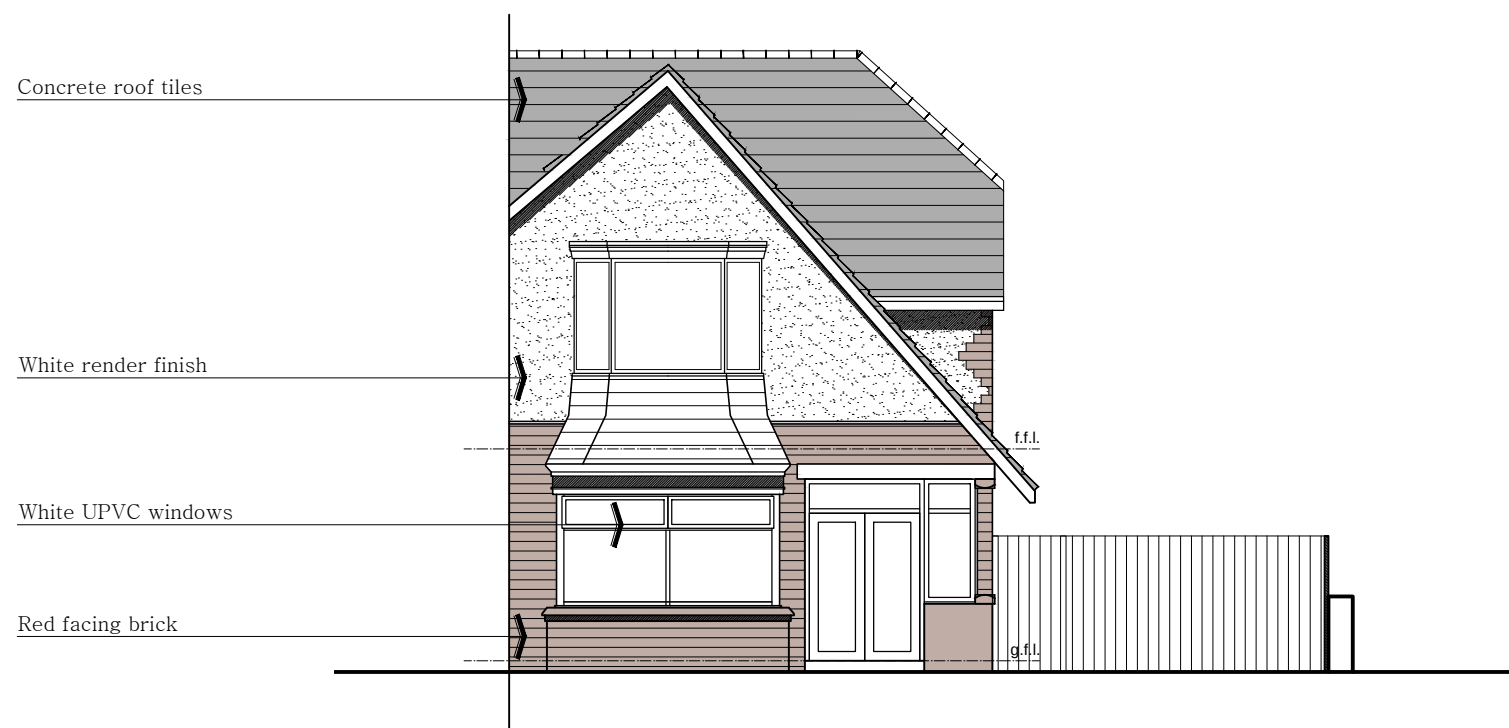


Existing Elevation A
1:100



Existing Elevation B
1:100

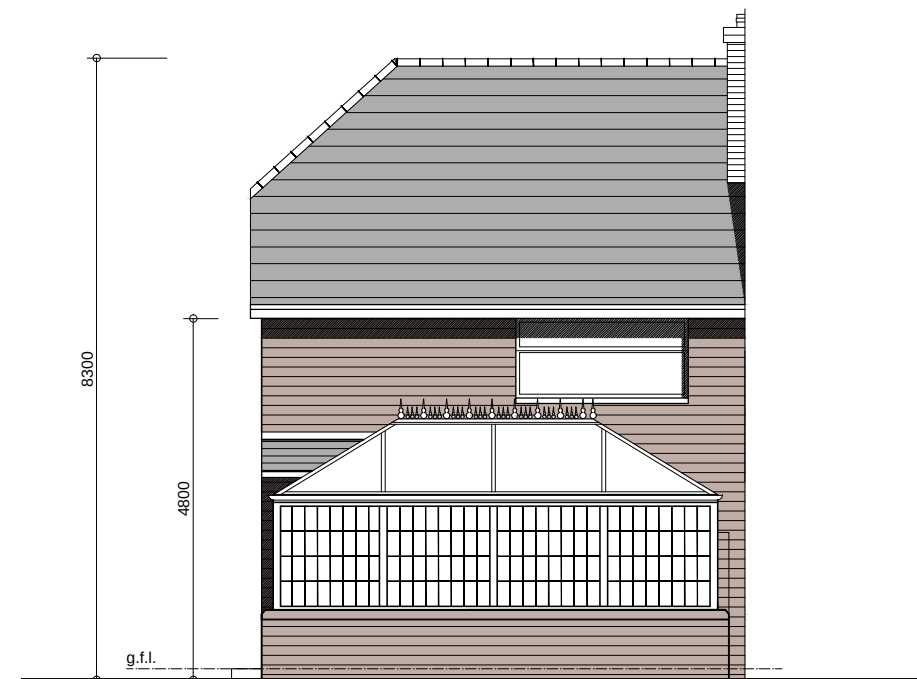

Existing Elevation C
1:100

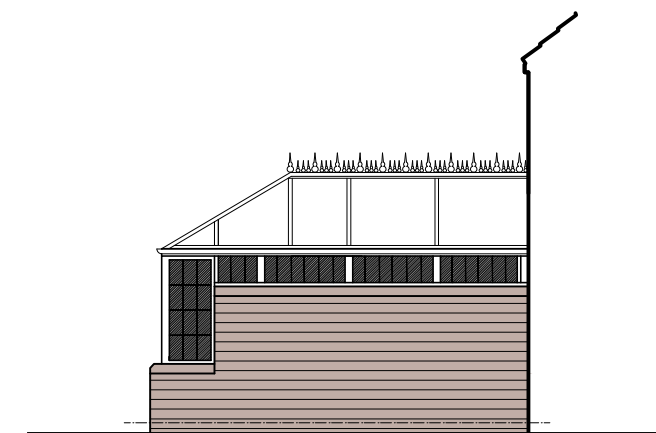

Existing Elevation D
1:100

Job Title
Single storey rear extension and
two storey side extension

Site Address
26 Burnside Drive, Burnage,
Manchester

Drawing Title
Existing plans

Scale
1:100 @ A3

Date
17.12.20

Drawn
uf

A. Unit 4
Springbank Buildings
226 - 248 Every St
Nelson
BB9 7BS
T. 07894401574
E. info@lumitekton.com