




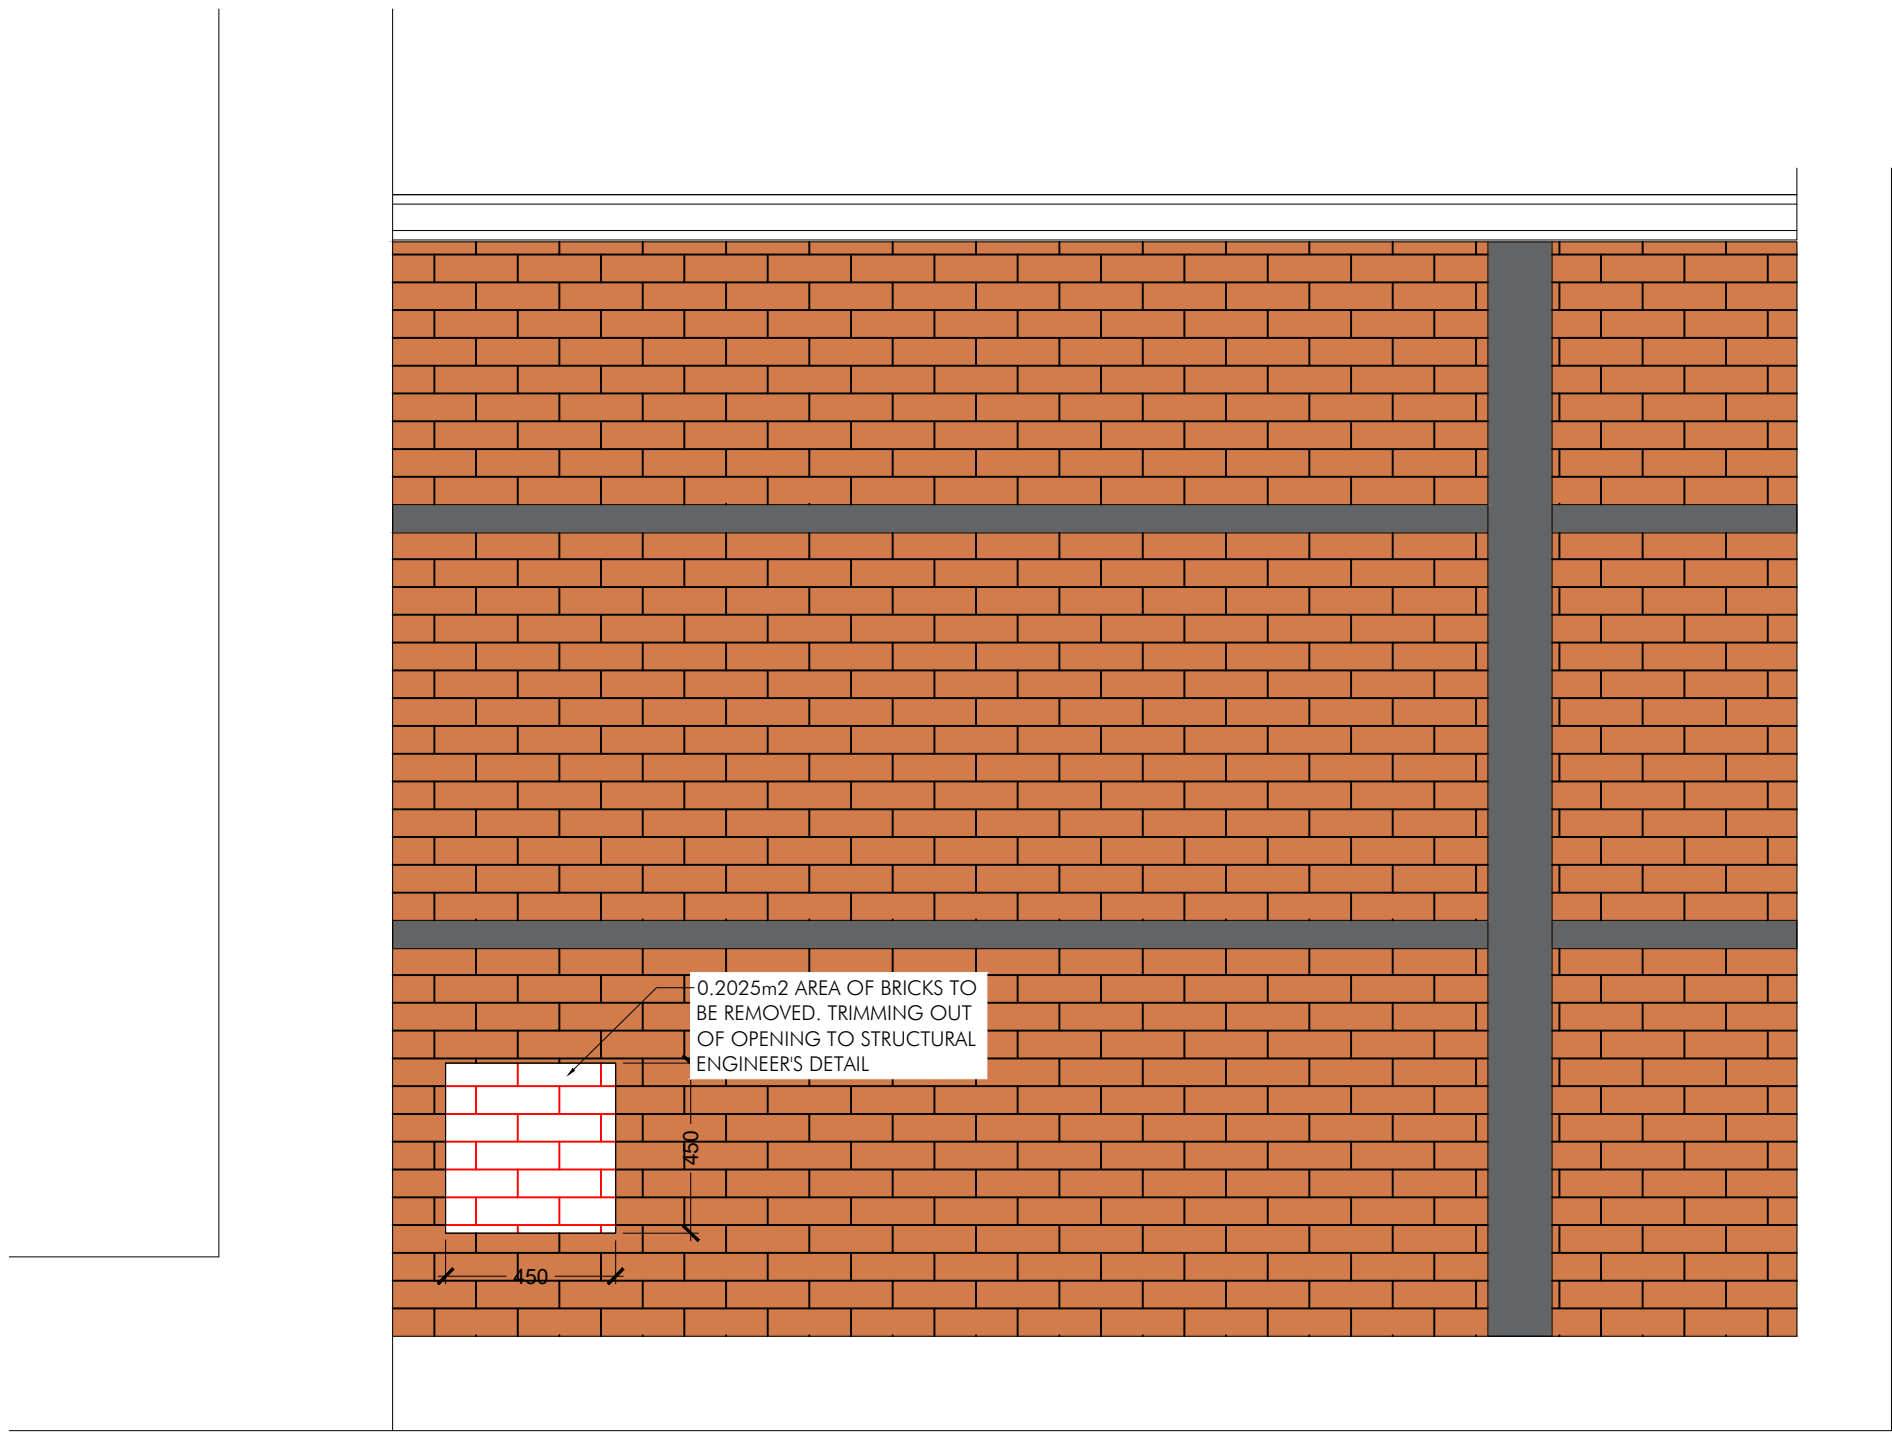


DEMOLITION REFLECTED CEILING PLAN FIRST FLOOR BIN STORE
SCALE 1:20

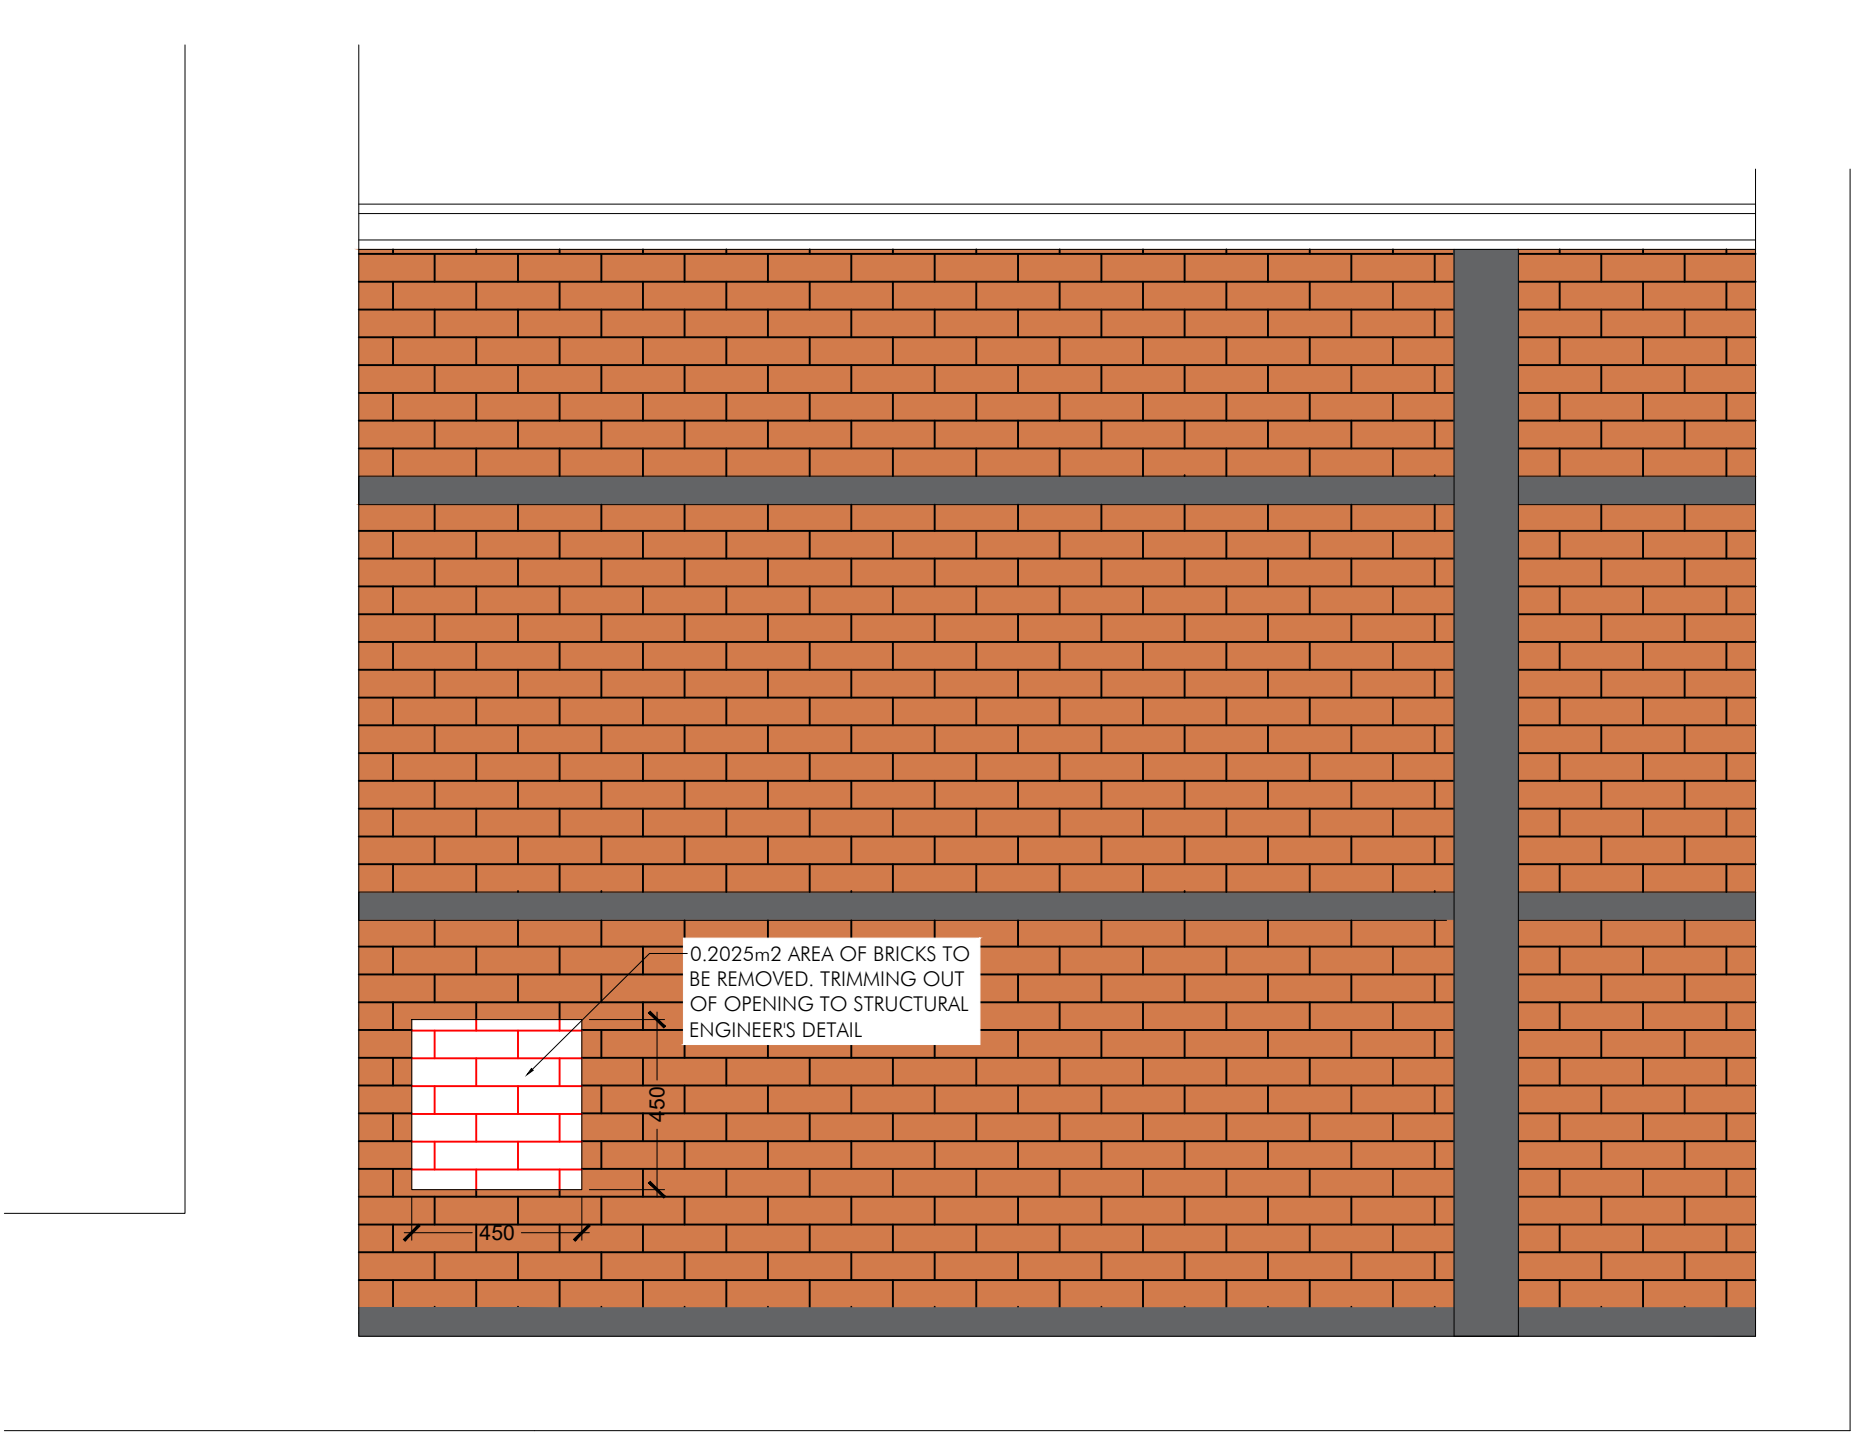

DEMOLITION REFLECTED CEILING PLAN THIRD FLOOR BIN STORE
SCALE 1:20

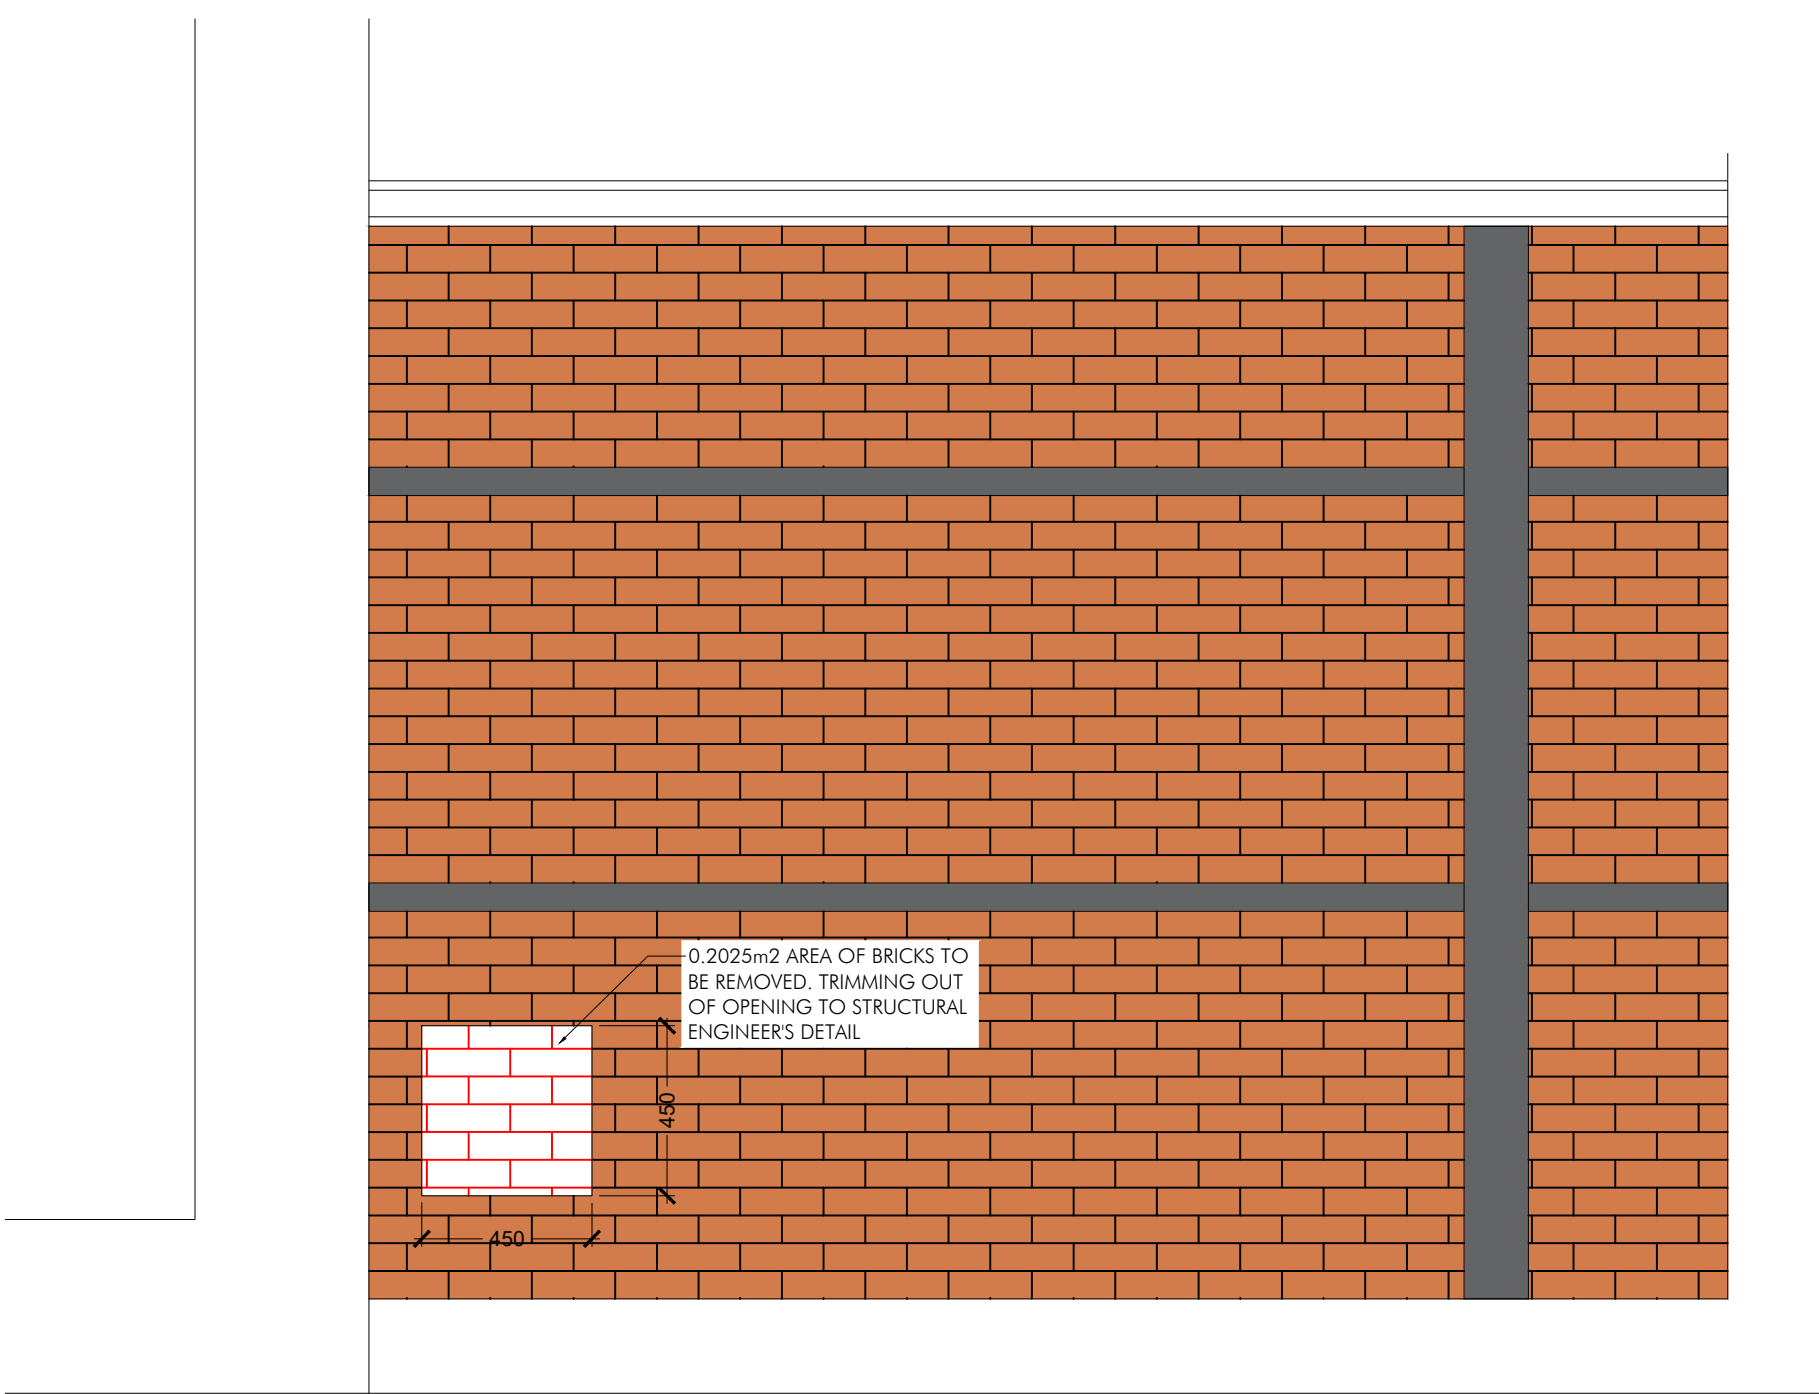


DEMOLITION REFLECTED CEILING PLAN SECOND FLOOR BIN STORE
SCALE 1:20

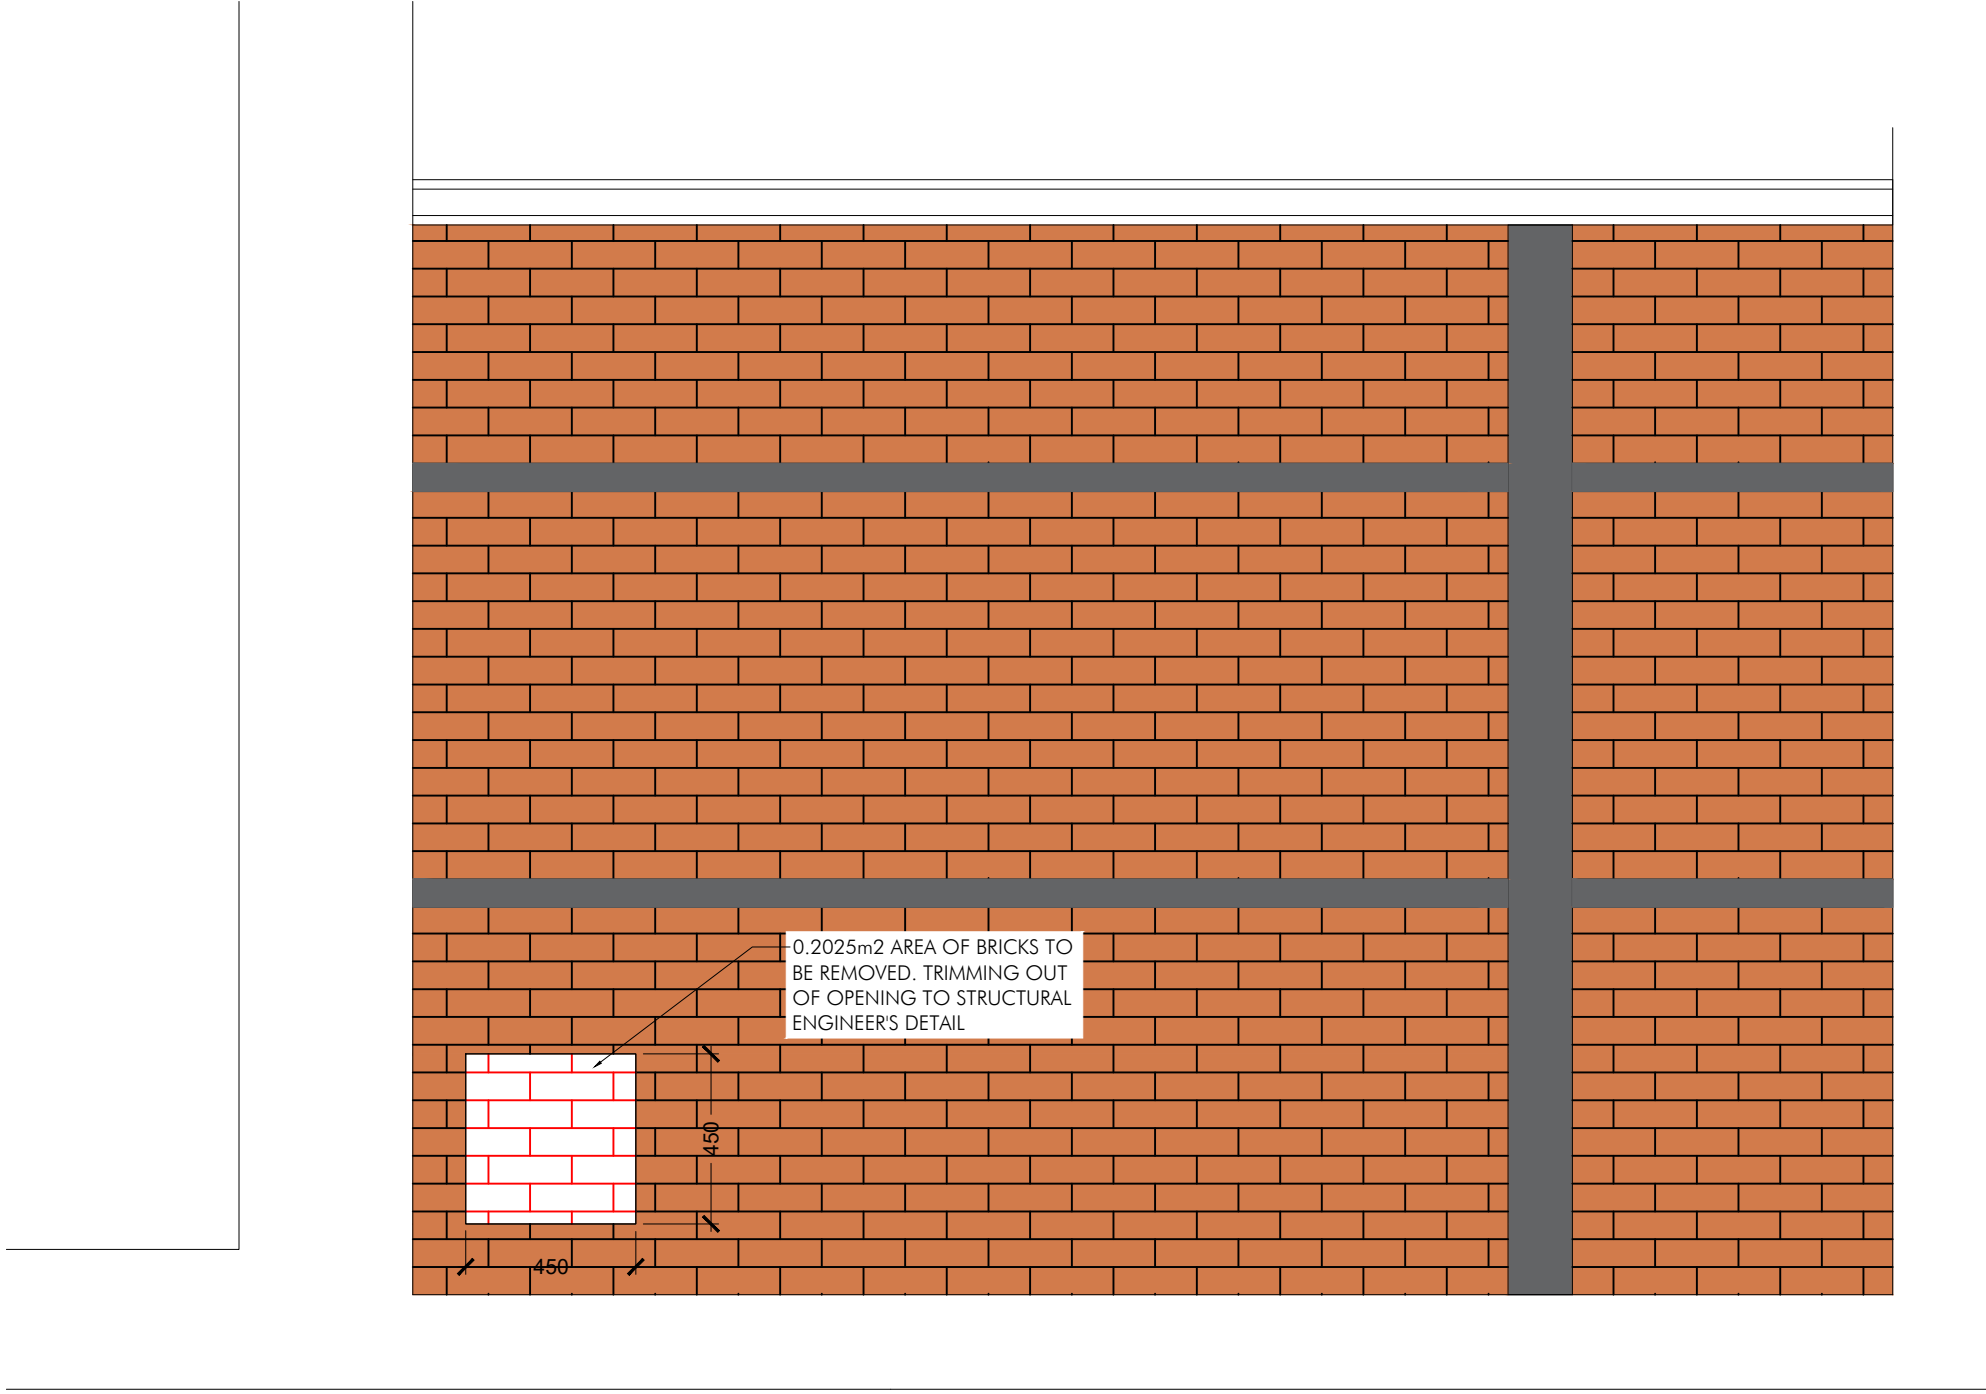

DEMOLITION REFLECTED CEILING PLAN FOURTH FLOOR BIN STORE
SCALE 1:20



BIN STORE VENTILATION SHAFT
LOCATION PLAN
SCALE 1:200

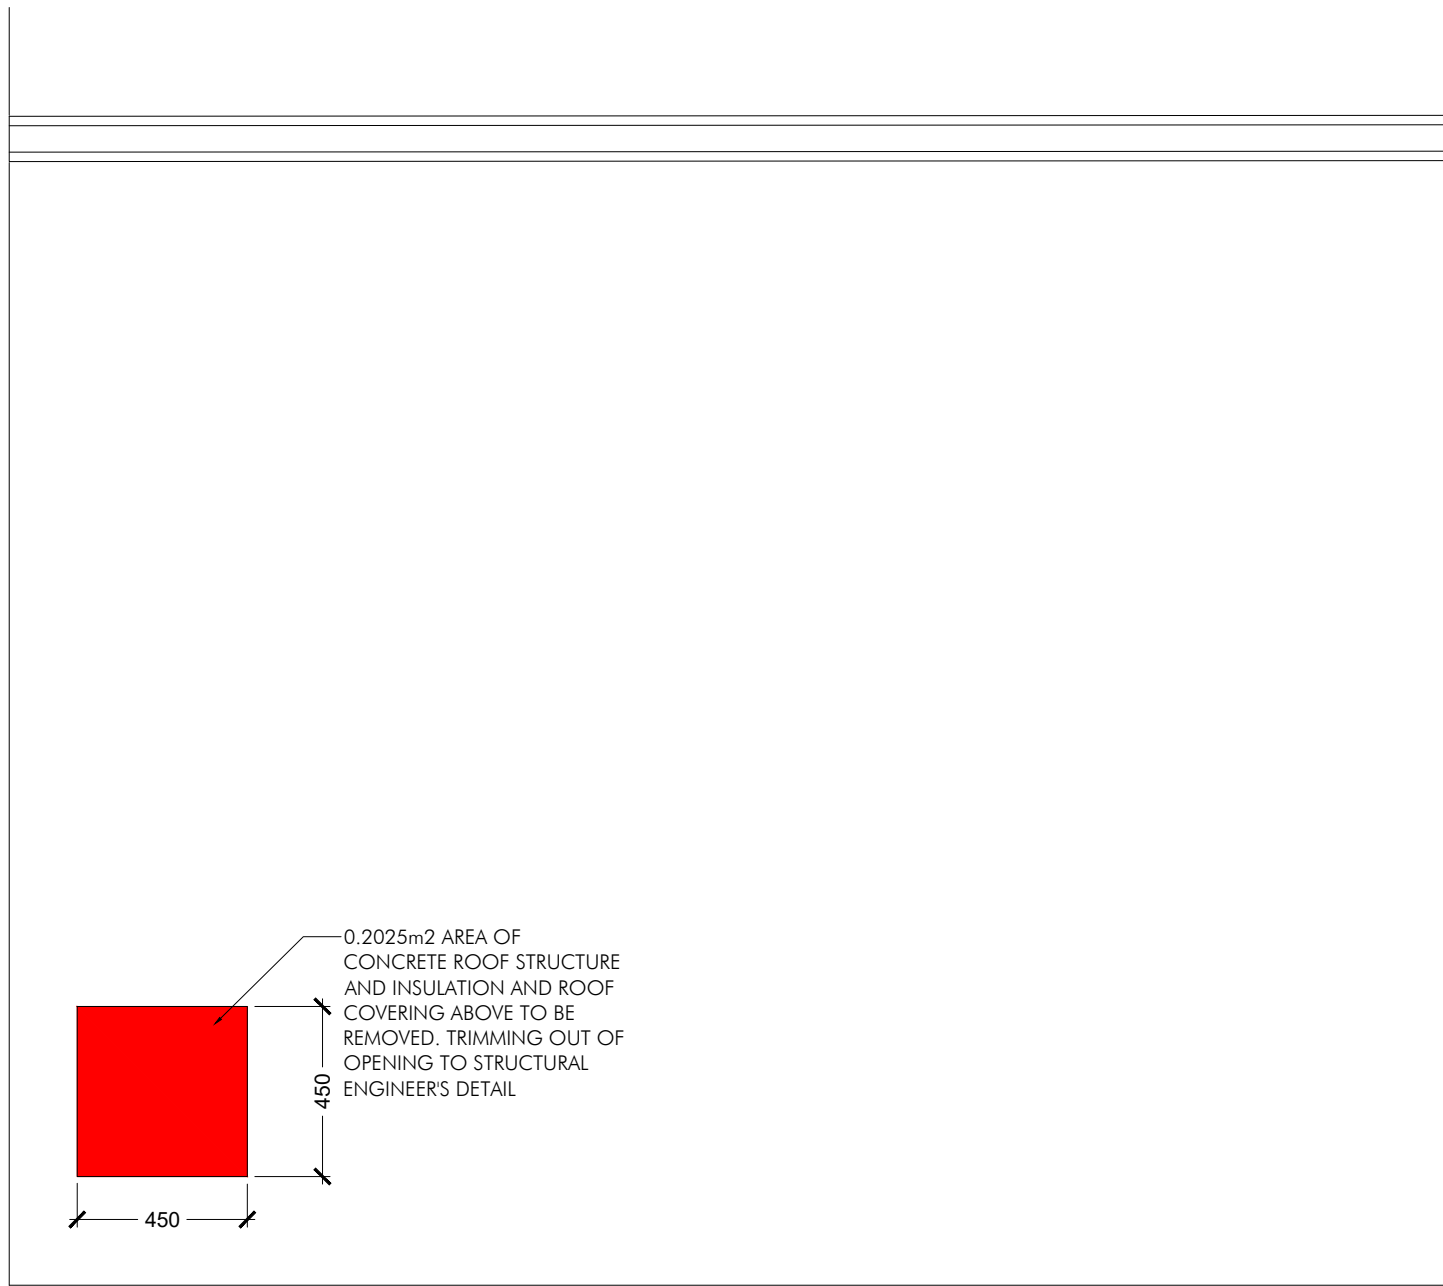

DEMOLITION REFLECTED CEILING PLAN FIFTH FLOOR BIN STORE
SCALE 1:20

DMG DRAWN		DRAWN REVISION		24.05.21 DATE		VER	
PROJECT MEDLOCK VICTORIA MILL MILES PLATTING							
TITLE BIN STORE VENTILATION SHAFT DEMOLITION PLANS				ARCHITECTS & DESIGNERS			
SCALE VAR@ A1				7 Buxton Road West, Disley, Stockport, Cheshire, SK12 2AE. Website: www.allisonpike.com Telephone: 01663 763000 Facsimile: 01663 766772 Email: studio@allisonpike.com © Allison Pike Partnership Limited.			
JOB No MED02		DRAWING No AP501					