


NOTES:
● THE CONTRACTOR IS RESPONSIBLE FOR CHECKING DIMENSIONS, TOLERANCES & REFERENCES. ANY DISCREPANCY TO BE VERIFIED WITH THE ARCHITECT BEFORE PROCEEDING WITH THE WORKS.
● WHERE AN ITEM IS COVERED BY DRAWINGS OF DIFFERENT SCALES, THE LARGER SCALE DRAWING TO BE WORKED TO.
● DO NOT SCALE FROM THE DRAWING. FIGURED DIMENSIONS TO BE WORKED TO IN ALL CASES.
● THIS DRAWING TO BE READ IN CONJUNCTION WITH:

Proposed Facing Materials


- Buff Facing Brick (Ibstock Hardwicke Minster Cream)
- Black/ Grey Facing Brick (Traditional Brick & Stone Fumosa Mystique)
- Corbelled Brick
- Double Brick Soldier Course

uPVC grey windows/ French Door (RAL 7016)
Black Rainwater Goods
Black Metal Railing Balconies


- Opaque look-alike glazing panel
- Obscured Glazing

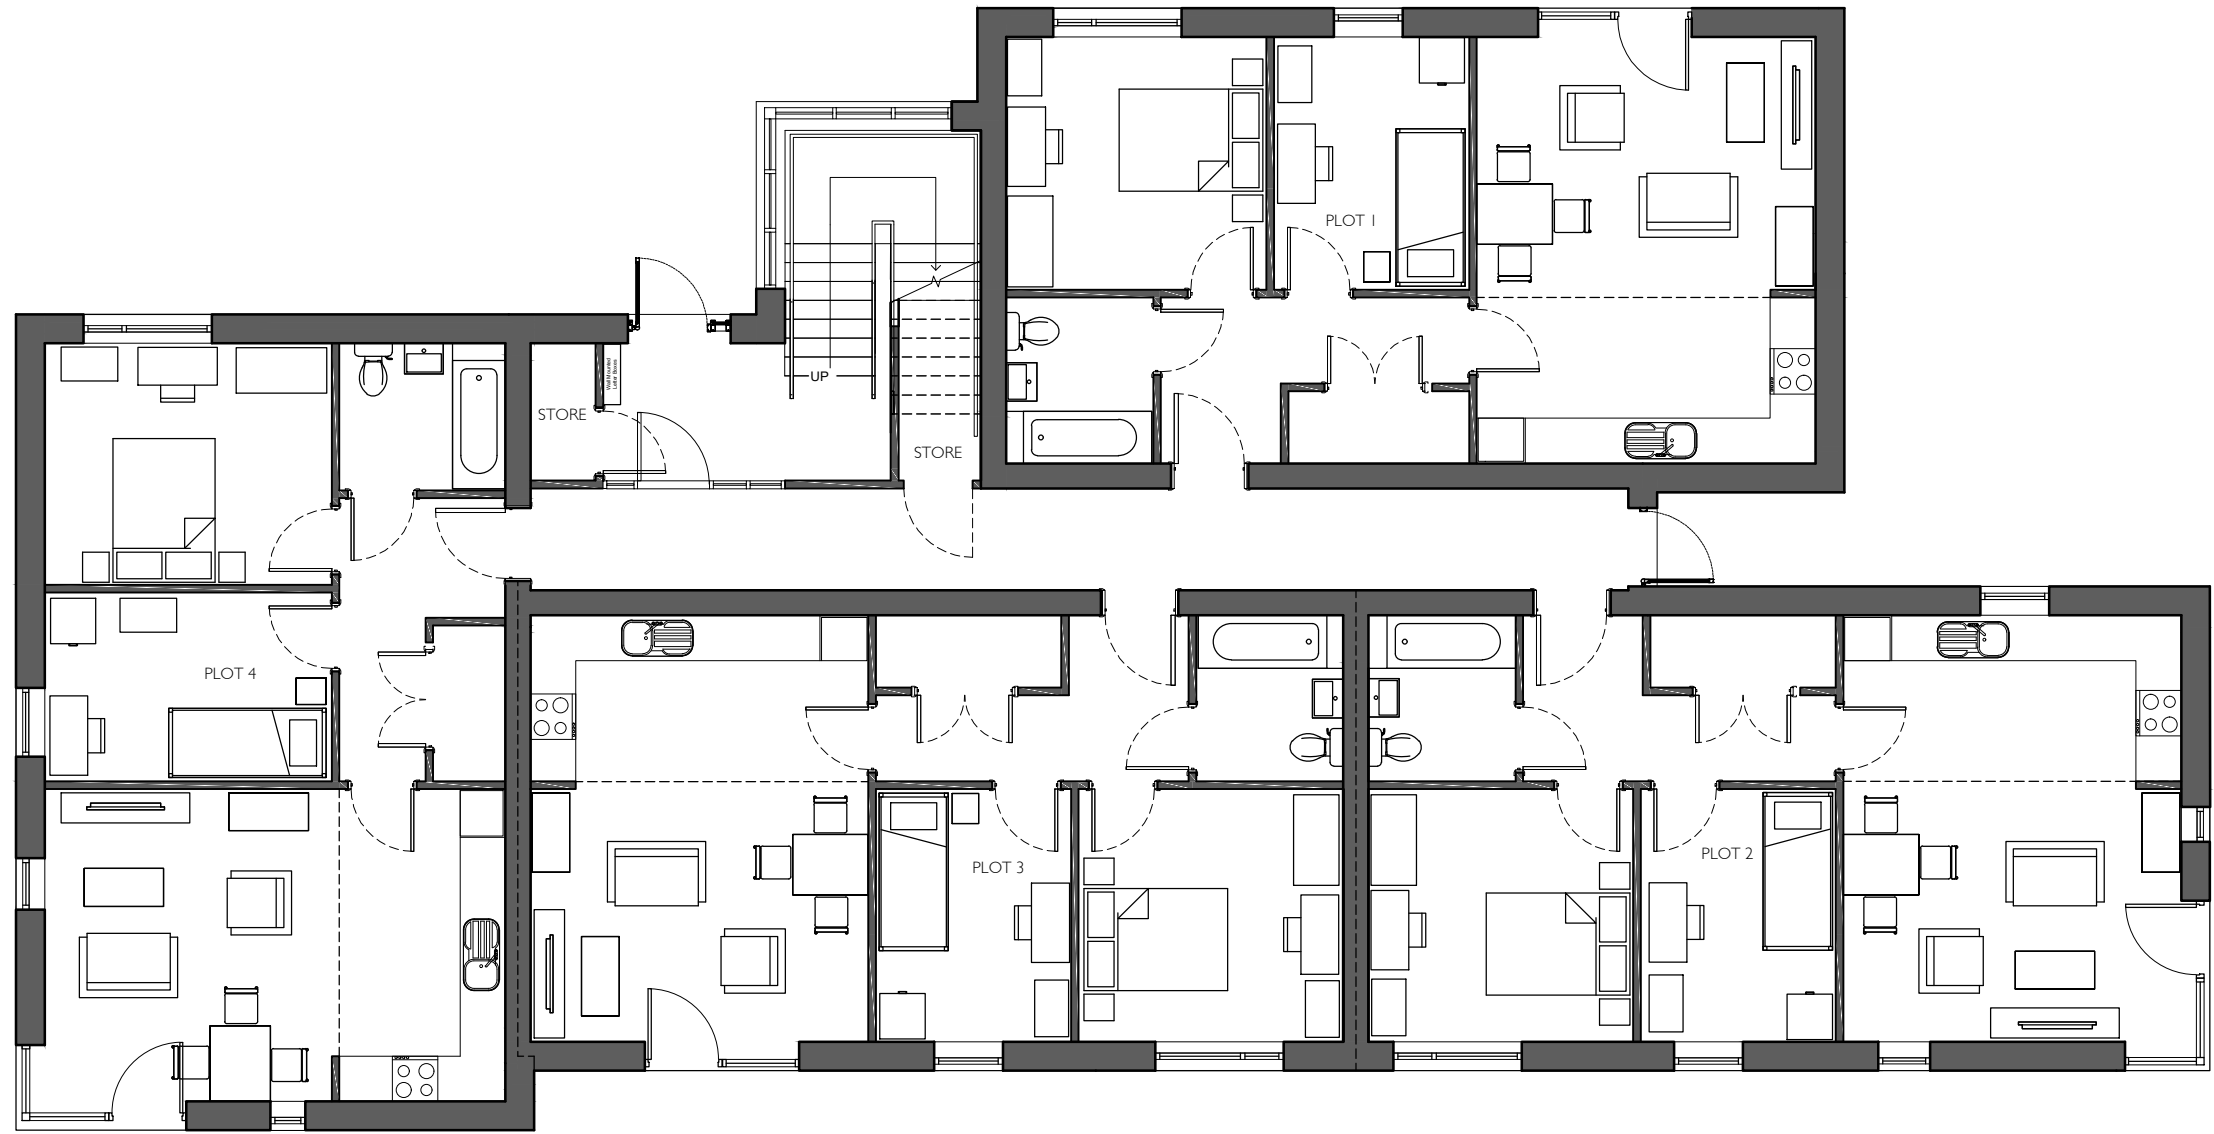

GROUND FLOOR PLAN
FLOOR AREA 295.6M²
TOTAL AREA 883M²

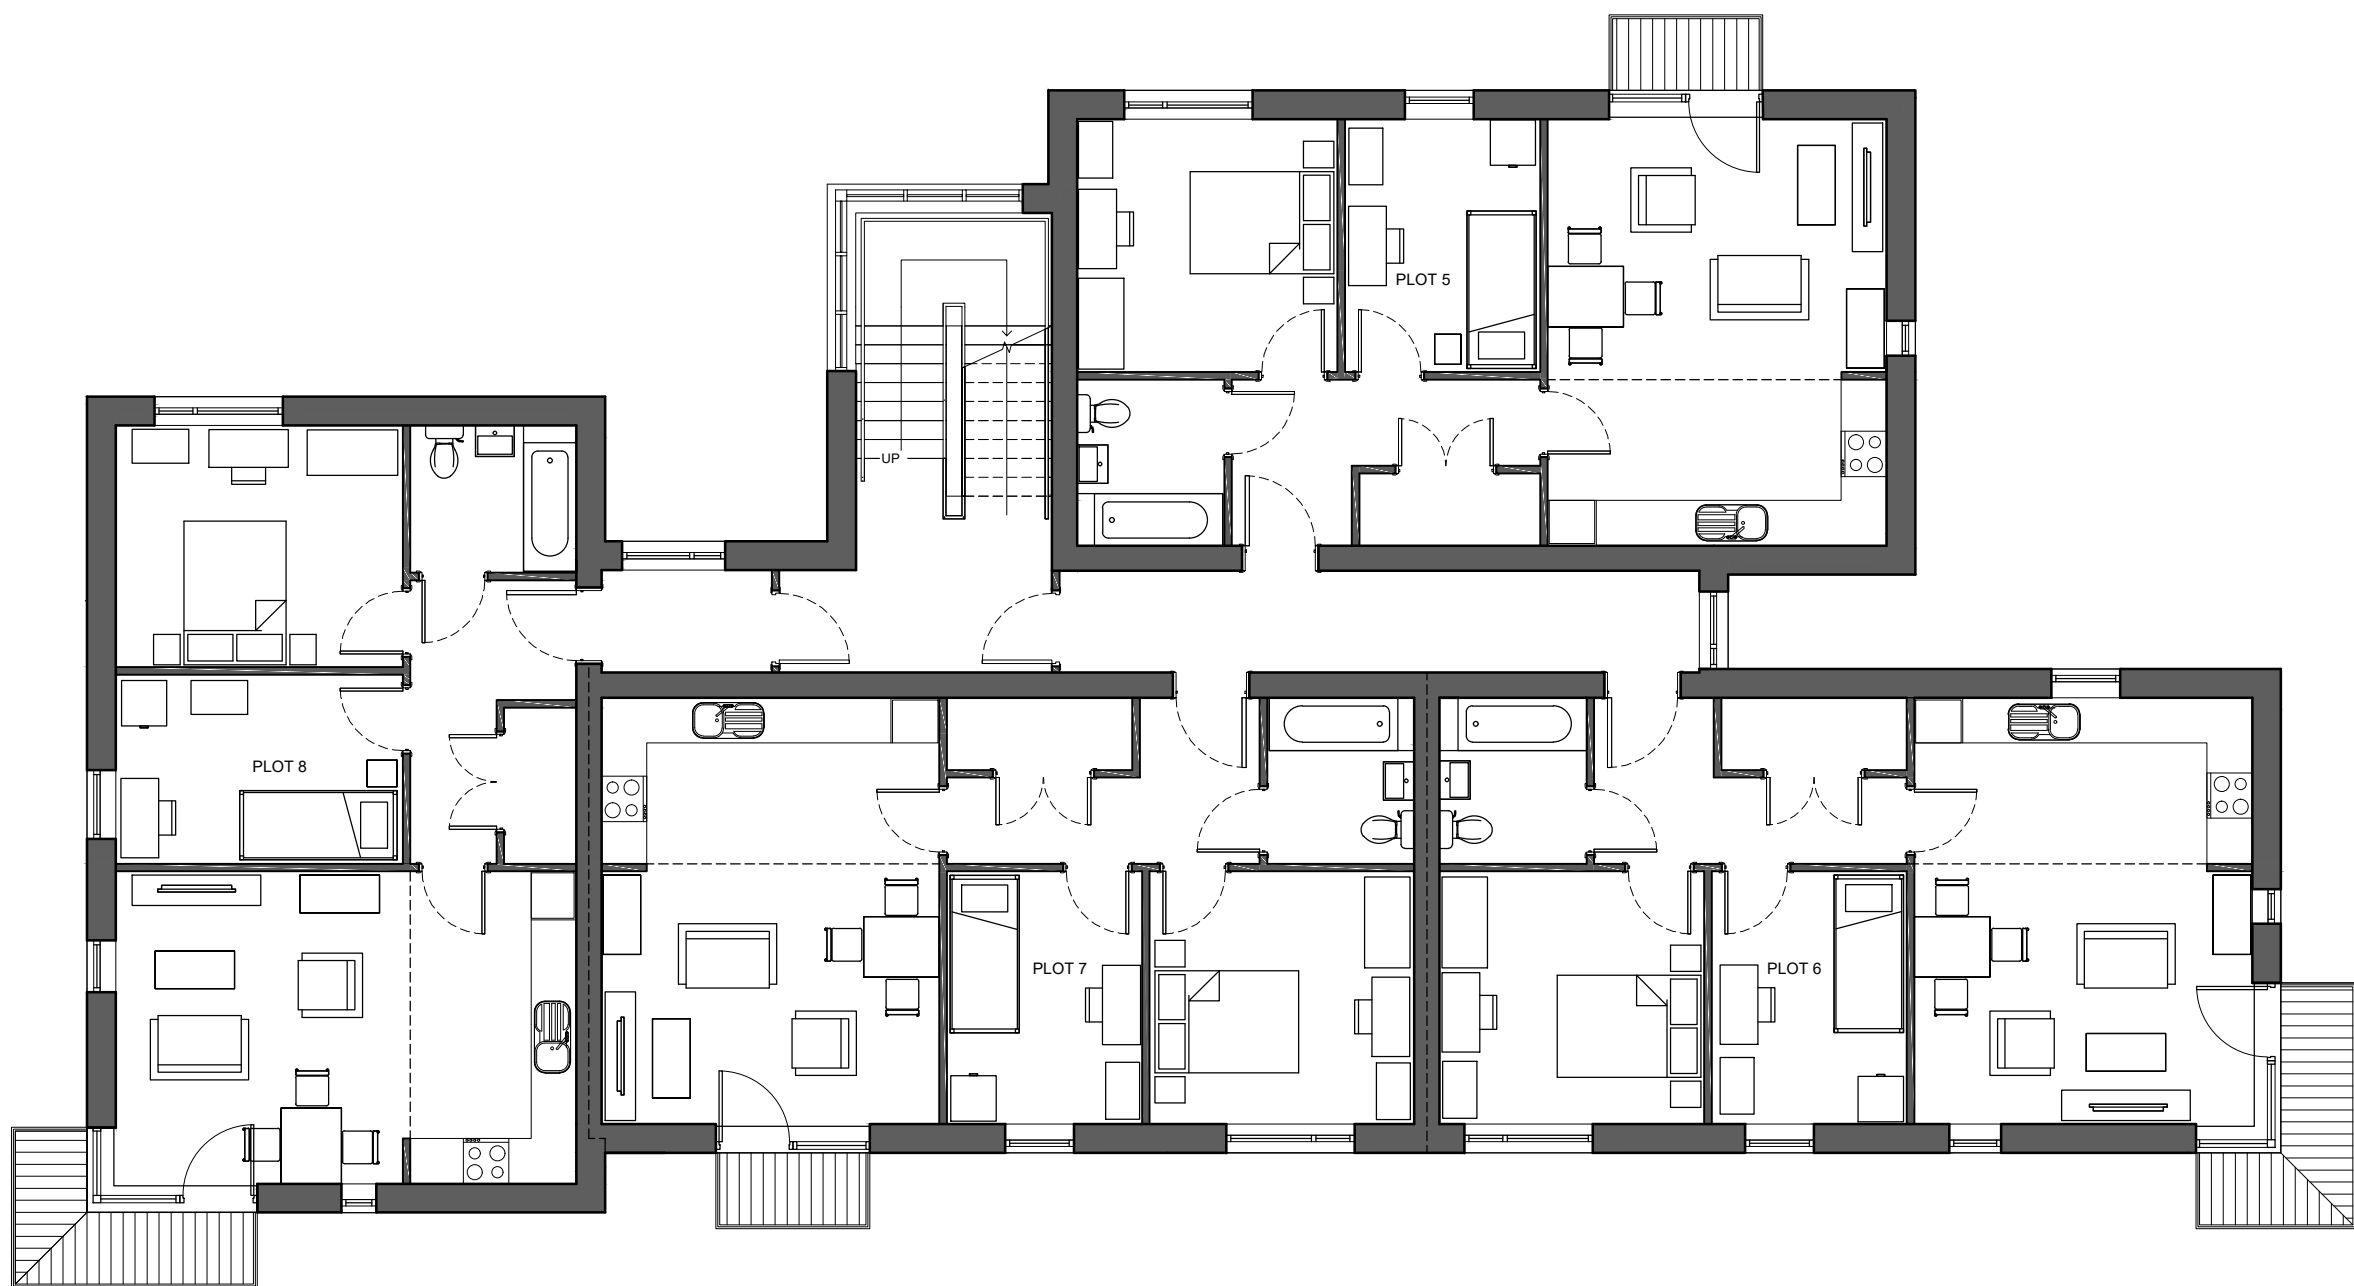

FIRST FLOOR PLAN
FLOOR AREA 281.7M²

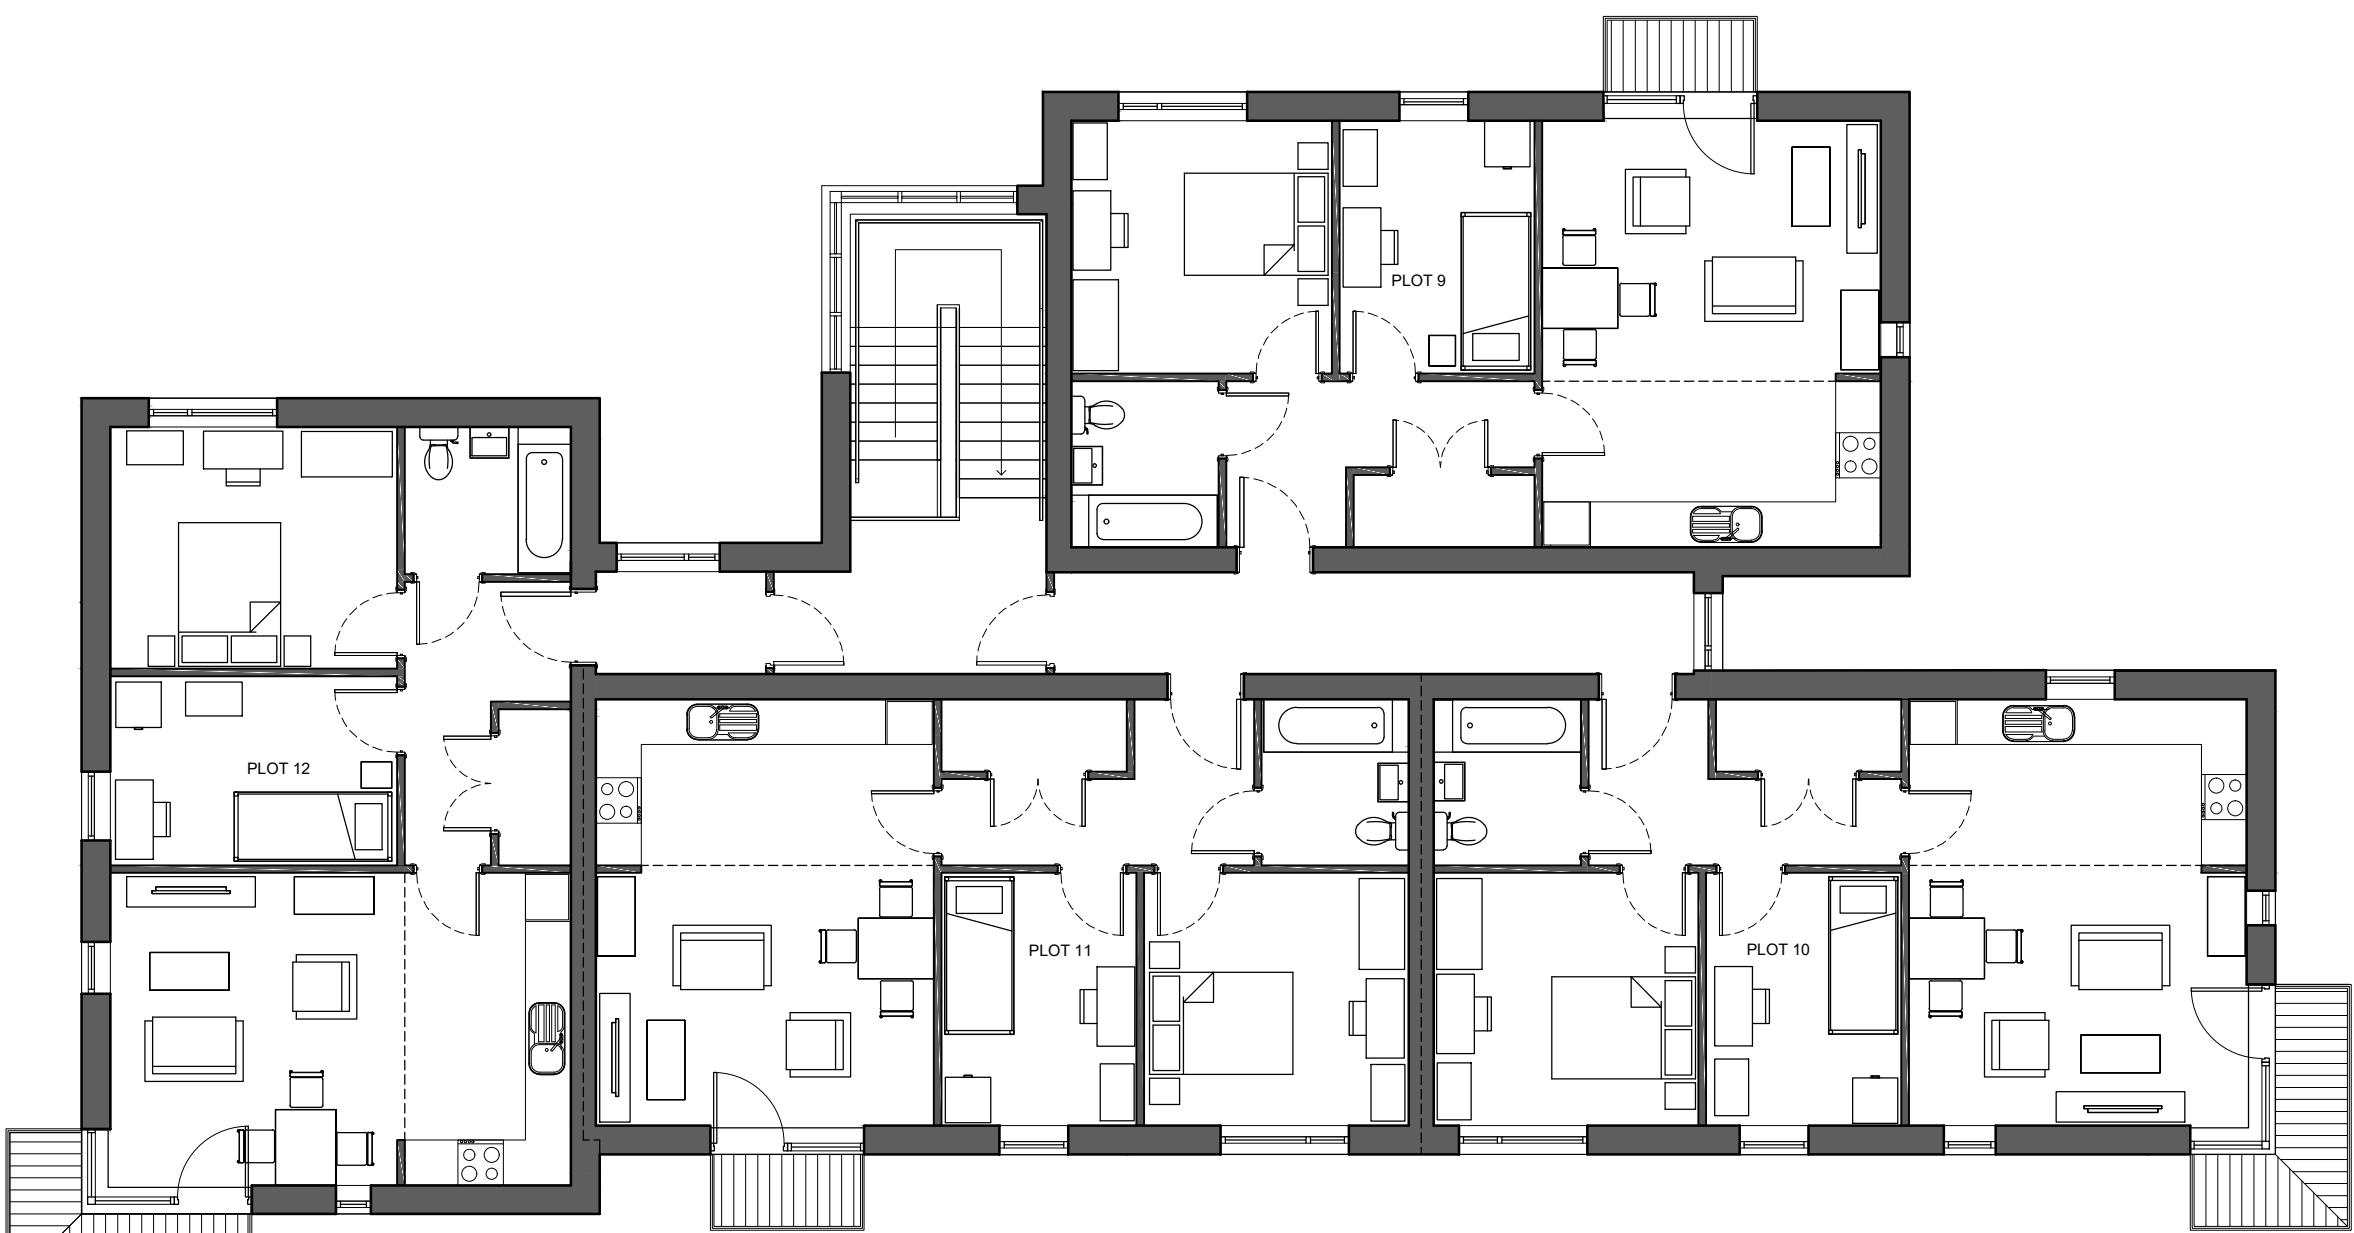

SECOND FLOOR PLAN
FLOOR AREA 201.7M²

scale 1:100 0 5m



Front Elevation



Rear Elevation



Side Elevation



Side Elevation

C	Revised to suit building amendment. Key updated and window transoms updated. Obscure and opaque windows highlighted.	18.06.21	JH
B	Planning Issue	21.11.19	HR
A	Proposal updated to reflect comments received on 16.07.19 at design freeze meeting	23.07.19	CG
Rev		Date	By

Client:
Southway Housing Trust

Project:
Southway Infill Sites

Description:
Apartment Block Plans & Elevations:
Nell Lane

Purpose of issue:
PLANNING

Drawn by:	Checked by:	Scale:
CG	HR	1:100@A1
Date:	Project No:	Drawing No: Rev:
JUN 19	18-021/20-057	1.05 C



Manchester office: Raven House, 113 Fairfield Street, Manchester, M12 4LS. Tel 0161 272 3500 Fax 0161 272 3501
studio@trianglearchitects.co.uk www.trianglearchitects.co.uk