


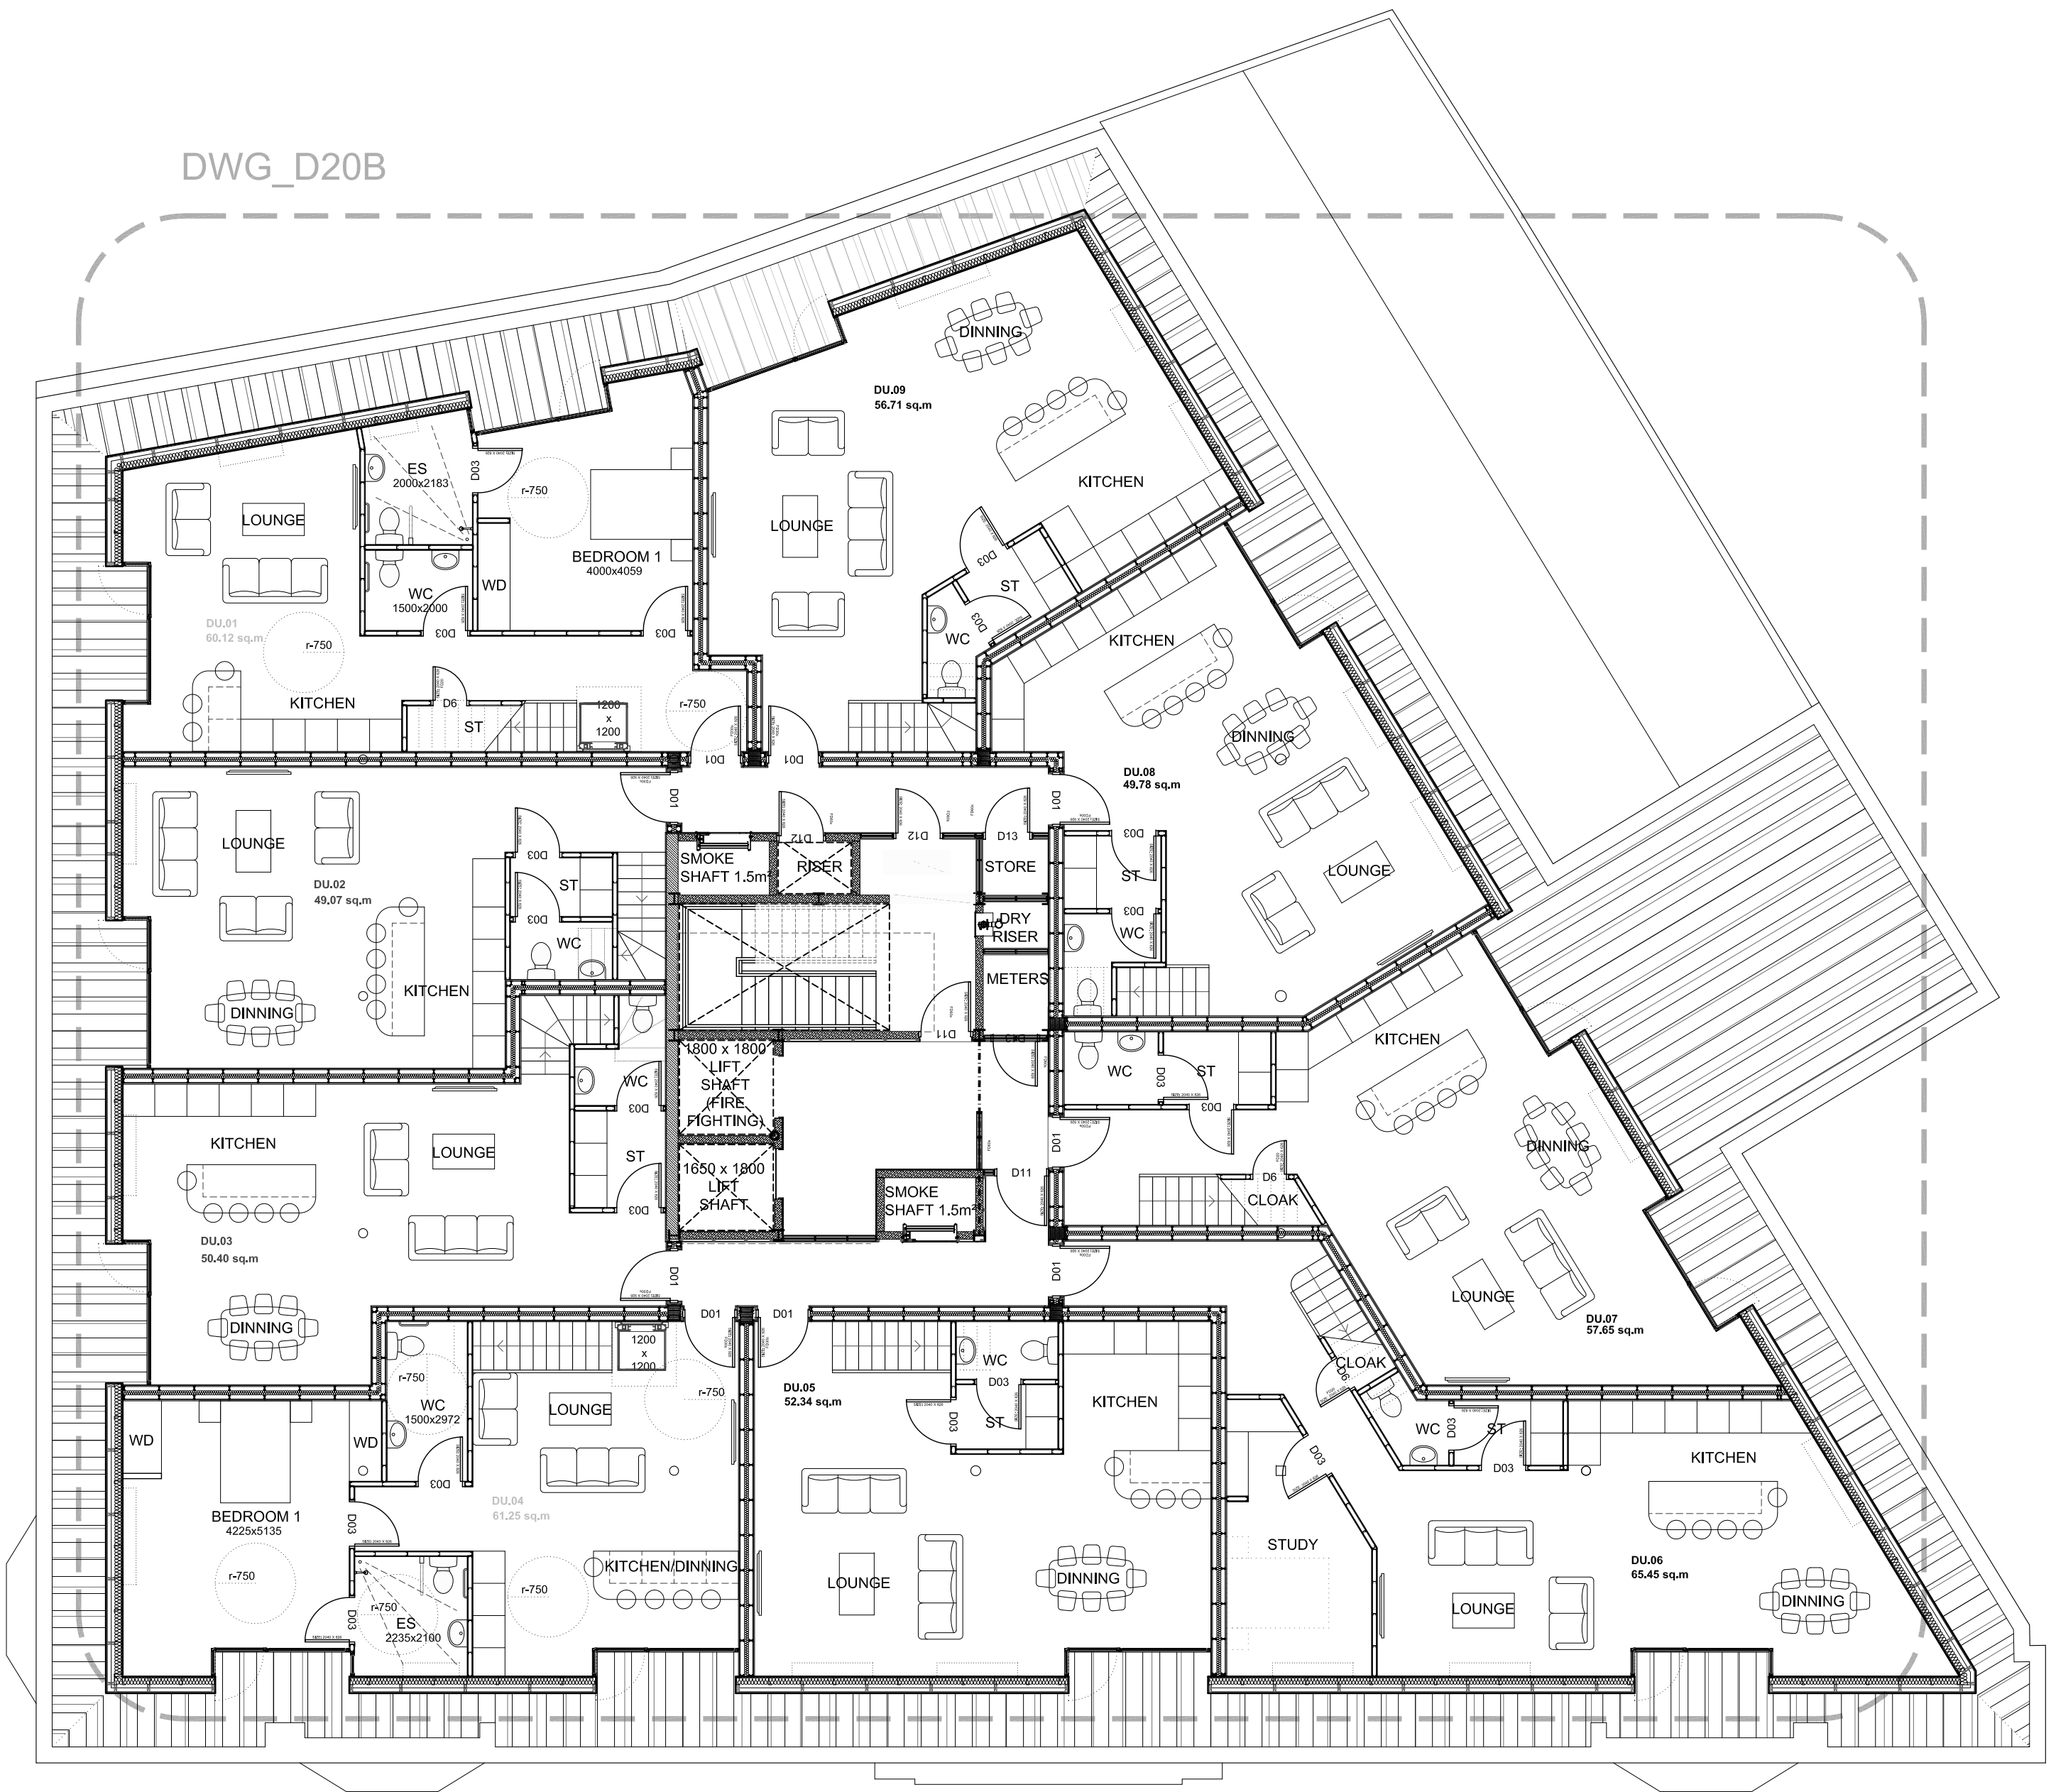

C	PATH	DR	18.05.21
B	DIMENSIONS	DR	18.05.21
A	FIRST ISSUE	DR	06.02.21

REV	AMENDMENTS	BY	DATE
-----	------------	----	------

PROJECT
PROPOSED DEVELOPMENT
BARCLAY HOUSE
WHITWORTH STREET WEST
MANCHESTER

CLIENT
Mr KA FAN

DRAWING TITLE
PROPOSED FIFTH FLOOR PLAN
ROOF EXTENSION

DRAWN	DR	DATE	18.05.21
CHECKED		SCALE	1:100 (A1)

APPROVED

HOWARD & SEDDON A.R.I.B.A.
CHARTERED ARCHITECTS
64 WASHWAY ROAD.
SALE, CHESHIRE M33 7RE.
TEL No. 0161 - 973 8296
FAX No. 0161 - 962 3485
e-mail : admin@howardandseddon.co.uk

JOB No.	DRG No.	REVISION
12,982	D03	C