


PURPOSE OF ISSUE	
-	Figured dimensions to be followed in preference to scale
-	All dimensions shall be verified by the Contractor(s) on site prior to work commencing and relevant orders being placed.
-	Any discrepancies to be brought to the attention of the Contract Administrator for instructions prior to proceeding.
-	This drawing is the copyright of the Architect

room area plan

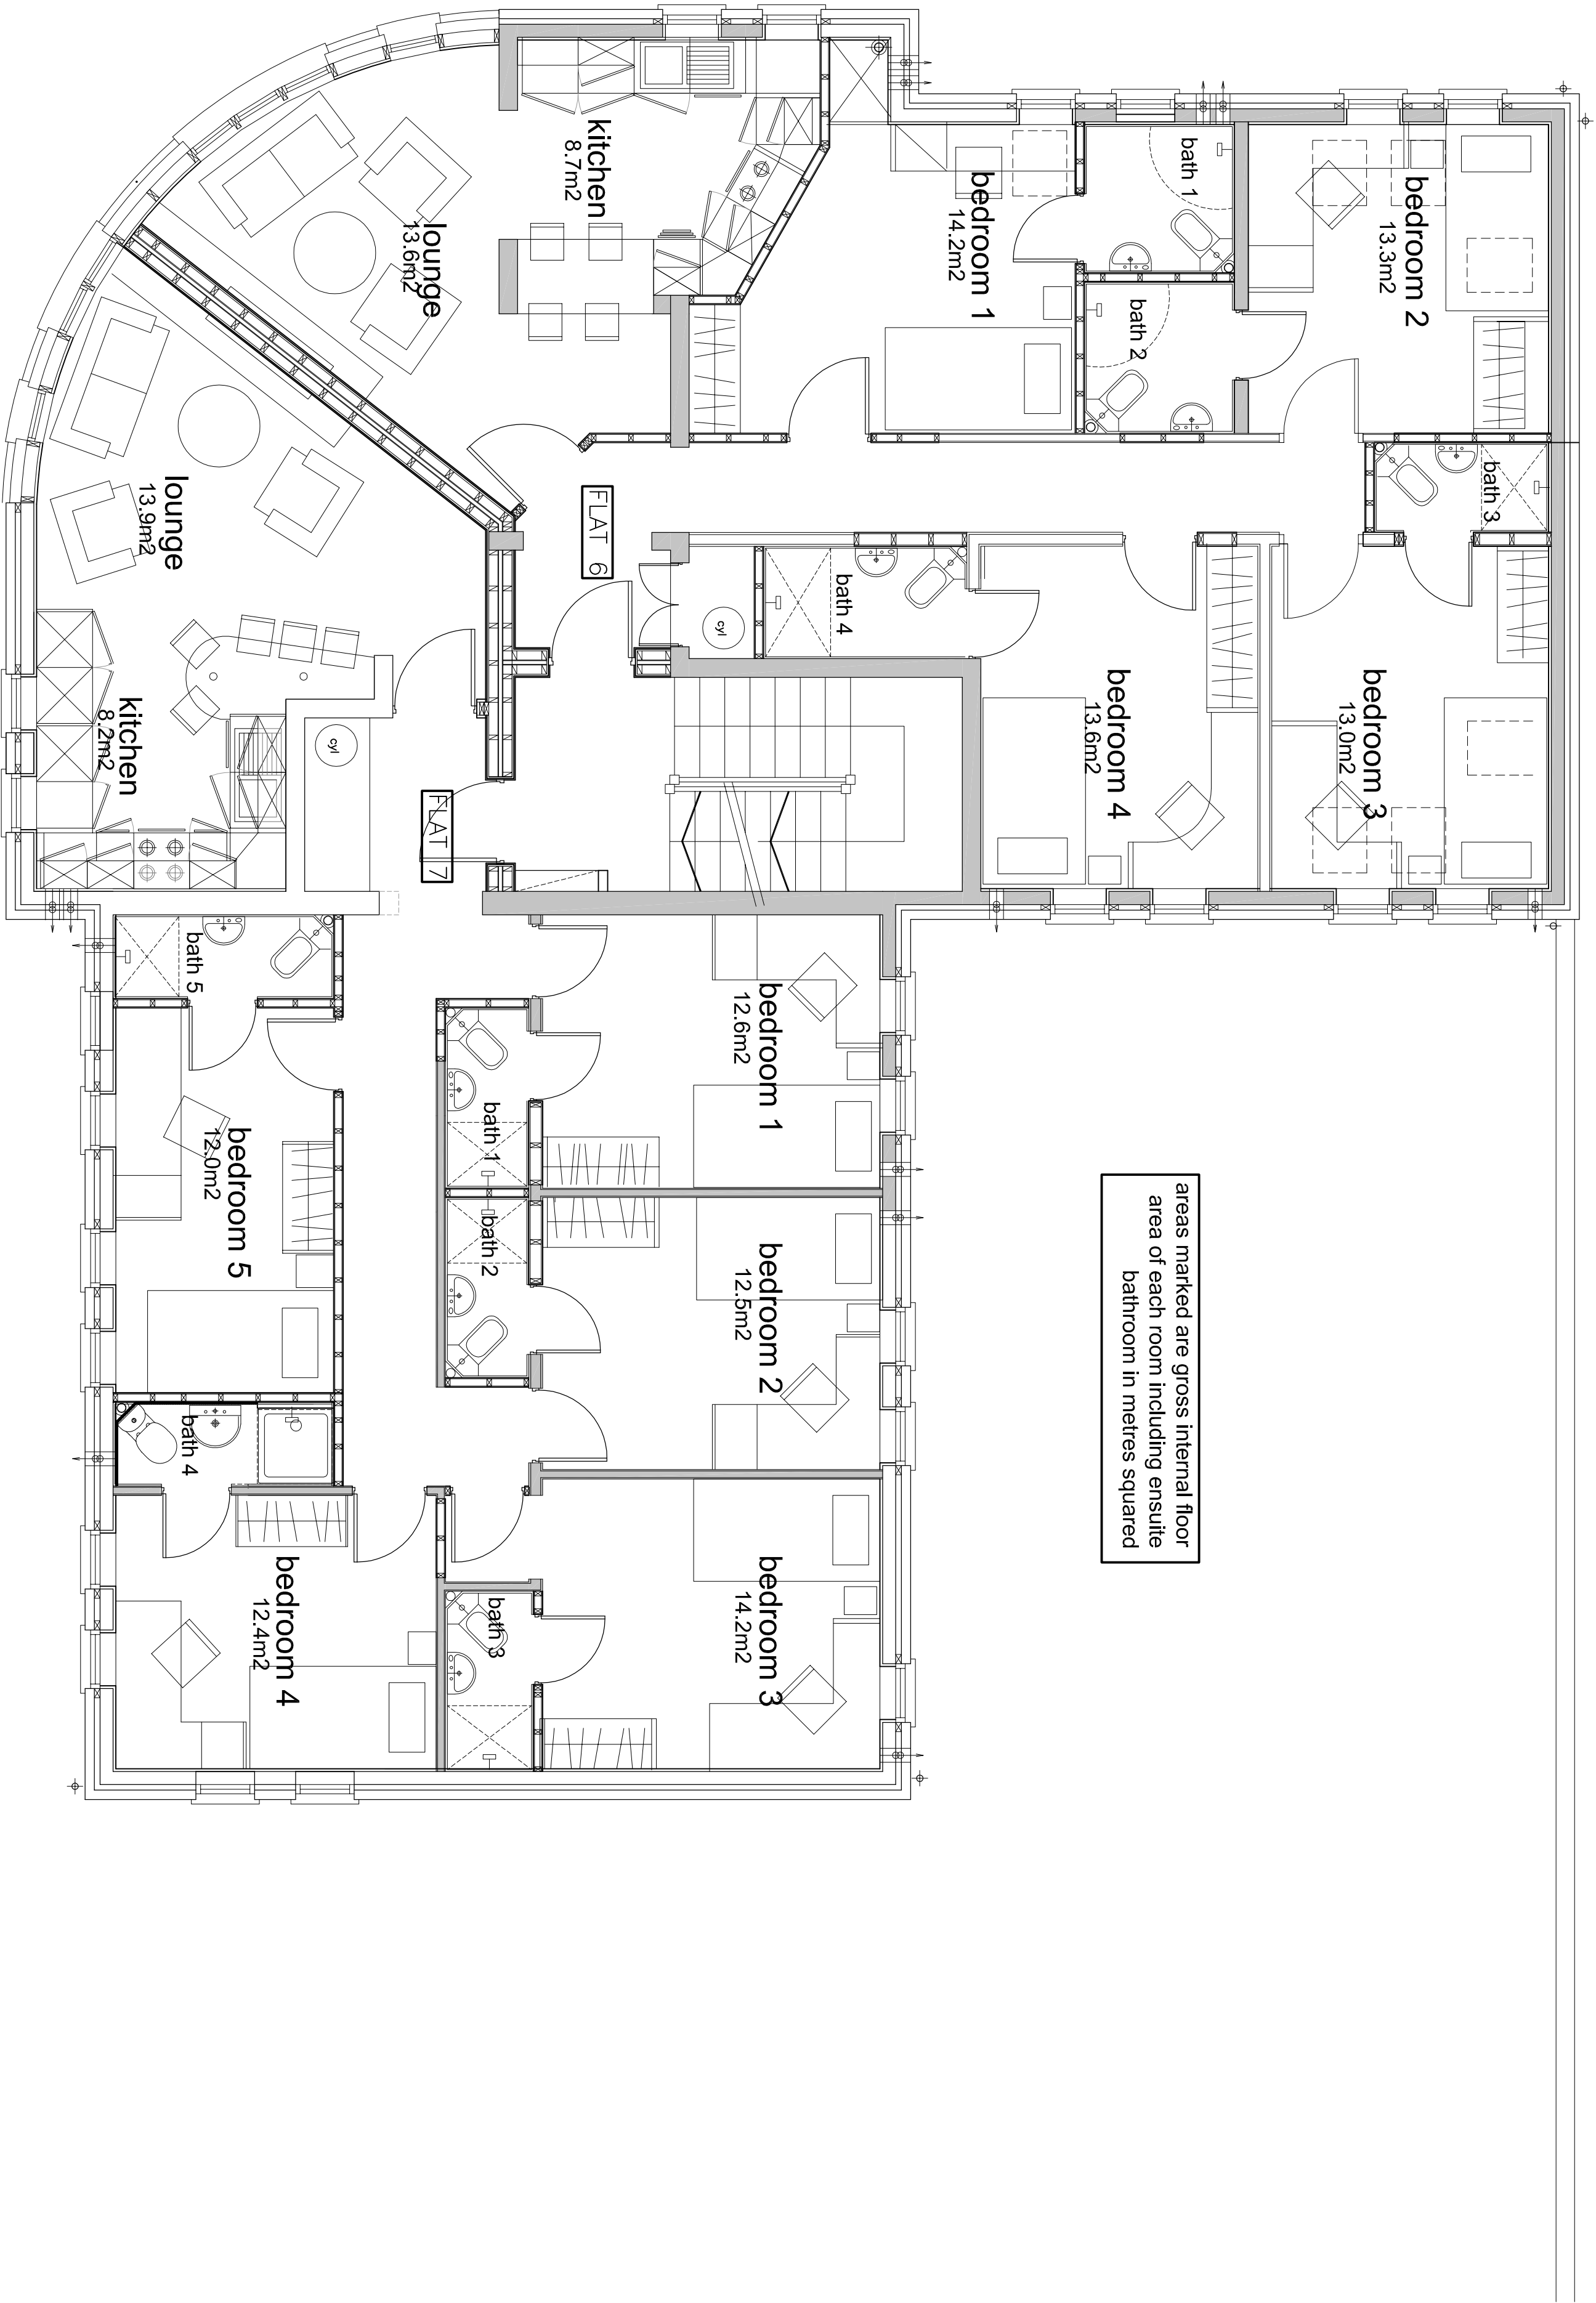

REV.	DATE	SWF	DETAILS
	26/07/11		

SW FOULKES ARCHITECTS

PROJECT: PROPOSED DEVELOPMENT Ocean House, Boundary Lane, Hulme		Withington House 160-164 Wellington Road Withington	
DRAWING: PROPOSED SECOND FLOOR PLAN ROOM AREA		Manchester United Kingdom M20 3FU	
DATE: APR 2011	DRAWN BY: MSZ	CHECKED BY:	
SCALE: 1:50@A1	DRAWING NO: 692.01-C612	REV:	

T: +44 (0)161 434 4192
F: +44 (0)161 445 9820
info@swfoulkesarchitects.com
www.swfoulkesarchitects.com

SECOND FLOOR PLAN