




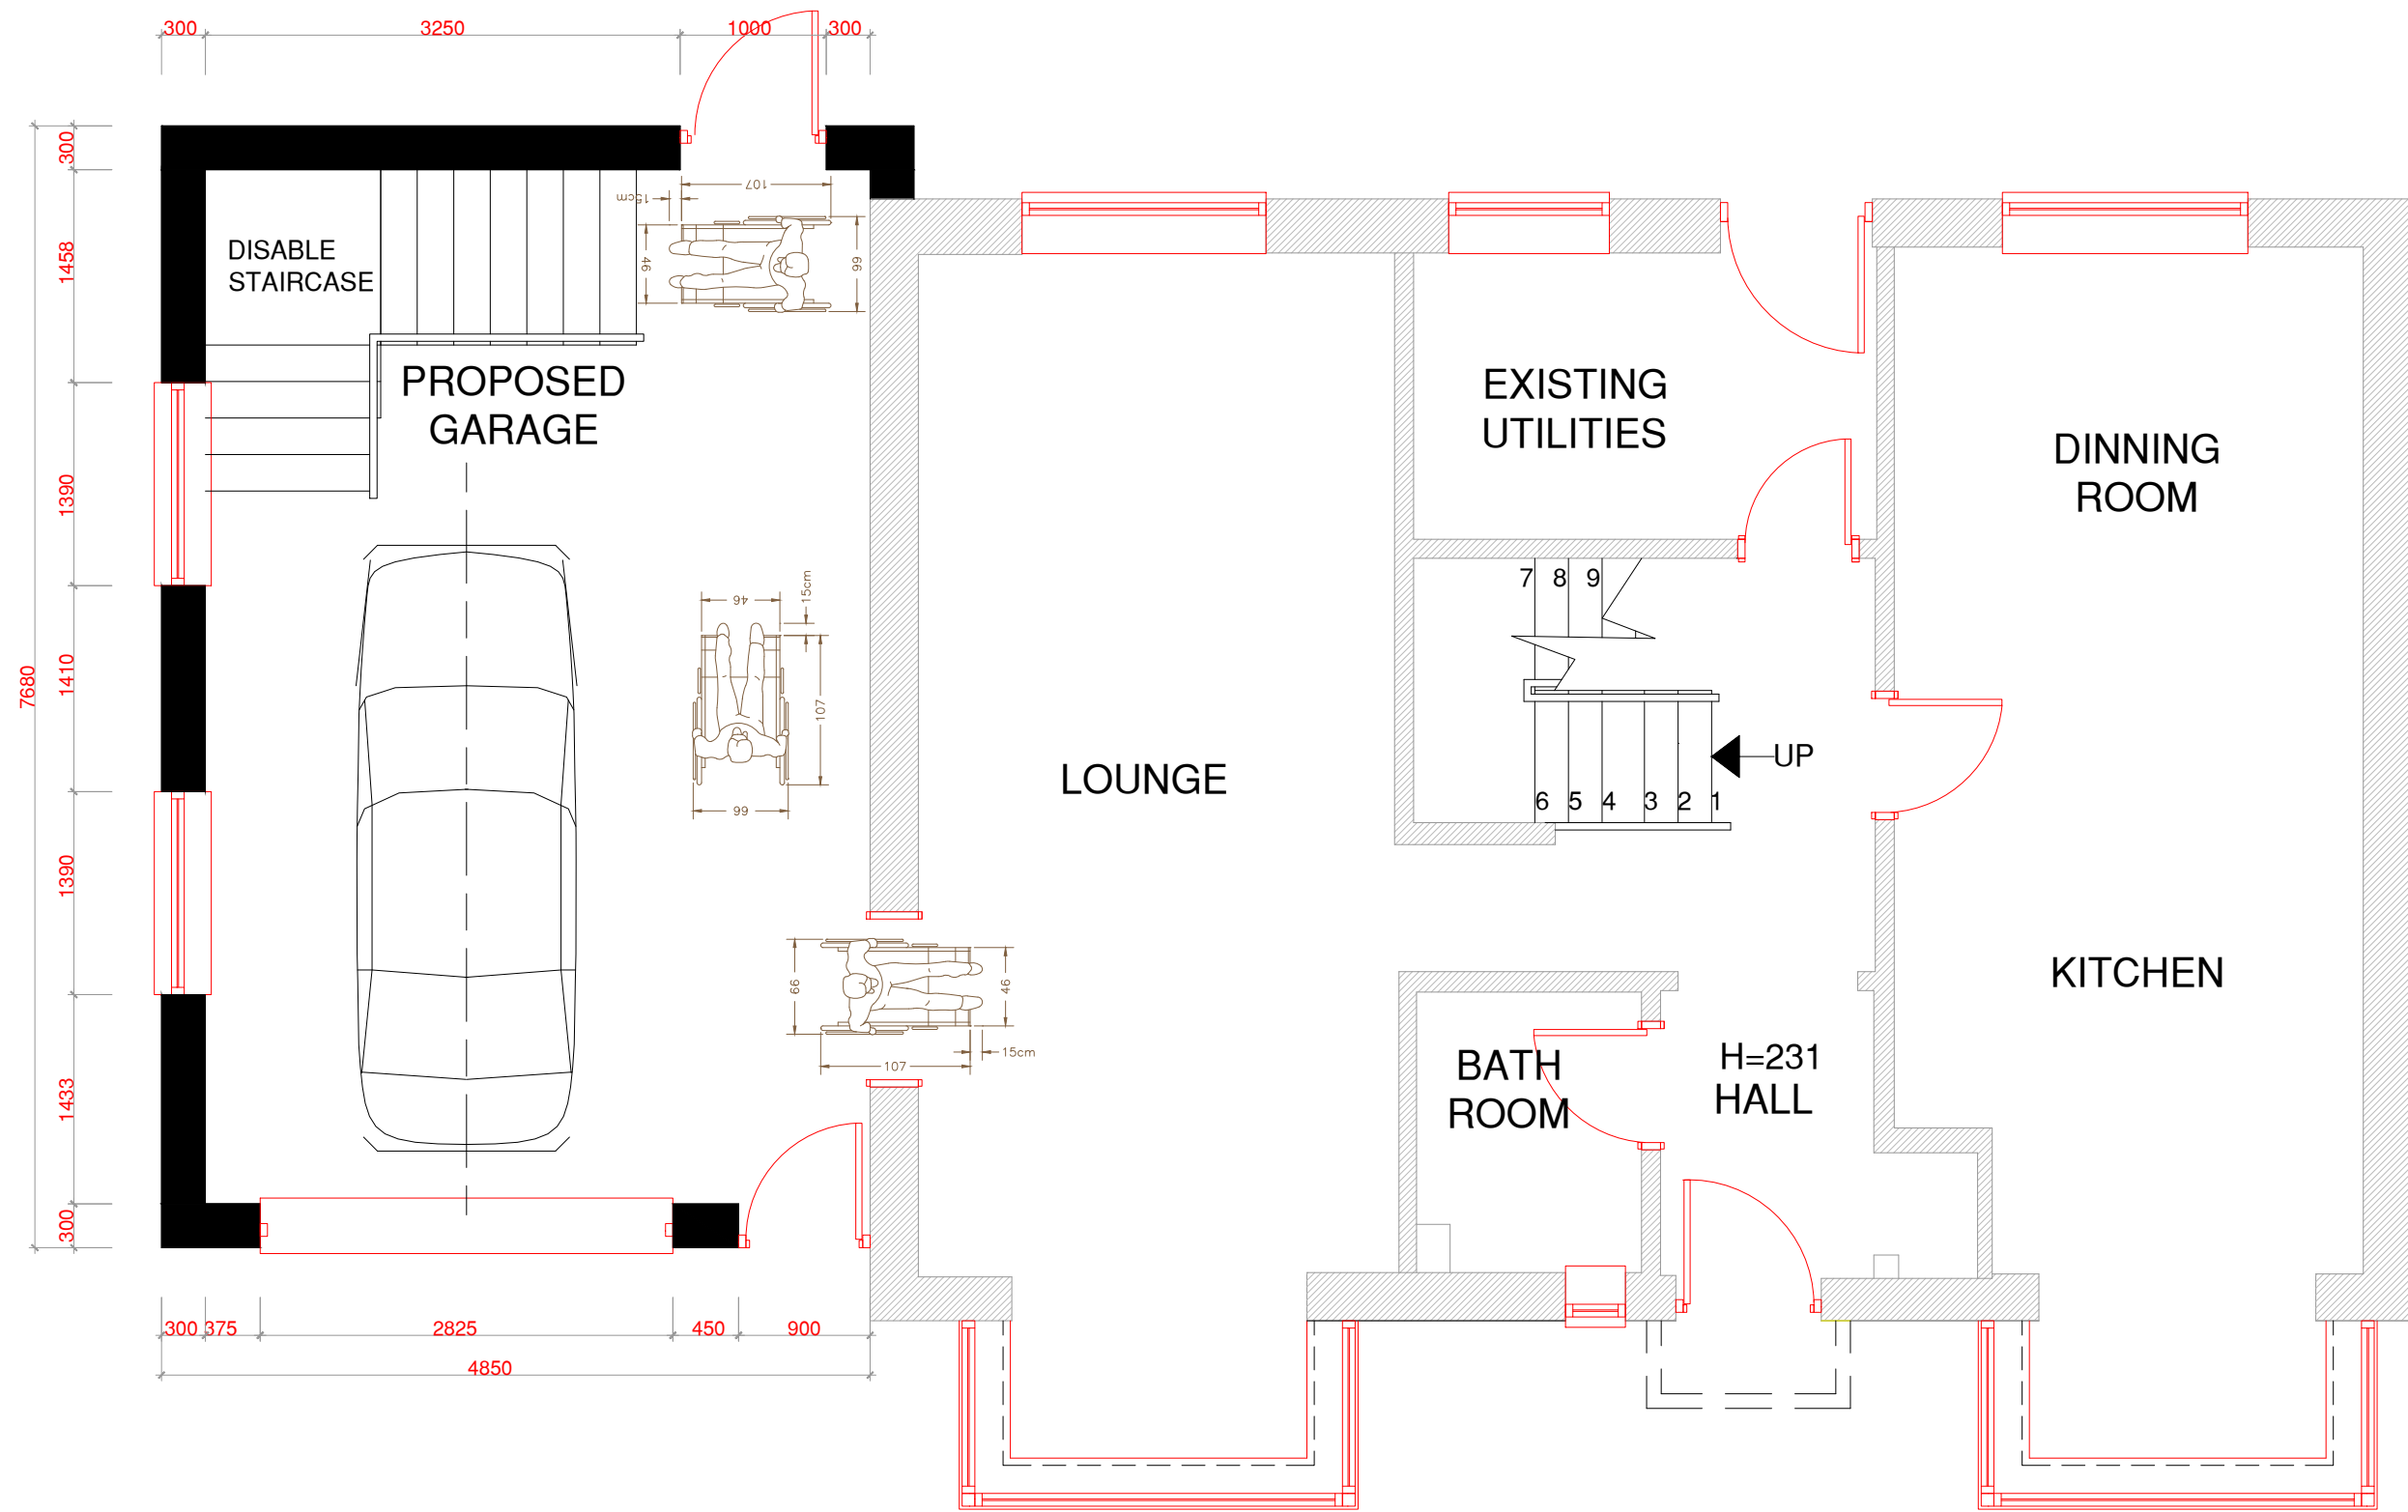

EXISTING GROUND FLOOR PLAN

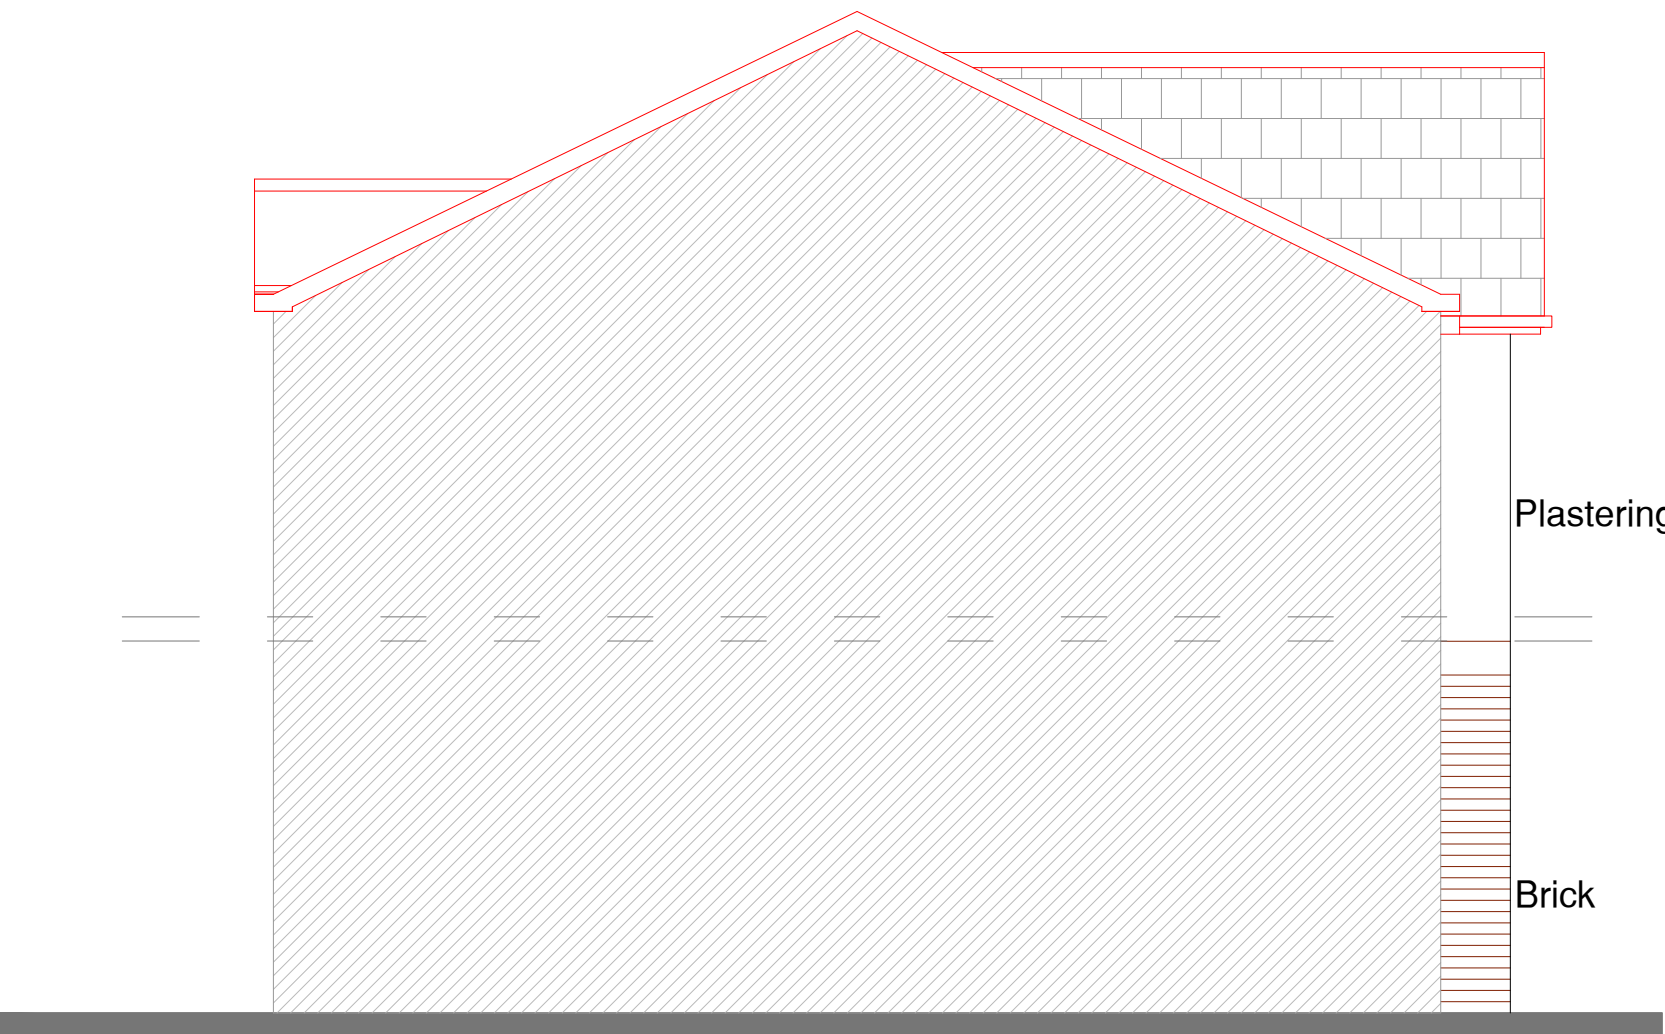

EXISTING SIDE ELEVATION

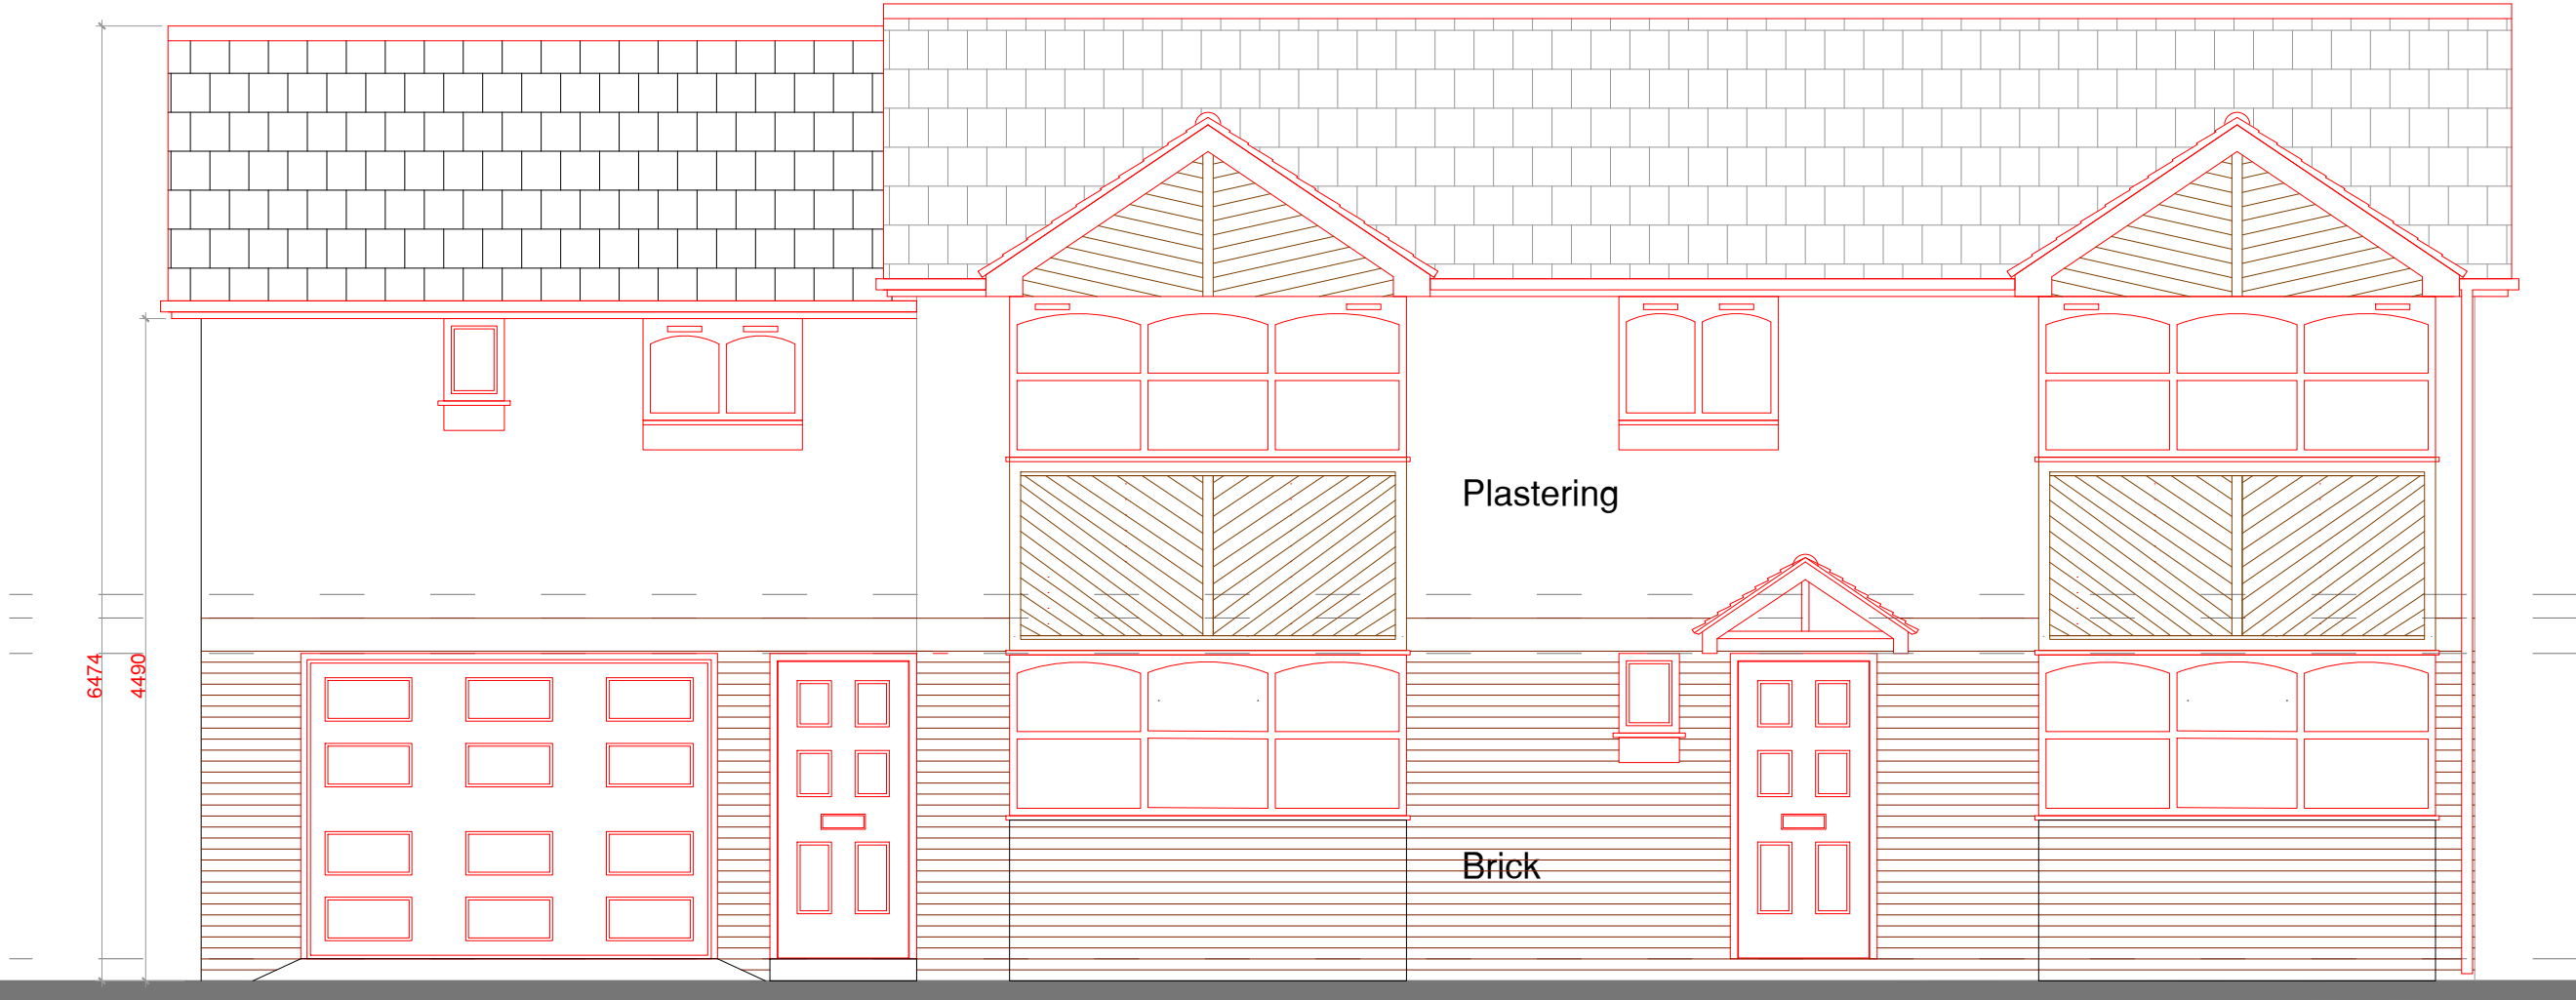

EXISTING FRONT ELEVATION

Notes:

NOTES

|      |              |     |       |
|------|--------------|-----|-------|
| ---  | -----        | --- | ----- |
| ---  | -----        | --- | ----- |
| REV: | DESCRIPTION: | BY: | DATE: |

**Arch Designs**  
Don't just dream it,  
let us design it!  
ARCH DESIGNS [www.archdesigns.co.uk](http://www.archdesigns.co.uk)

CLIENT:

**AKMAL KHAN**  
12 Dunsmore Close  
Manchester  
M16 7EW

ARCHITECT:

**MR REUBEN RAMELIZE**  
ARCH DESIGNS, WILSONS PARK C/O MAS  
MONSALL ROAD  
MANCHESTER M40 8WN

DRAWN:

**REUBEN**

CHECKED:

**checked**

DATE:

**JUNE 2021**

REVISION:

**---**

PROJECT NAME:

**SMALL CONSERVATORY AND JULIET BALCONIES.**

DRAWING TITLE:

**PROPOSED GROUND FLOOR PLAN FRONT AND SIDE ELEVATION**

SCALE:

**1:50**

SHEET SIZE:

**A1**

SHEET NO.:

**01**

PROJECT NO.:

**2020/24**

STATUS:

**PLANNING**

DRAWING NO.:

**A1/01**