

NOTES ON PLASTERED WALL FINISHES

ALL EXTERNAL AND PARTY WALLS FINISHED WITH LIME PLASTER TO BE RETAINED AND REDECORATED

ALL NEW PARTITION WALLS TO BE FINISHED WITH GYPSUM PLASTER

FOLLOWING THE DEMOLITION OF MASONRY PARTITION WALLS - ALL REPAIRS WILL BE MADE WITH THE CORRESPONDING PLASTER TYPE

SECTION A
27_0350

SECTION B
27_0350

SECTION C
27_0351

NORTH ELEVATION
27_0251


SECTION D
27_0352

FRONT ELEVATION
27_0250

SECTION E
27_0353

REAR ELEVATION
27_0250

SOUTH ELEVATION
27_0251

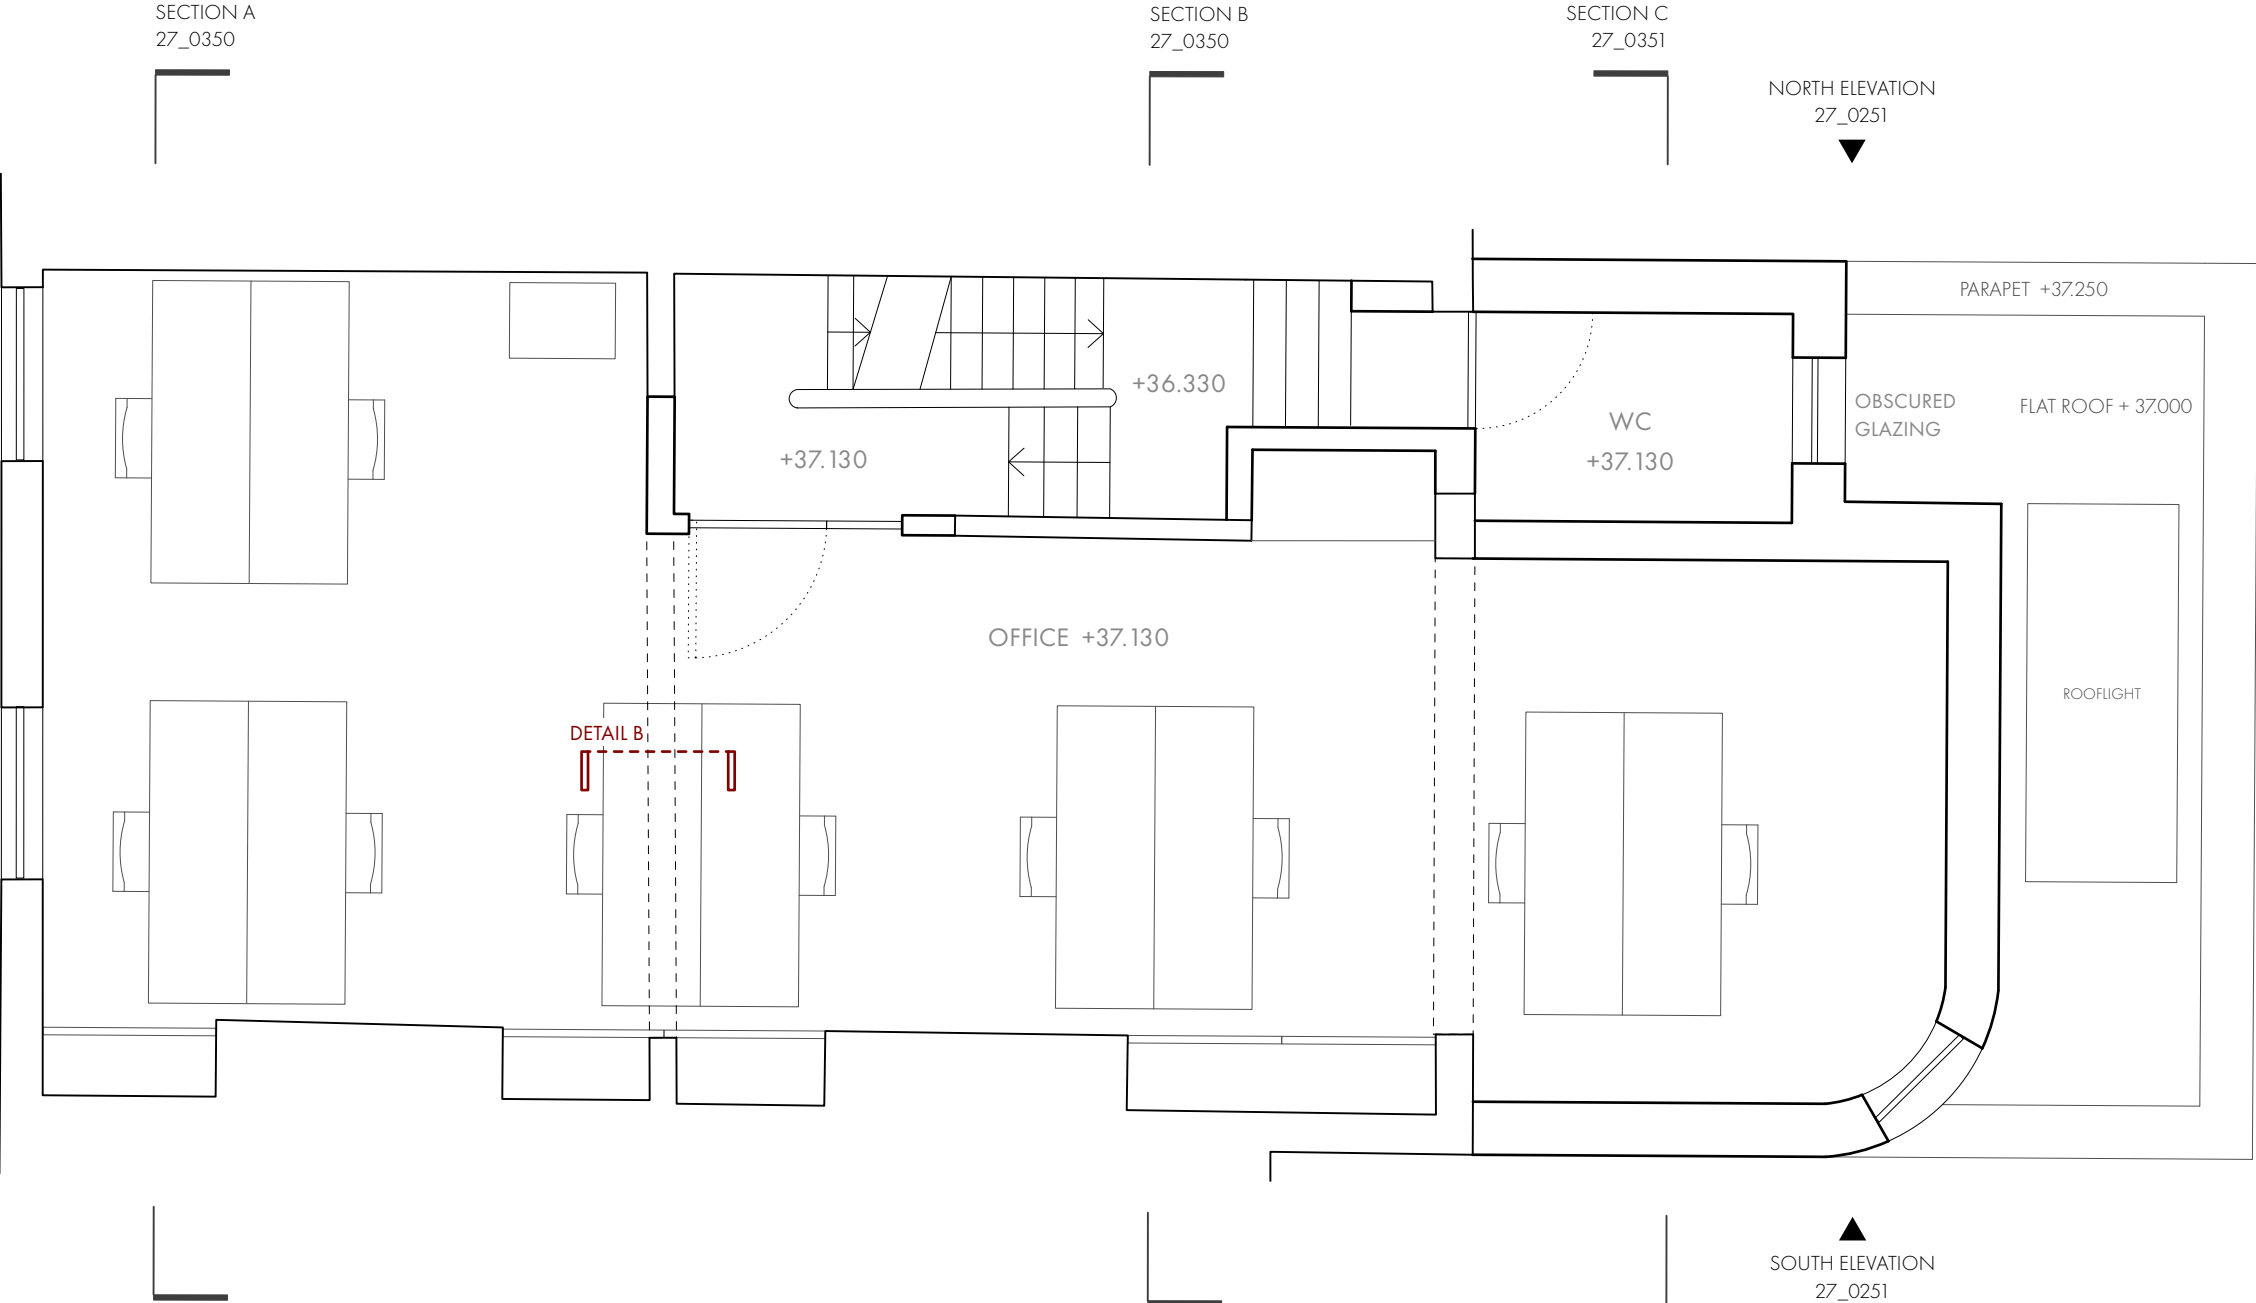

DWG NO : 27_0102

P L A N N I N G

PROPOSED FIRST FLOOR PLAN

PROJECT : 27 BYROM STREET



SCALE : 1:100