

Please note:


The contents of this drawing are based on (survey/ existing) information supplied by a third party. Halliday Meecham Architects can accept no responsibility for the accuracy of this information and/or works based upon it. The contractor must check the accuracy of these drawings on site and notify Halliday Meecham Architects of any discrepancies.



2 WEST ELEVATION - EXISTING
1 : 100 @ A1




1 EAST ELEVATION - EXISTING
1 : 100 @ A1

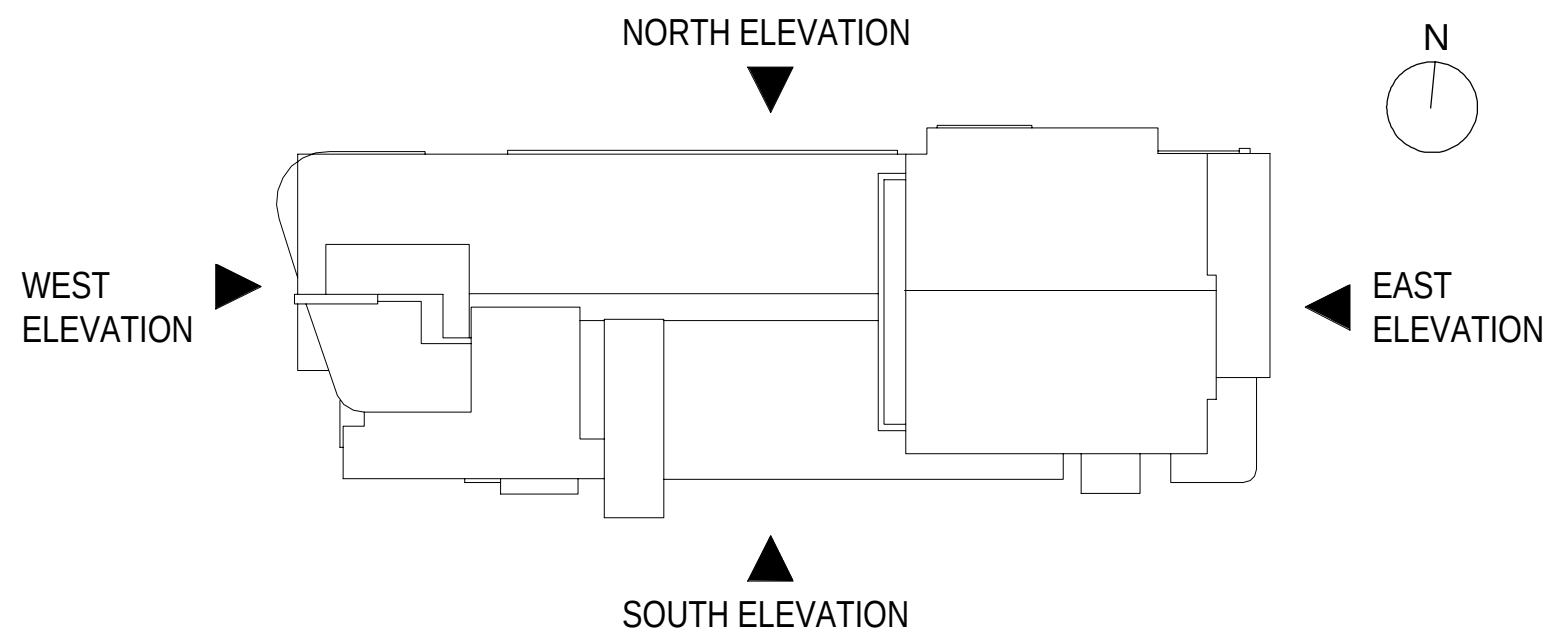

KEY PLAN
1 : 500 @ A1

Existing Wall Types

- Wall Type 1
Stone (white)/ blockwork
- Wall Type 2
Timber/ blockwork
- Wall Type 3
Timber/ cavity
- Wall Type 4
Brick/ blockwork
- Wall Type 5
Facing brick
- Wall Type 6
Stone (red)/ blockwork
- Wall Type 7
Stone (red)/ blockwork
- Wall Type 8
Metal glazed in panels
- Wall Type 9
ACM

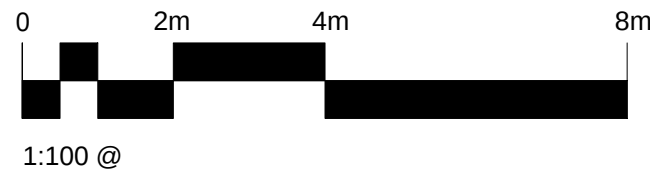

P03	External window added to west elevation. Canopy material highlighted on west elevation	07.07.2021	KL	TF
P02	Minor amendments - additional metal cladding and timber cladding amended/ added. External windows on east elevation amended	30.06.2021	KL	TF
P01	First issue	21.06.2021	KL	TF
Revision	Description	Date	Drawn	Checked

Halliday Meecham Architects Limited

111 Piccadilly Manchester M1 2HY
+44 (0)161 661 5566

4 Devonshire Street London W1W 5DT
+44 (0)203 440 5175

hma@hallidaymeecham.com
www.hallidaymeecham.com



Client:	Wardens					
Project:	Castlegate Apartments					
Phase/ Location:	Chester Road, Manchester					
Drawing:	Existing West and East Elevation					
Scale @ A1	Scale @ A3	Date:	Drawn:	Checked:	Job No.	Drawing No.
1:100	1:200	06/14/21	KL	TF	5412	10202
Drawing Ref.						Revision
5412-HMA-CA-ZZ-DR-A-10202						P03