




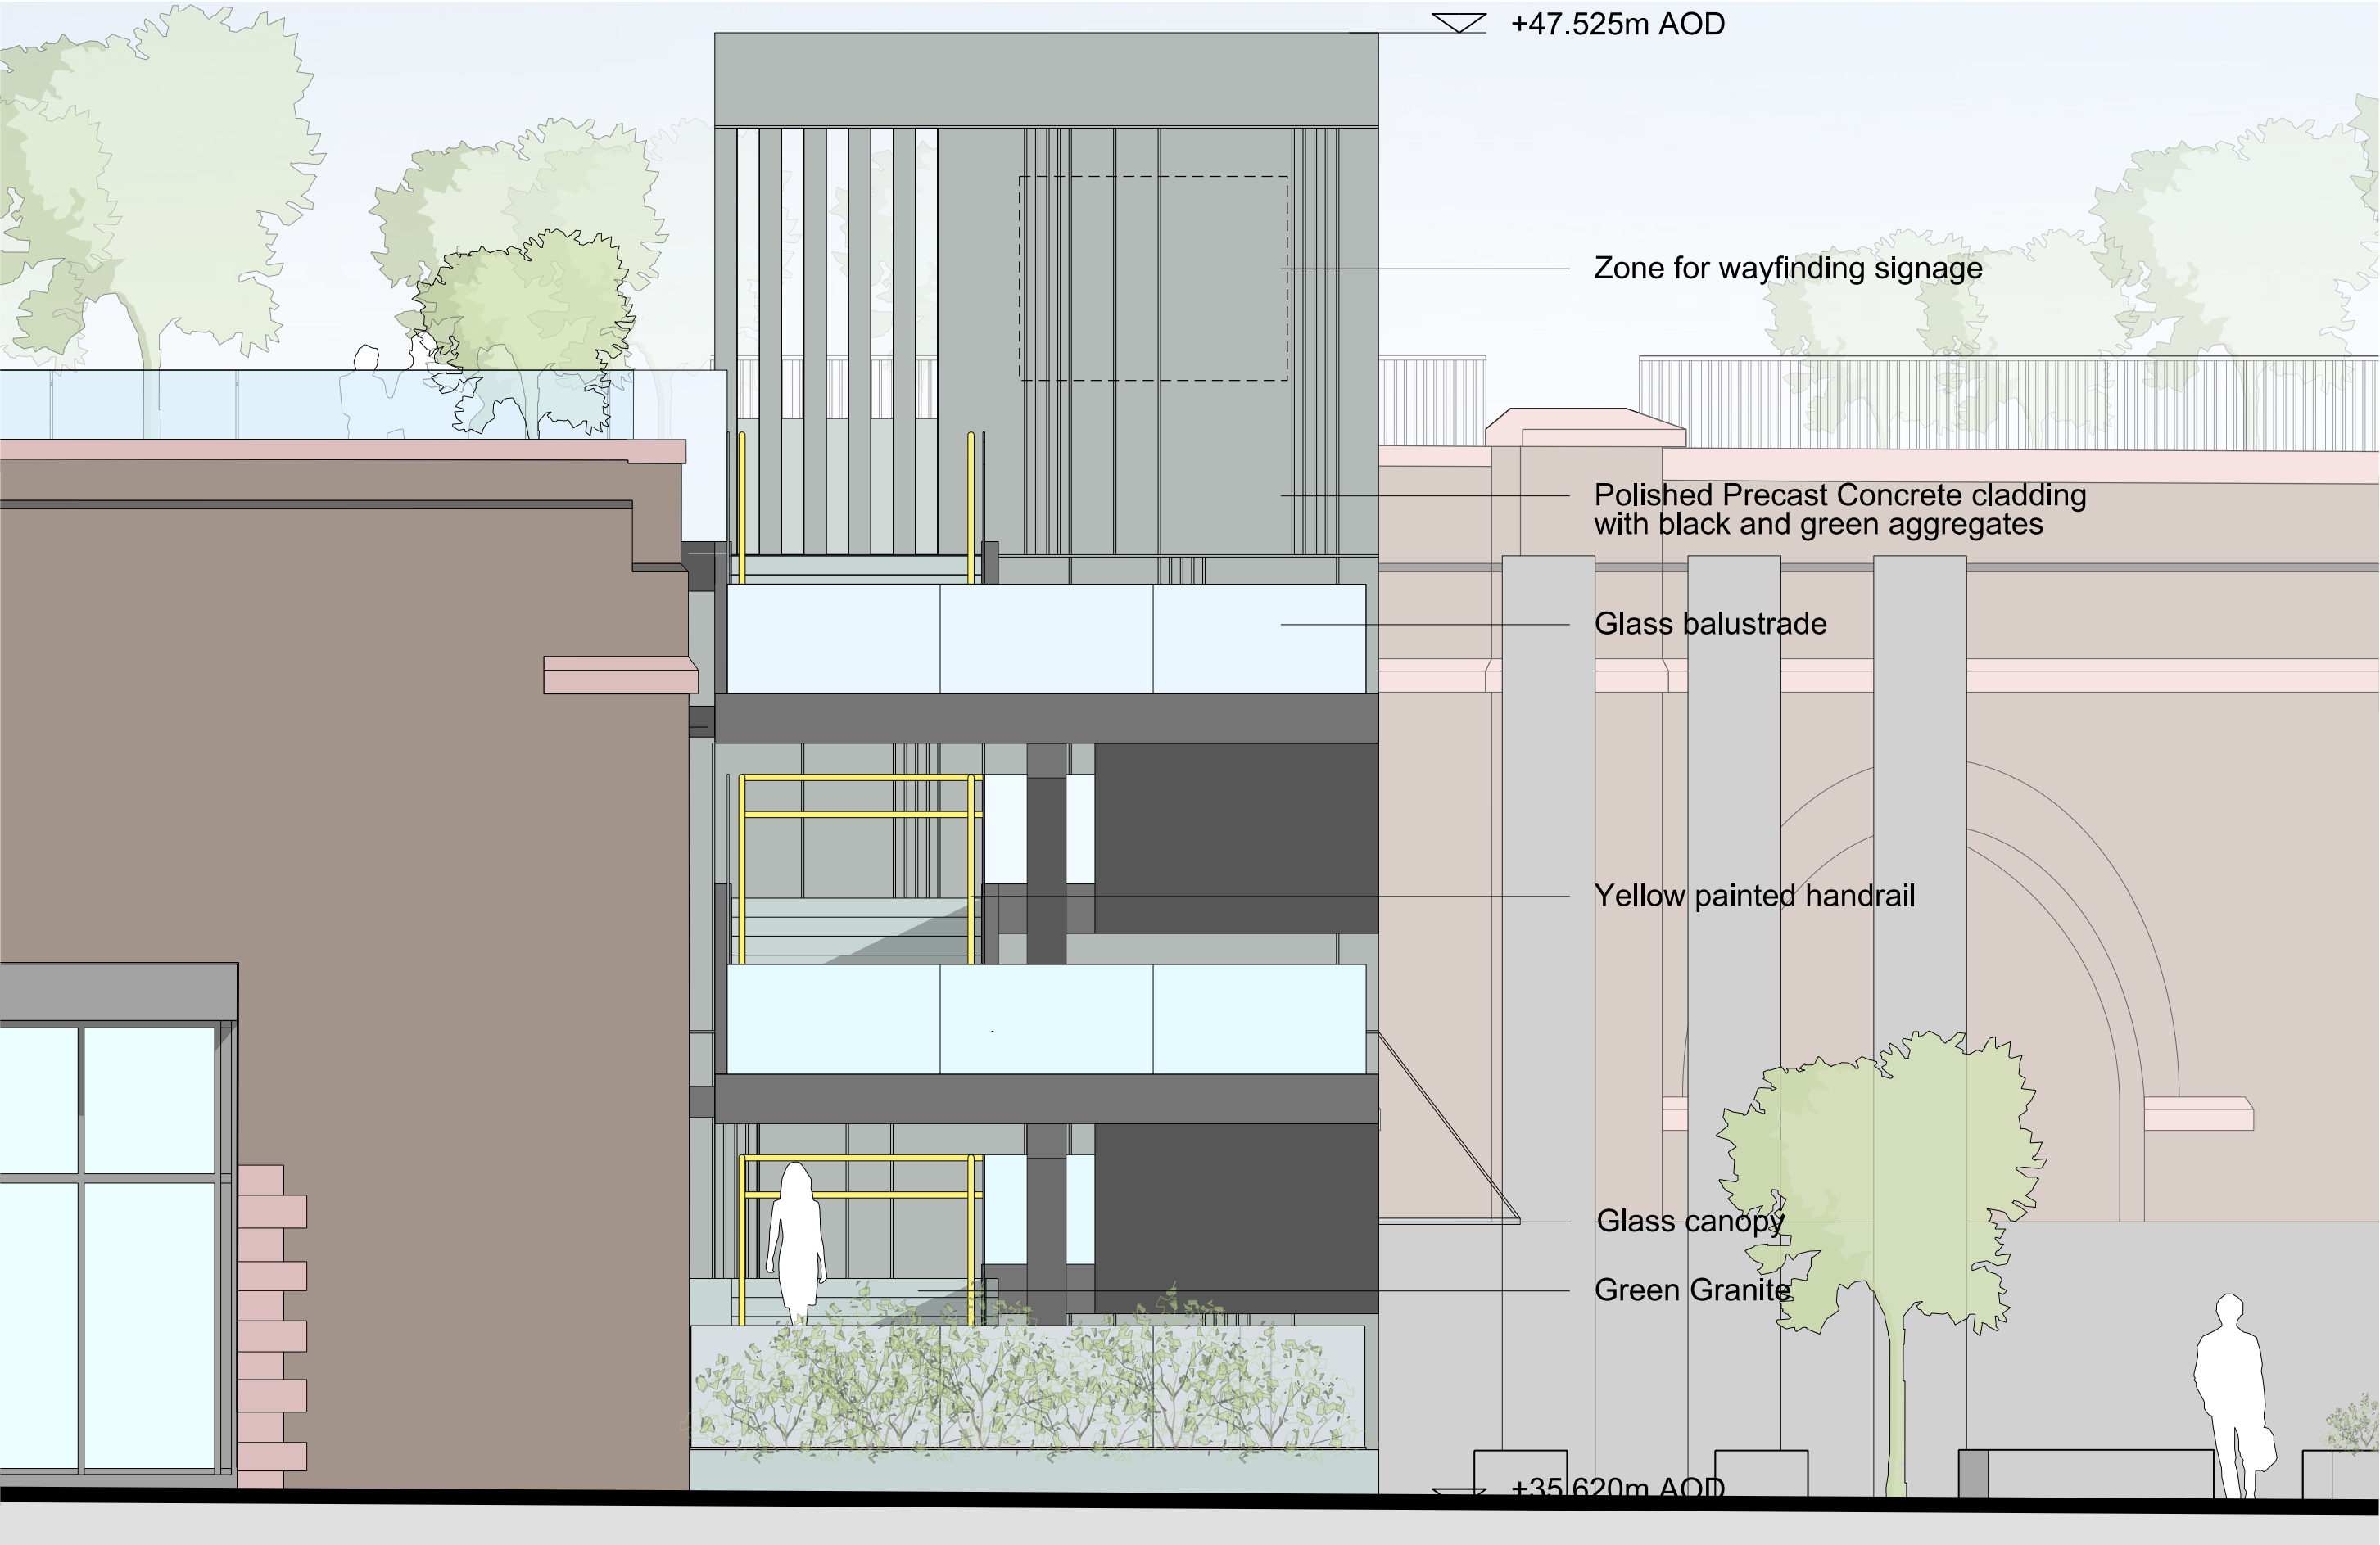


01 - North Elevation

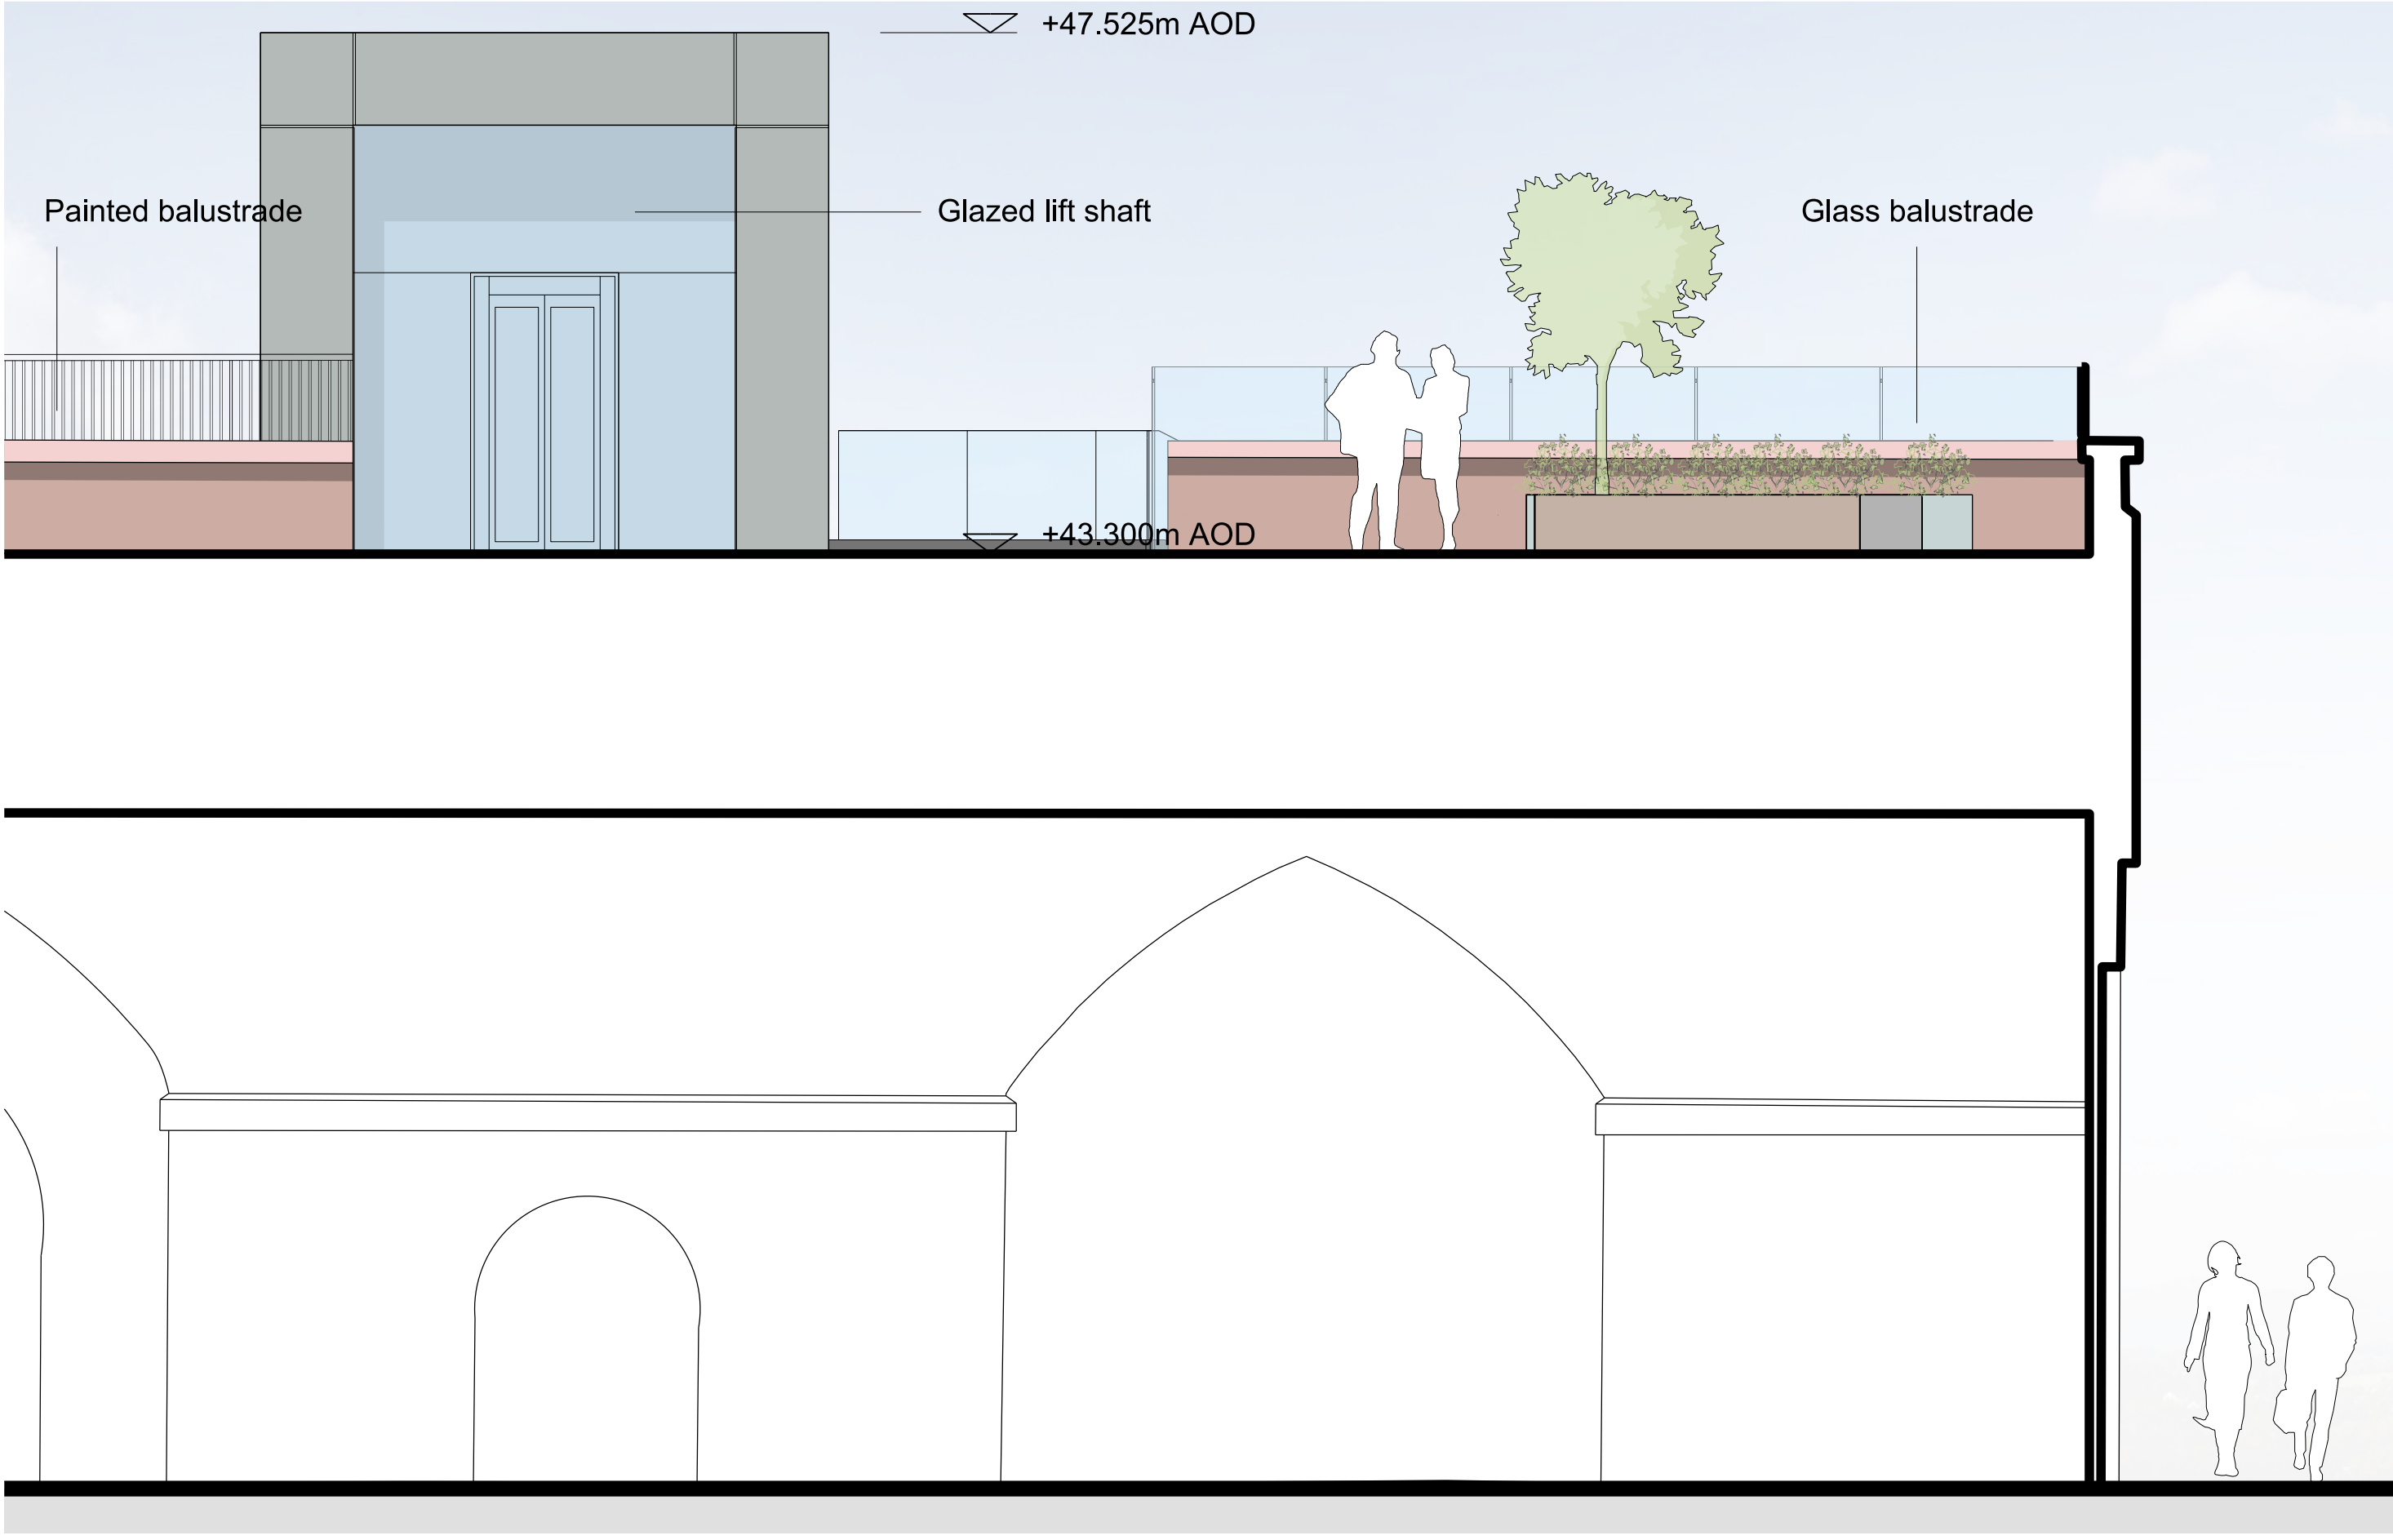

02 - East Elevation

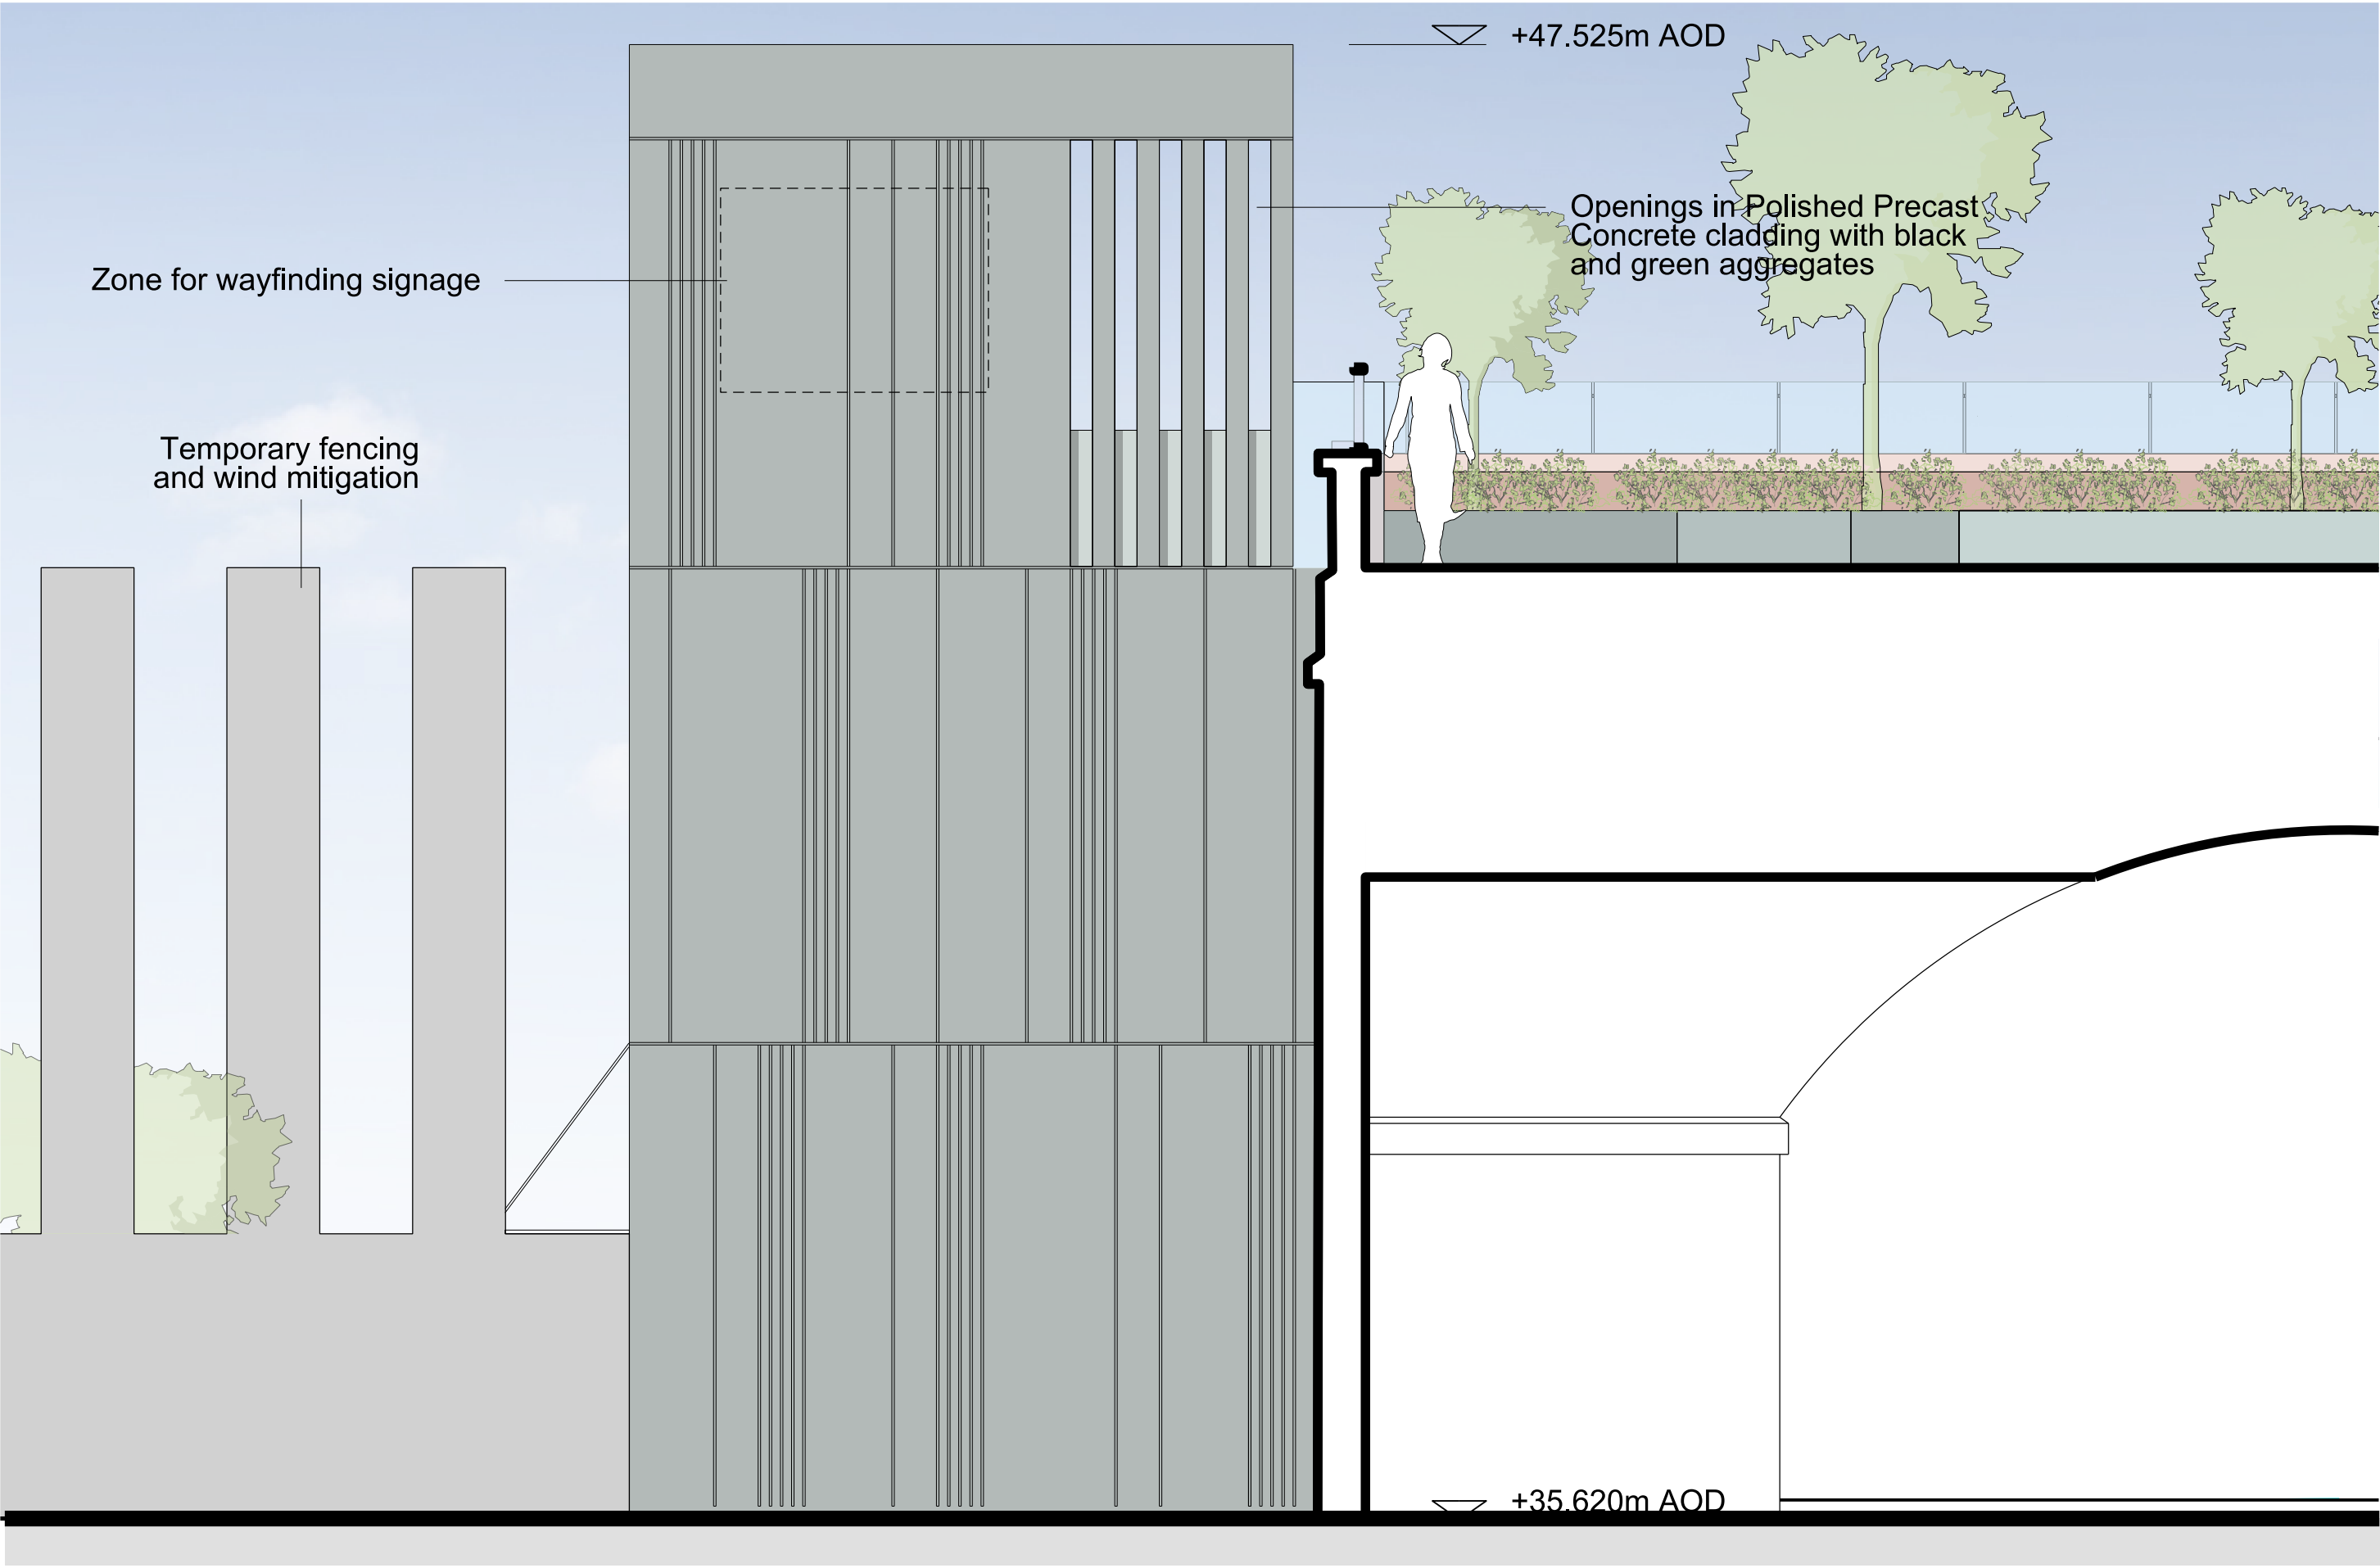

03 - South Elevation

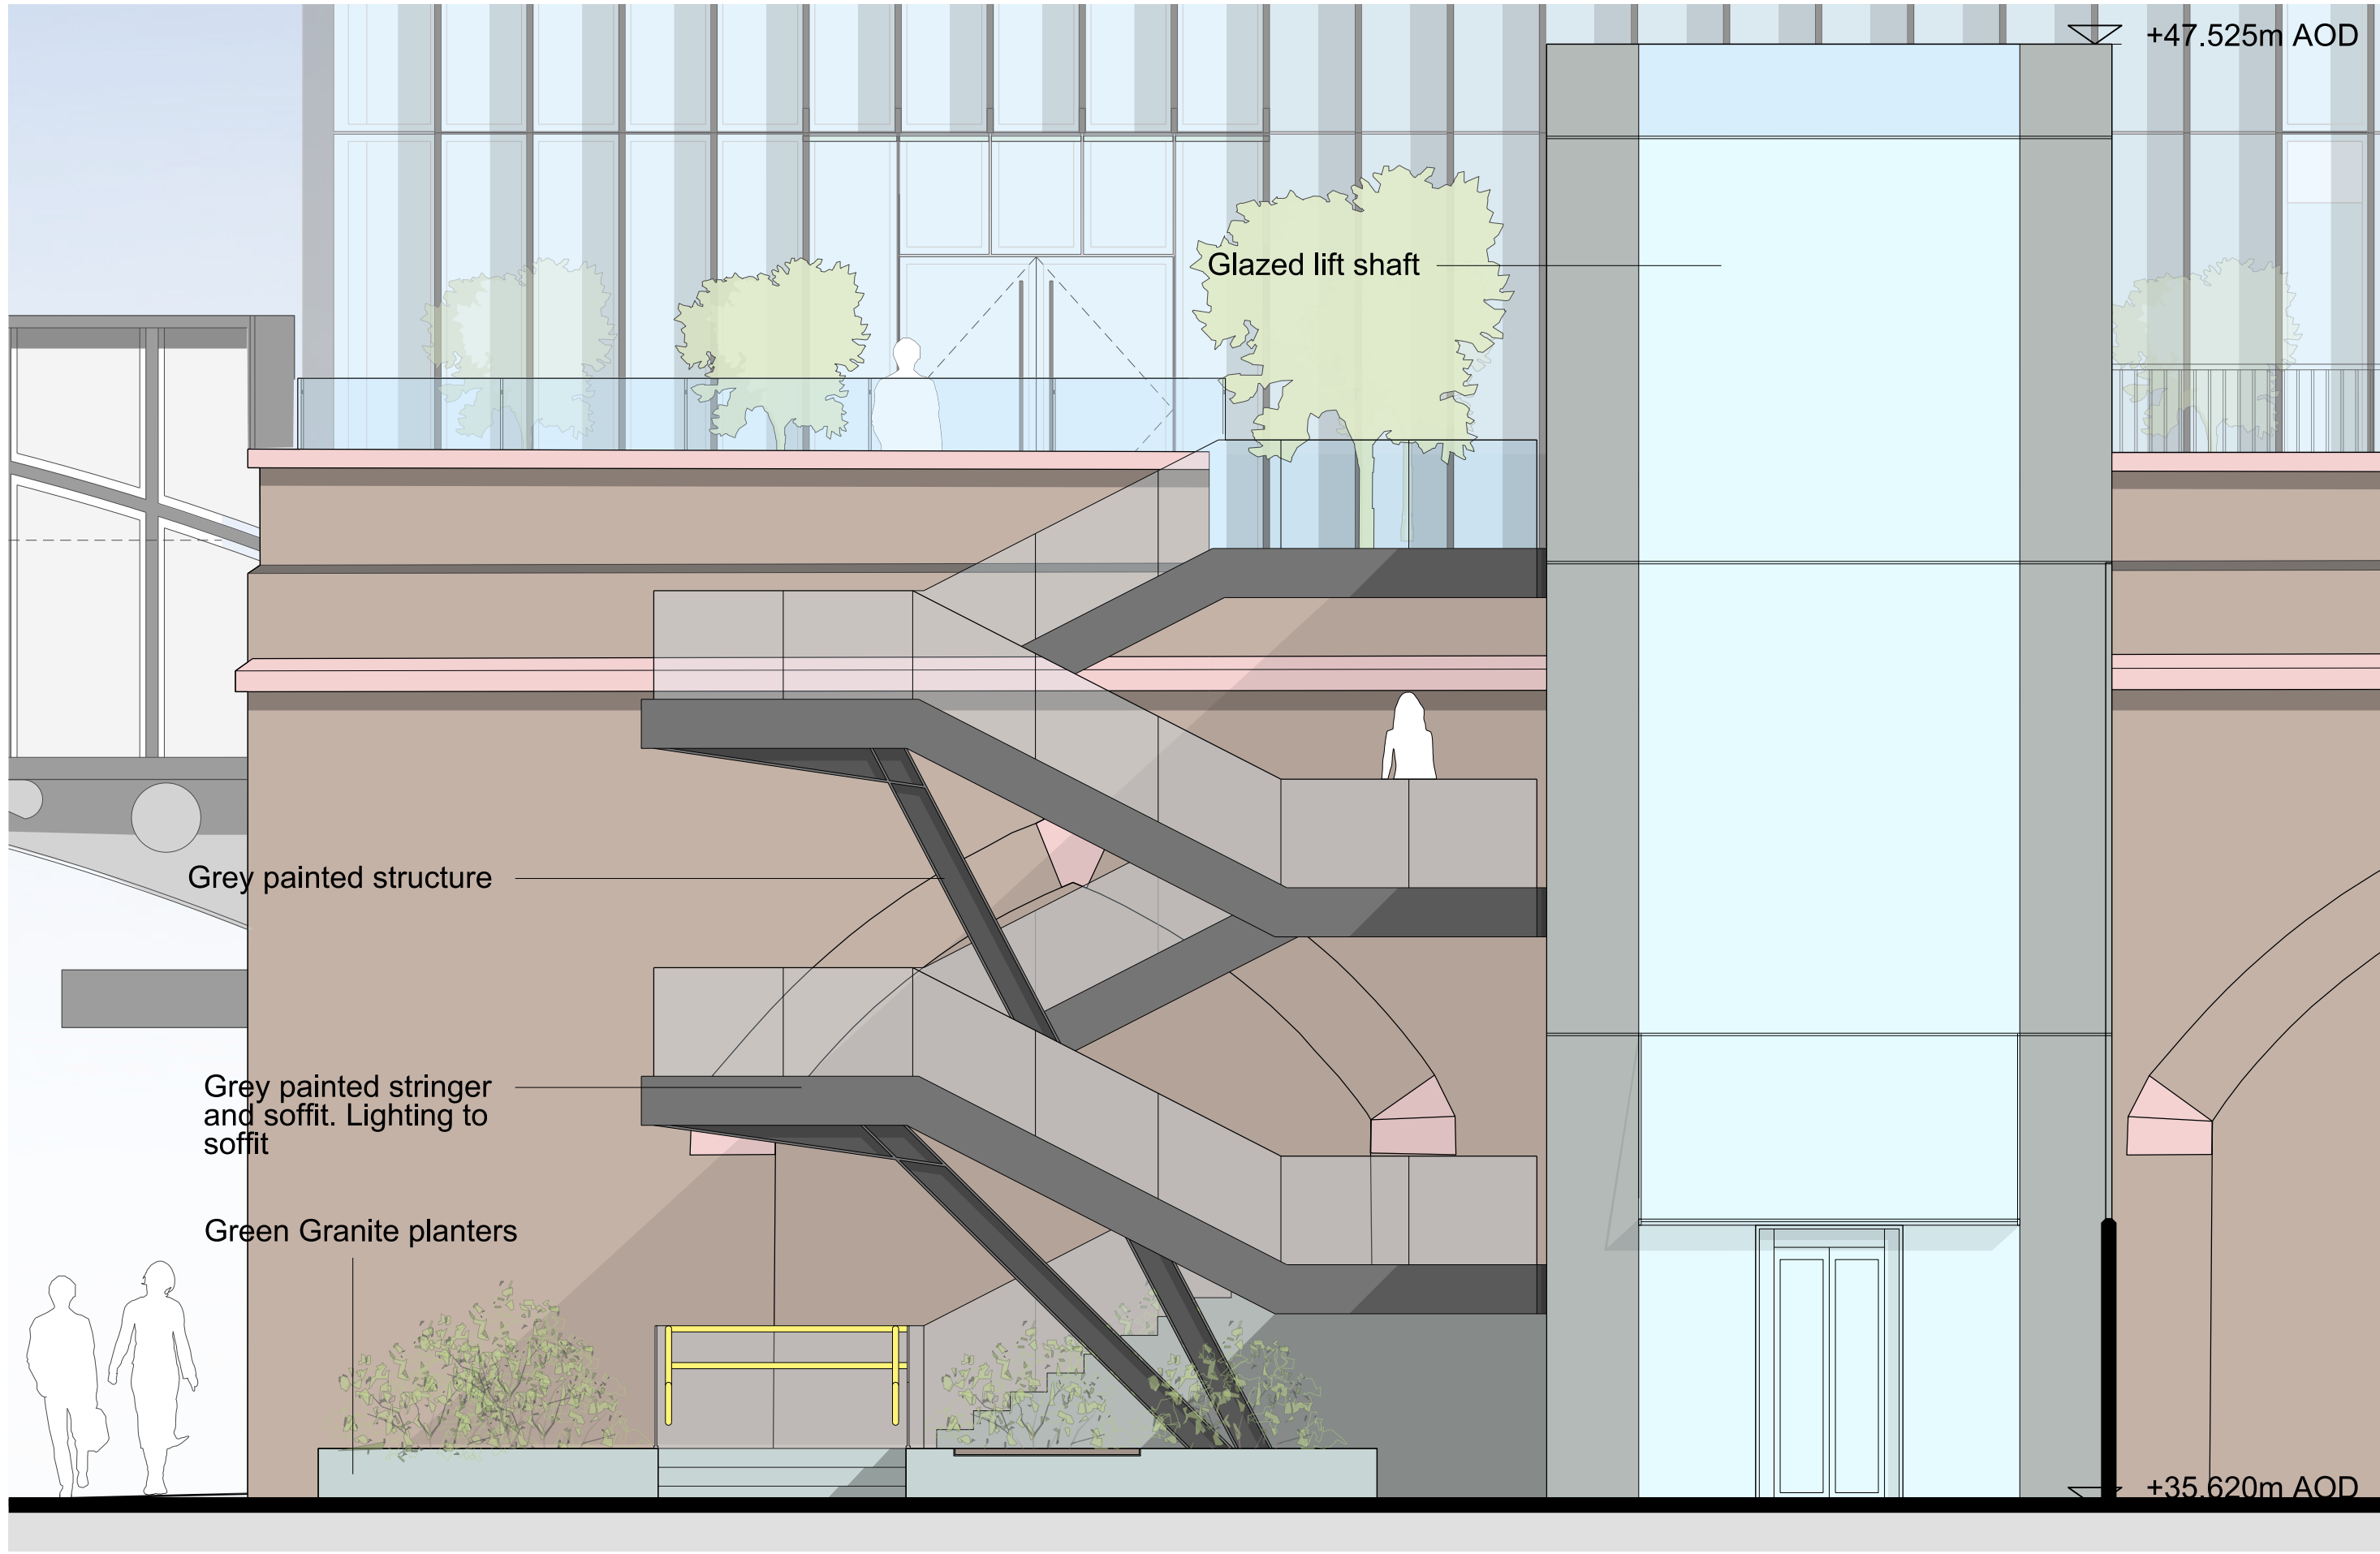

04 - West Elevation

This drawing is copyright Do not scale off dimensions. All dimensions to be checked on site by contractor. Contractor to report any dimensional discrepancies, errors or omissions prior to commencing on site.	NOTE:	NORTH	Rev	Date	Description		Project Title Viadux Great Bridgewater Street Stair and Lift Great Bridgewater Street Manchester	Drawing Title Proposed Staircase and Lift Detailed Elevations	Job No 10337	Scale 1:50 @ A1	Date 15 June 2020	Revision 04	simpsonhaugh MANCHESTER Riverside, 4 Commercial St Manchester M15 4RQ +44 (0)161 835 2345 www.simpsonhaugh.com LONDON 5-8 Roberts Place London EC1R 9BB +44 (0)20 7549 4000 mail@simpsonhaugh.com
			00	15-06-2020	Planning Issue								
			01	15-12-2020	Non- Material Amendment Application								
			02	16-12-2020	Non- Material Amendment Application								
			03	19-02-2021	Non- Material Amendment Application								
			04	12-07-2021	Non- Material Amendment Application								