

Notes

GENERAL NOTES

THE CONTRACTOR IS ADVISED TO VISIT THE SITE PRIOR TO ALL LOCAL CONDITIONS & RESTRICTIONS LIKELY TO AFFECT THE EXECUTION OF THE WORKS. NO CLAIMS ARISING FROM FAILURE TO DO SO WILL BE CONSIDERED.

THIS DRAWING IS TO BE READ IN CONJUNCTION WITH ALL OTHER DRAWINGS, SCHEDULES & SPECIFICATIONS RELATING TO THE PROJECT AND ANY DISCREPANCIES NOTIFIED TO THE CONTRACT ADMINISTRATOR IMMEDIATELY.

THE CONTRACTOR IS TO CHECK ALL DIMENSIONS ON SITE PRIOR TO COMMENCING WORKS OR ORDERING ANY MATERIALS. DO NOT SCALE OFF DRAWINGS.




1 PROPOSED NORTH ELEVATION
1 : 50



2 PROPOSED WEST 1
1 : 50



3 PROPOSED SOUTH ELEVATION
1 : 50

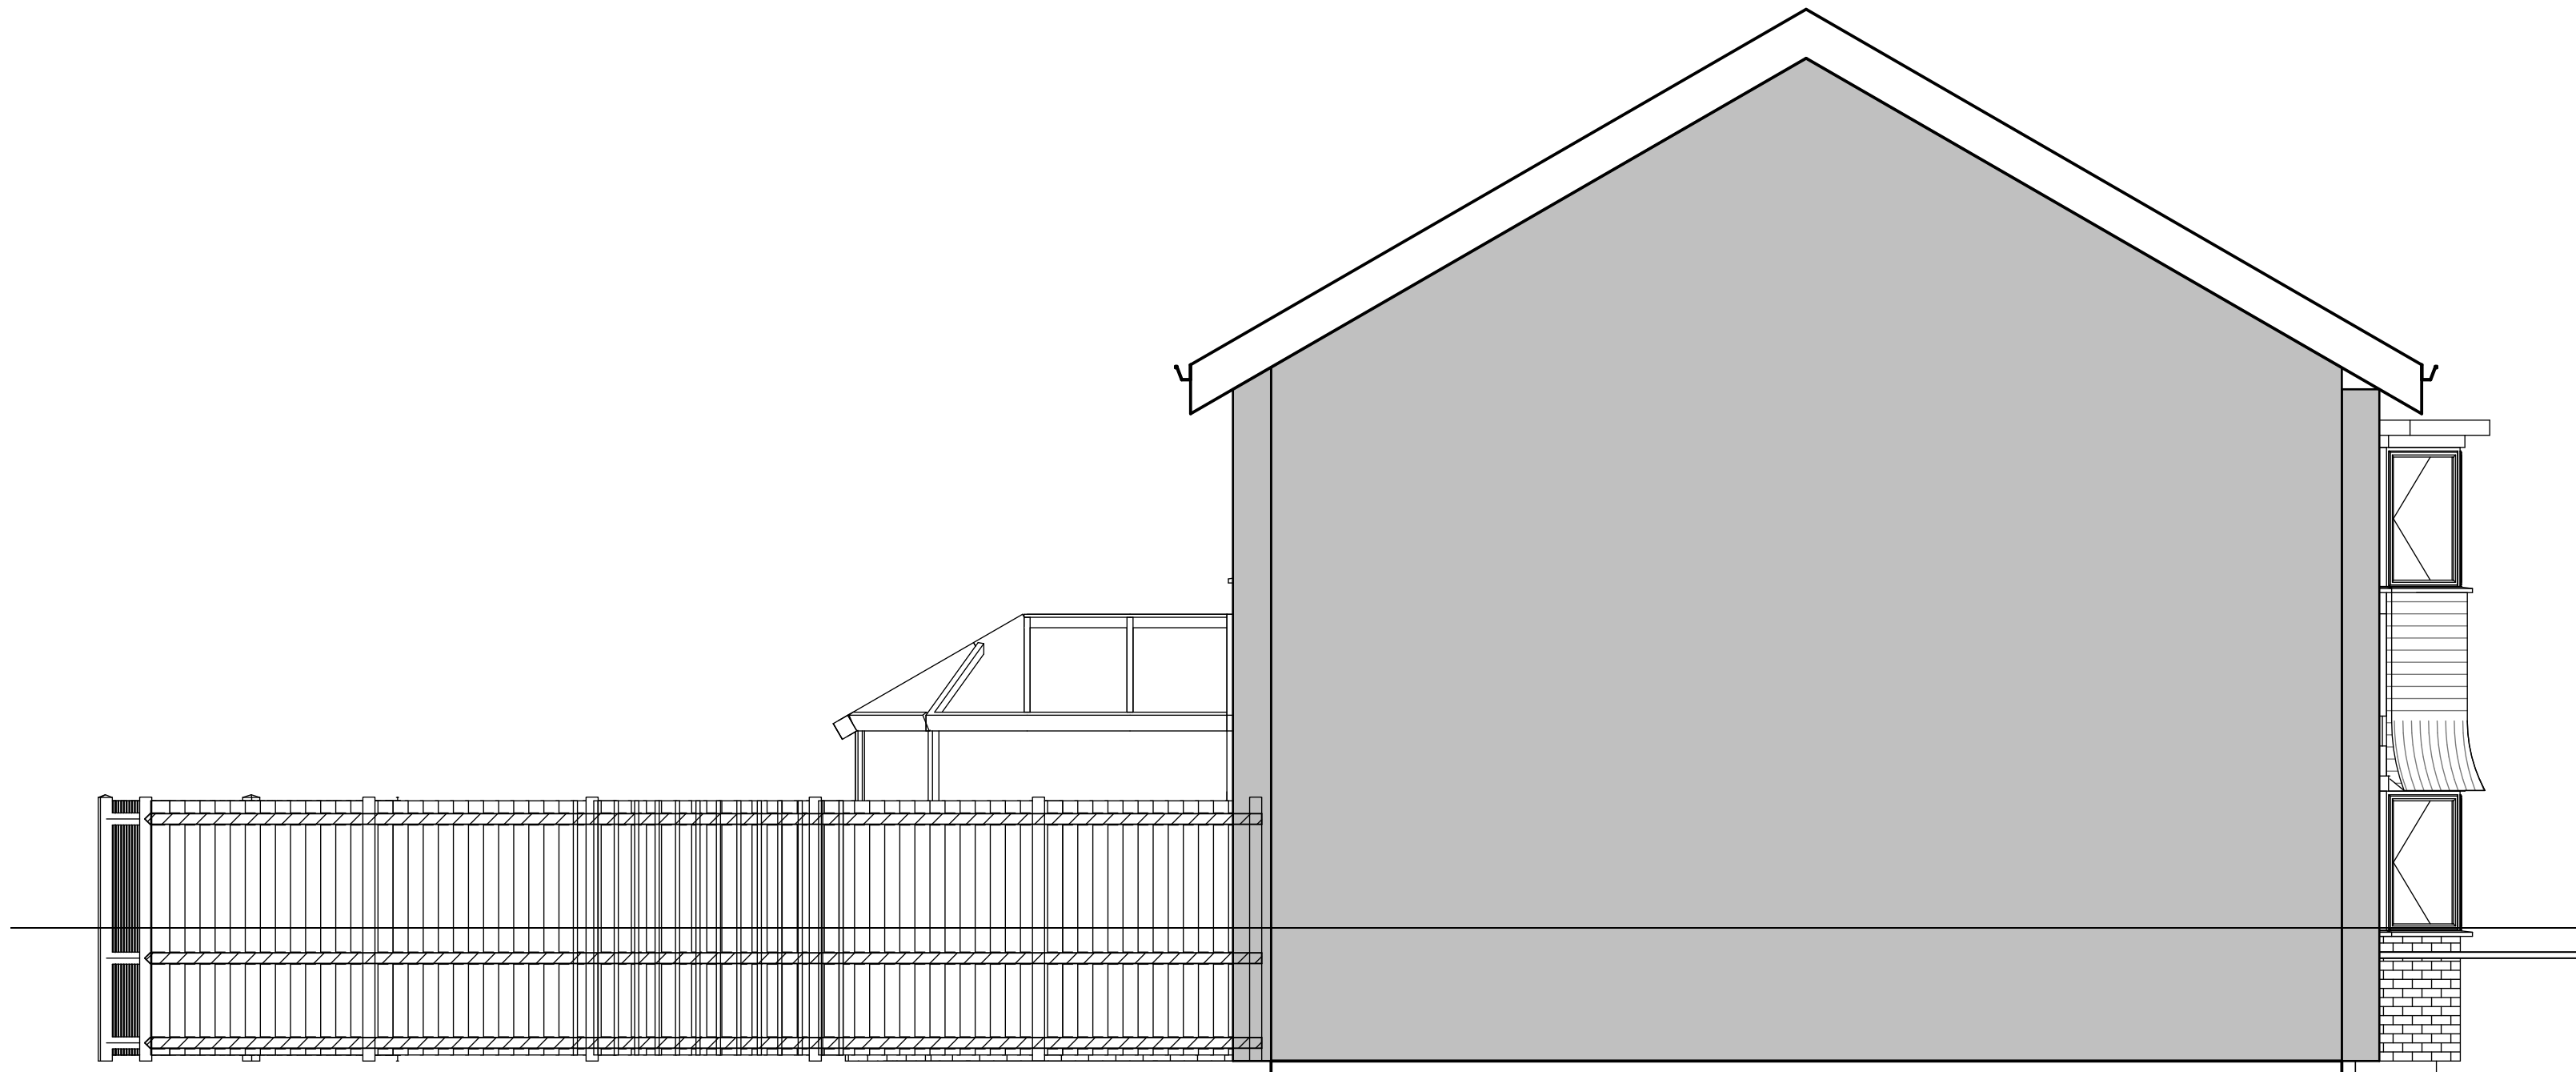

4 PROPOSED EAST ELEVATION
1 : 50

Text Key

- 1. Proposed Facing Brickwork to match existing
- 2. Proposed Tiled Roof to Match Existing Type and Colour
- 3. Proposed uPVC White Double Obscured Glazed Windows
- 4. Proposed White PVCu Double Glazed Windows

Rev	Description	Date	Dr	App
original by	date created	07/25/21	by	by
NK			NK	



NK Architectural Services
Office 03, 1st Floor
227 Finney Lane, Heald Green
Cheshire
SK8 6PX
0161 816 7185
www.nkarchitecturalservices.co.uk
enquiries@nkarchitecturalservices.co.uk

client name		
MR BIJUP		
project		
64 ASSHETON ROAD, NEWTON HEATH MANCHESTER M40 1NL - SINGLE STOREY SIDE EXTENSION		
drawing		
PROPOSED ELEVATIONS		
computer file		plot date
C:\Users\jw\Documents\NK_ARCH\ARCH\BIOU - SINGLE STOREY EXT.dwg		
project number		scale
2018.10001.6785		1 : 50 @A1
drawing number		rev
A107		issue status

This drawing is to be read in conjunction with all related drawings. All dimensions must be checked and verified on site before commencing any work or producing shop drawings. The originator should be notified immediately of any discrepancy. This drawing is copyright and remains the property of NK Architectural Services.