




PURPOSE OF ISSUE	PLANNING
Do not scale from this drawing. All information should be checked by the contractor on site before commencing work. Any discrepancies should be reported to the architect immediately. All rights are reserved and are not transferable. Unauthorised reproductions of this drawing are not permitted.	

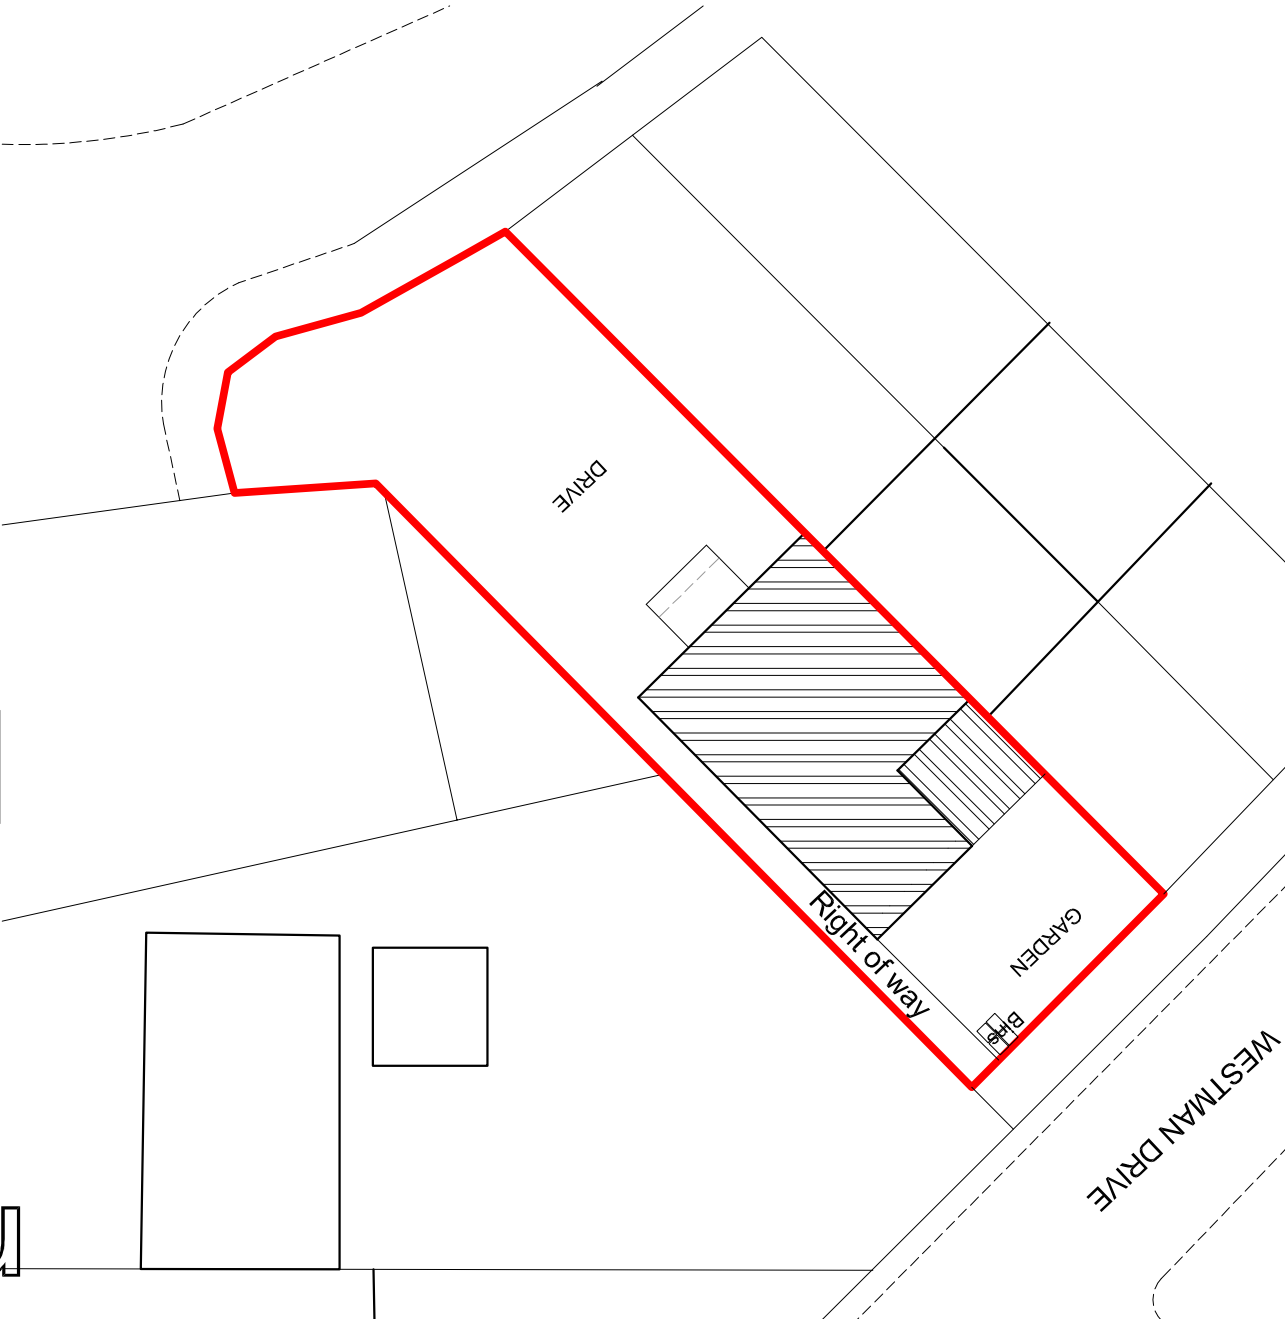

SITE PLAN 1:200

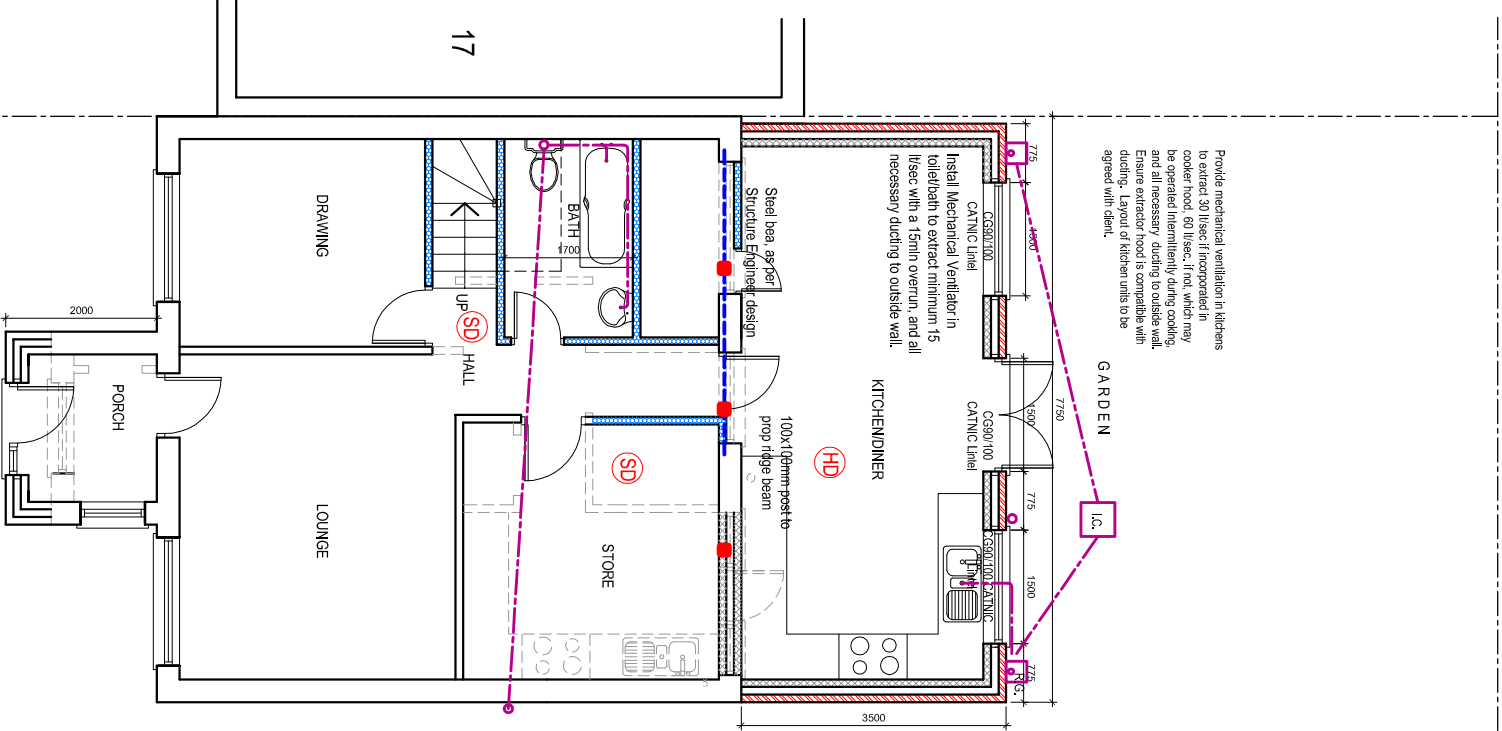

PROPOSED GROUND FLOOR PLAN

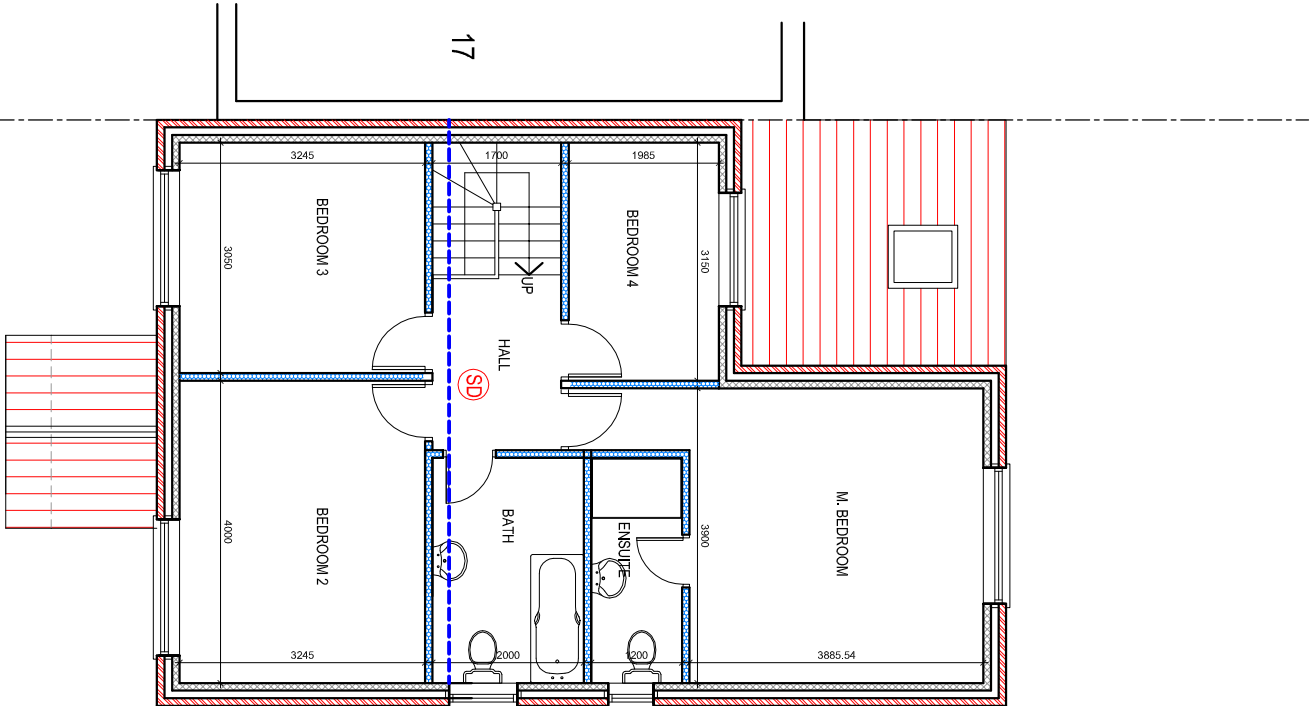

PROPOSED FIRST FOOR PLAN

PROJECT
19, Addison Close, MCR
M13 9SB

CLIENT
Mr. Manan Ahmad

DRAWING TITLE
Proposed Floor Plan

JOB No _____ DRAWING No NA-P02

SCALE 1:100@A3 DATE Nov. 2020 REVISION

t: 0782 895 3405

e: niamat@hotmail.co.uk