



All levels and dimensions must be checked on site by contractor prior to commencement of works. Any variations must be reported to Prince Interior Design.


All information hereon in is the copyright of Prince Aritecture & Interior Design. Copying in full or in part is forbidden without the written permission from Prince Architecture & Interior Design.

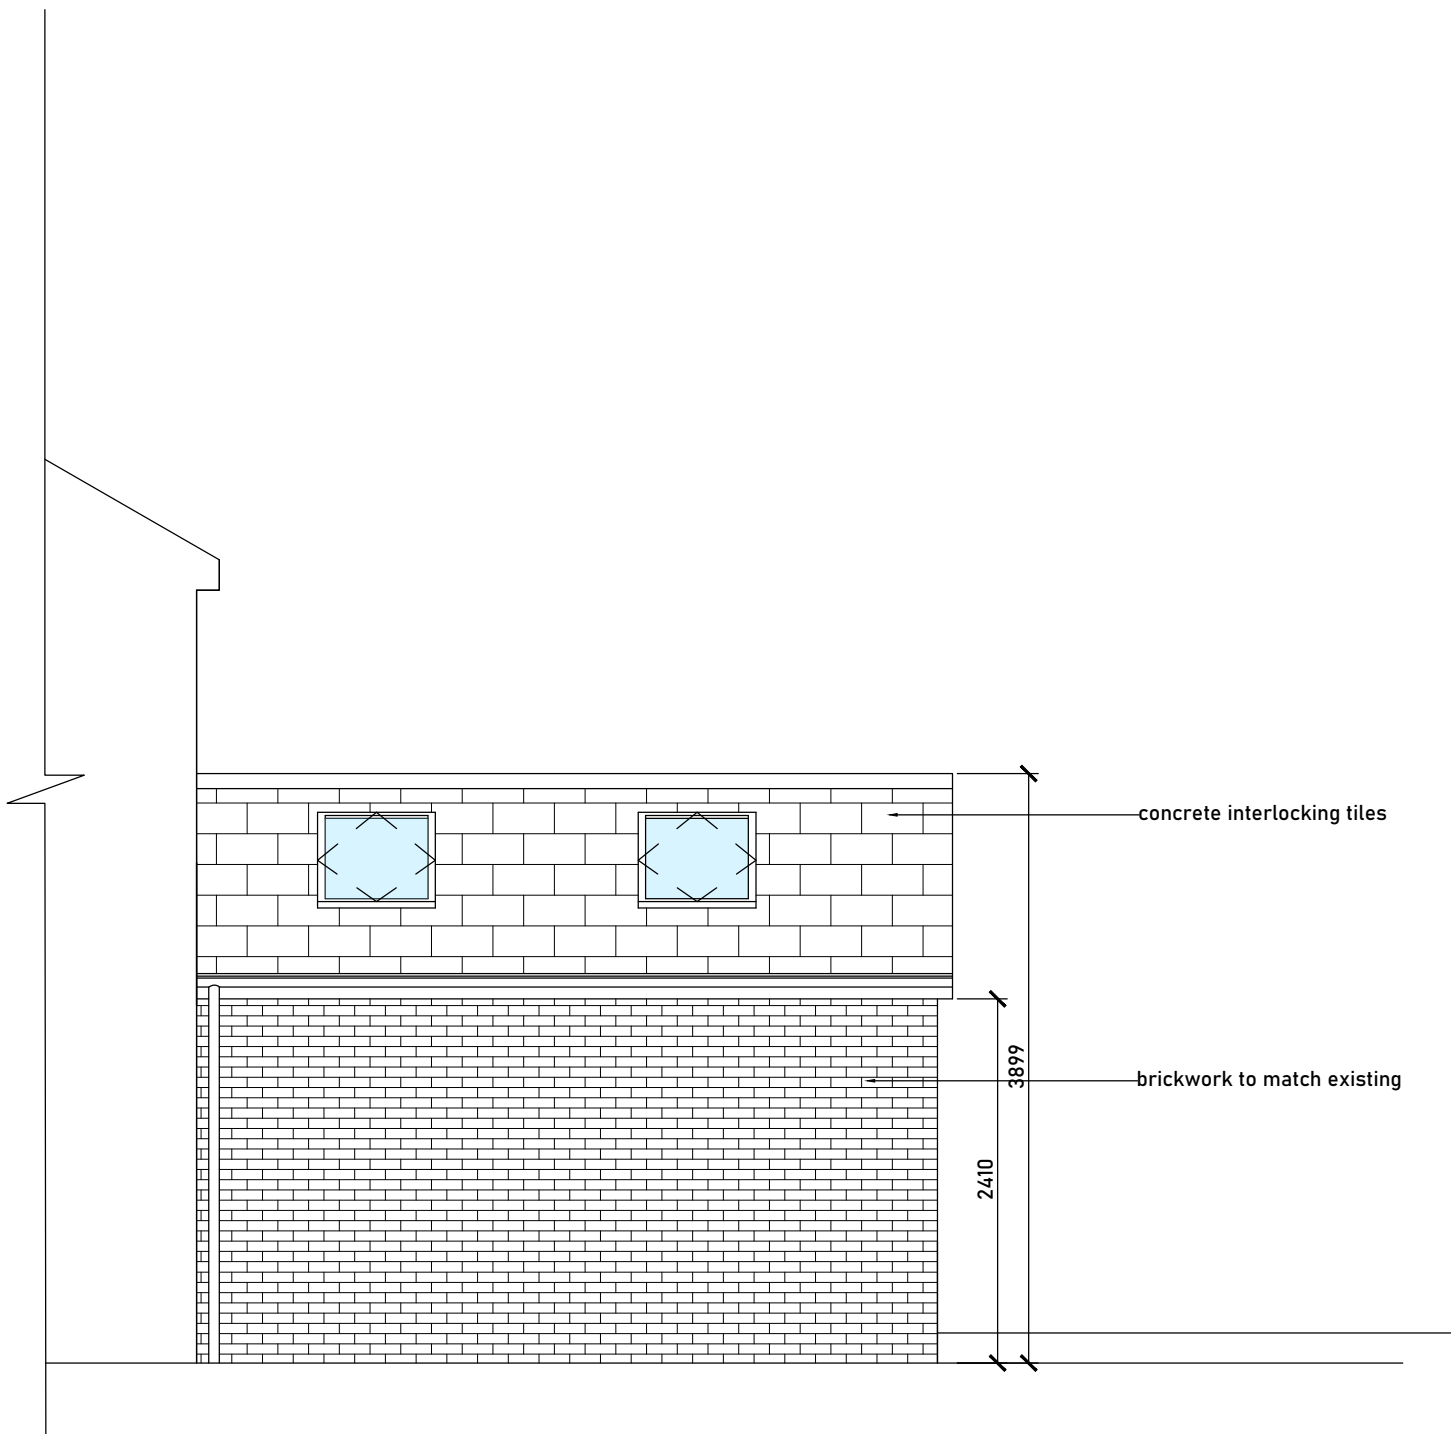


PROPOSED SIDE ELEVATION

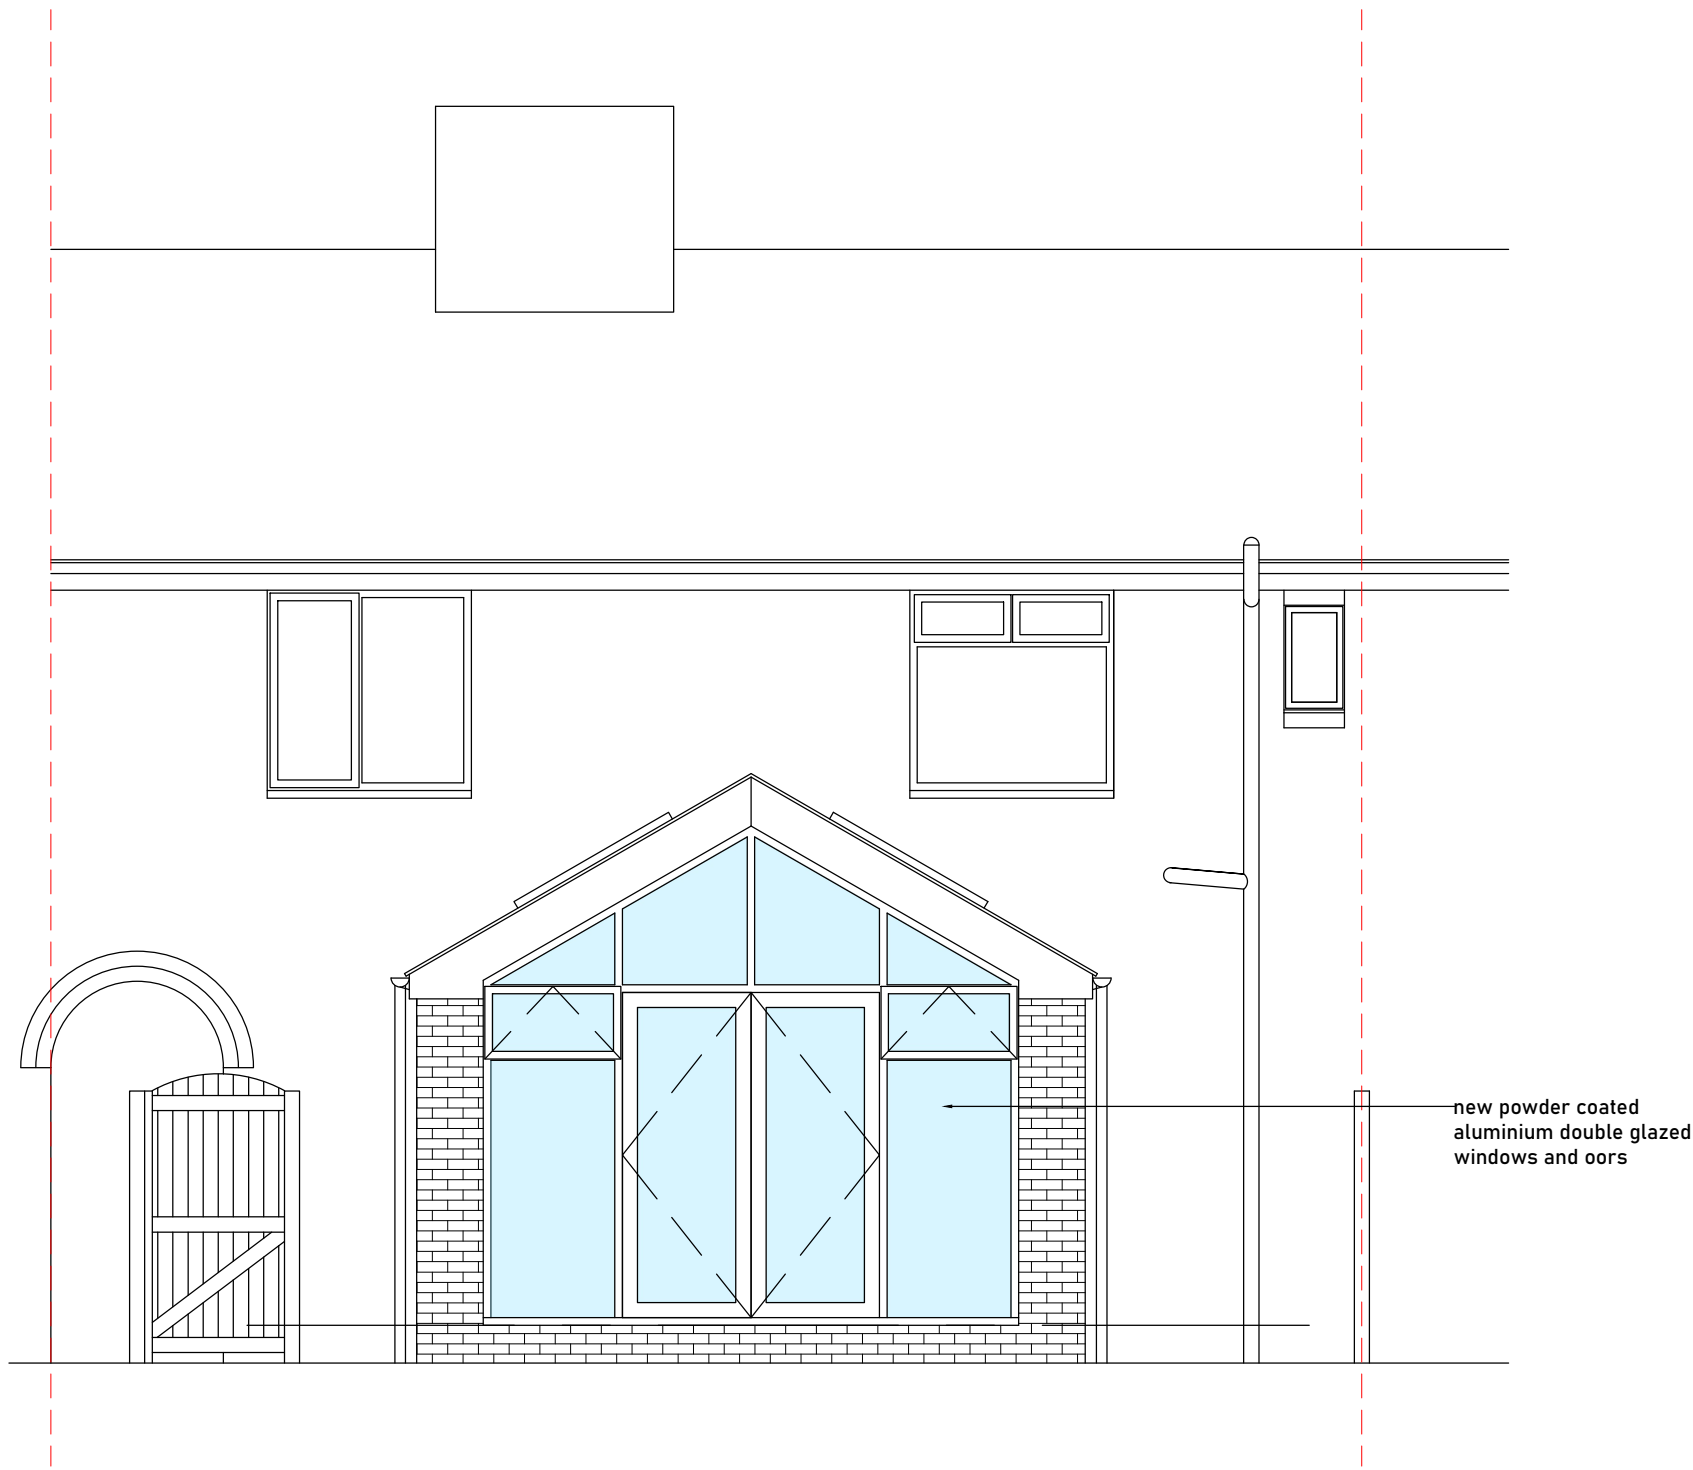

PROPOSED REAR ELEVATION

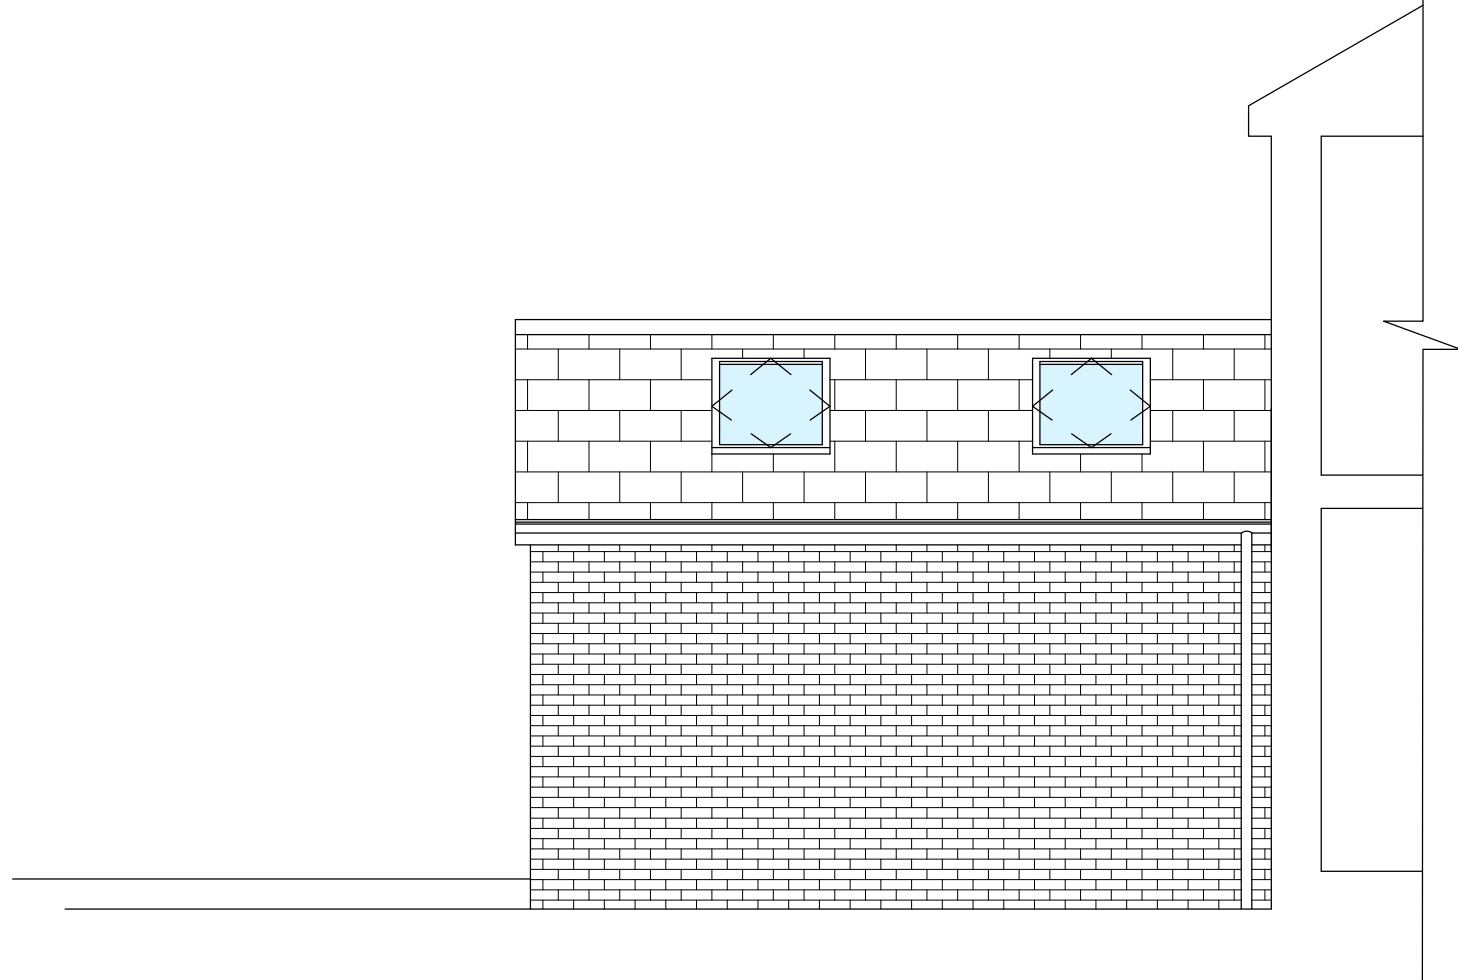

PROPOSED SIDE ELEVATION

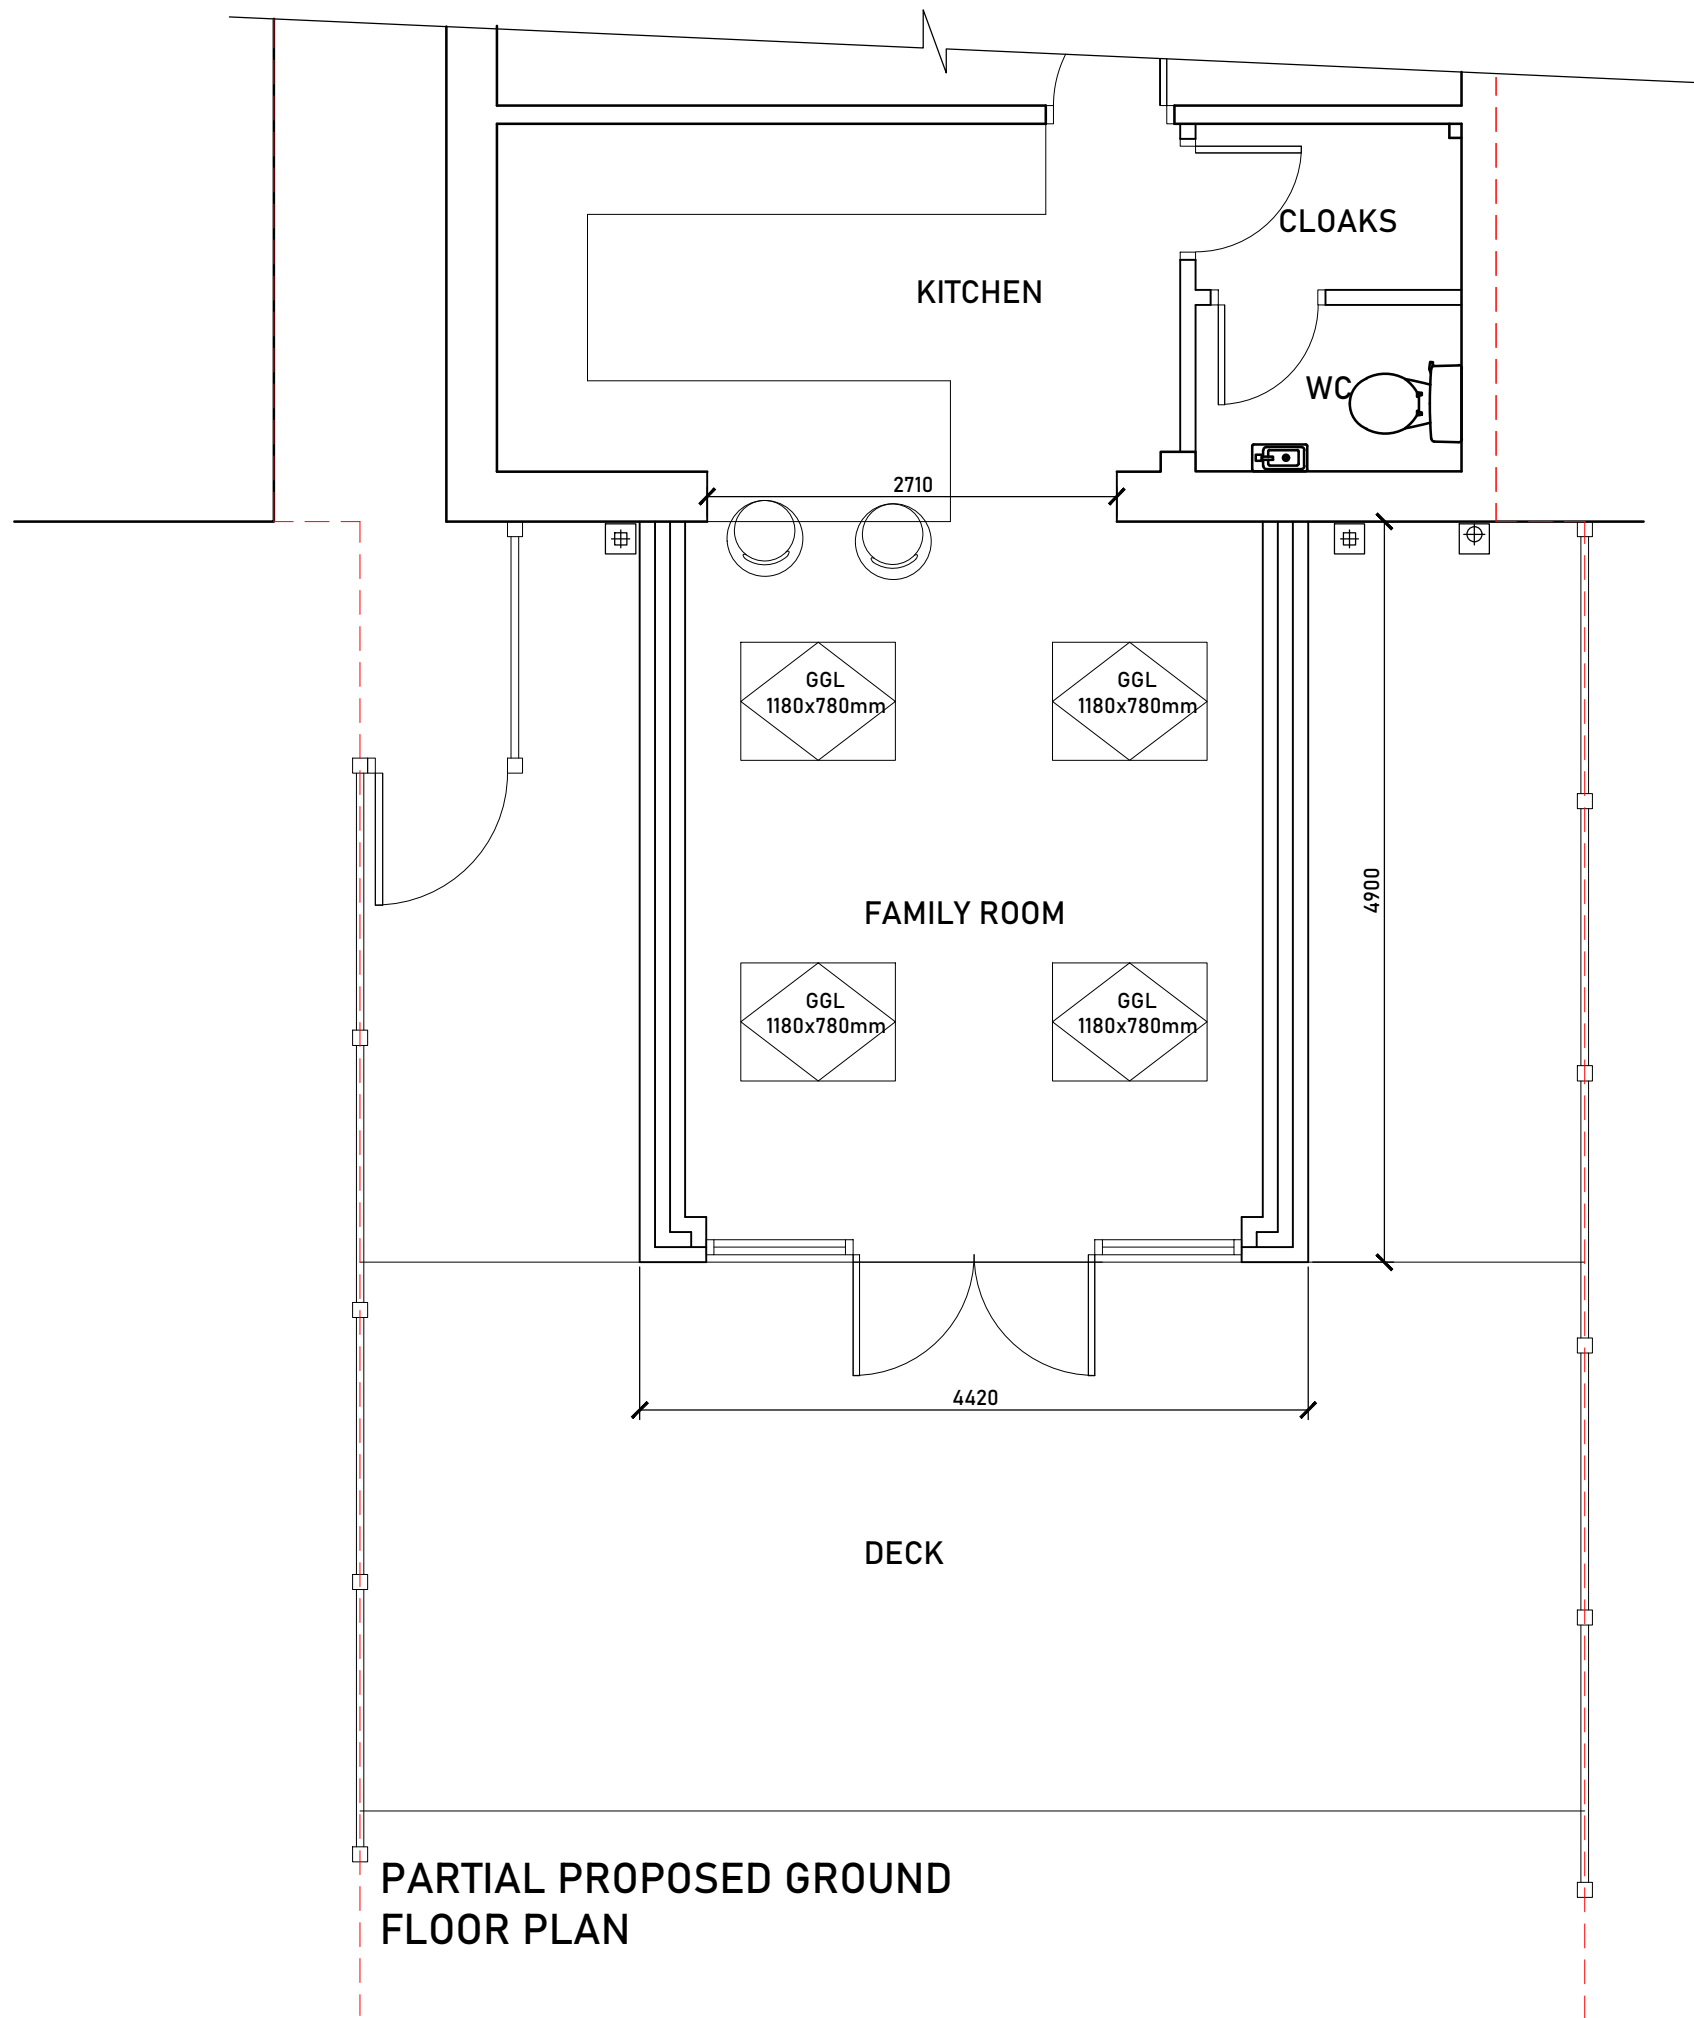

REV B (JP) 20.05.22 BOUNDARY CLARIFIED
REV A (JP) 17.05.22 REVISIONS TO CLIENTS REQUIREMENTS

CLAIRE JOHNSTONE	Client	PROPOSED PARTIAL GF PLAN AND ELEVATIONS	Drawing Title	Date	11.05.22	Status	PRELIMINARY
				Drawn	JP	Checked	JP
				Scale	1:50	Size	A1
		13 ALSTON GARDENS	Project Title	Rev.	B	PID22-005 2.01	Drawing Nr.

PRINCE
architecture + interior design
13 Boat Lane, Northenden, Manchester, M22 4HR
Tel: 07766 410 925/ mail: prince.interiordesign@hotmail.com