
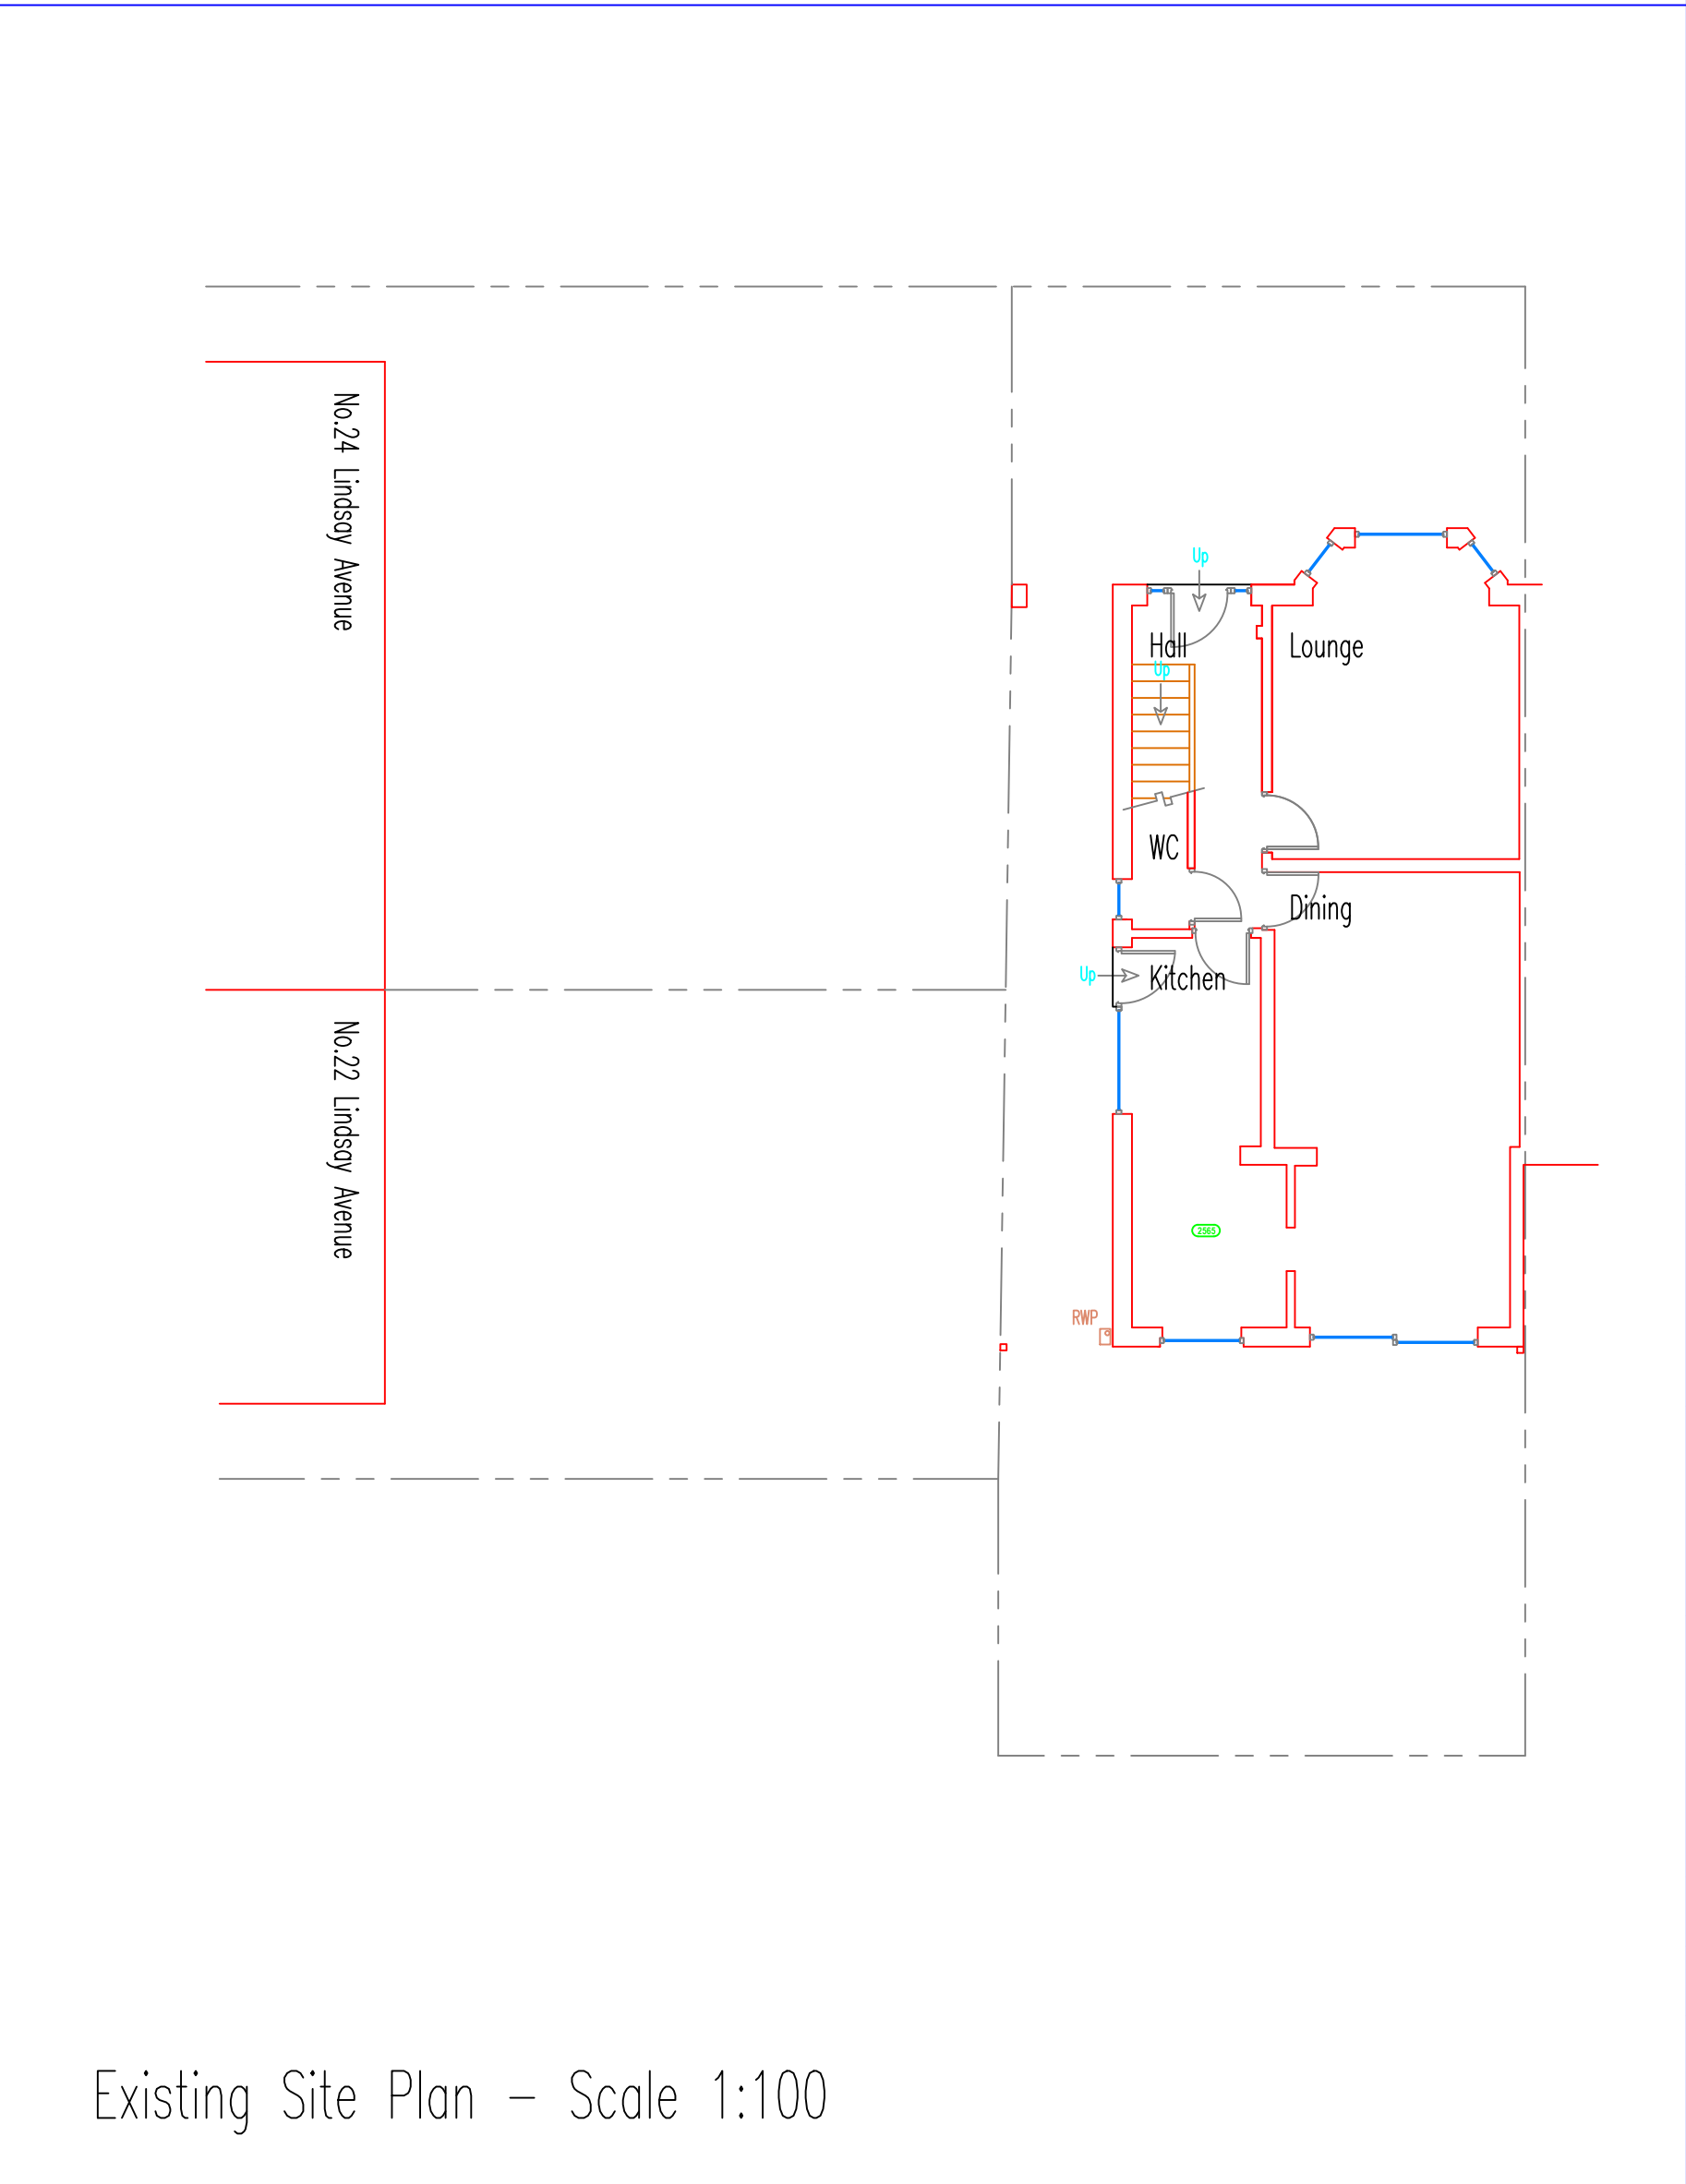


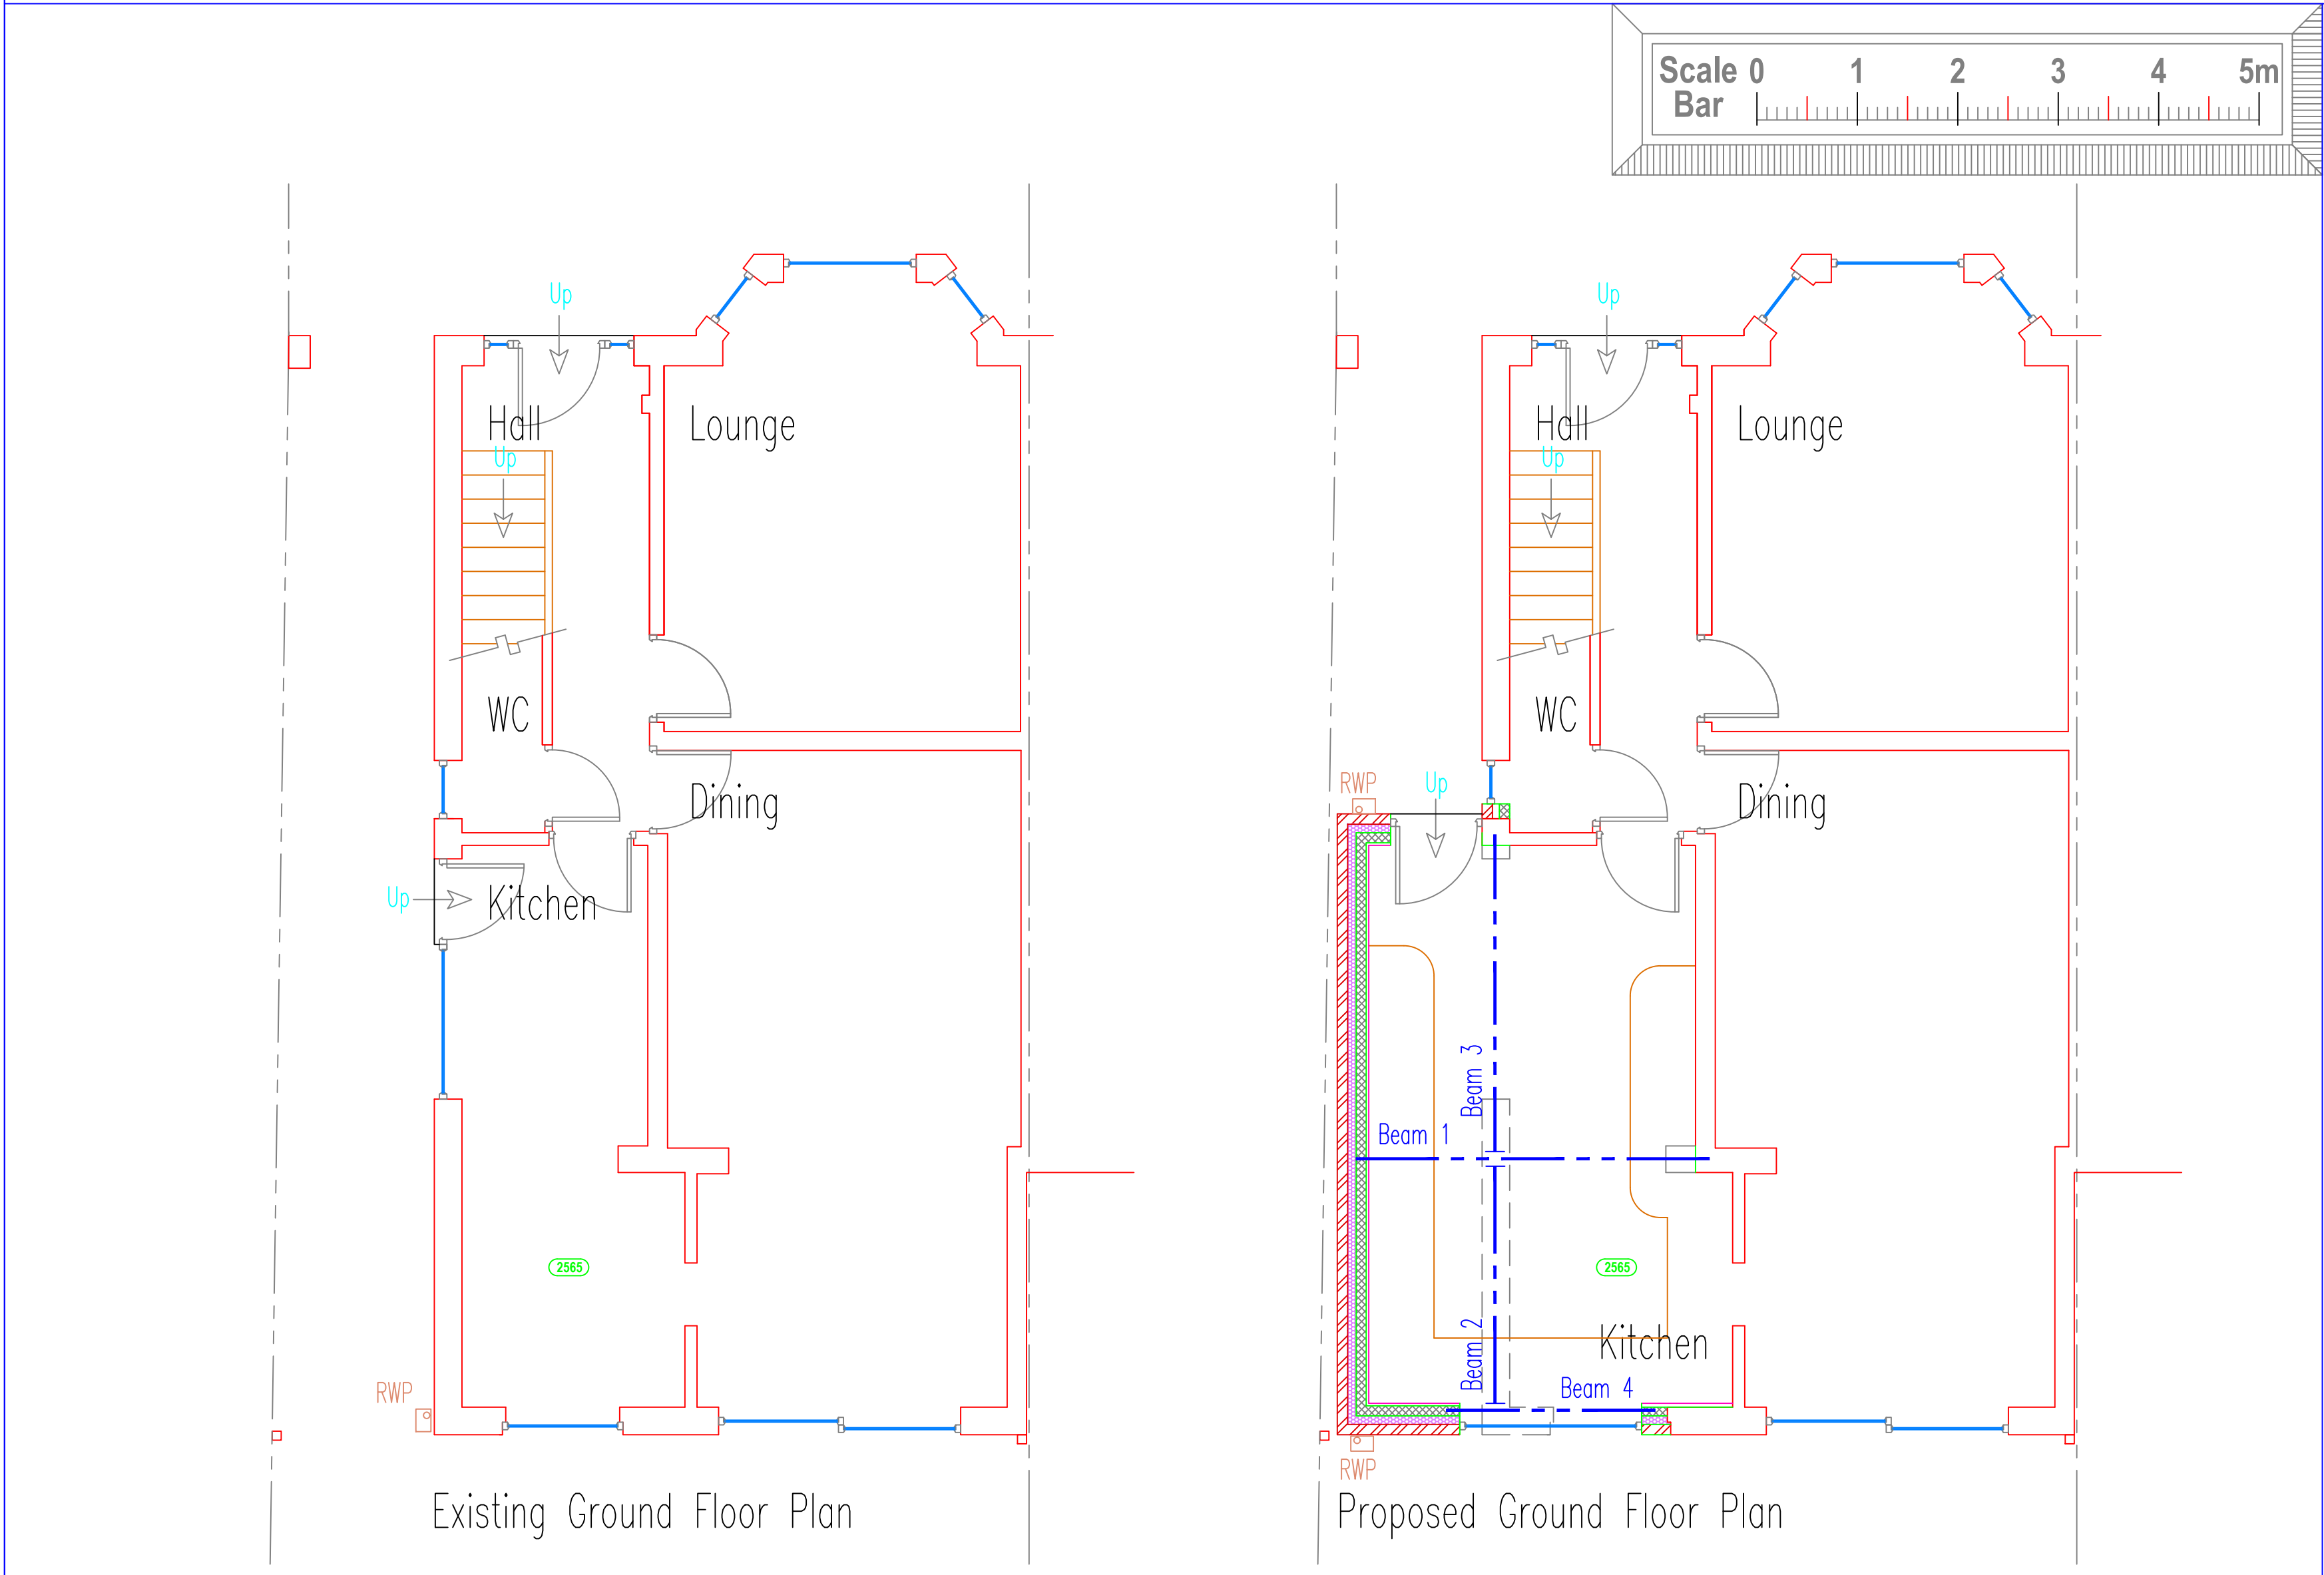

B	Issued for planning	July 21	DAP
A	Issued for comment	June 21	DAP
Rev.	Mod. Notes	Date	By

Client
Obi

Location
3 Allandale Road
Levenshulme M19 2AZ

Job Title
Proposed side extension

Drawing Title Existing Site Plan and Existing / Proposed Floor Plans Existing / Proposed Elevations	
--	--

Scale 1:50, 1:100	Sheet A1
Date June 21	Drawn by DAP

Dwg. No. 14/21-01	Rev. B
----------------------	-----------