


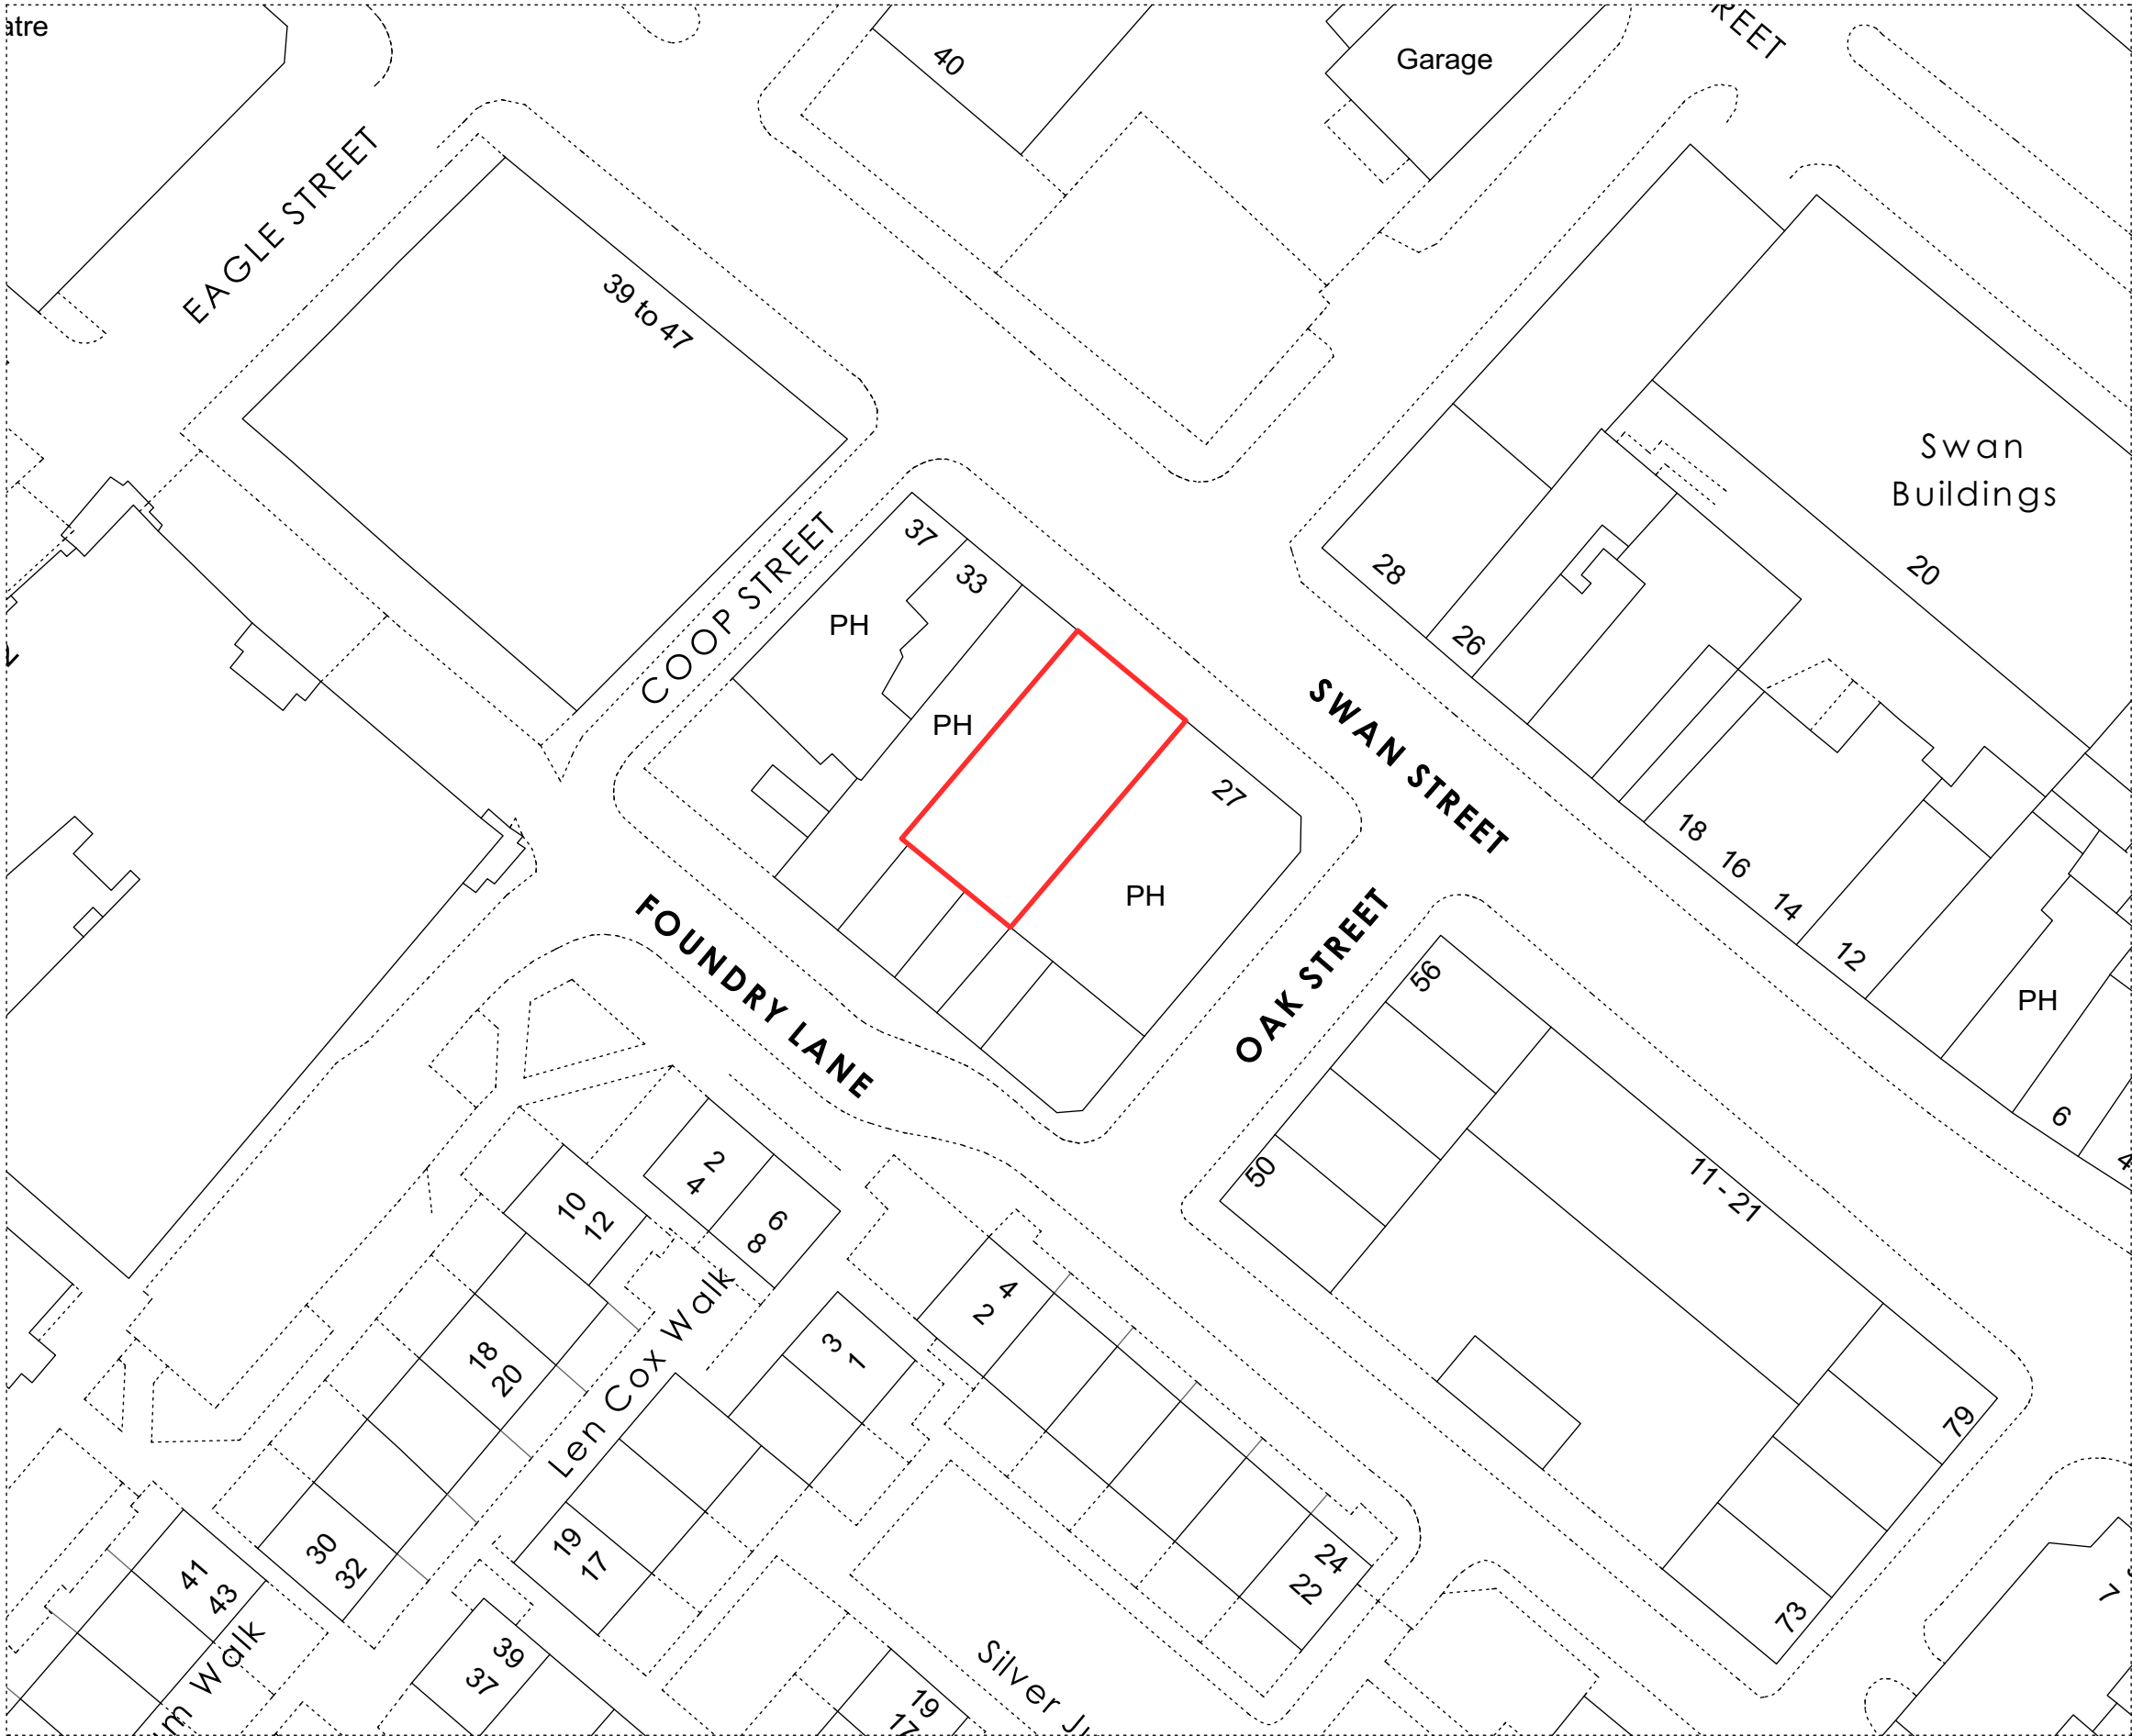

REVISION	DATE	DESCRIPTION
-	29.07.20	PLANNING

 **SITE BOUNDARY FOR LISTED BUILDING CONSENT**
'PICTURE HOUSE'
29 SWAN STREET

SITE PLAN
1:500 @ A3

OMIArchitects

31 Blackfriars Road, Salford, Manchester, M3 7AQ
+44(0)161 832 3242 / info@omiarchitects.com / www.omiarchitects.com

PROJECT	BAND ON THE WALL					
DRAWING	SITE PLAN - LISTED BUILDING CONSENT					
DATE	JULY '20	DRAWN BY	KV	SCALE	1:500@A3	
JOB NO.	1387	DWG.NO.	L 0006			