


Front Elevation

Side Elevation

Side Elevation

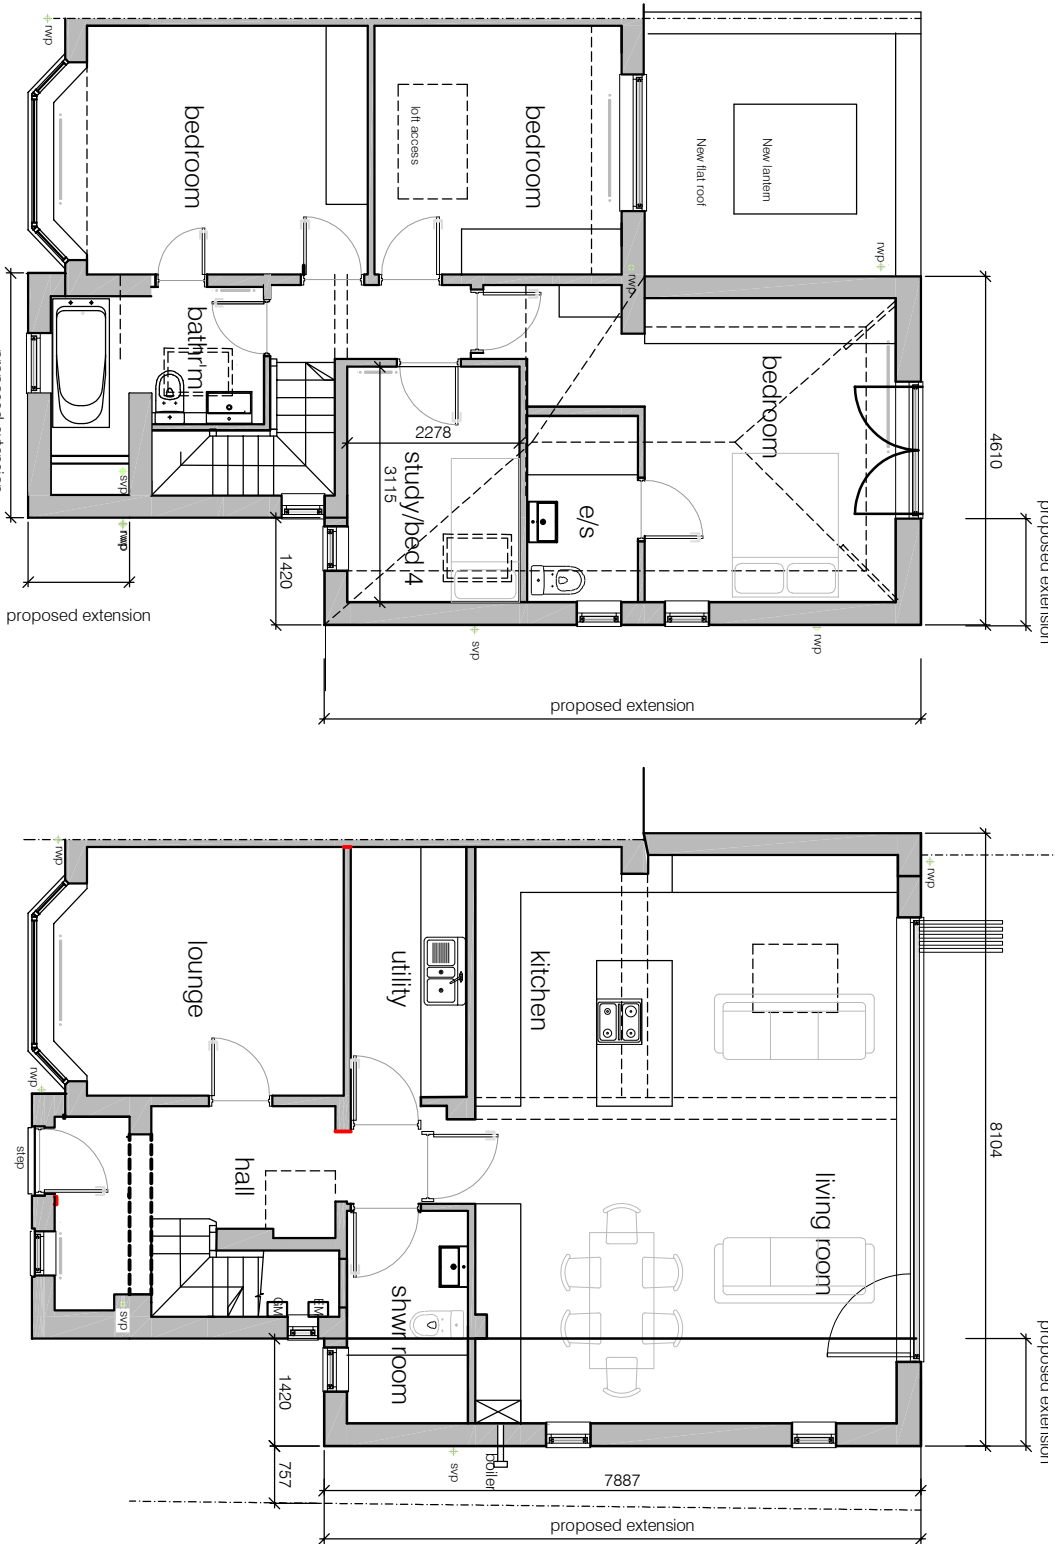


FIRST FLOOR PLAN



GROUND FLOOR PLAN

1:100

ROOF PLAN AS PROPOSED

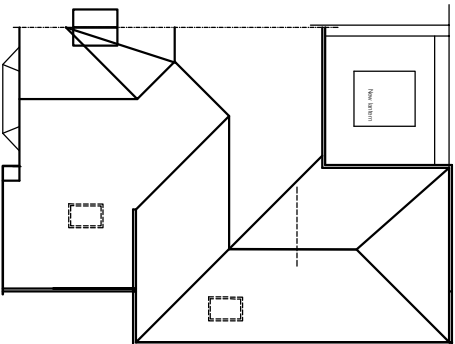

Block Plan 1:250

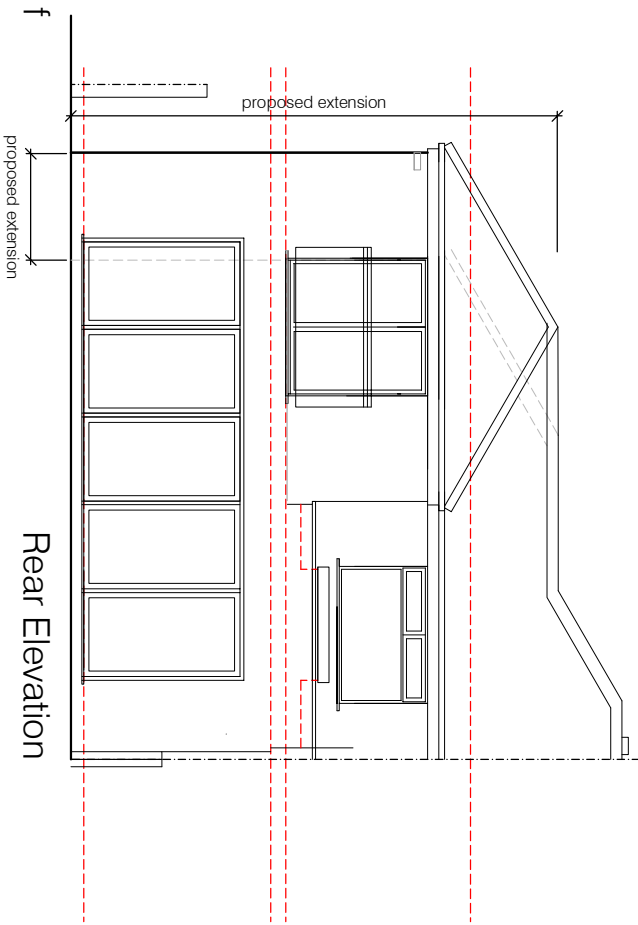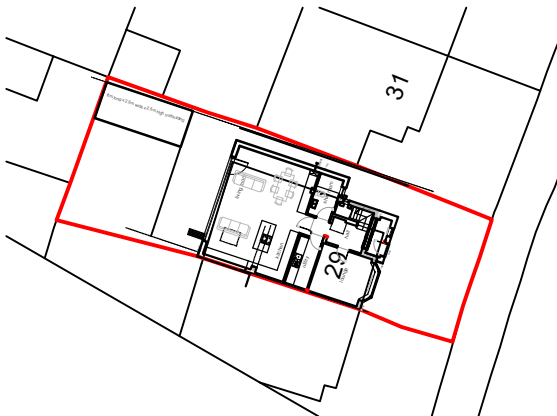

Rear Elevation

all dimensions to be checked on
site prior to commencement

all dimensions to be checked on
site prior to commencement

Proposed finishes:
Concrete pantiled roof
Part render part smooth red brick to front
/side elevations
common brick to rear elevation
black upvc framed d/g windows and doors
black rainwater goods

Simon R Miles
Chartered Architect
Didsbury
Manchester
T: 07778 137830
E: srmlsarchitect@gmail.com

Revision Date Revision note

Notes

PRELIMINARY - FOR DISCUSSION

Do not scale. Contractors must check all dimensions on site before proceeding. Drawings are for discussion only. This drawing and its design is the copyright of SR Miles Ltd and may not be reproduced in any form whatsoever without their prior express written consent.

Project :
29 Dene Road Didsbury
Title :
Plans and elevations as proposed
Drawing number :
21_284 PL200
Client :
Mr & Mrs Greenwood

Scale :
1:50, 100@A1
Date :
12.07.20
CAD Ref :
PL100
Drawn by :
SRM

SRM
Simon R Miles
Chartered Architect