


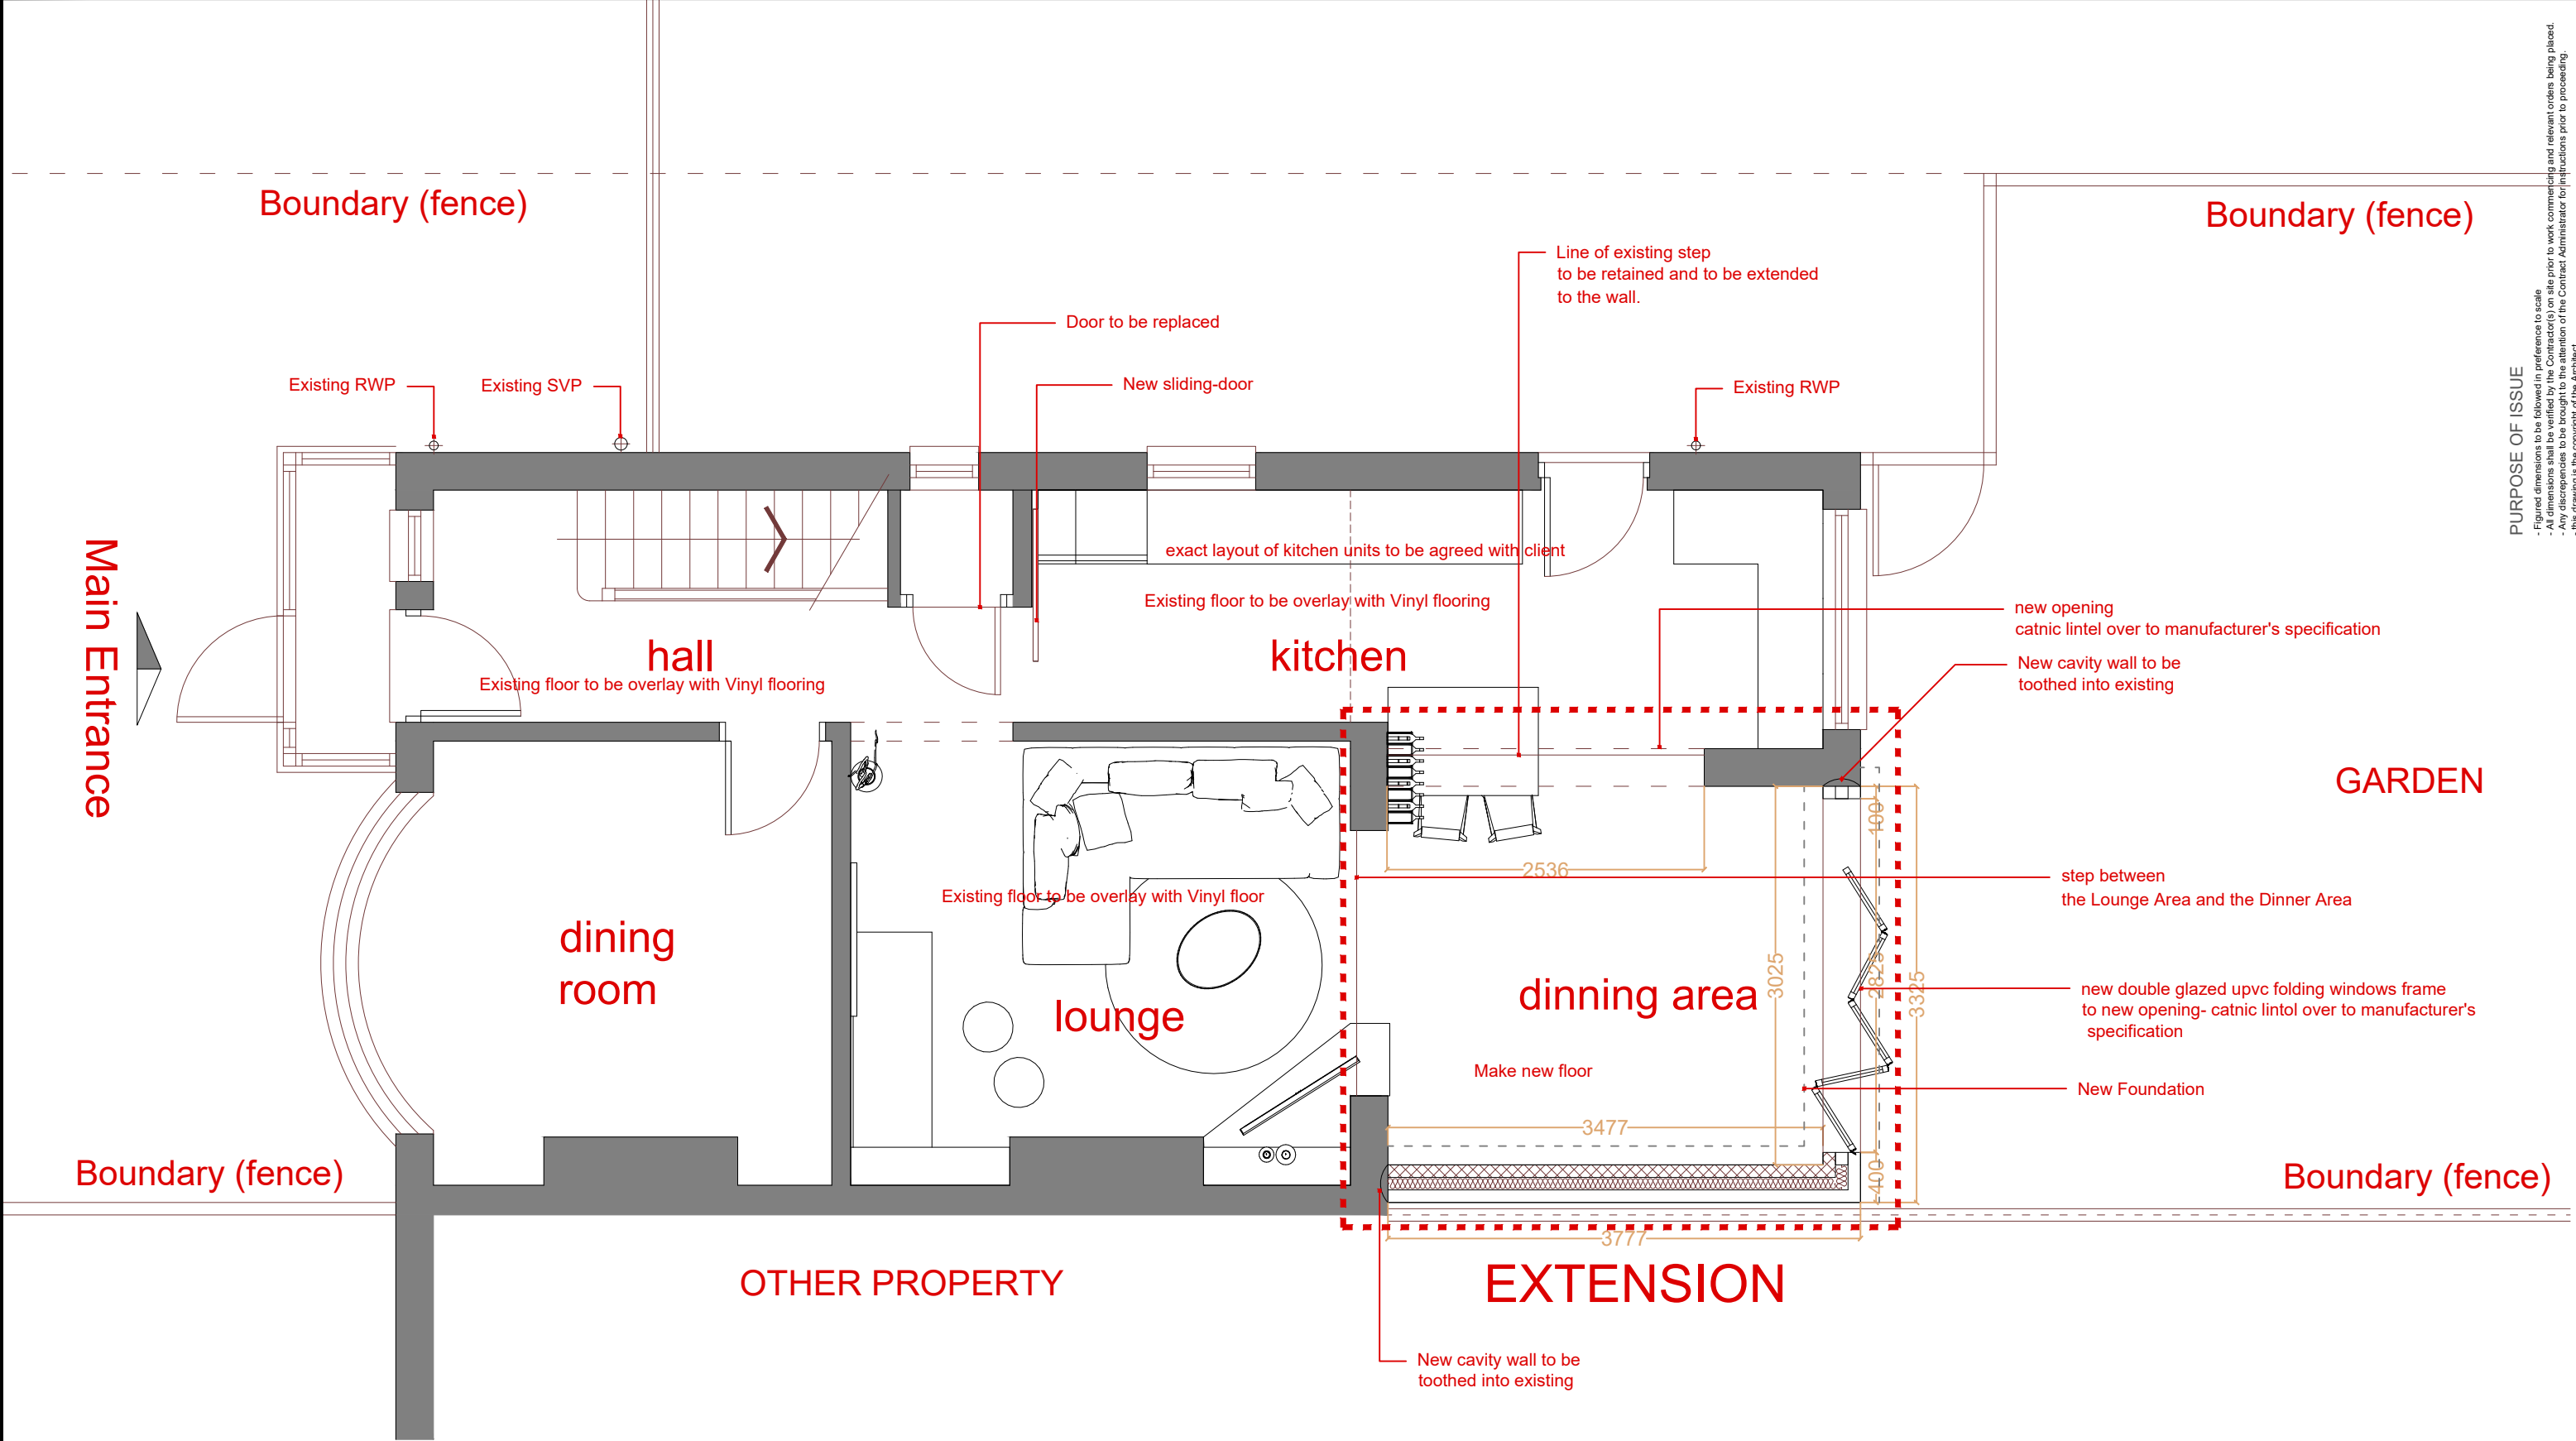

PROPOSED Ground Floor Plan @ 1:50 79 Heaton Road, Manchester

**Spazio Ltd**

PROJECT:
RESIDENTIAL_EXTENSION
79_HEATON.ROAD.MANCHESTER_UNITED_KINGDOM

1A Churchwood Road, Didsbury
Manchester
United Kingdom
M20 6TZ

DRAWING:
PROPOSED_GROUND_FLOOR

DATE: JUNE_21	DRAWN BY: EJG	CHECKED BY:
SCALE: 1:50	DRAWING NO: 768_01_210P	REV: -

PURPOSE OF ISSUE
- Figured dimensions to be followed in preference to scale
- All dimensions shall be verified by the Contractor(s) on site prior to work commencing and relevant orders being placed.
- Any discrepancies to be brought to the attention of the Contract Administrator for instructions prior to proceeding.
- This drawing is the copyright of the Architect