




ELEVATION – EXISTING FRONT
Scale 1:50 © A1



ELEVATION – EXISTING LEFT HAND SIDE
Scale 1:50 © A1



ELEVATION – EXISTING REAR
Scale 1:50 © A1

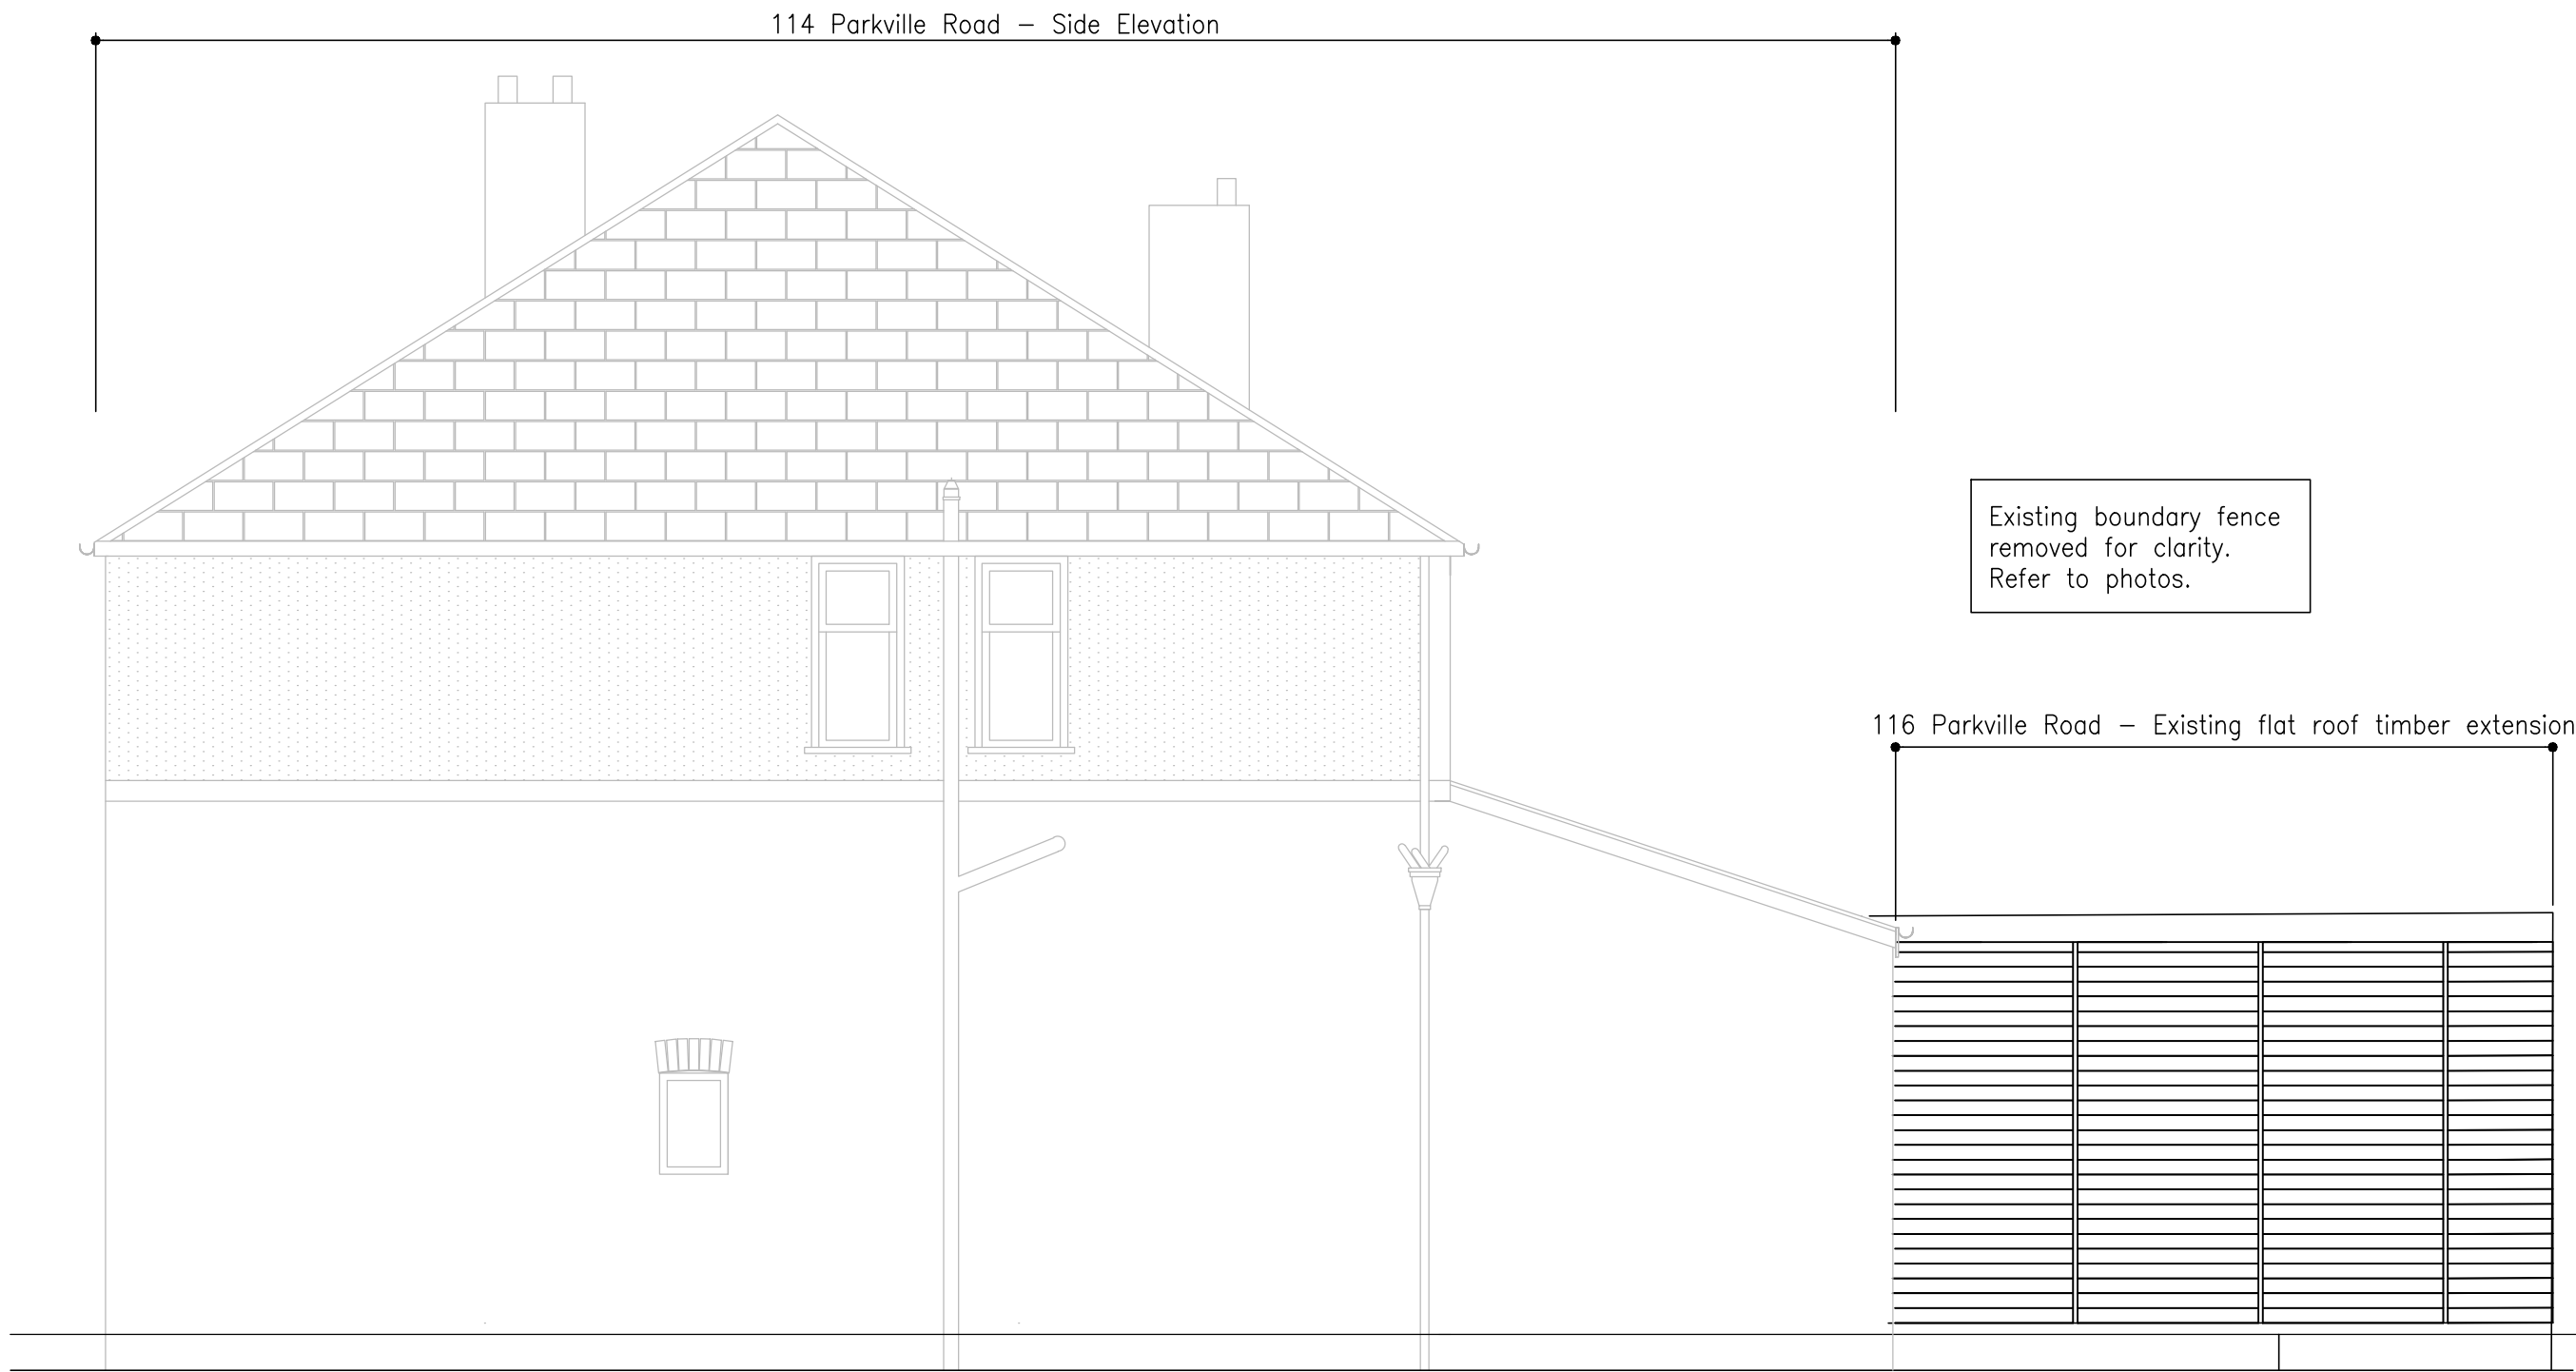

ELEVATION – EXISTING RIGHT HAND SIDE
Scale 1:50 © A1



ATTACHED NEIGHBORING PROPERTY REAR



REAR ELEVATION



REAR/SIDE ELEVATION



NEIGHBORING PROPERTY REAR



PROPERTIES/LAND TO REAR BOUNDARY



PROPERTIES/LAND TO REAR BOUNDARY

A	EXISTING REAR ELEVATION UPDATED	05.07.21
Rev.	Amendments	Date

ISSUED FOR : PLANNING APPLICATION

CLIENT
MR R. EMMOTT & MISS G.POIZER

PROJECT–SCHEME
116 PARKVILLE ROAD
Manchester, M20 4TZ

TITLE
Single Storey Rear Extension
and Internal Alterations
Existing Elevations and Site Photo's

PROJECT No. -	DRG. No. 02	SCALE Shown@A1
DRAWN C.R	DATE 17.05.21	REVISION A