




1 Block 3 Existing GA West Elevation
1 : 100

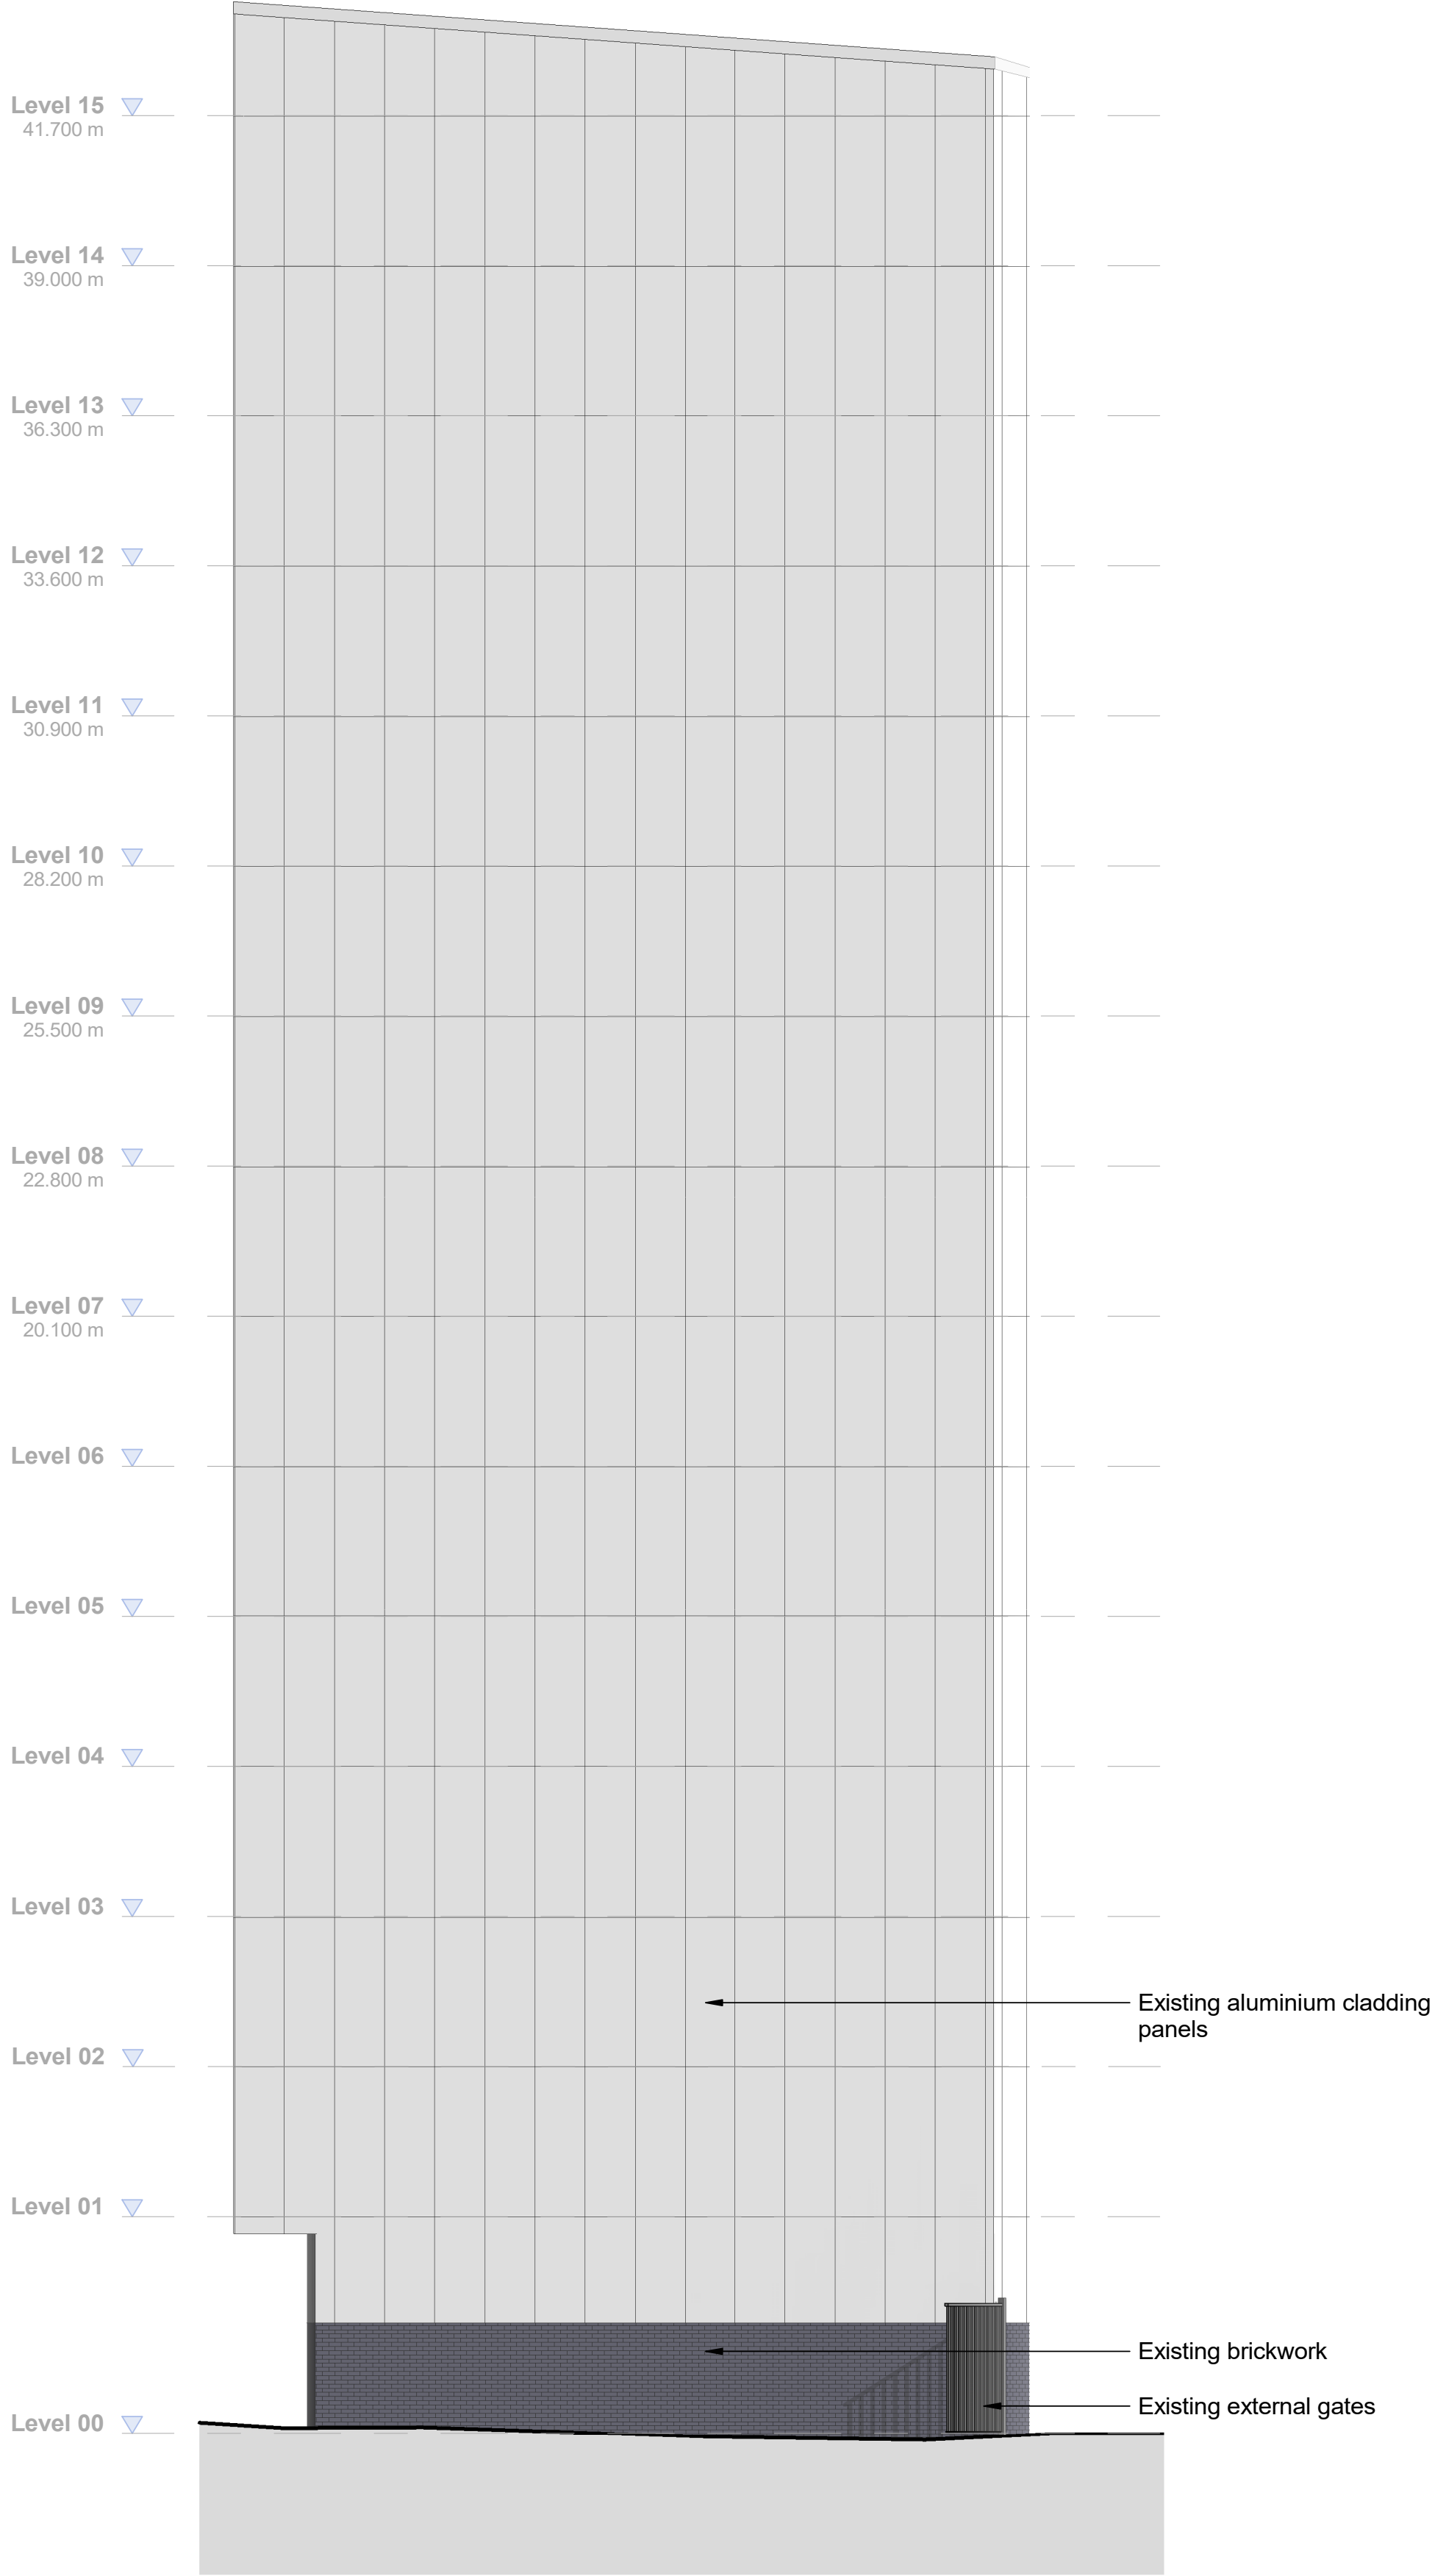

2 Block 3 Existing GA South Elevation
1 : 100


NOTES:

DO NOT SCALE FROM THIS DRAWING.
VERIFY ALL DIMENSIONS AND SETTING OUT ON SITE.
NOTIFY ANY DISCREPANCIES TO THE ARCHITECT.
FOR STRUCTURAL INFORMATION, REFER TO
STRUCTURAL ENGINEER'S DRAWINGS.
FOR M&E INFORMATION, REFER TO M&E ENGINEER'S
AND SUB-CONTRACTORS' DRAWINGS.
FOR HEALTH & SAFETY INFORMATION, REFER TO
HEALTH & SAFETY RISK ASSESSMENTS.

0 2 4 6 8 10
1:100
m

N

Key Plan - Block 3

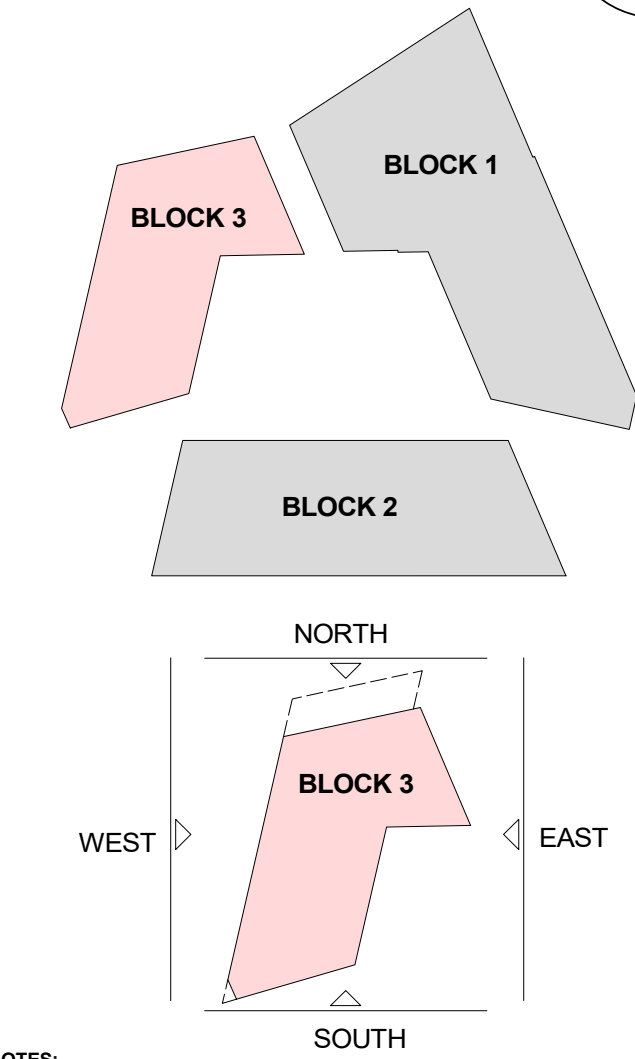

- NOTES:
- This drawing is based upon the following third party information:
- C-SE Survey & Engineering:
- AC114-003 Façade Elevations - Block 1
 - AC114-004 Façade Elevations - Block 2
 - AC114-005 Façade Elevations - Block 3
 - AC114-006 Roof Plans
 - AC114-001 Topo Survey
- Simpson Haugh & Partners:
- Existing As-Built GA plans and sections.
- This drawing should be read in conjunction with the following HCD information:
- A-PL-00-001 Site Location Plan
 - A-PL-01-001 Block 01 Existing GA Floor Plan Level 01
 - A-PL-01-002 Block 01 Existing GA Floor Plan Level 02
 - A-PL-01-003 Block 01 Existing Typical GA Floor Plan Level 03-16
 - A-PL-01-017 Block 01 Existing GA Floor Plan Level 17
 - A-PL-01-101 Block 01 Proposed GA Floor Plan Level 01
 - A-PL-01-102 Block 01 Proposed GA Floor Plan Level 02
 - A-PL-01-103 Block 01 Proposed Typical GA Floor Plan Level 03-16
 - A-PL-01-117 Block 01 Proposed GA Floor Plan Level 17
 - A-PL-01-150 Block 01 Existing GA Elevations (N & E)
 - A-PL-01-151 Block 01 Existing GA Elevations (S & W)
 - A-PL-01-152 Block 01 Proposed GA Elevations (N & E)
 - A-PL-01-153 Block 01 Proposed GA Elevations (S & W)
 - A-PL-02-015 Block 02 Existing GA Floor Plan Level 15
 - A-PL-02-115 Block 02 Proposed GA Floor Plan Level 15
 - A-PL-02-150 Block 02 Existing GA Elevations (S & E)
 - A-PL-02-151 Block 02 Existing GA Elevations (N & W)
 - A-PL-02-152 Block 02 Proposed GA Elevations (S & E)
 - A-PL-02-153 Block 02 Proposed GA Elevations (N & W)
 - A-PL-03-002 Block 03 Existing GA Floor Level 02
 - A-PL-03-013 Block 03 Existing GA Floor Plan Level 13
 - A-PL-03-102 Block 03 Proposed GA Floor Plan Level 02
 - A-PL-03-113 Block 03 Proposed GA Floor Plan Level 13
 - A-PL-03-150 Block 03 Existing GA Elevations (S & W)
 - A-PL-03-151 Block 03 Existing GA Elevations (N & E)
 - A-PL-03-152 Block 03 Proposed GA Elevations (N & E)
 - A-PL-03-153 Block 03 Proposed GA Elevations (S & W)

REVISION P03	BY: JEM	CHECKED: APS	DATE: 26/03/2021
Window arrangement updated.			
REVISION P02	BY: JEM	CHECKED: APS	DATE: 15/02/2021
Key Updated			
REVISION P01	BY: NH	CHECKED: APS	DATE: 29/01/2021
First issue.			

S4a | FOR PLANNING

CLIENT

UNITE STUDENTS

PROJECT

Unite Parkway Gate

TITLE

Block 3
Existing GA Elevations
South and West

Hadfield Cawkwell Davidson

Broomgrove Lodge, 13 Broomgrove Rd, Sheffield, S10 2LZ T 0114 266 8181 www.hcd.co.uk

HCD PROJECT NO 2020-091	SCALE As indicated @ A1	REV. P03
PROJECT NO 20091	ORIGINATOR HCD	VOLUME A3
DATE 2020-091	USER ZZ	TYPE DRAWING
ROLE NUMBER A-PL-03-150		

C:\temp\20091\HCD-AD-ZZ-M3-A-20-001_Building_WS19_jack.murphy\hcd\KEY\K-1 | © HCD