




North Elevation




East Elevation




South Elevation

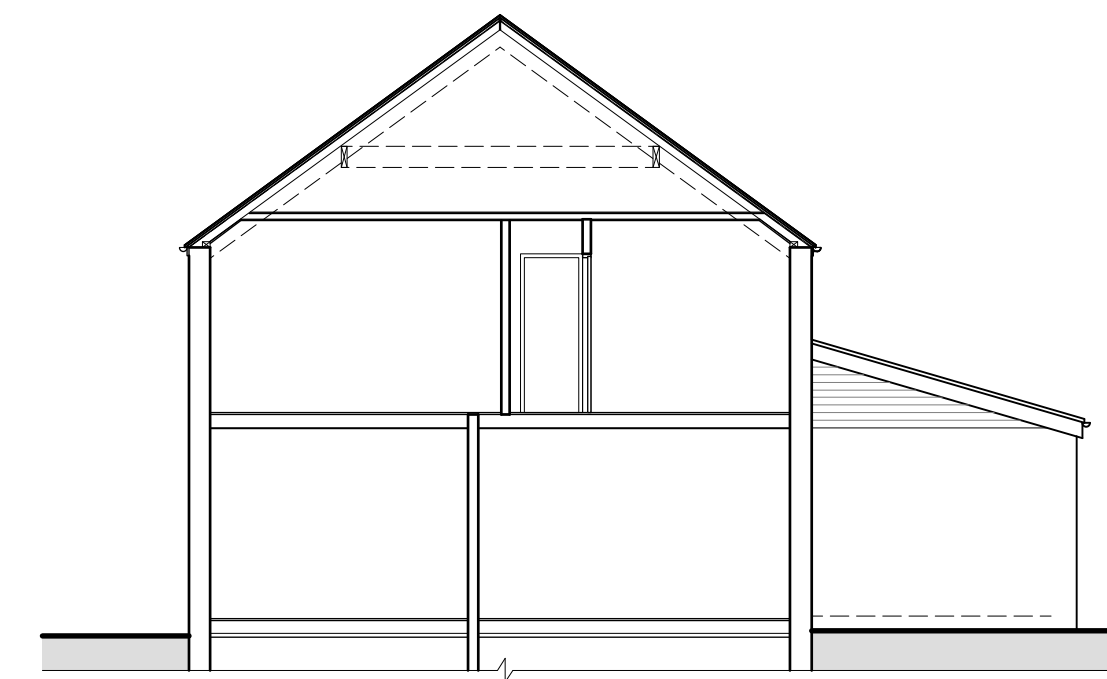


Sectional West Elevation

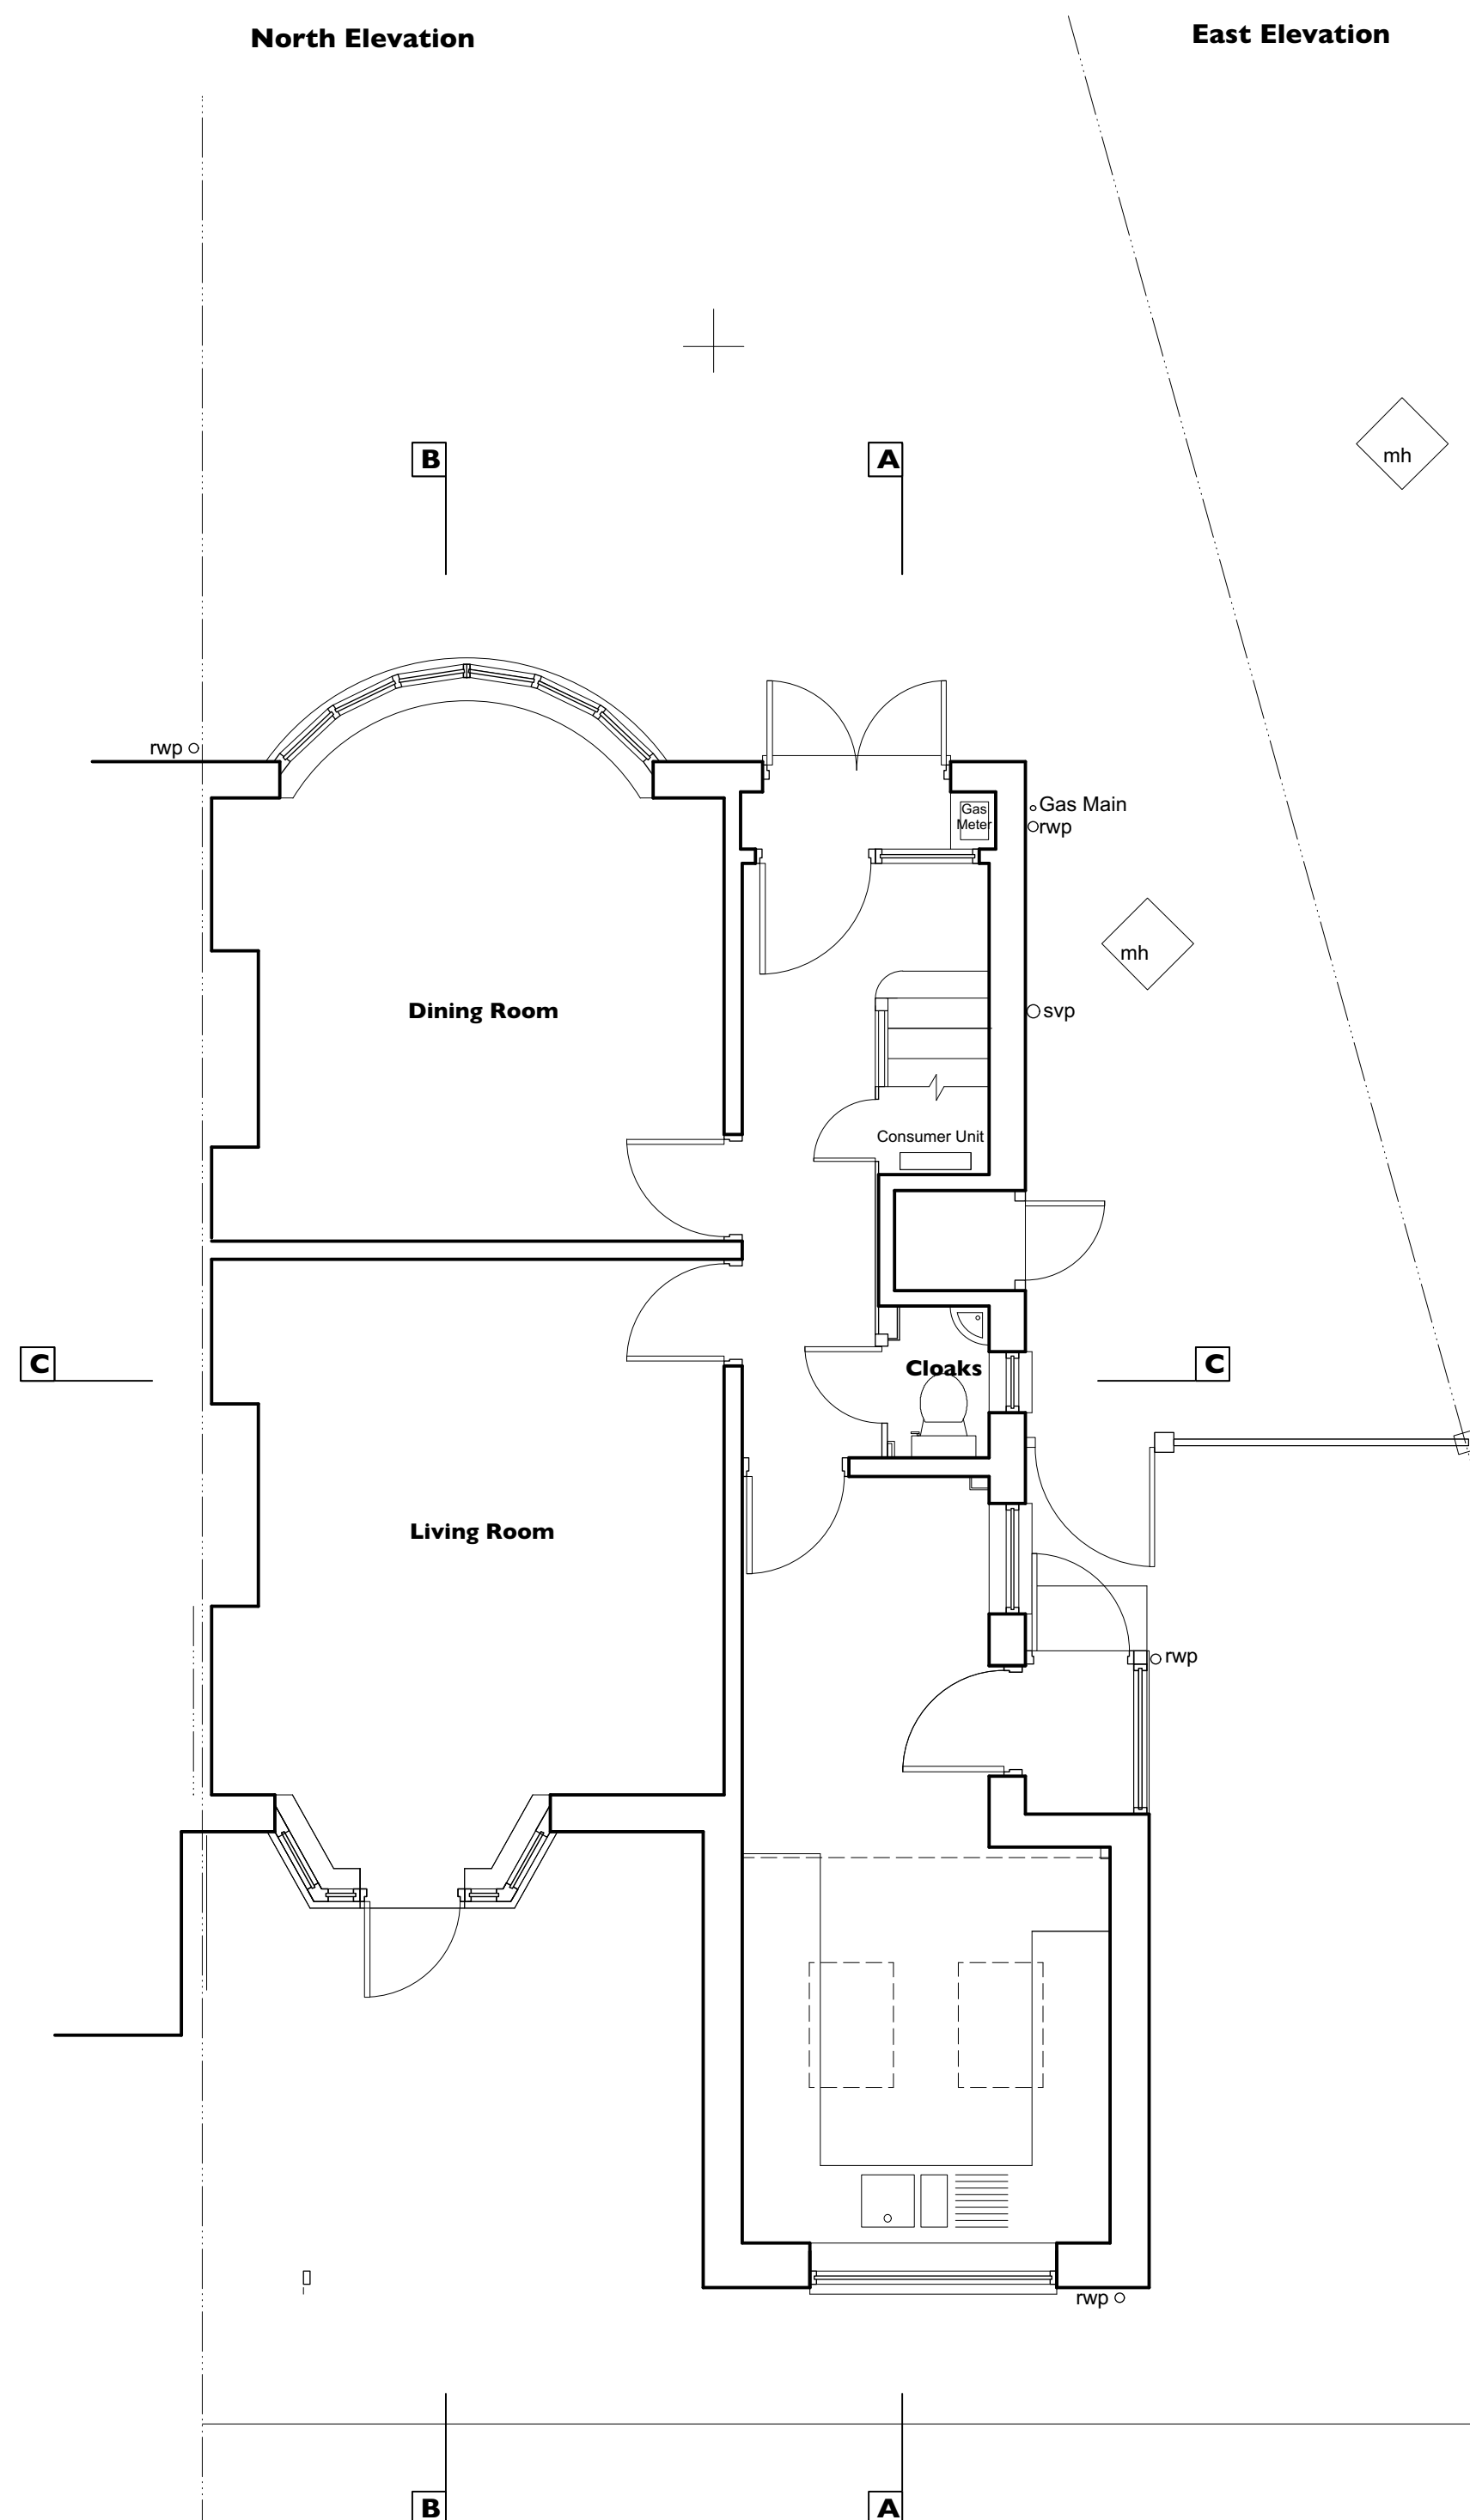

Ground Floor Plan

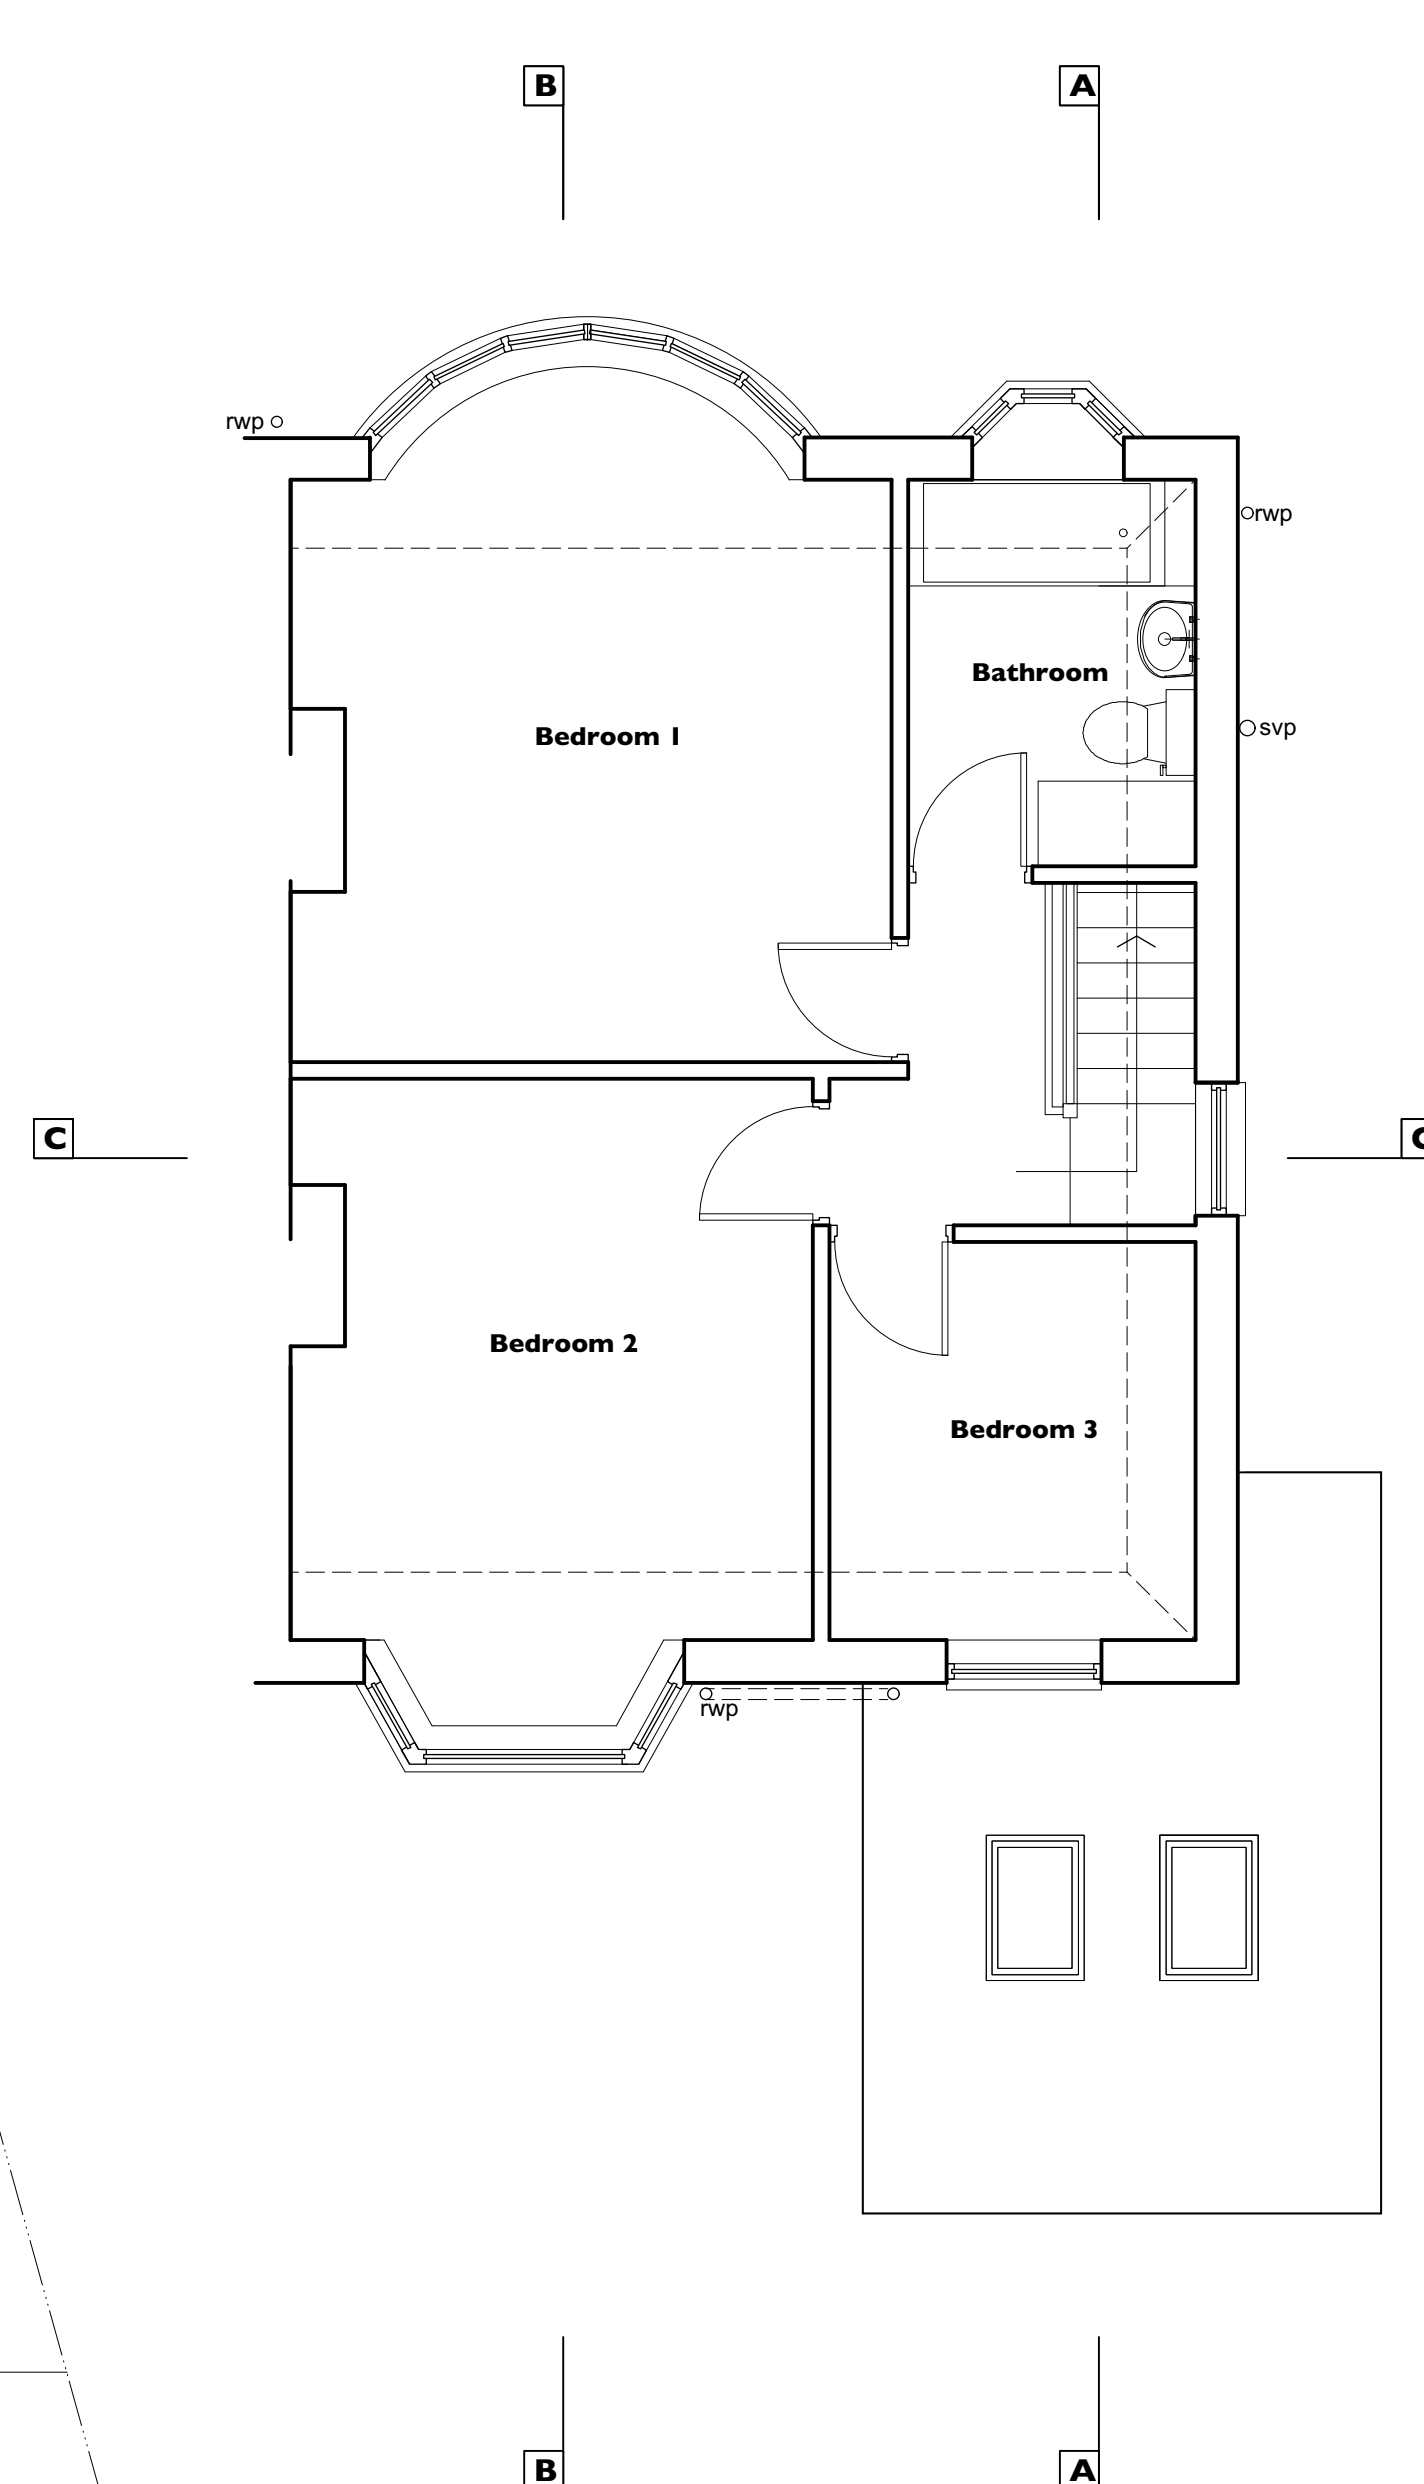

First Floor Plan

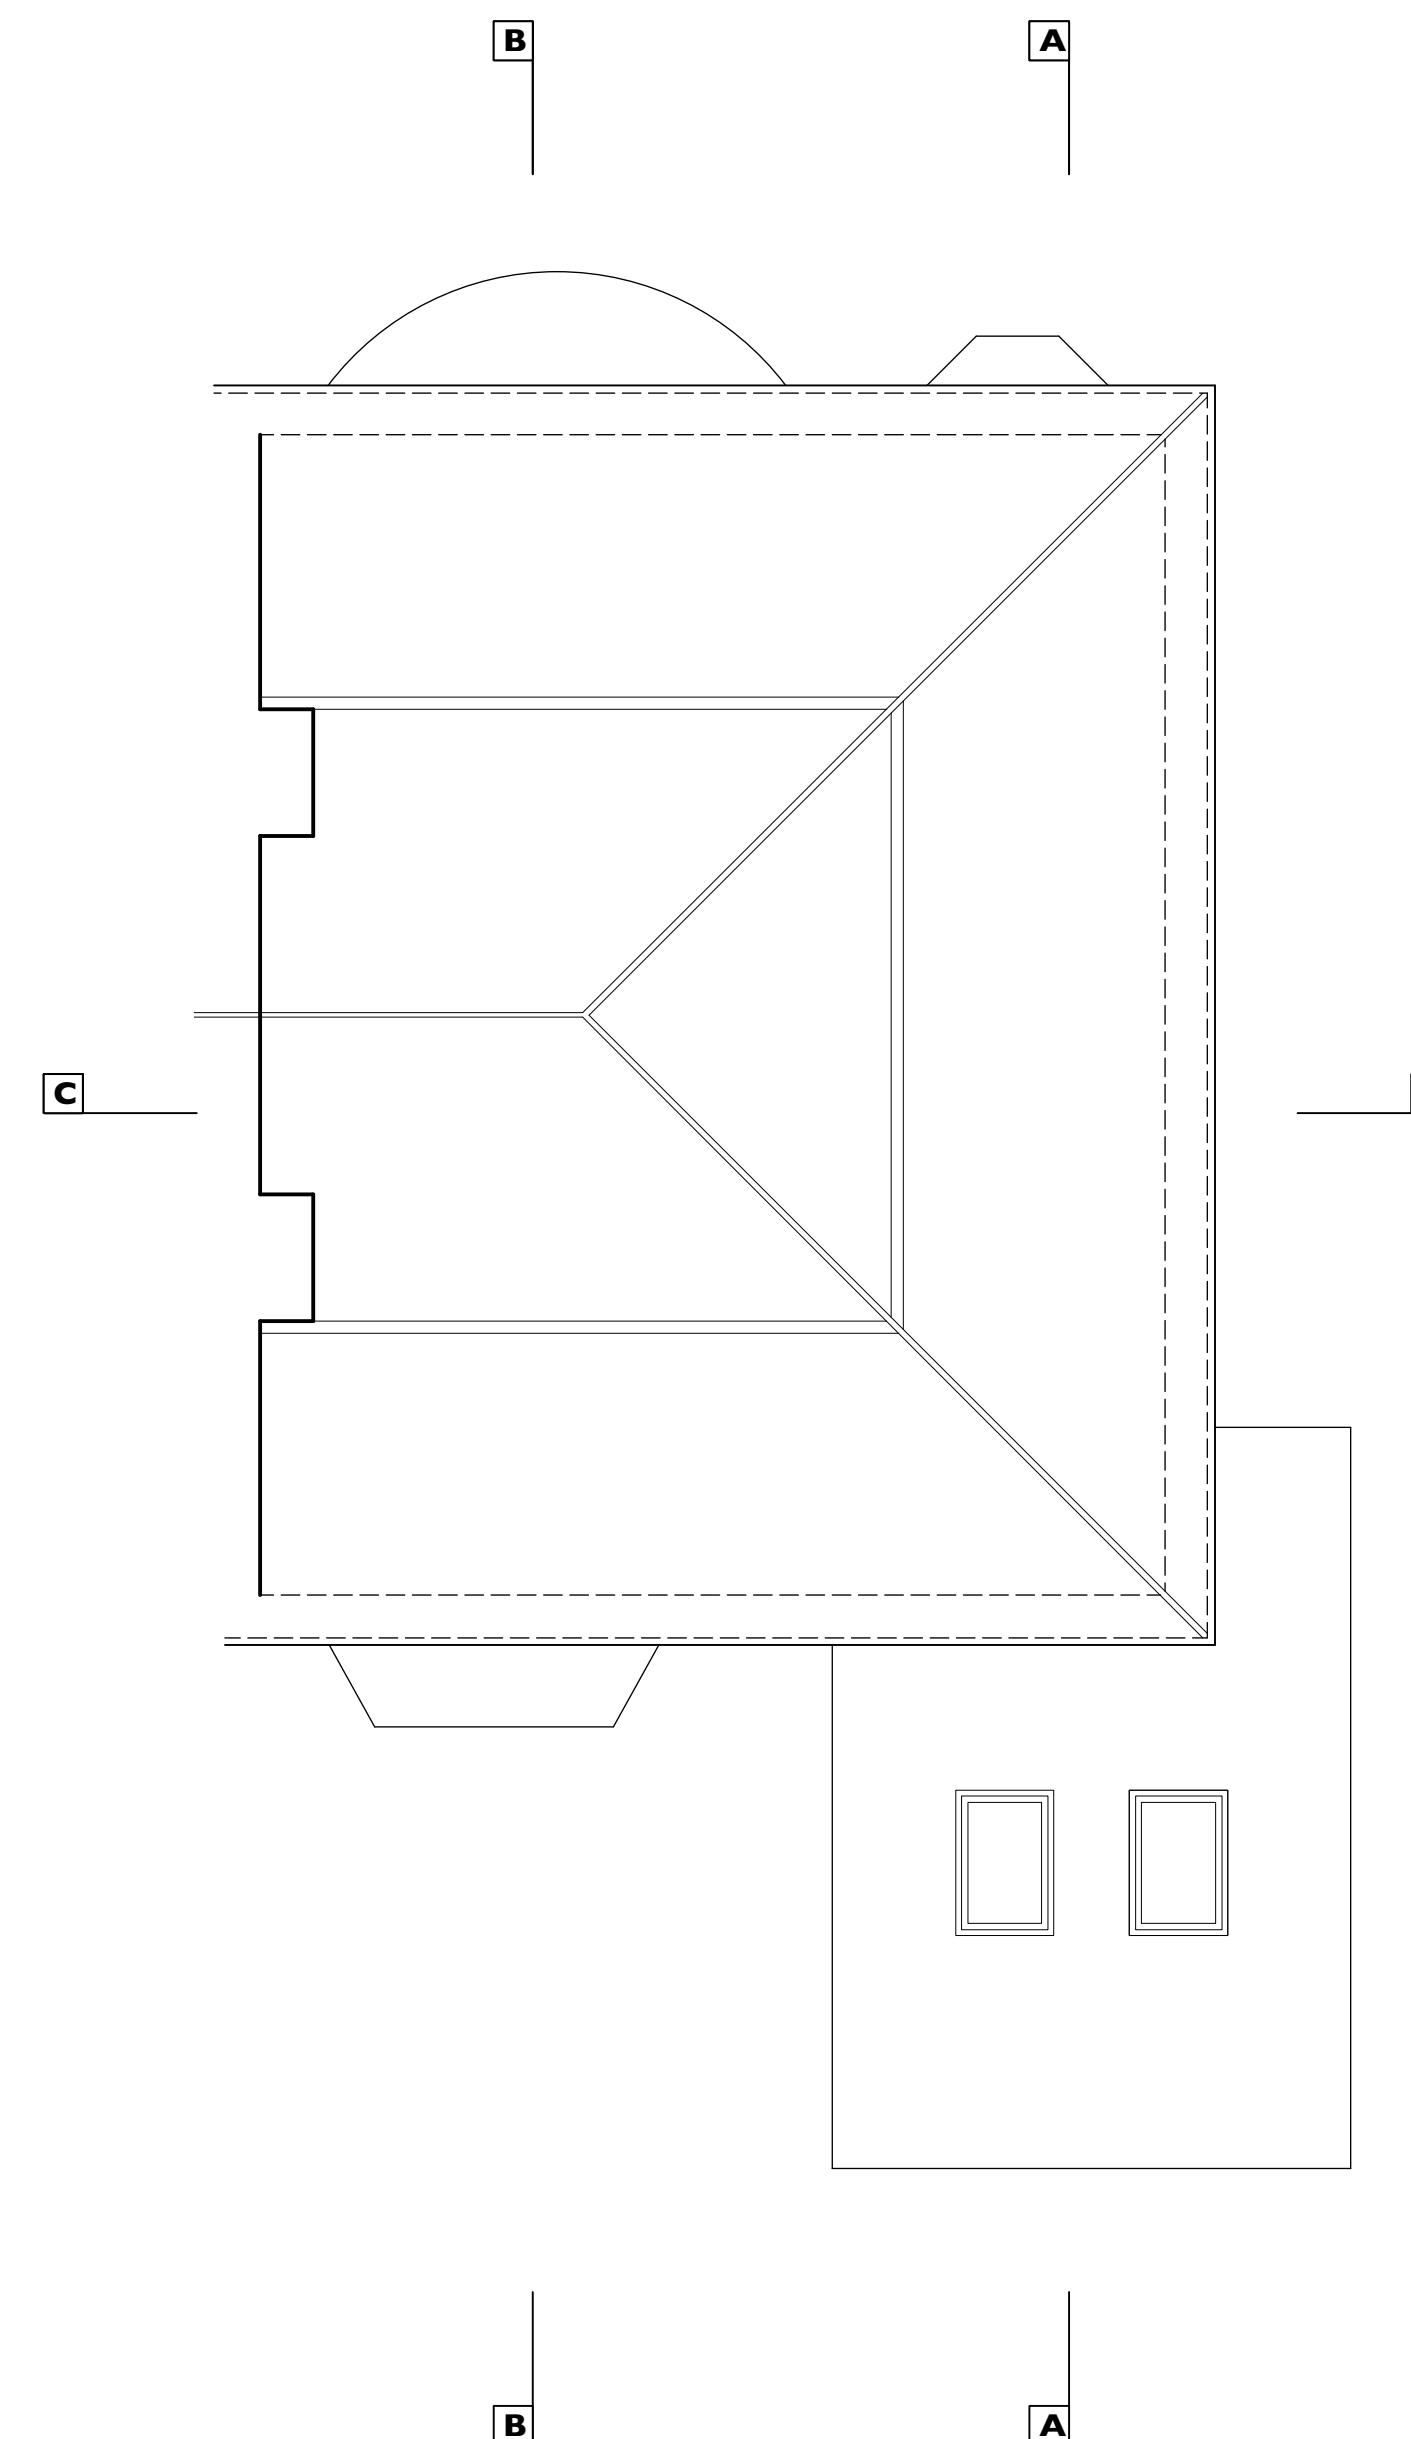

Loft Plan

© re|form architects

note:

This drawing is copyright.

Do not scale off dimensions, all dimensions are to be checked on site by contractor. Contractor to report any dimensional discrepancies, errors or omissions prior to commencing on site.

Make Good to all surfaces disturbed

ALL STRUCTURAL STEELWORK AND RELATING STRUCTURES
TO BE TO THE STRUCTURAL ENGINEERS DESIGNS,
CALCULATIONS AND CONFIRMATION THIS DRAWING IS TO
BE READ IN CONJUNCTION WITH ALL THE APPROPRIATE
STRUCTURAL ENGINEER'S INFORMATION.

IF IN ANY DOUBT ASK

A	08/12/21	Updated for Building Regulation application
Rev.	Date	Comment

re form [architects and urban strategists] ltd 14 Ashol Road Whalley Range Manchester M16 8QN T+44(0) 7976 760 680 e studio@rform.co.uk		
Client	Ms. Ned Mardles	
Project Title	Proposed Alteration & Extension Works At 22 Anerley Road, Didsbury, Manchester. M20 6DH	
Drawing Title	Status	C
	Scale	1:50 & 1:100 @ A1
Job No.	E NM 22-438	Drawing No. Rev. 002 -