



REAR
GARDEN


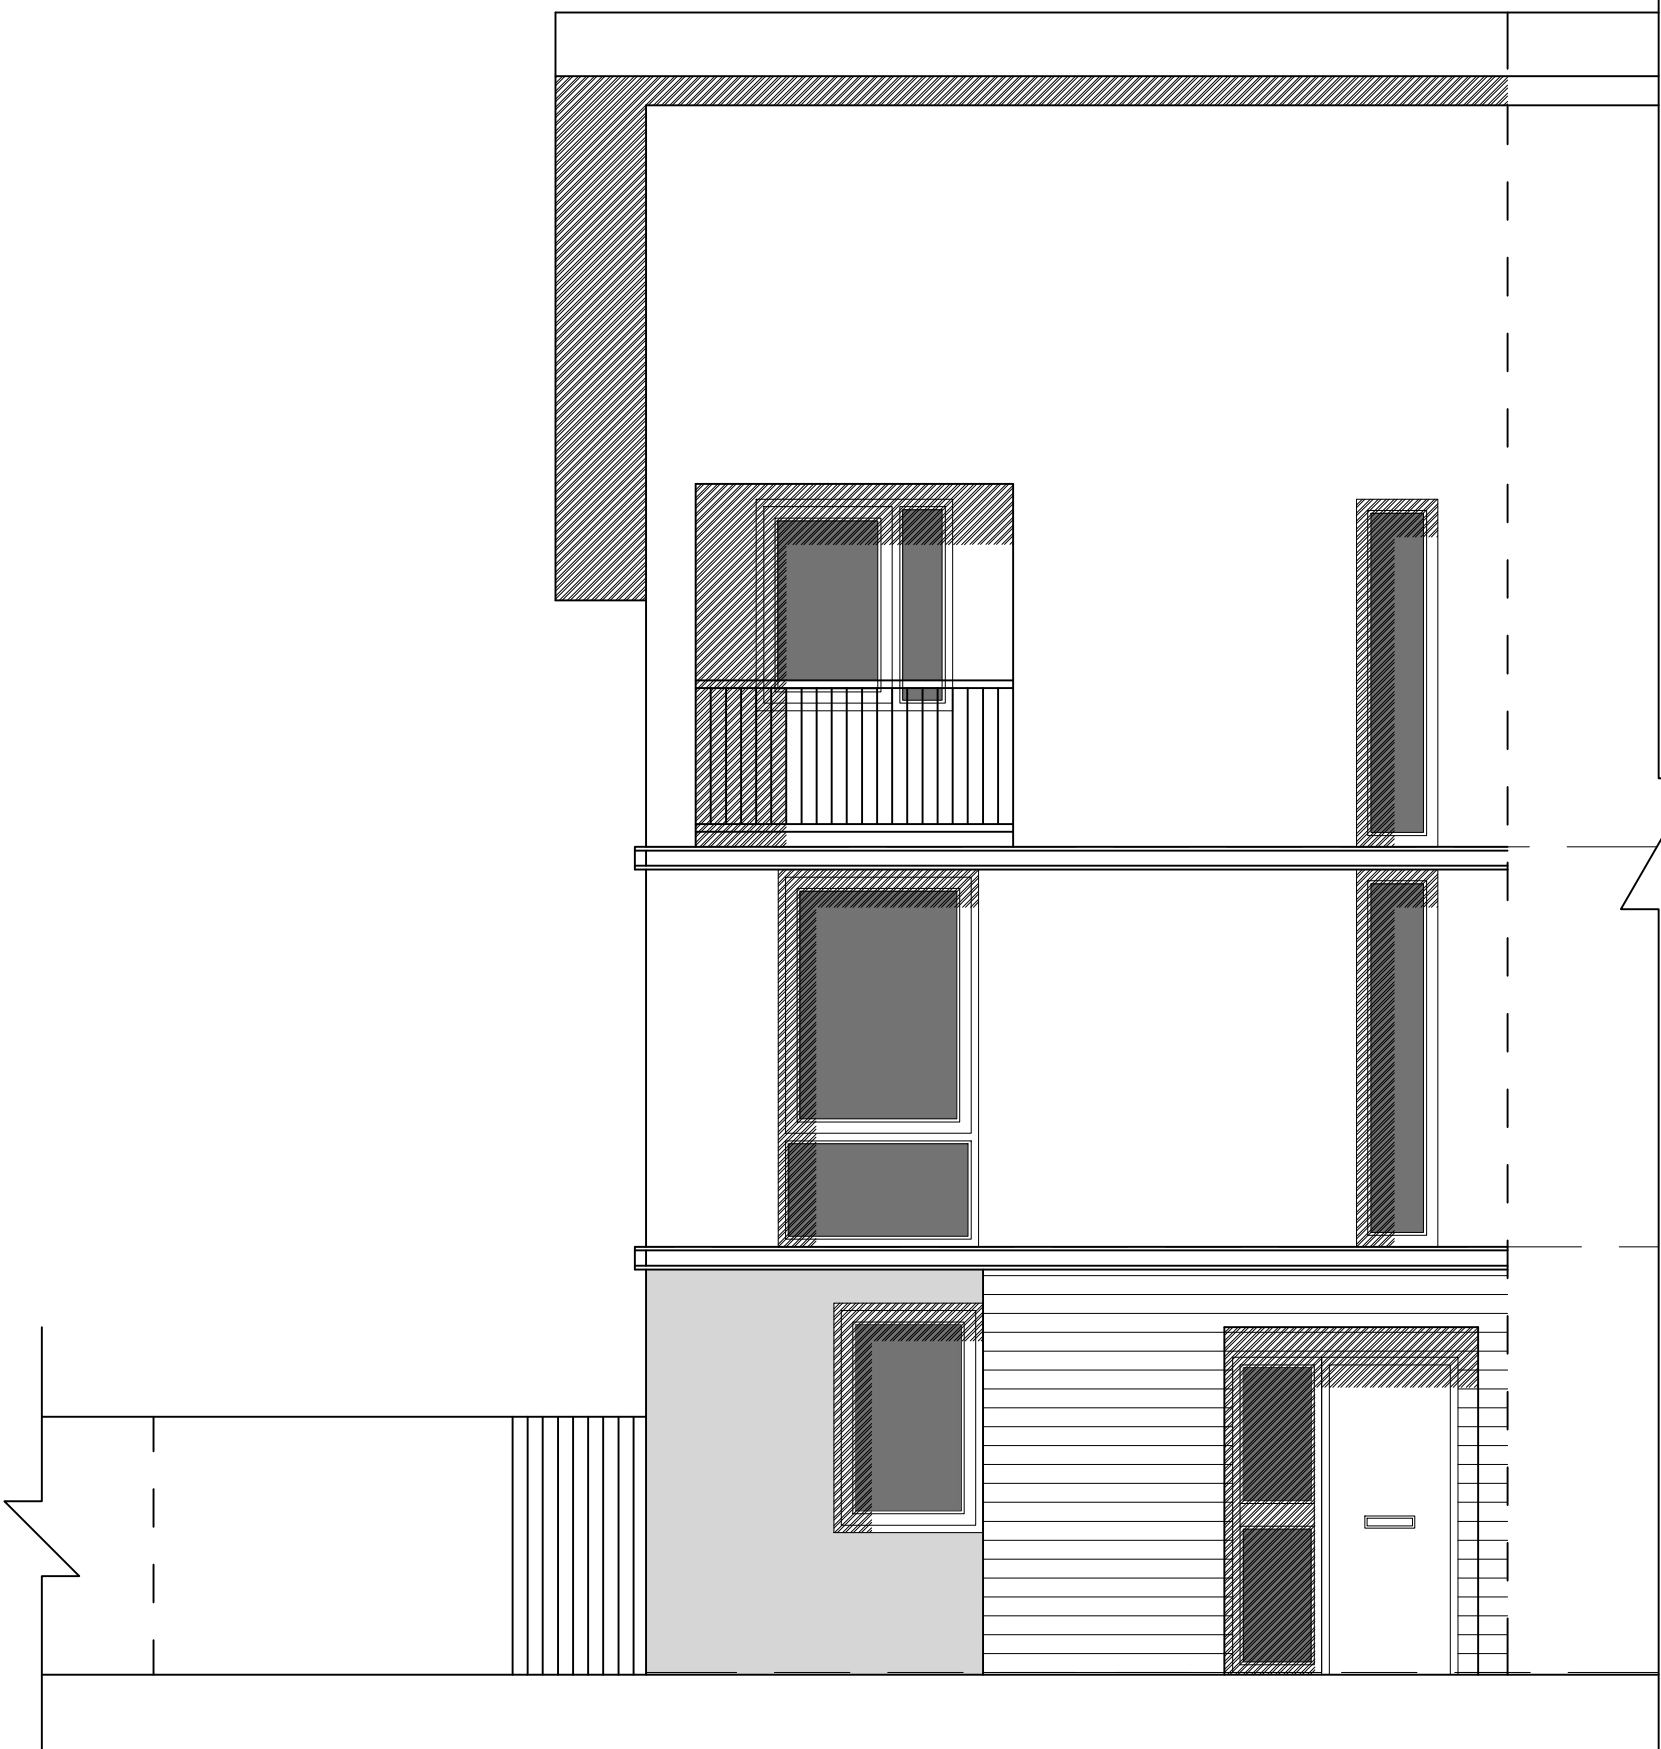


EXISTING FRONT ELEVATION

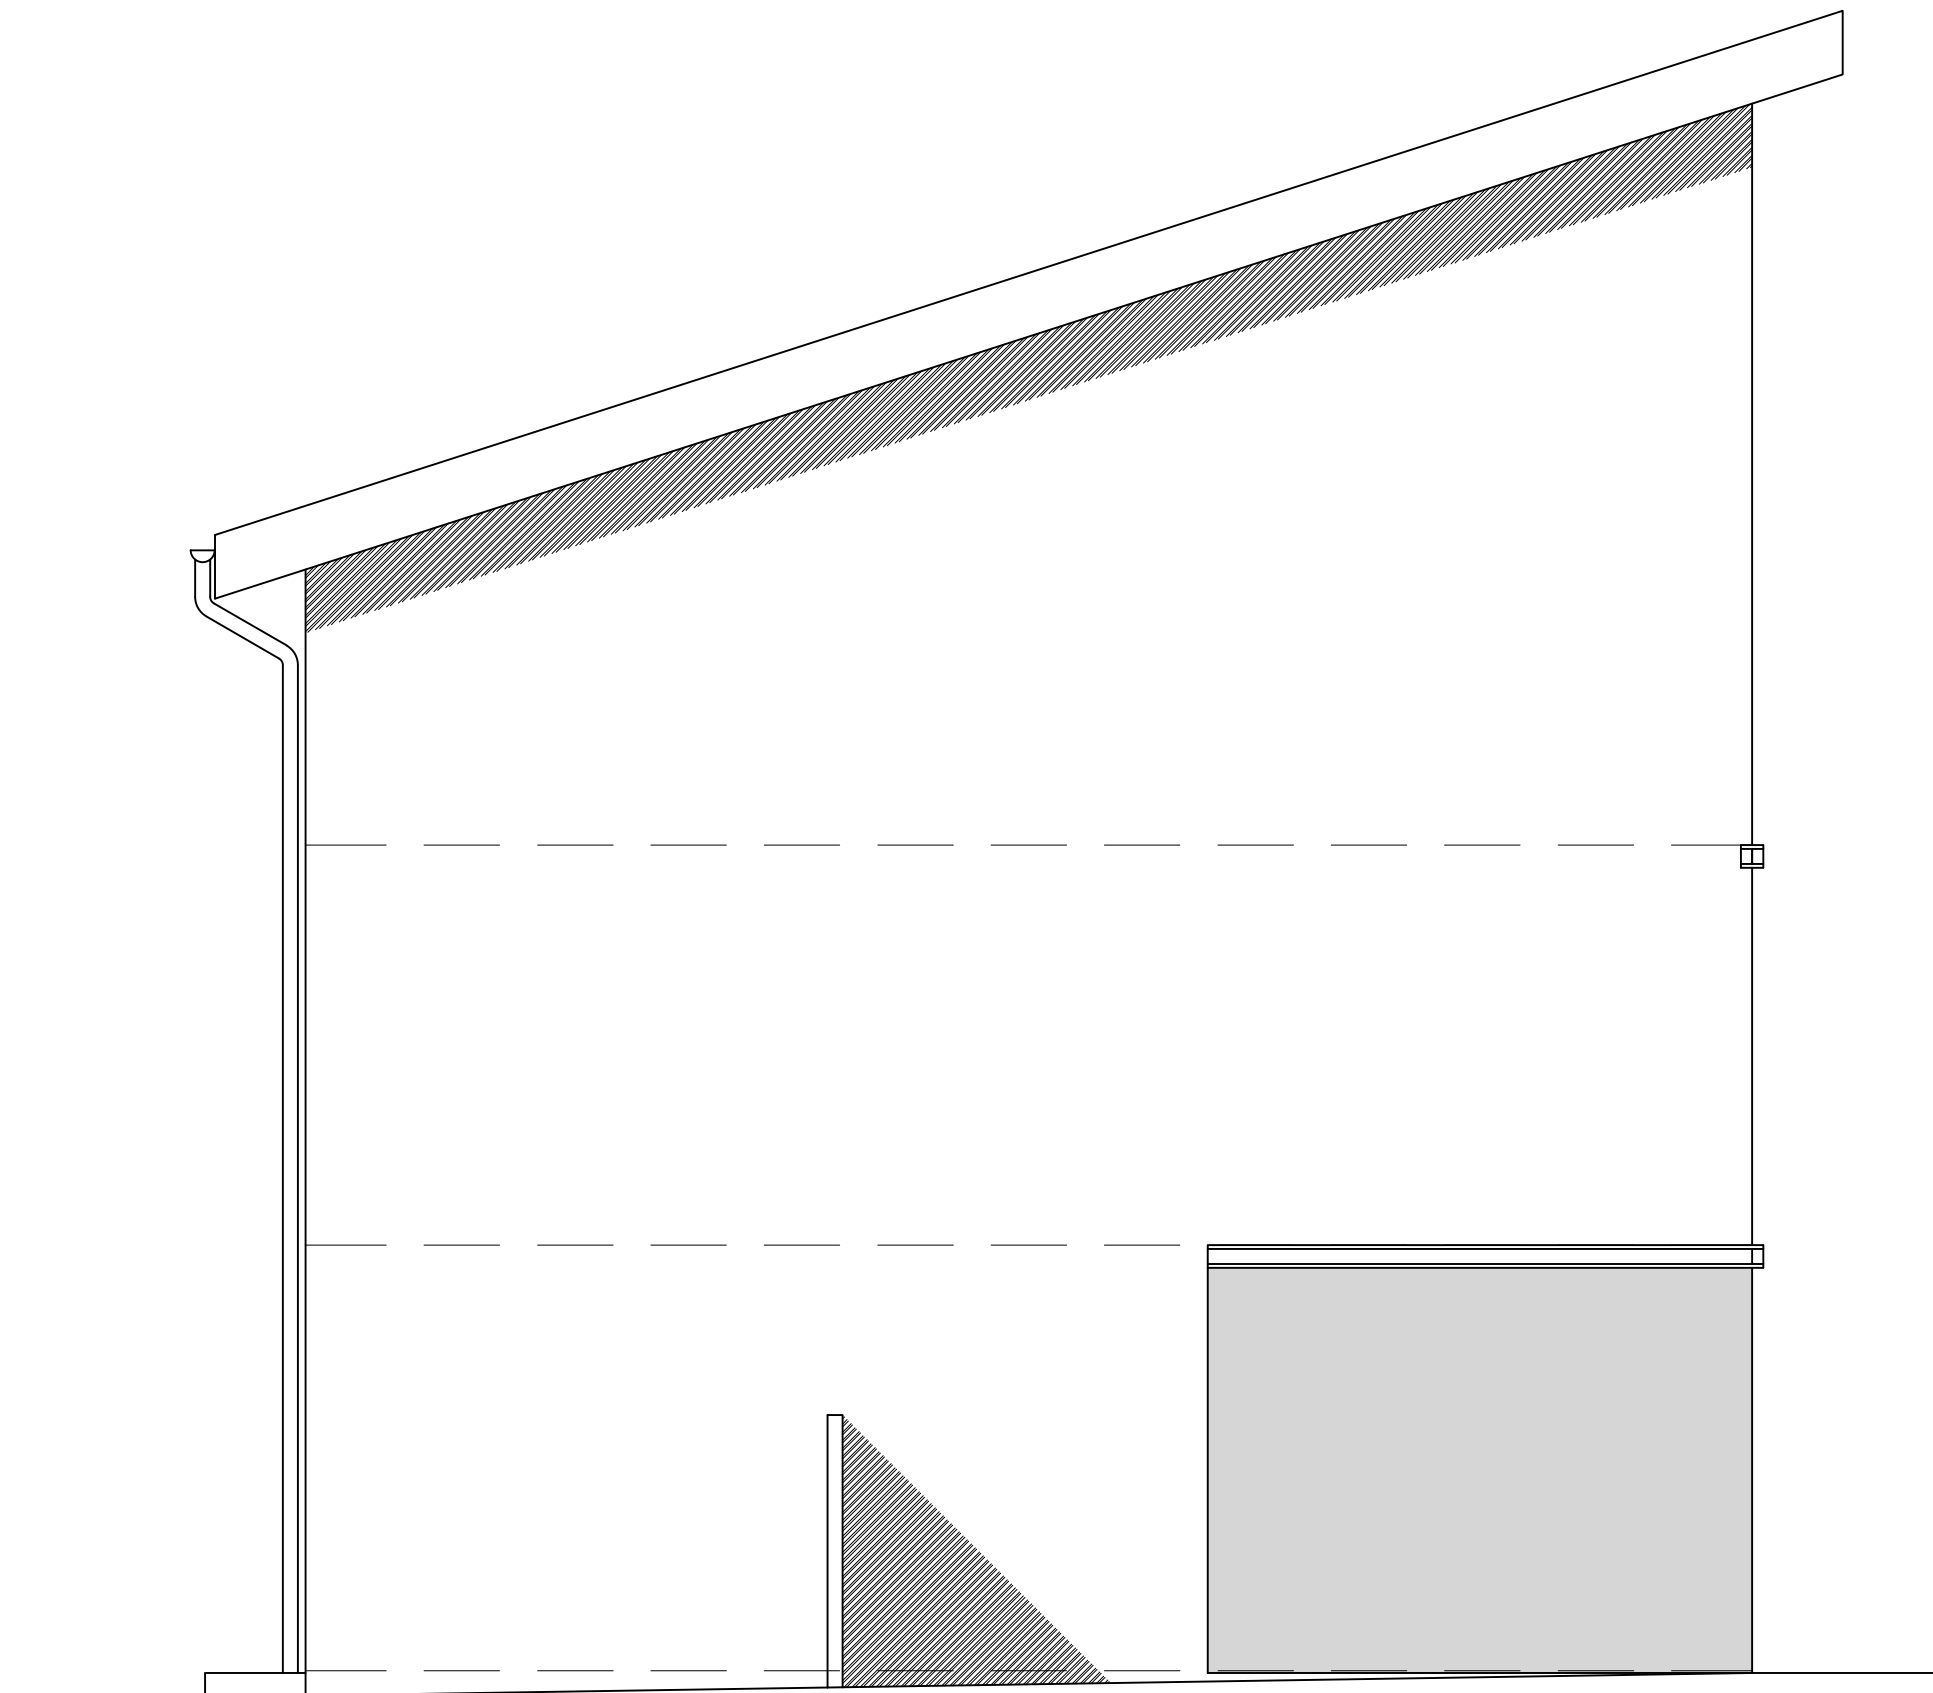


EXISTING SIDE ELEVATION

LOCATION PLAN
SCALE: 1/1250

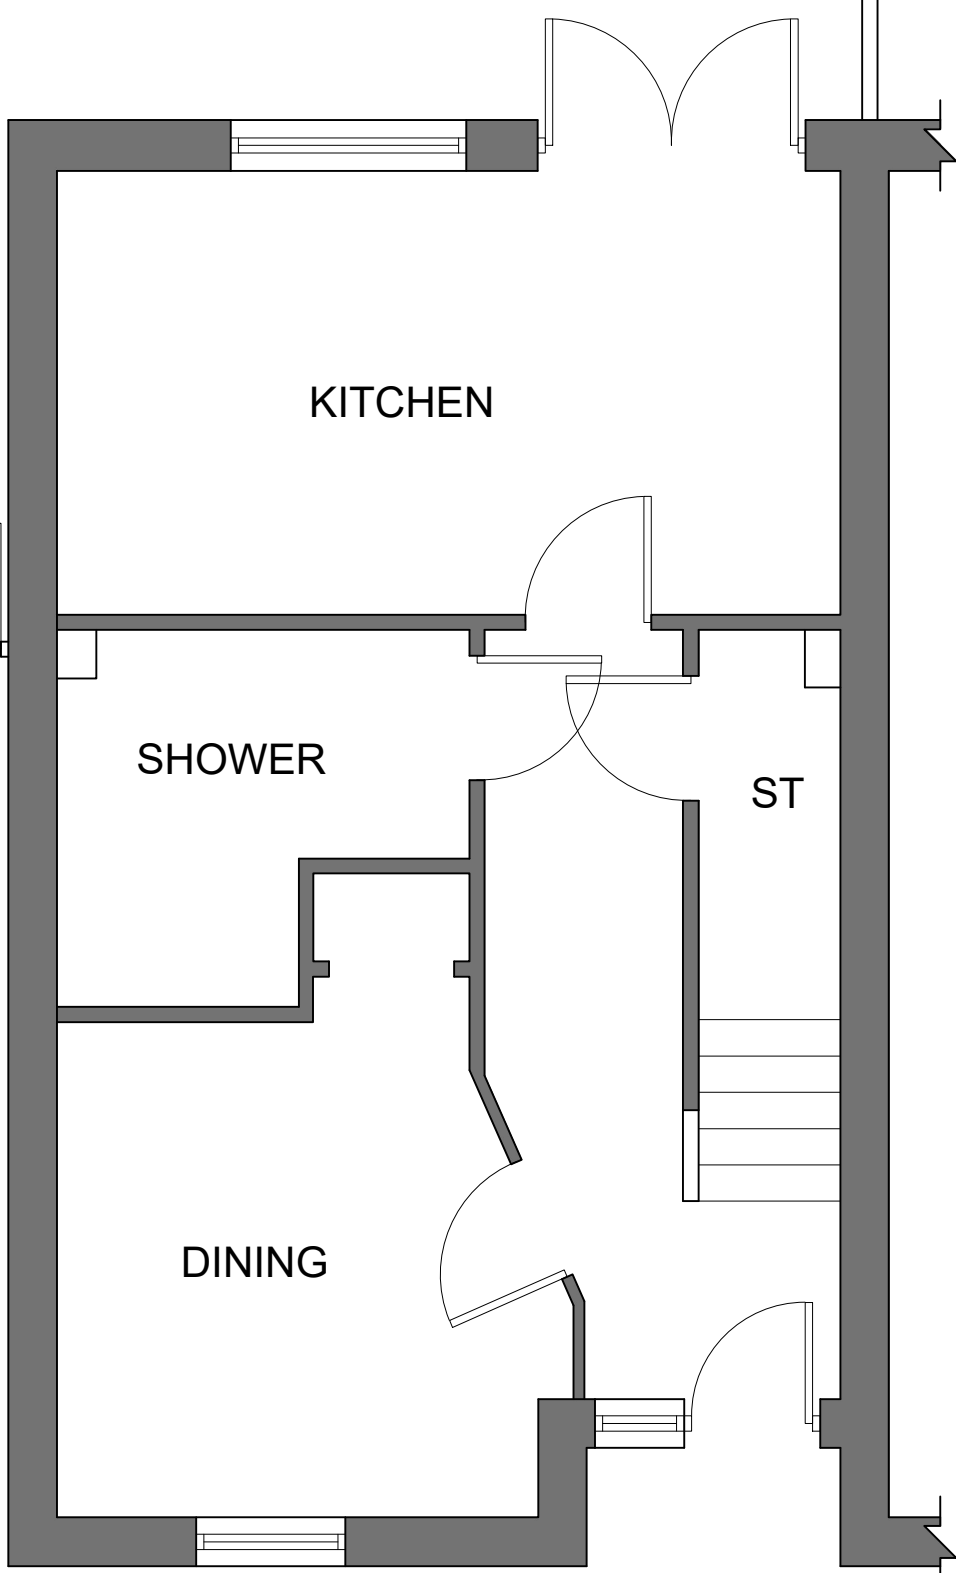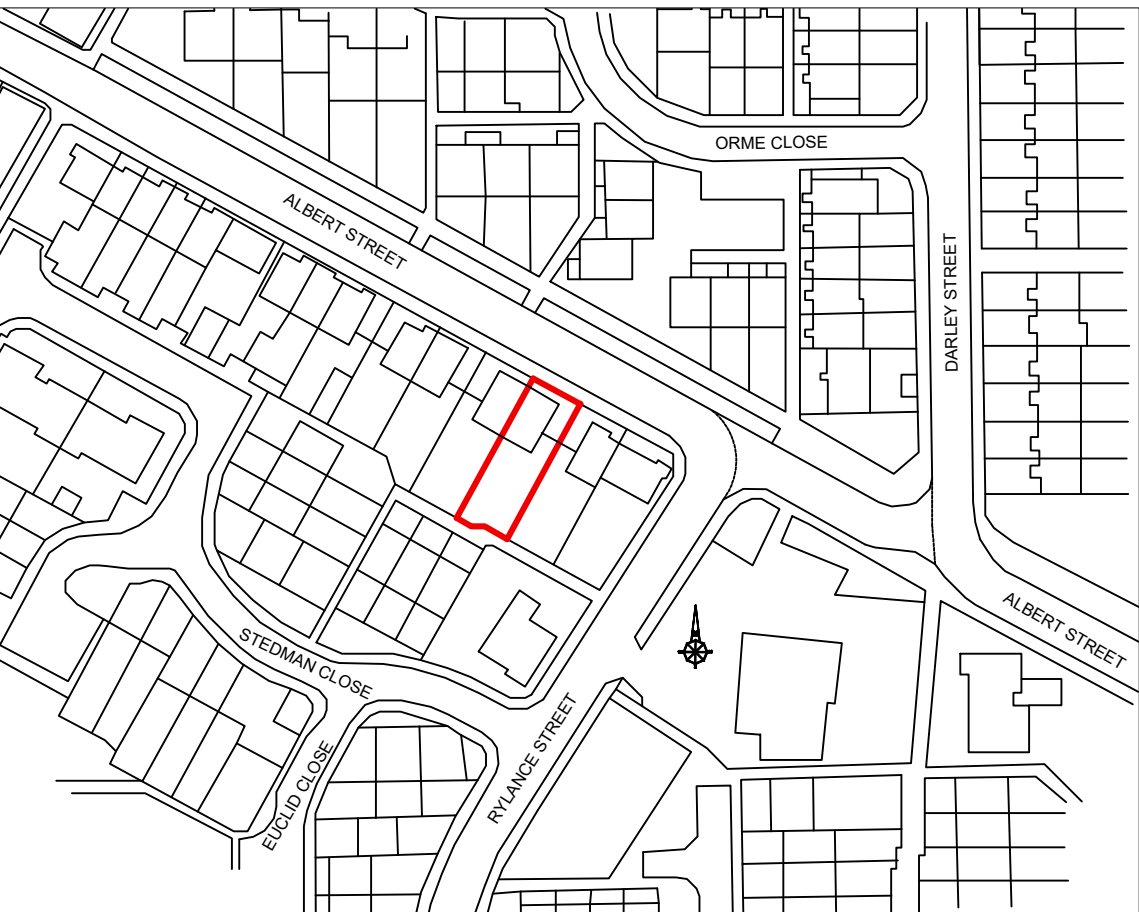

EXISTING SITE AND
GROUND FLOOR PLAN

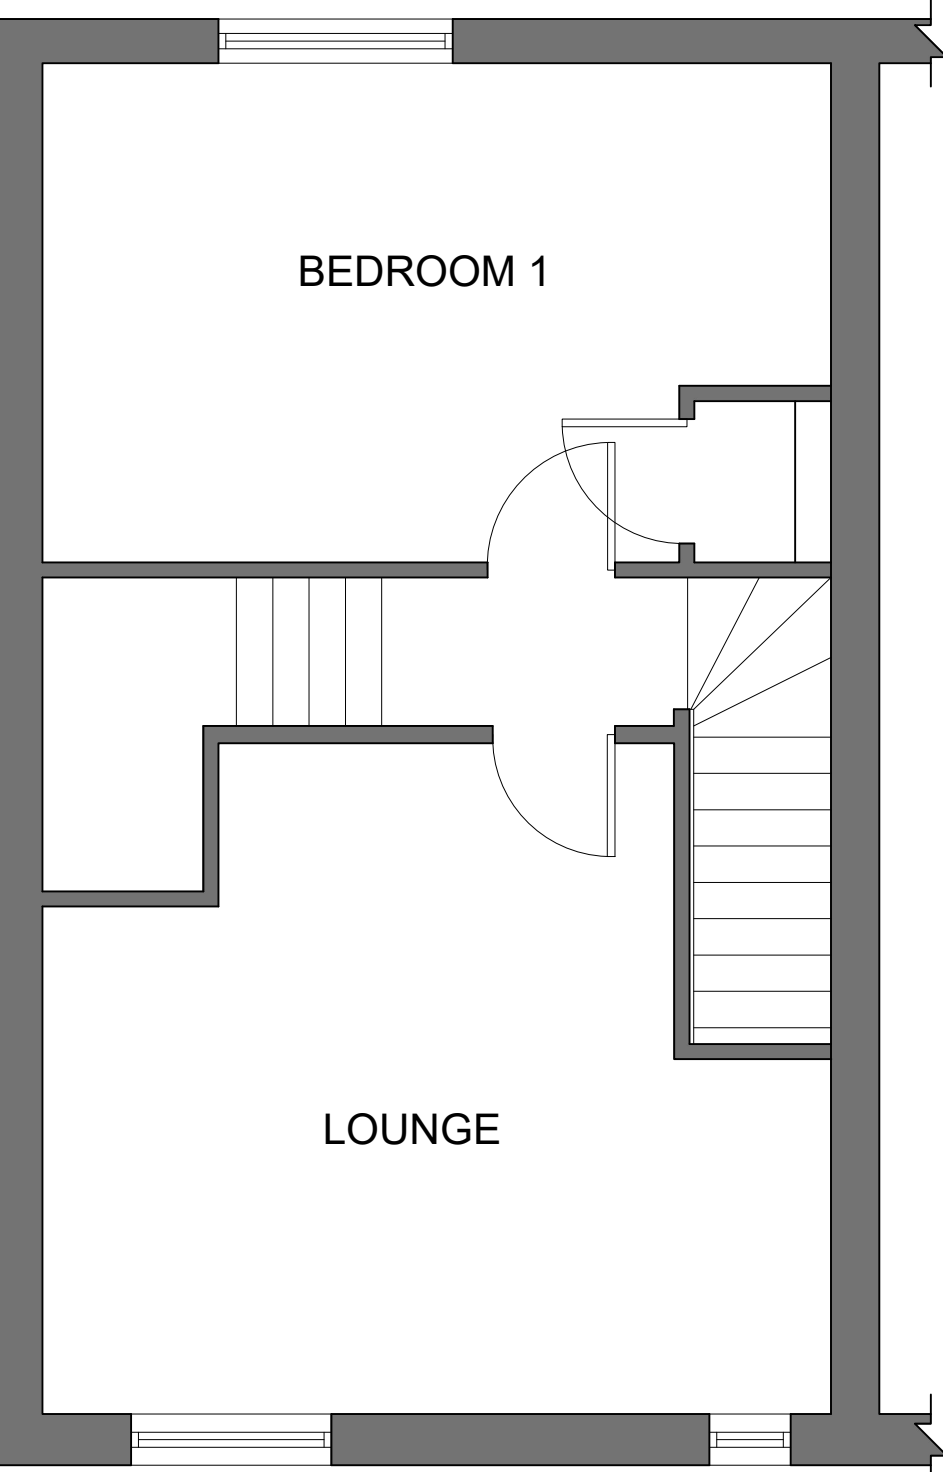

EXISTING FIRST
FLOOR PLAN



EXISTING REAR ELEVATION

REV	DESCRIPTION
EXISTING LOCATION PLAN, FLOOR PLANS AND ELEVATIONS	
PROPOSED TWO STOREY SIDE AND REAR EXTENSION WITH INTERNAL ALTERATIONS 2D, ALBERT STREET, BESWICK, MANCHESTER, M11 3AU	
CLIENT:	NGHIEM
DWG NO:	EX D013/01
SCALE:	1/50 @ A1
DATE:	09/05/21
REV:	
DO NOT SCALE FROM THIS DRAWING	