

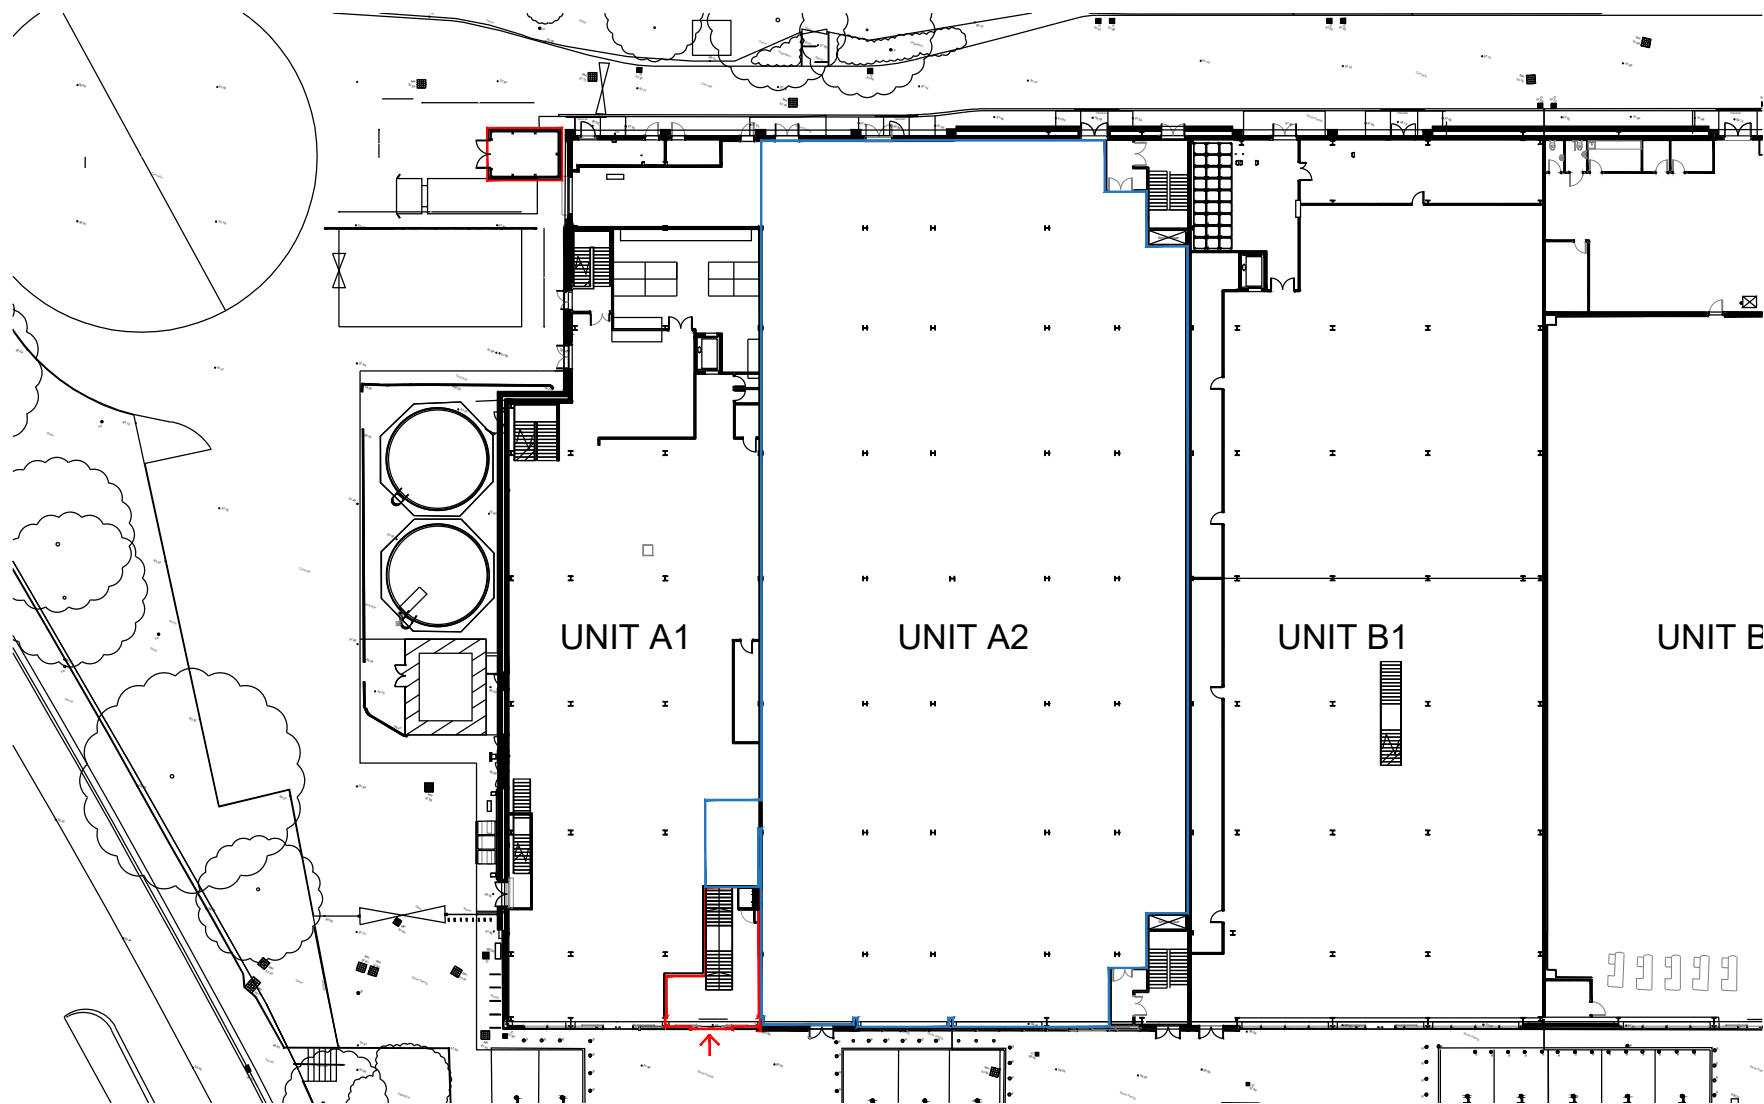


 


Site Location Plan - 1:500

 

Key

— Application Demise

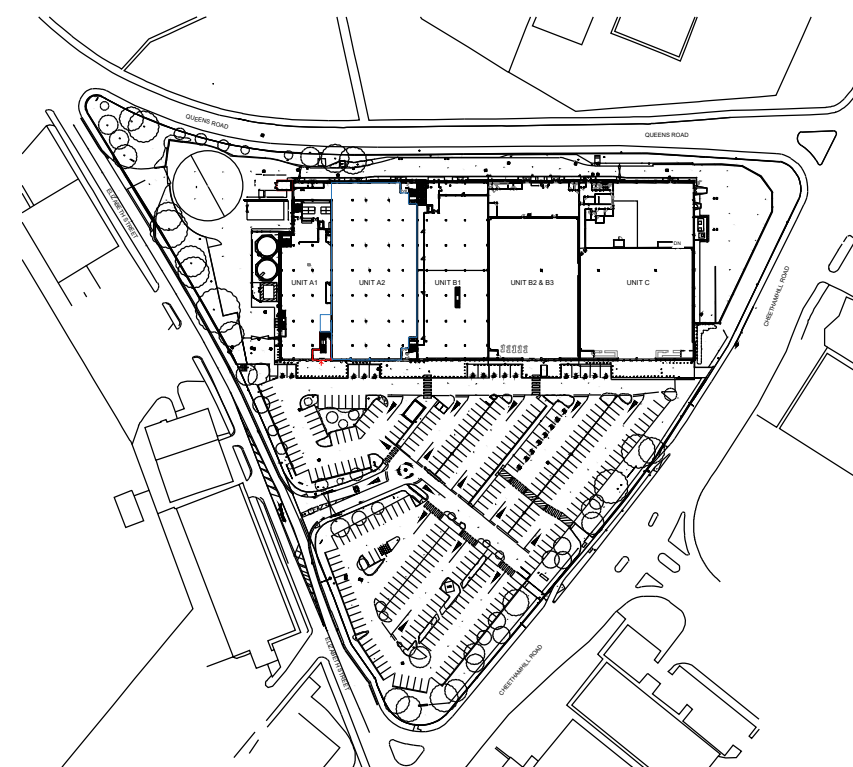

Site Location Plan - Scale 1:2500

Rev	Date	Description	DRAWING TITLE		Drawn/ Checked
PROJECT TITLE			DRAWING TITLE		
Manchester Cheetham Hill			Location & Site Plans		
Manchester Fort Shopping Park, Manchester, M8 8EP					
DRAWN / CHECKED	DATE	SCALE	JOB No	DRAWING No	
SS/EK	28.04.21	A3 @ 1:500/1250	1132	105	
DRAWING PURPOSE					Rev
TOWN PLANNING APPLICATION					-
			Pure Gym Ltd		
			Town Centre House		
			The Merrion Centre		
			Leeds		
			LS2 8LY		
			e: architecture@puregym.com		
			t: 0113 285 8787		
			w: www.puregym.com		