
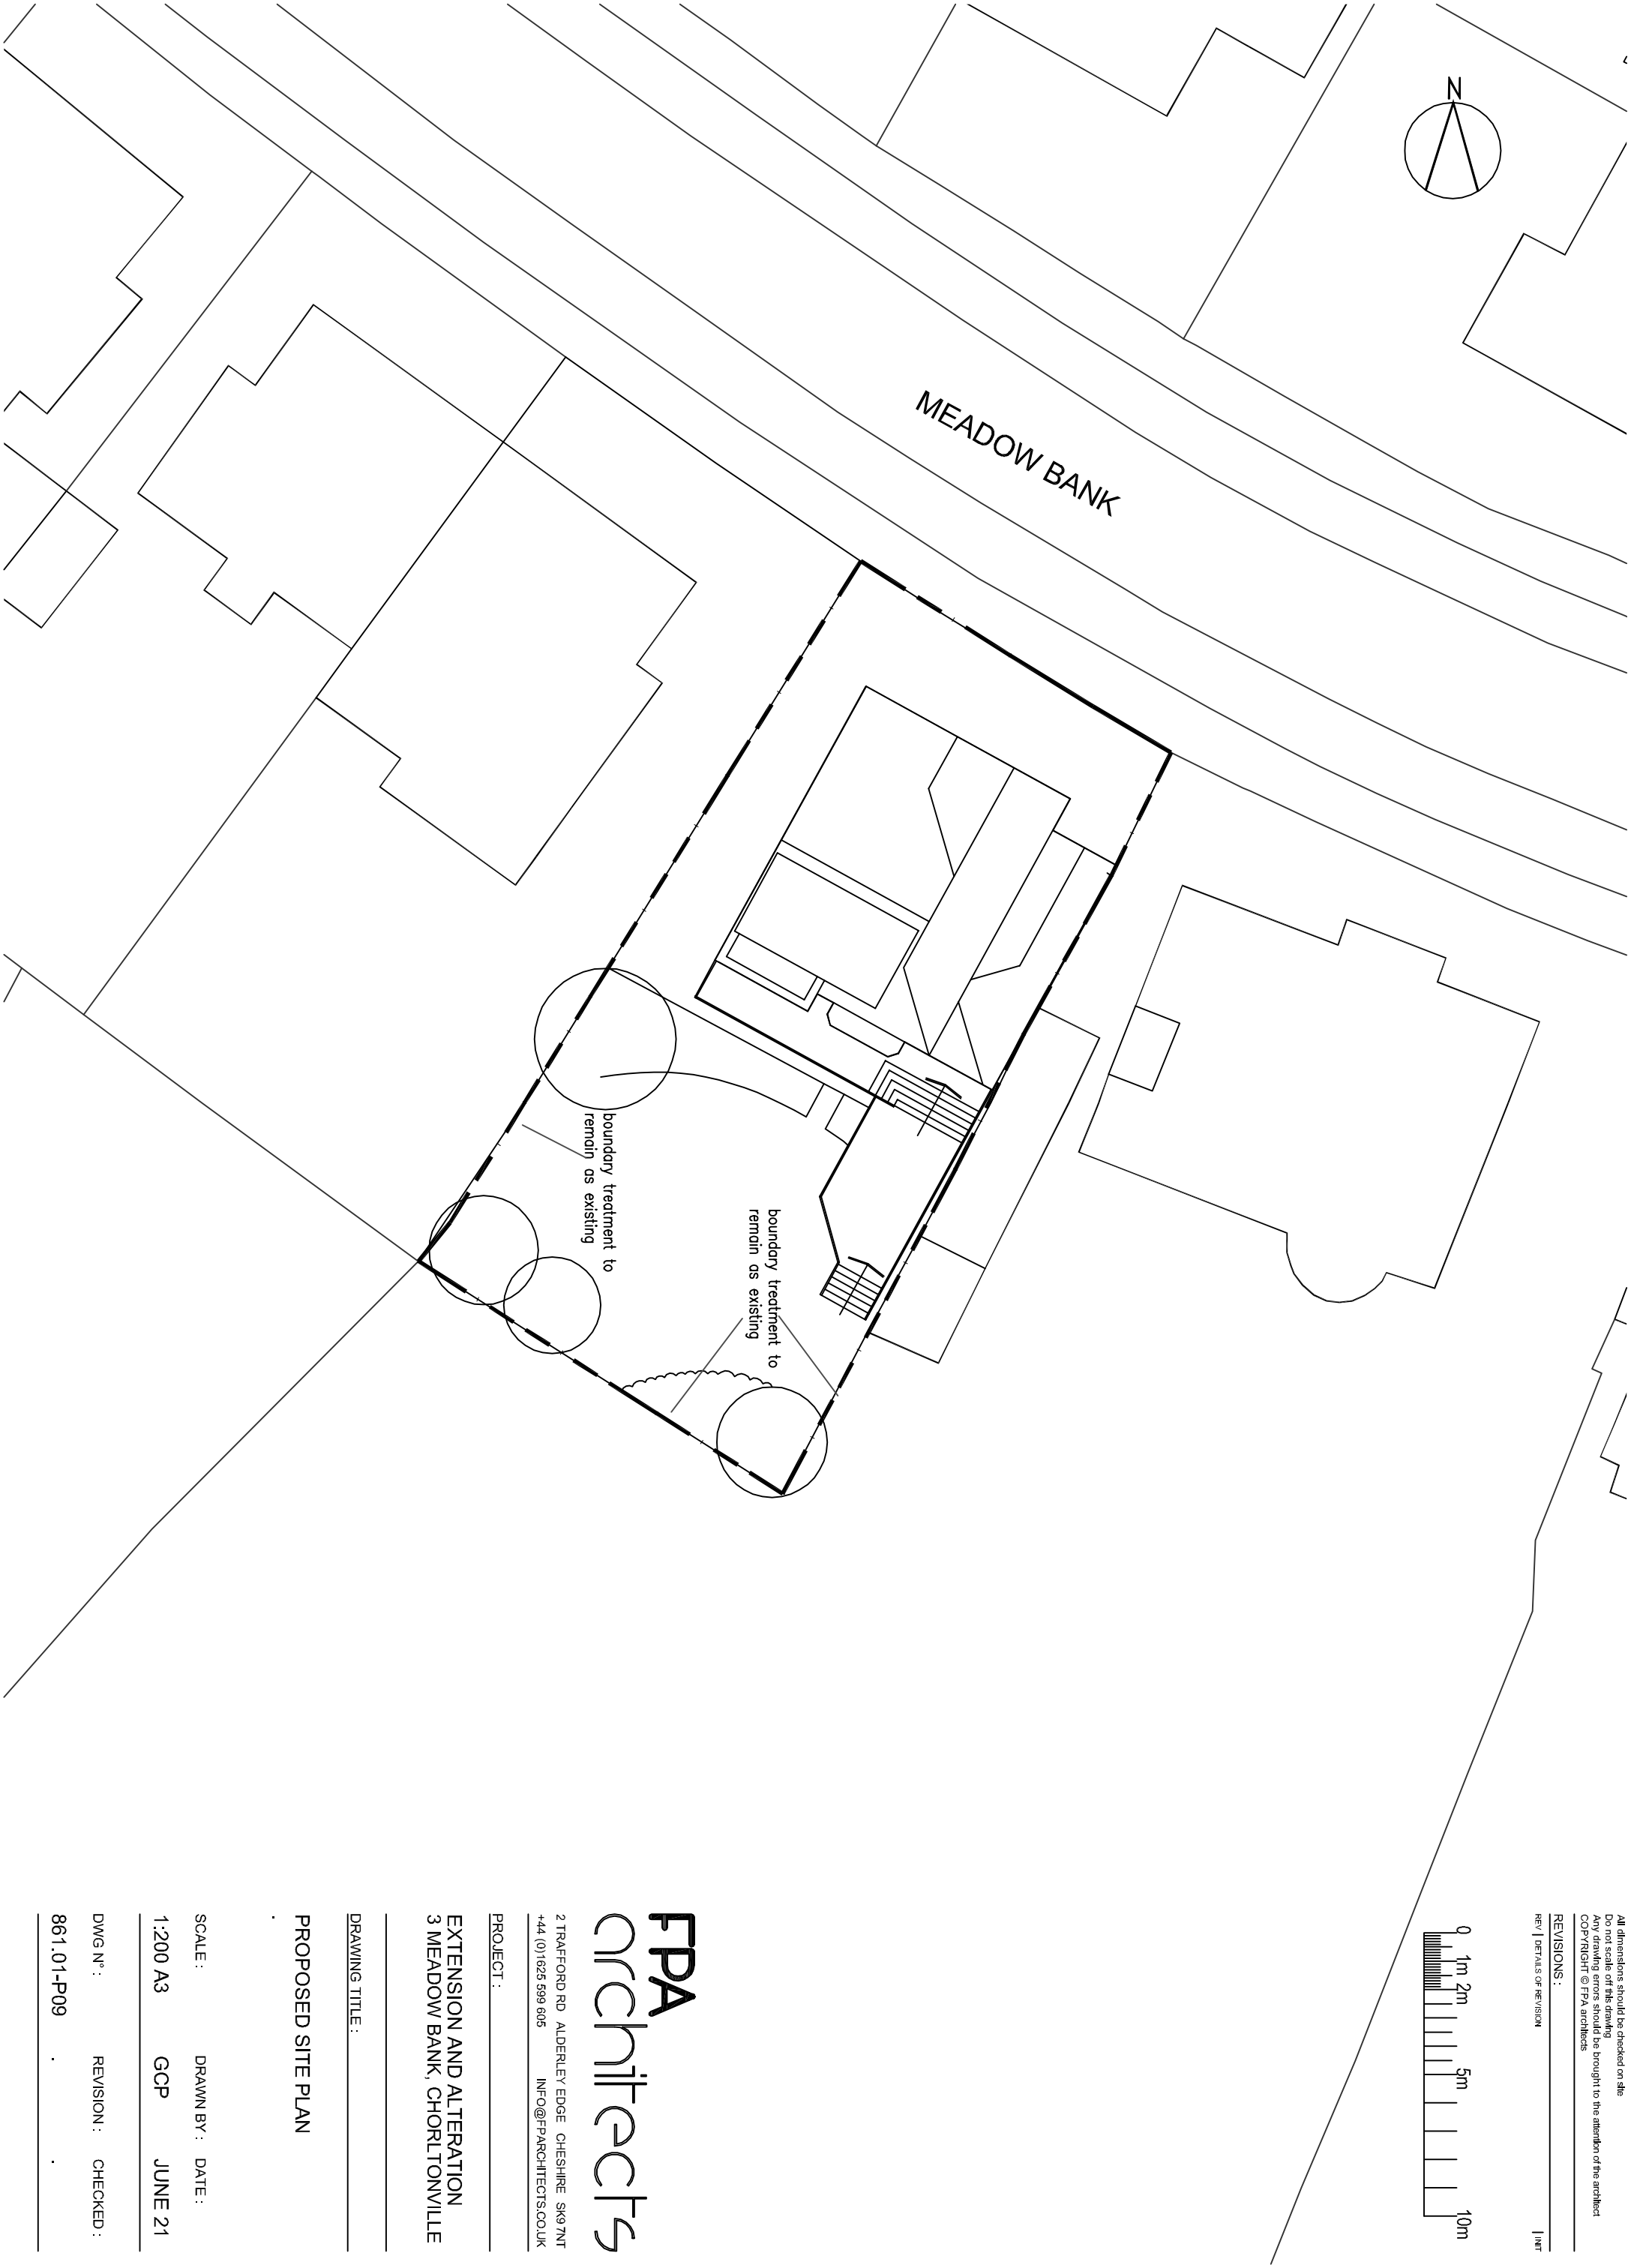


REVISIONS :

REV	DETAILS OF REVISION	INIT
-----	---------------------	------

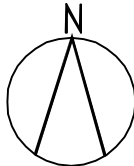

FPA
architects

2 TRAFORD RD ALDERLEY EDGE CHESHIRE SK9 7NT
+44 (0)1625 599 605 INFO@FPARCHITECTS.CO.UK

PROJECT :

EXTENSION AND ALTERATION
3 MEADOW BANK, CHORLTONVILLE

DRAWING TITLE :

PROPOSED SITE PLAN

SCALE : DRAWN BY : DATE :

1:200 A3 GCP JUNE 21

DWG N° : REVISION : CHECKED :

861.01-P09 . .