



All dimensions are to be checked on site. This drawing shall not be scaled to ascertain dimensions.

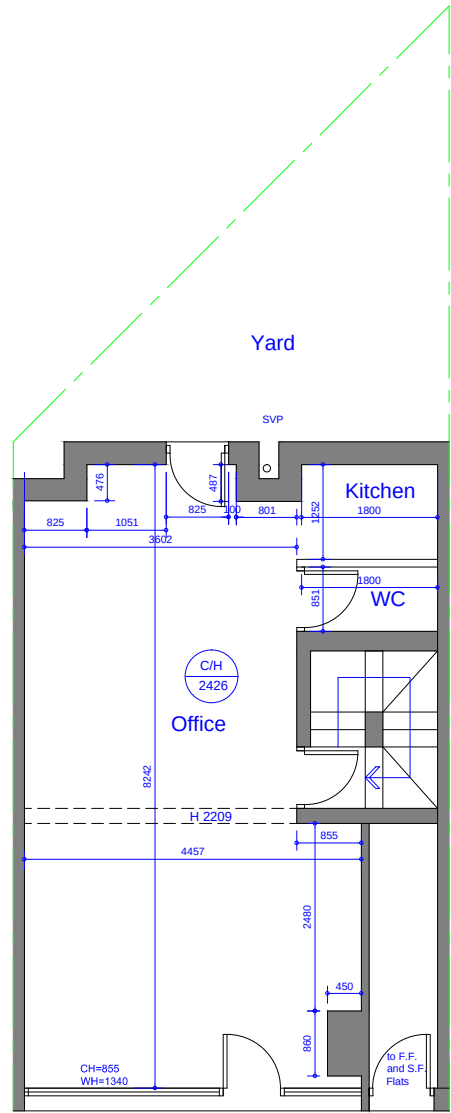

Existing Ground Floor Plan
Scale 1:100

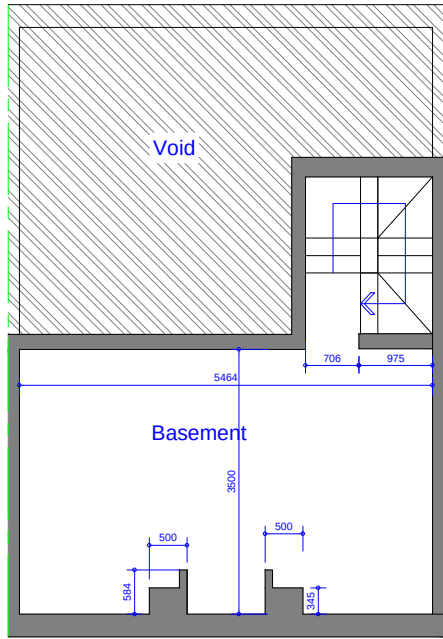


Existing Basement Floor Plan
Scale 1:100



Existing Front Elevation
Scale 1:100



Existing Rear Elevation
Scale 1:100

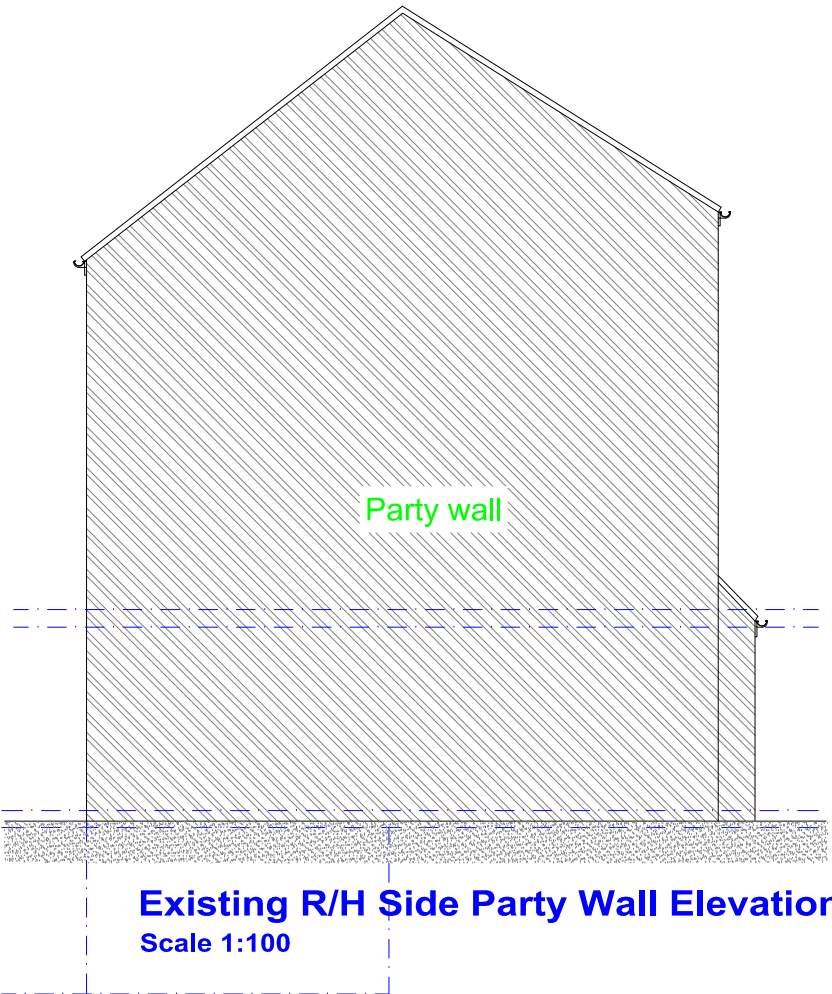

Existing R/H Side Party Wall Elevation
Scale 1:100

Rev	Date	Description
Issued For : INFORMATION PURPOSES ONLY		
Client		
Mr. David Hayman		
Project		
104 Church Lane, Moston, M9 4NH. Change of use from Office to 1 bedroom apartment		
Scheme - Drawing Title		
Existing Floor Plans and Elevations.		
01	Date	05.02.21
Drawing No.	Revision	Scale 1:100 @A3



JK Technical Services (NW) Ltd
Tel: 0161 728 5730
Mob: 07741175755
www.jktechservs.co.uk