


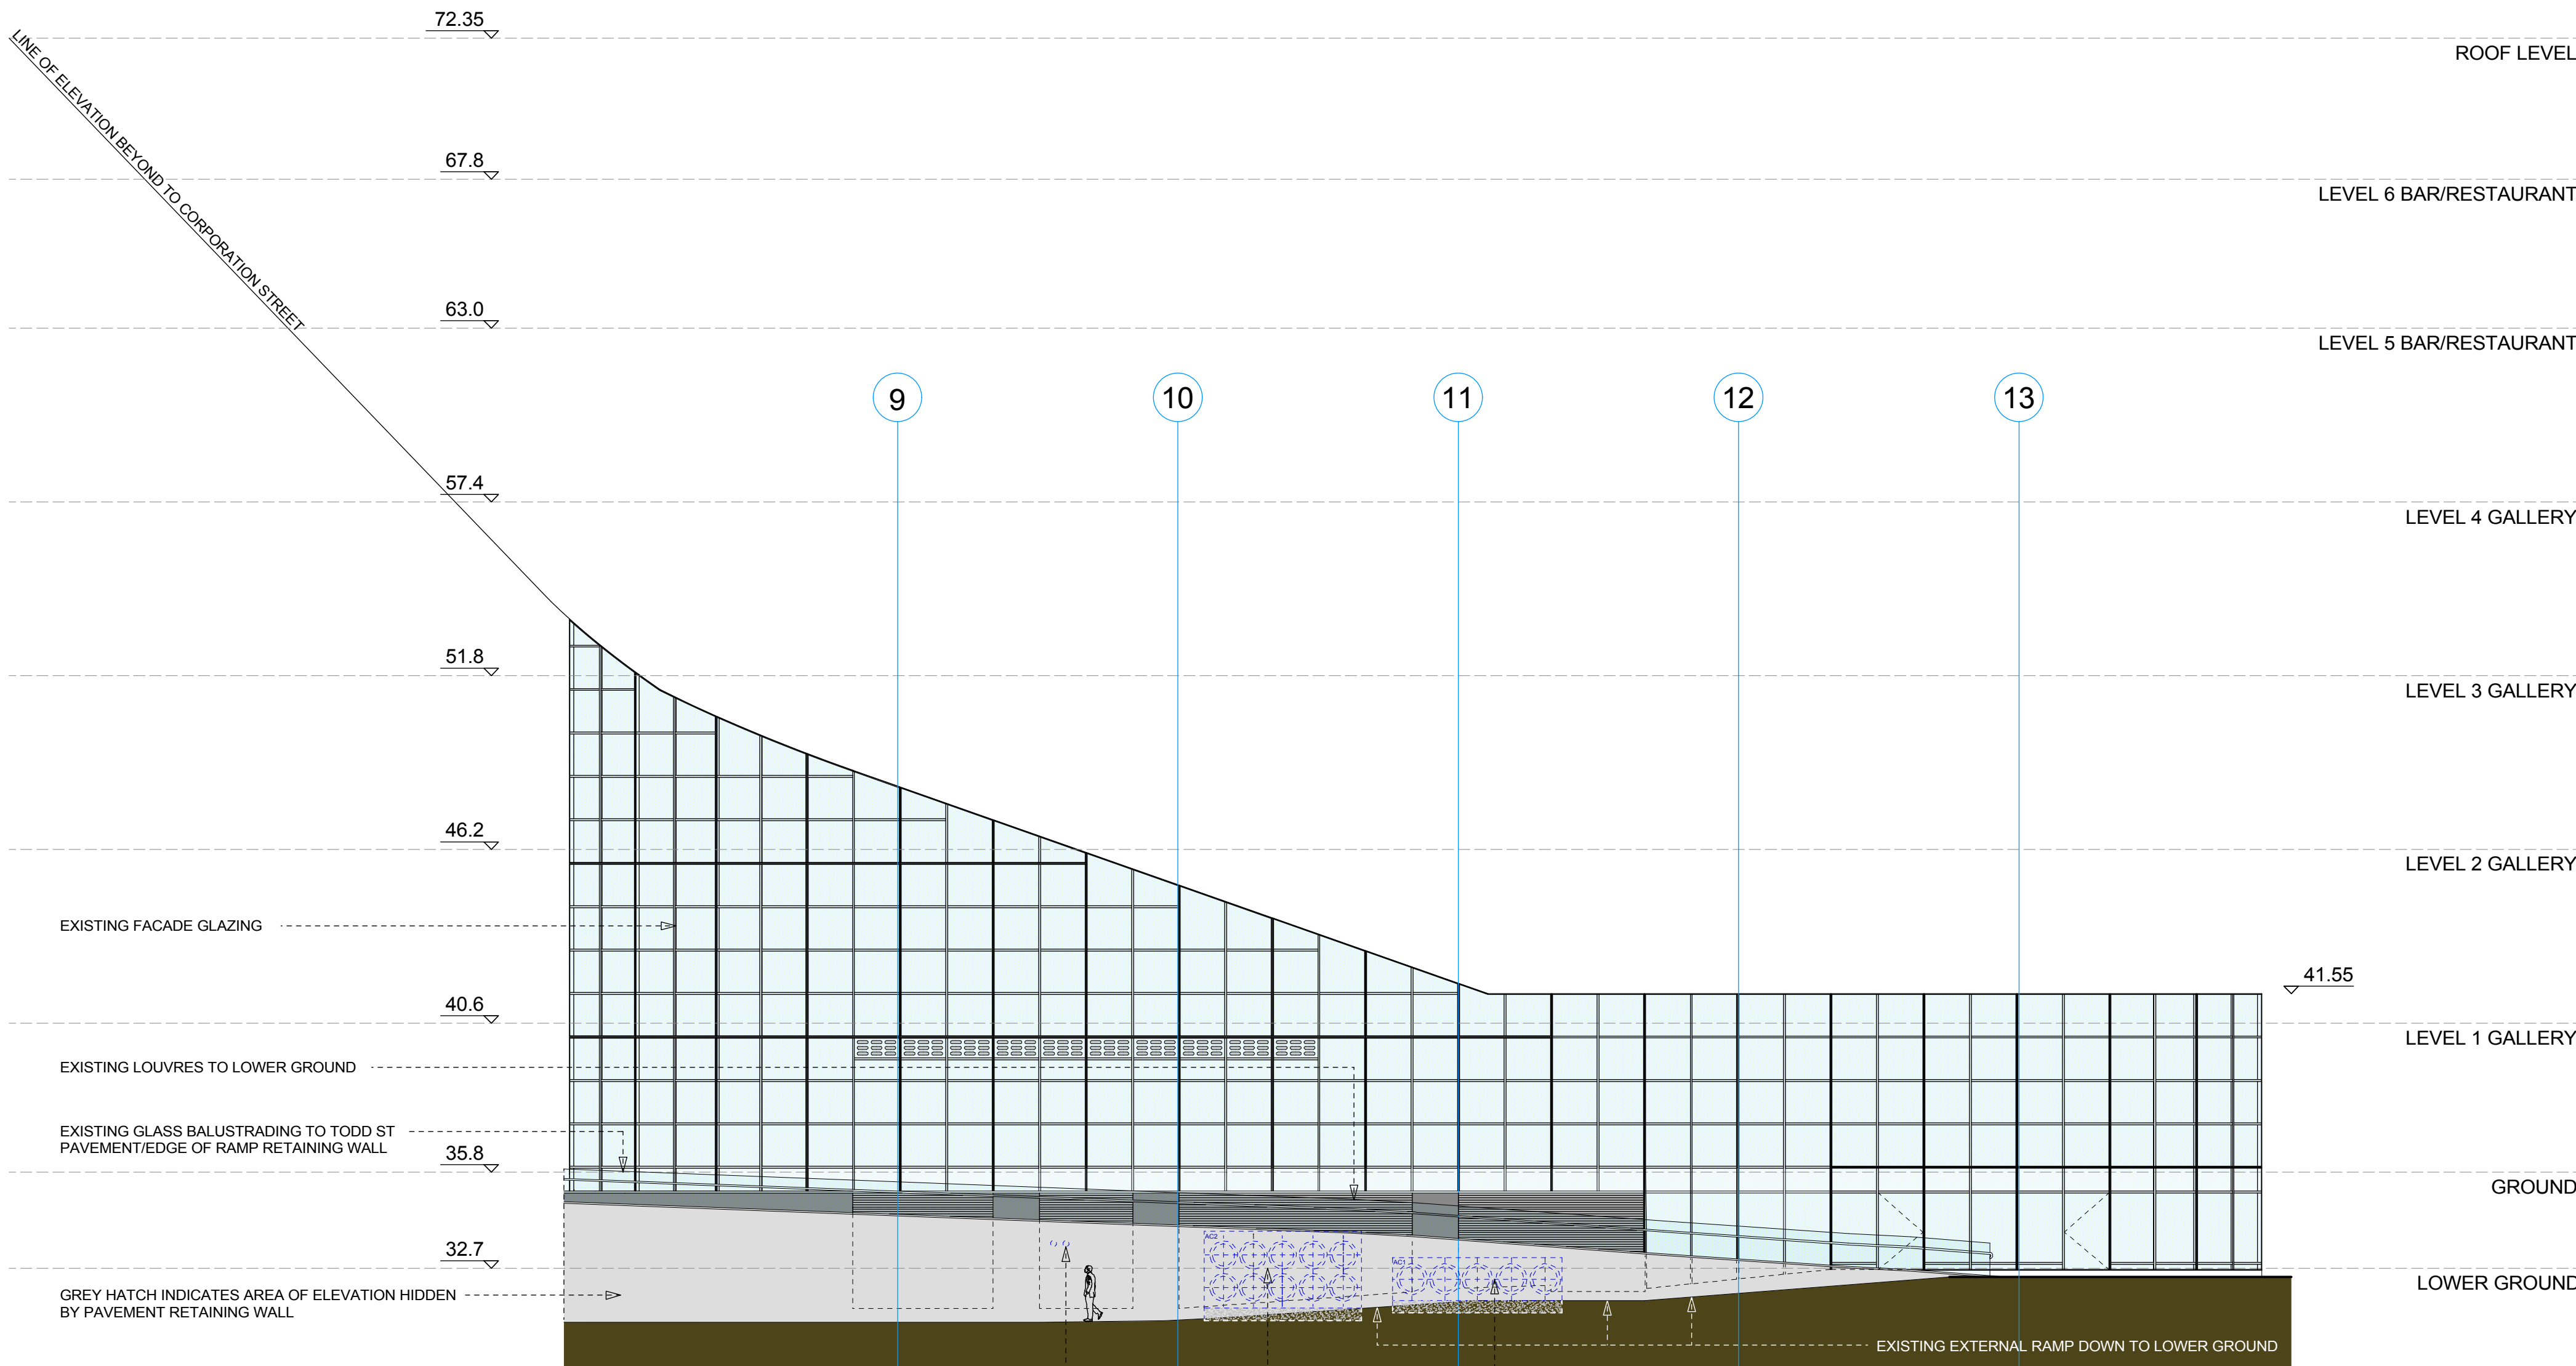


 


PROPOSED PART-ELEVATION TO TODD STREET - **VIEW 'A'**

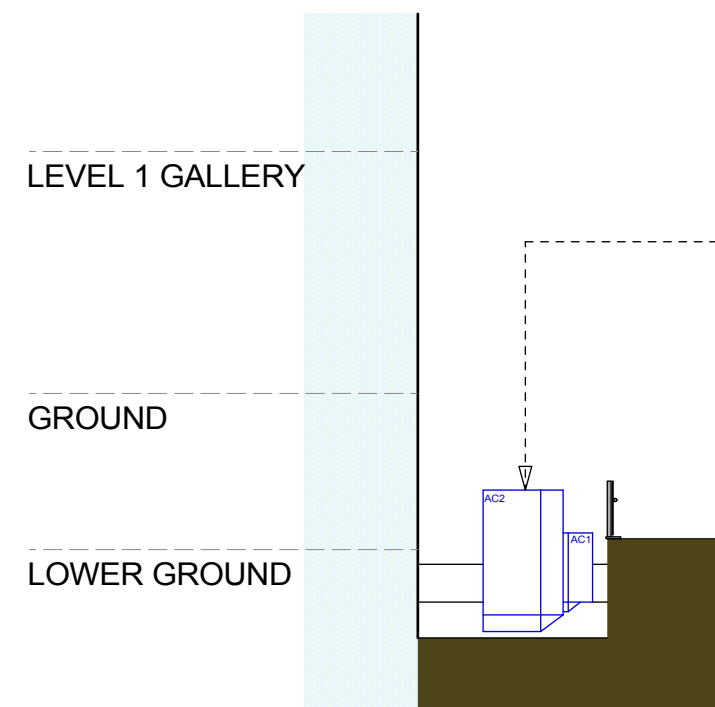


PROPOSED PART-ELEVATION **VIEW 'B'**

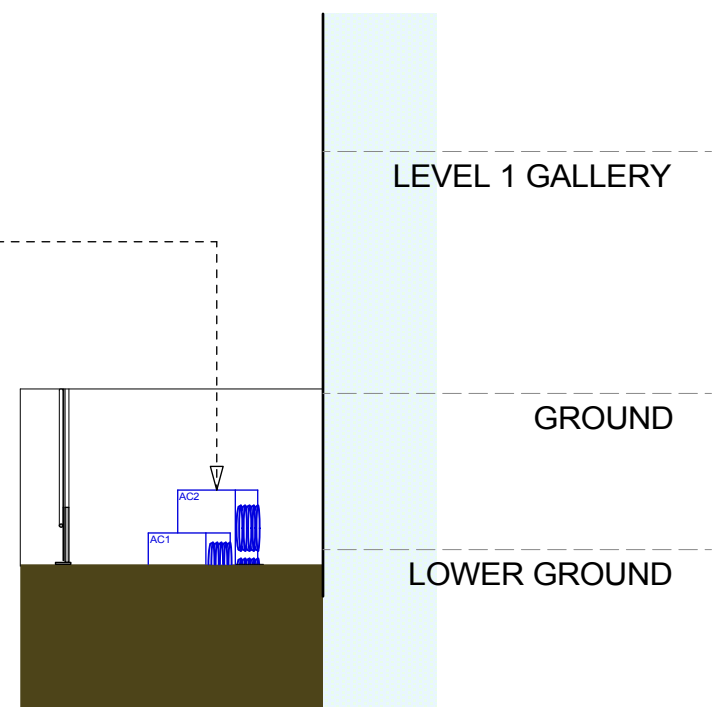

PROPOSED PART-ELEVATION **VIEW 'D'**

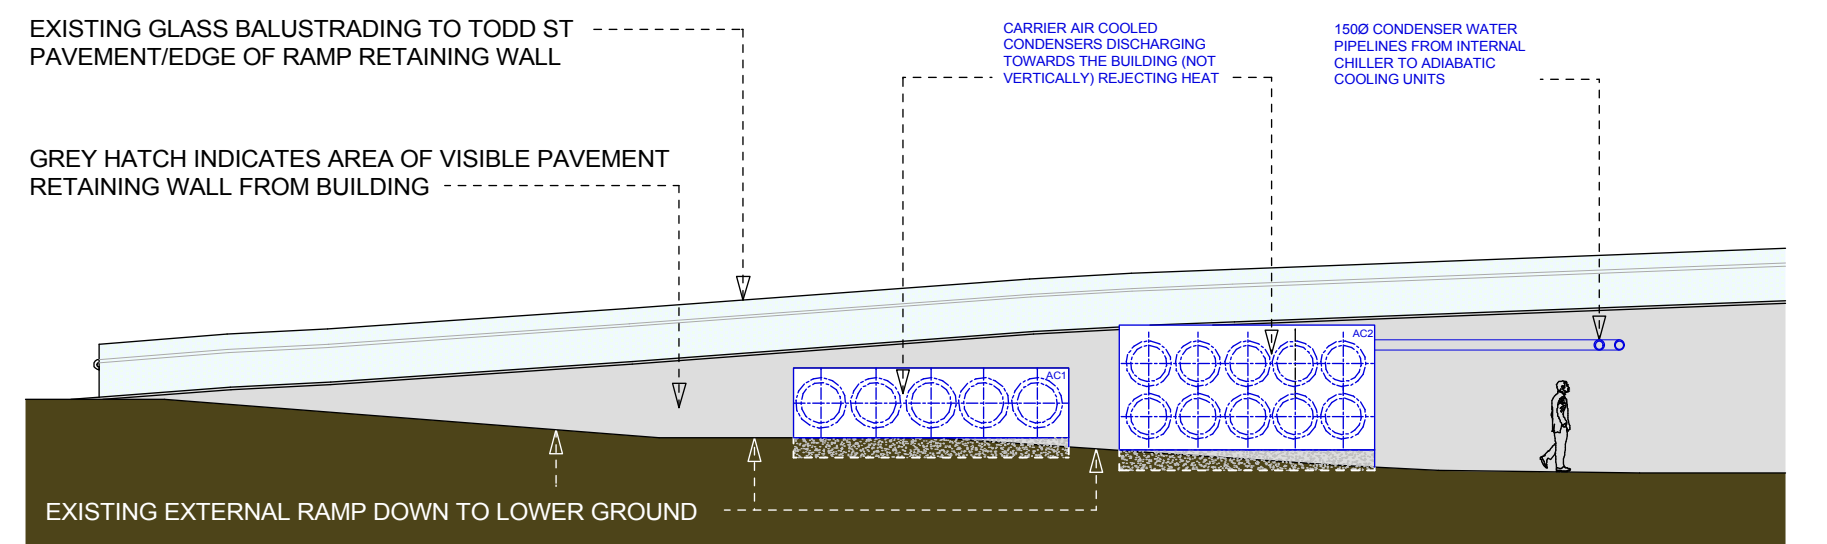

PROPOSED PART-ELEVATION (OPPOSITE VIEW A) - **VIEW 'C'**

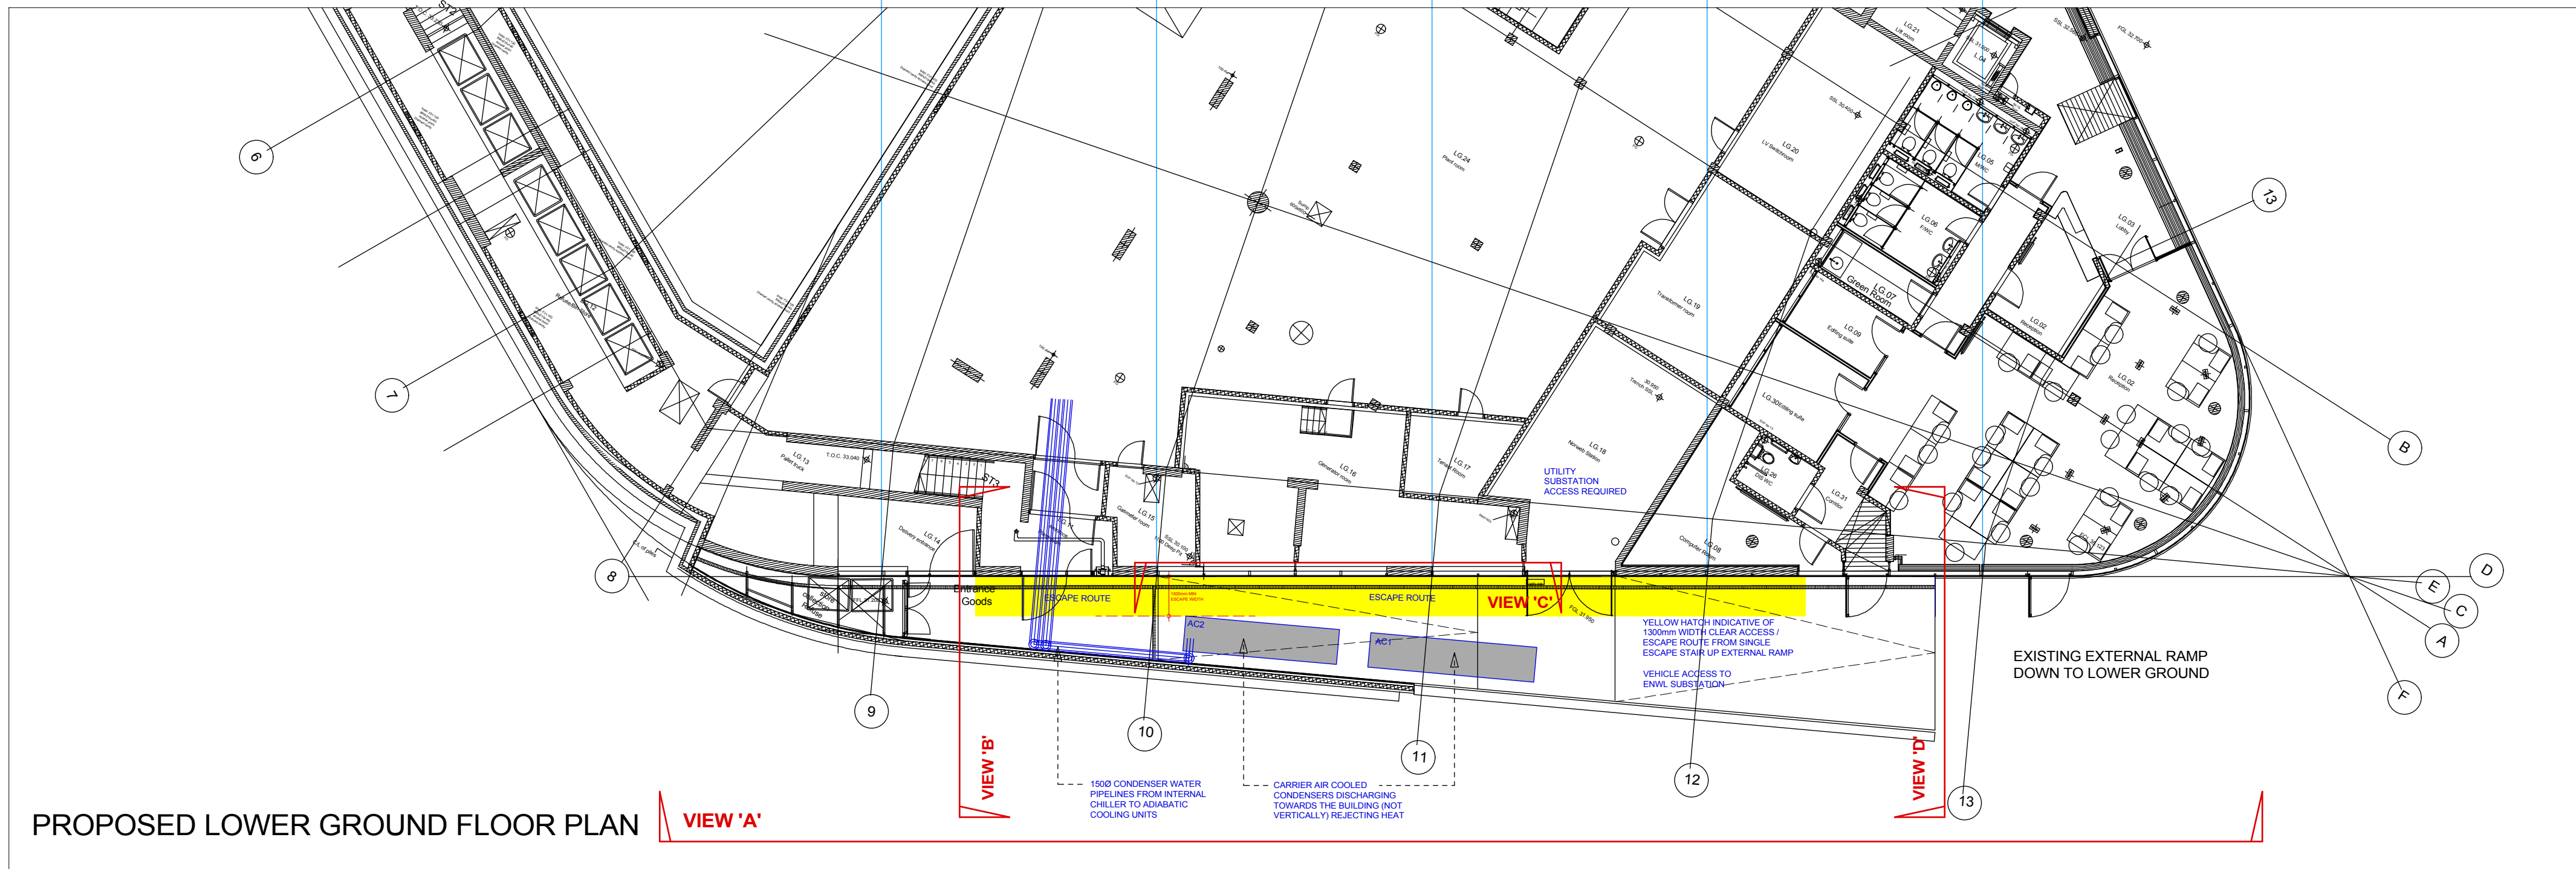

PROPOSED LOWER GROUND FLOOR PLAN **VIEW 'A'**

REV	DATE	DRN	CHKD
PROJECT			
Installation of Heat Rejection Units at the National Football Museum (Urbis), Manchester City Centre			
CLIENT			
Conlon Construction			
DRAWING			
Proposed Plan & Elevation to Todd Street Equipment without Screening			
SCALE	SHEET SIZE	DRAWN	CHECKED
1 : 150	@A1	DL	AS
DATE		11.03.21	
BOWKER SADLERARCHITECTURE			
A: Hatherlow House, Hatherlow, Romiley, Stockport SK6 3DY			
T: 0161 406 7333			
E: office@bowker-sadler.co.uk			
W: www.bowker-sadler.co.uk			
JOB No	DRAWING No	REVISION	
21-023	1003		
STATUS		Planning	