




Image 1
Existing Boundary Fence on Nut Bank Lane Elevation to be Retained



Image 2
View Across the Site towards the Silver Birch Trees



Image 3
View towards the proposed development site.

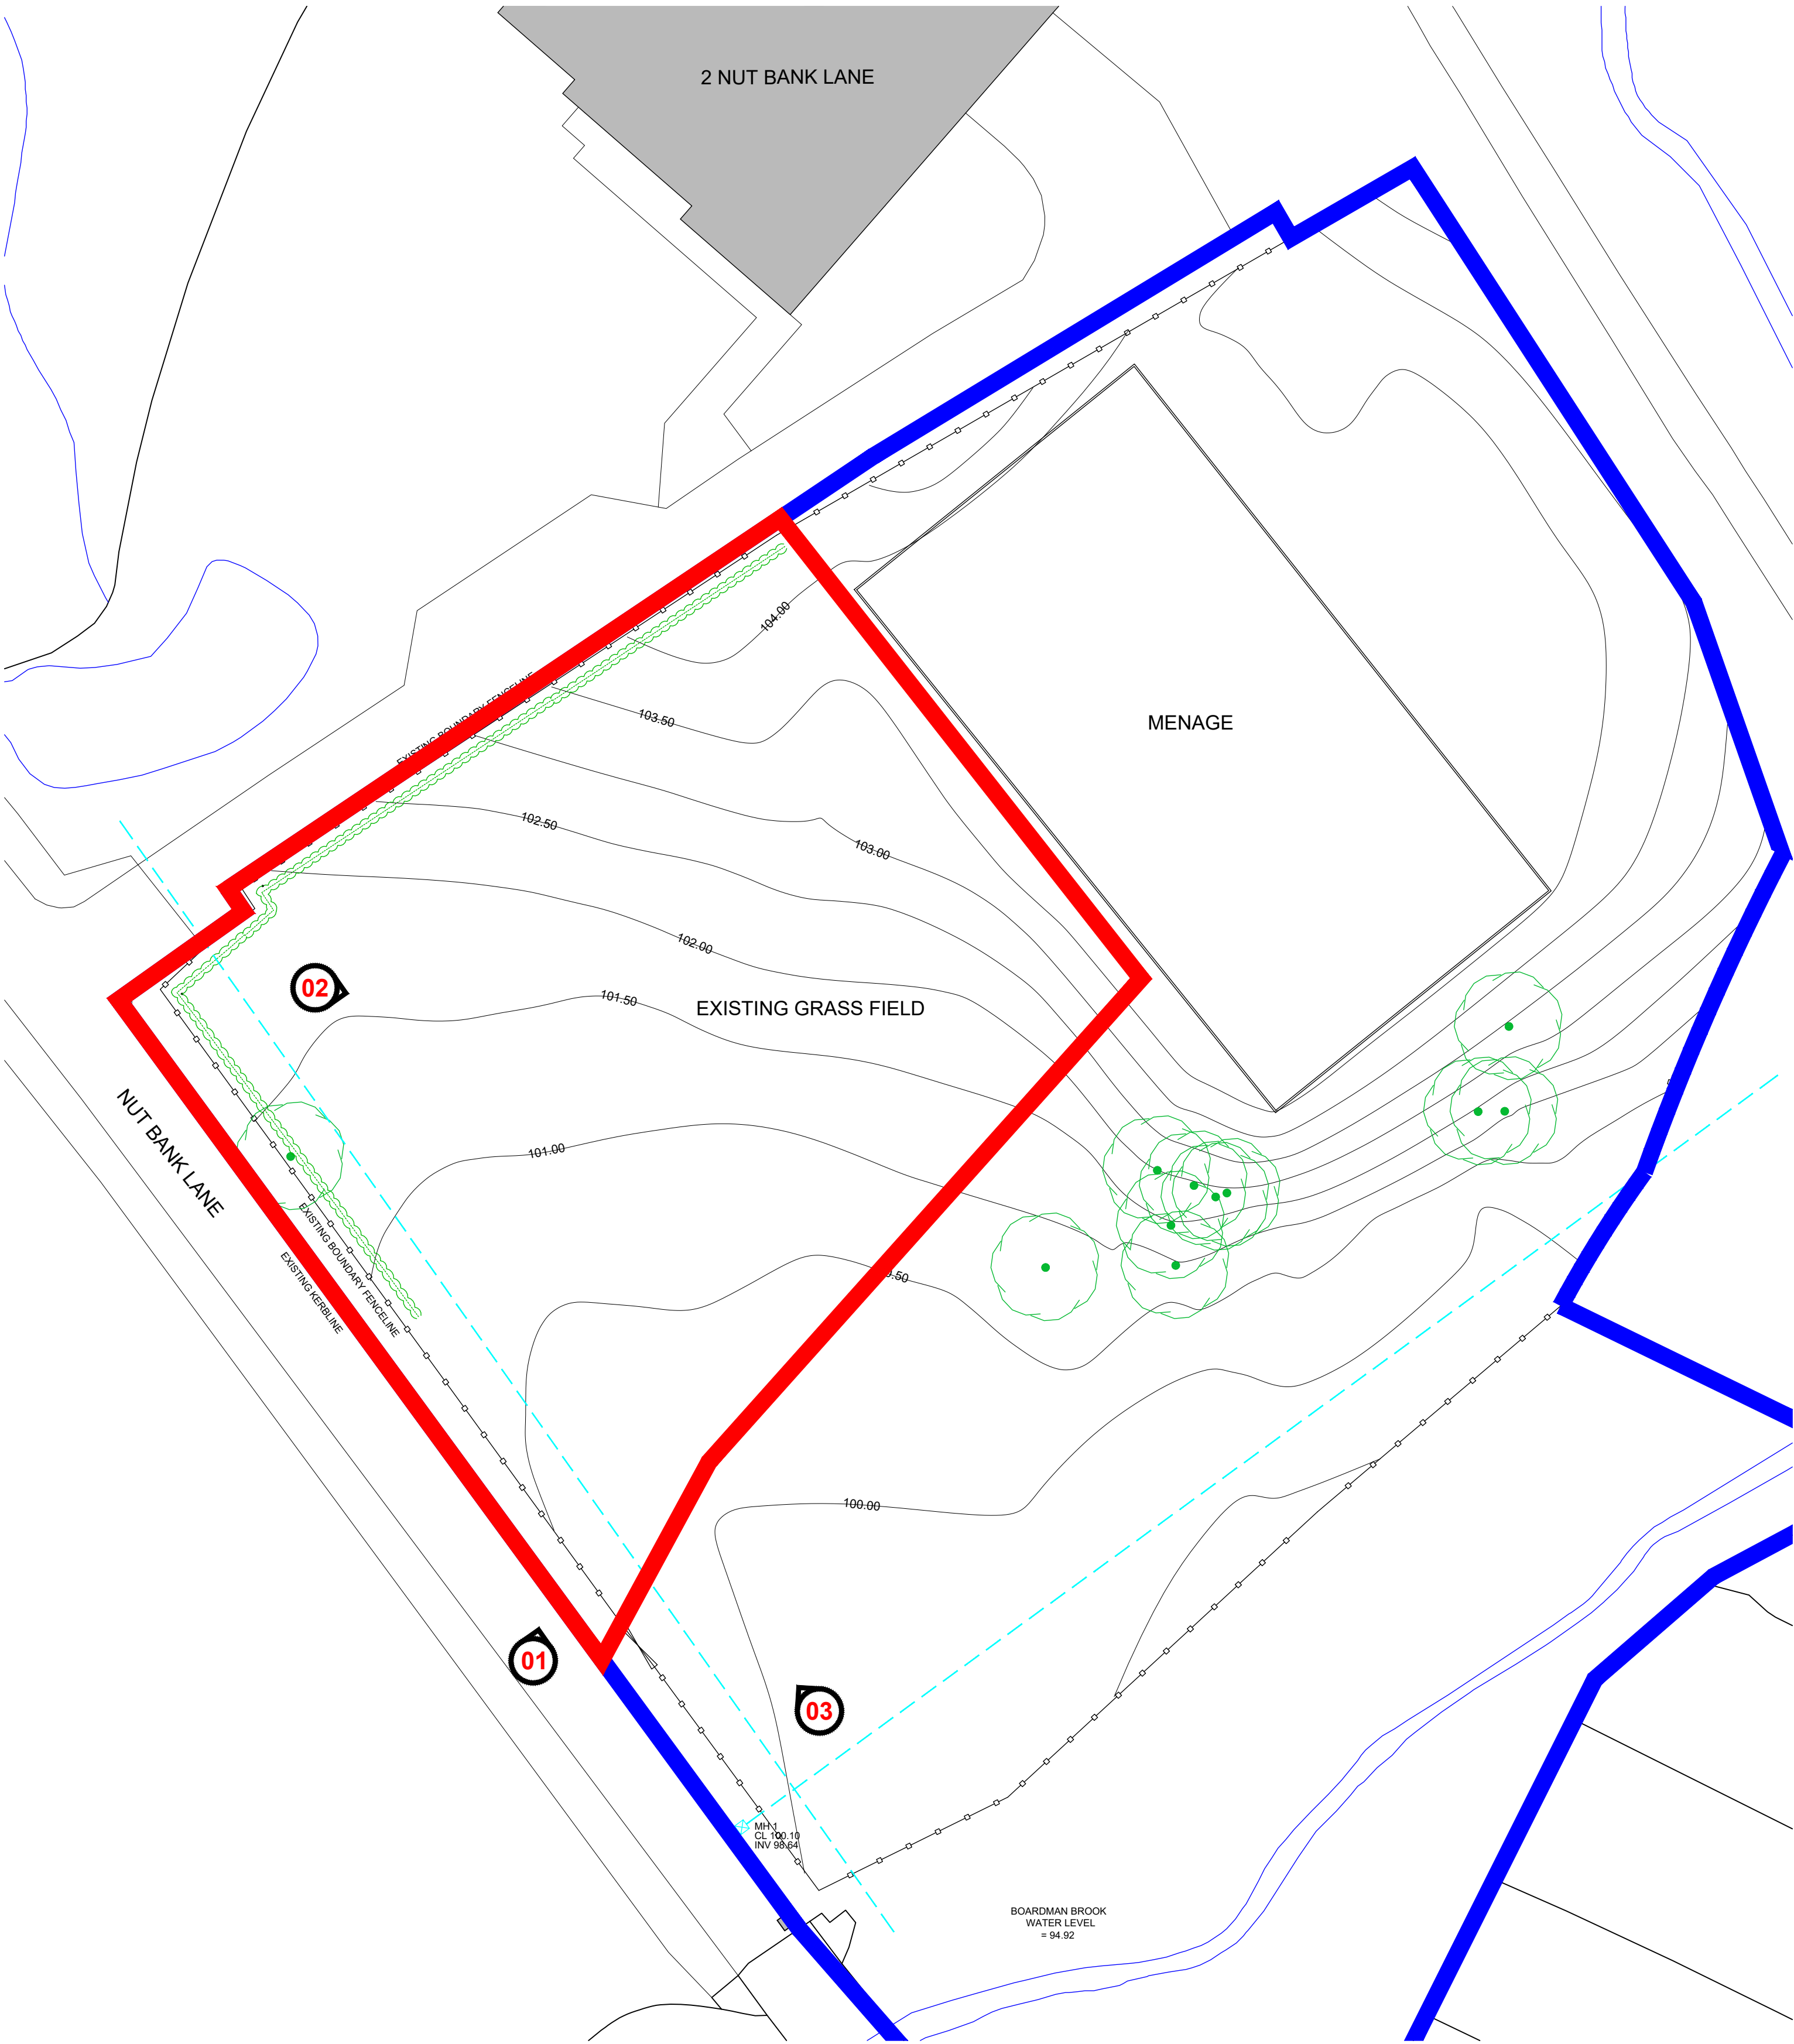

EXISTING SITE PLAN
Scale 1 : 250

- NOTES:
- KEY
- Proposed Site Boundary
 - Other Land Owned by Applicant which does not form part of the application
 - Existing Trees
 - Existing Hedgerow
 - Existing Boundary Fencing
 - Existing Foul Drainage & Manhole Cover

A	02/06/21	BP	For Planning	BP	RES
/	28/05/21	BP	For Information	BP	RES
no.	date	by	revision details	Ckd	App

STRALA architects
Studio 103
The Courtyard Royal Mills
Ancoats Manchester M4 5BA
Tel: 0161 236 5866
Fax: 0161 236 5884
E: office@strzarch.co.uk

client

Mr. KEVIN McNALLY

job title
SOUTH VIEW HOUSE, NUT BANK LANE,
MANCHESTER

drawing title
EXISTING SITE PLAN

scale	drawn by	date
1:150 @ A1	BP	02/06/21

job no.	drawing no.	revision no.
2945	001	A