
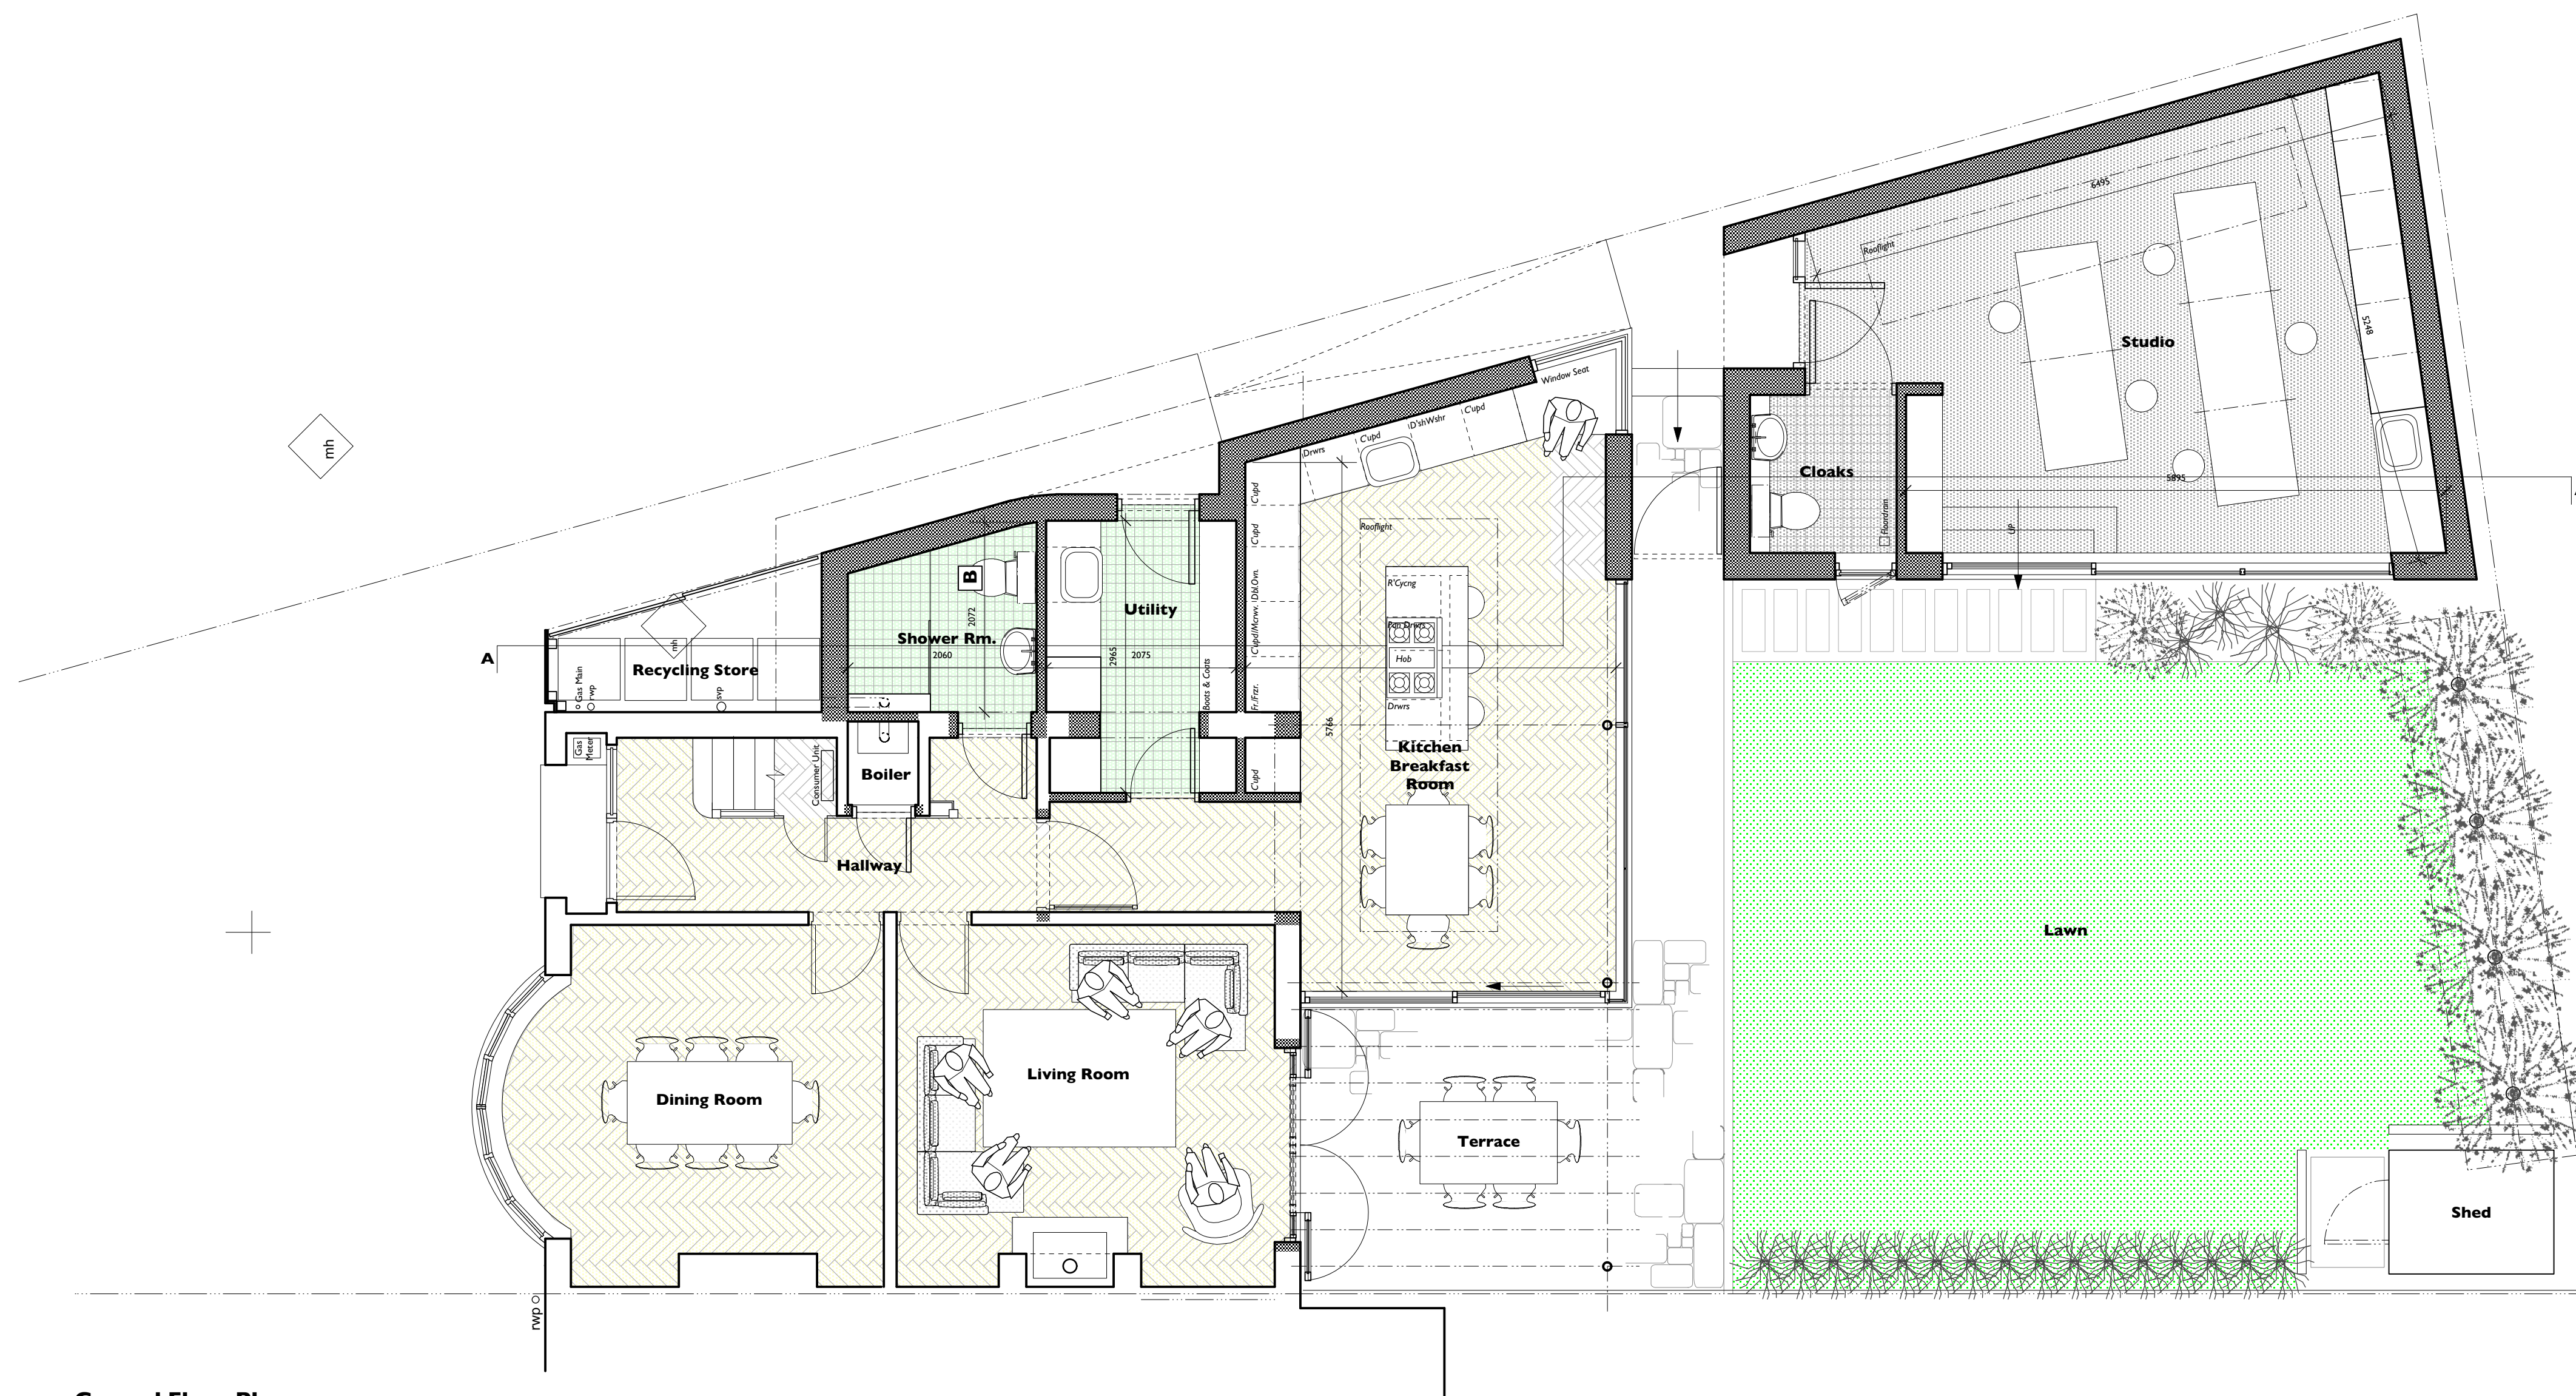
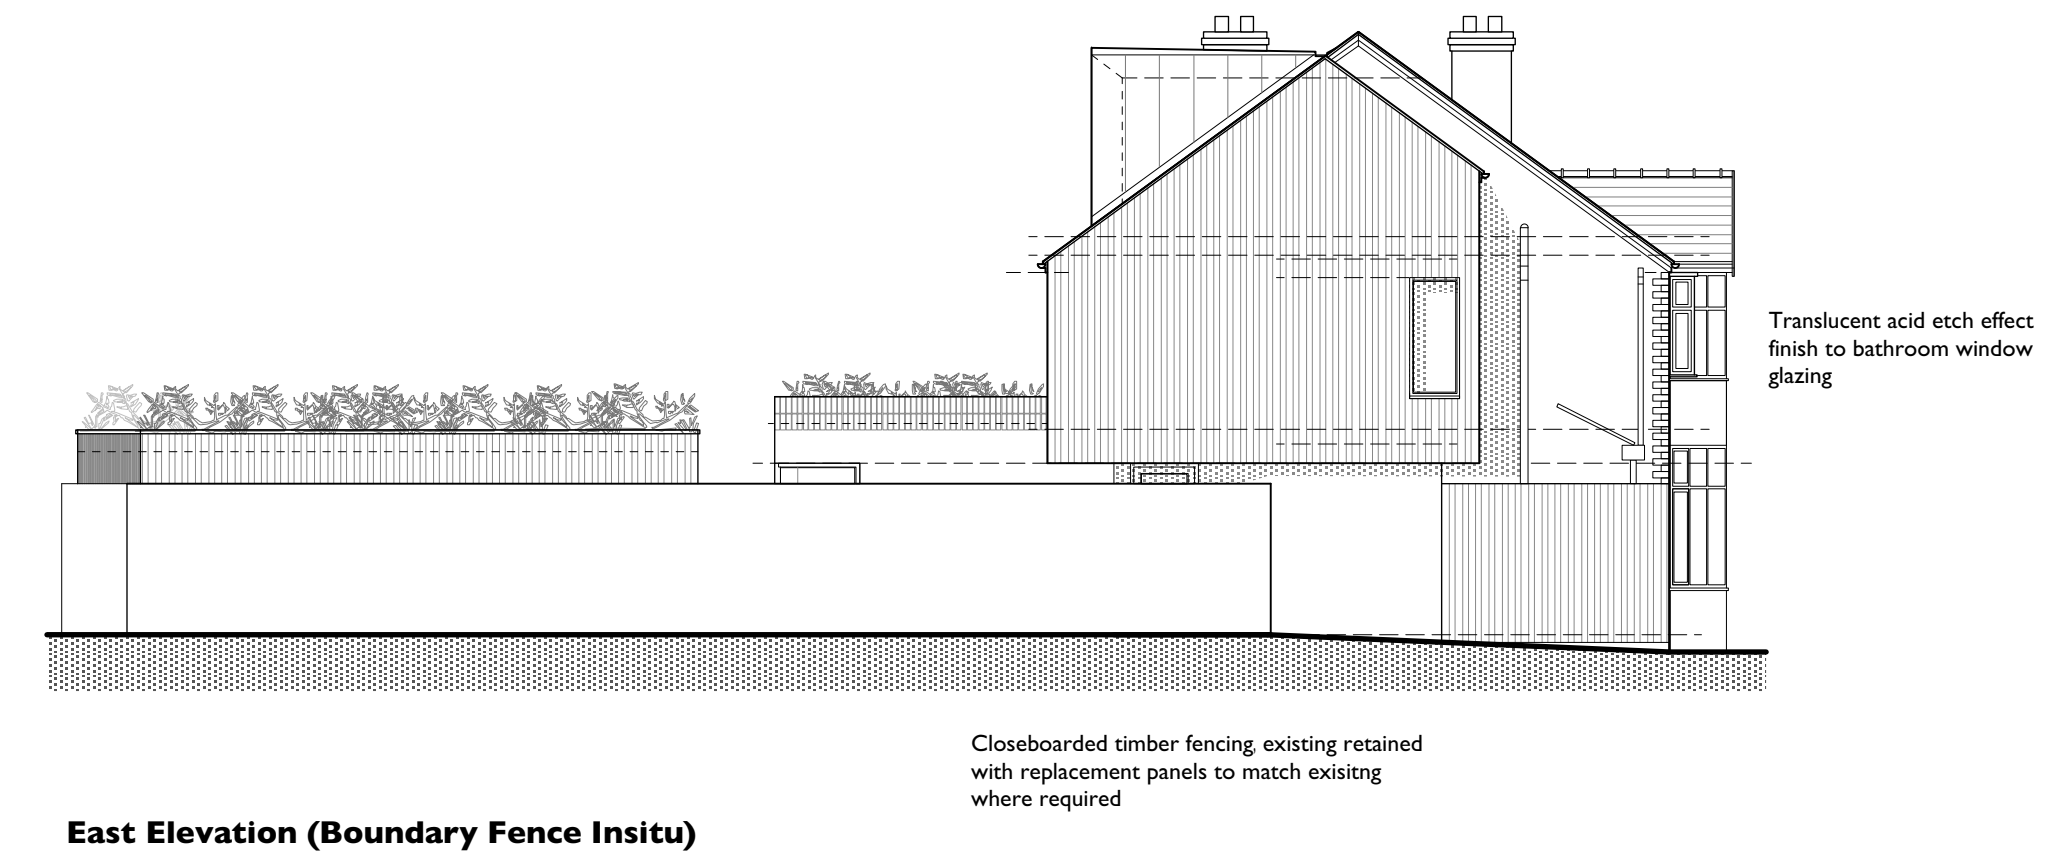
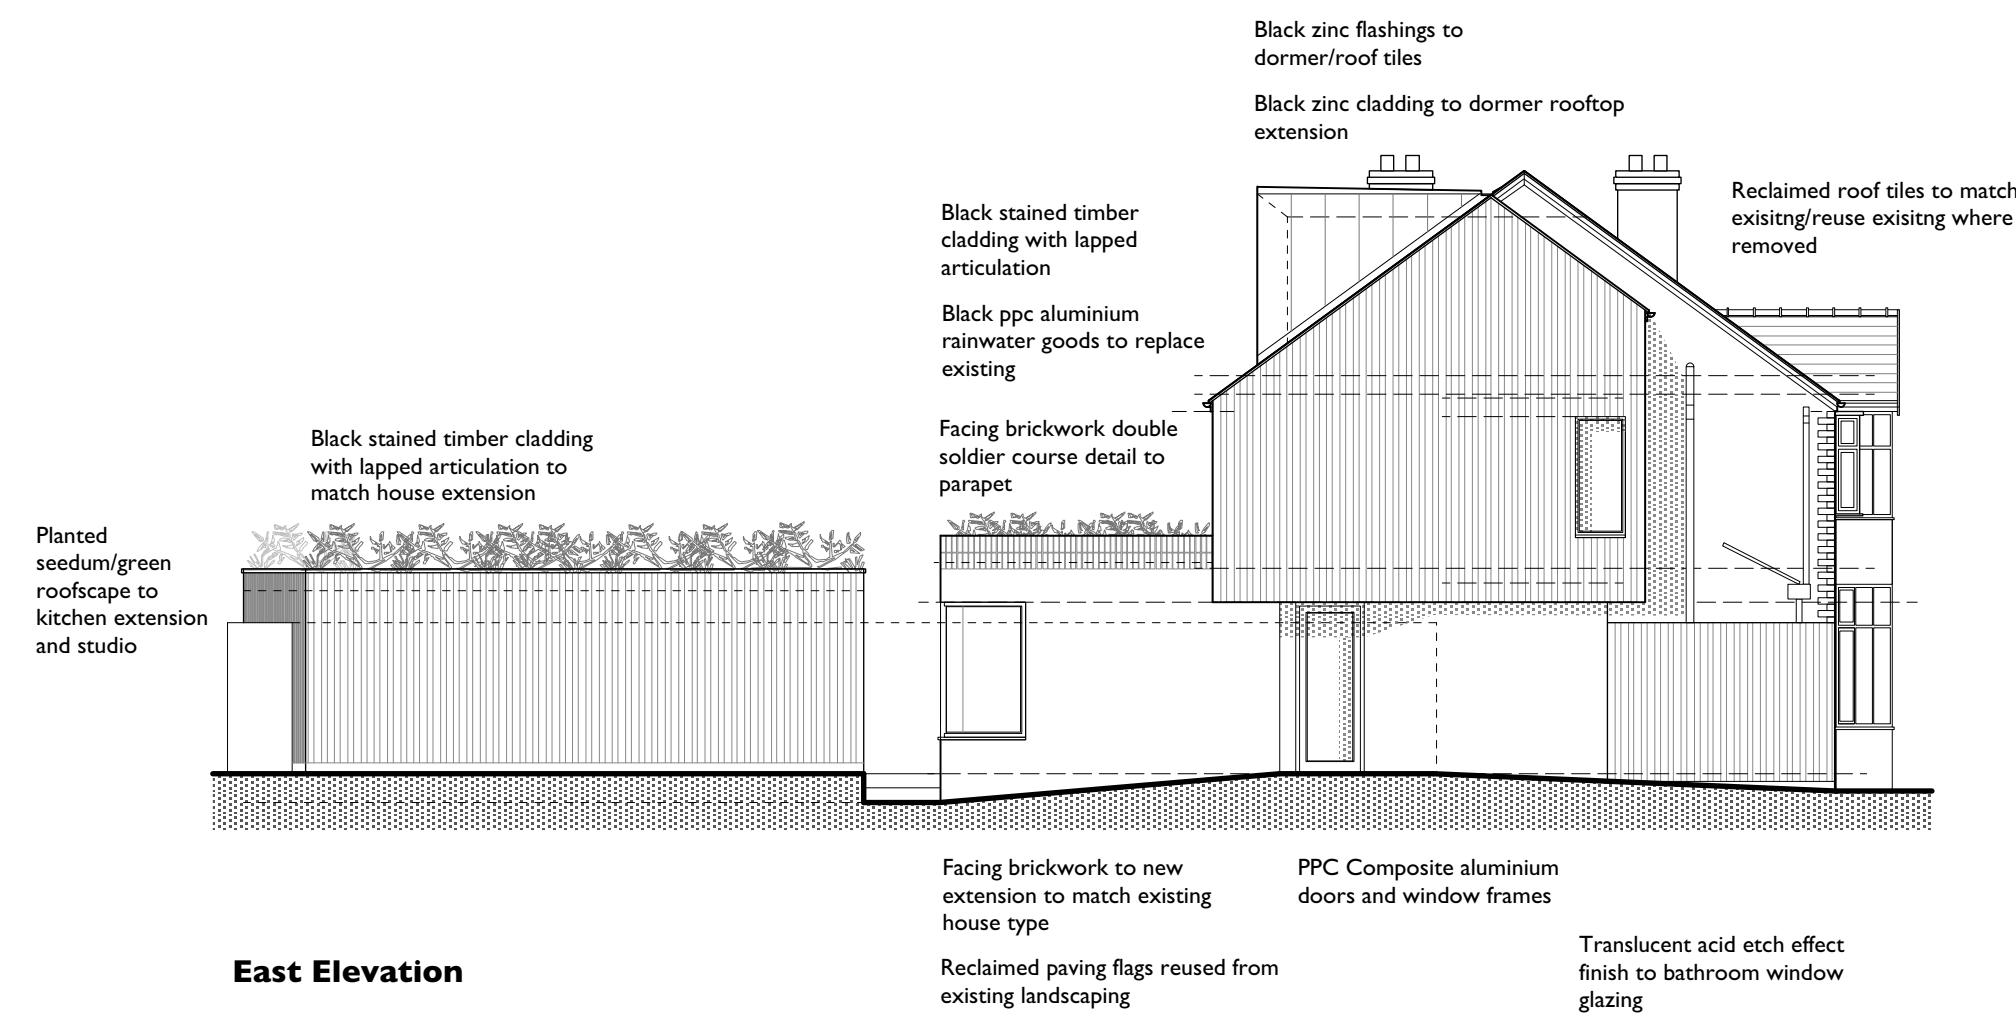


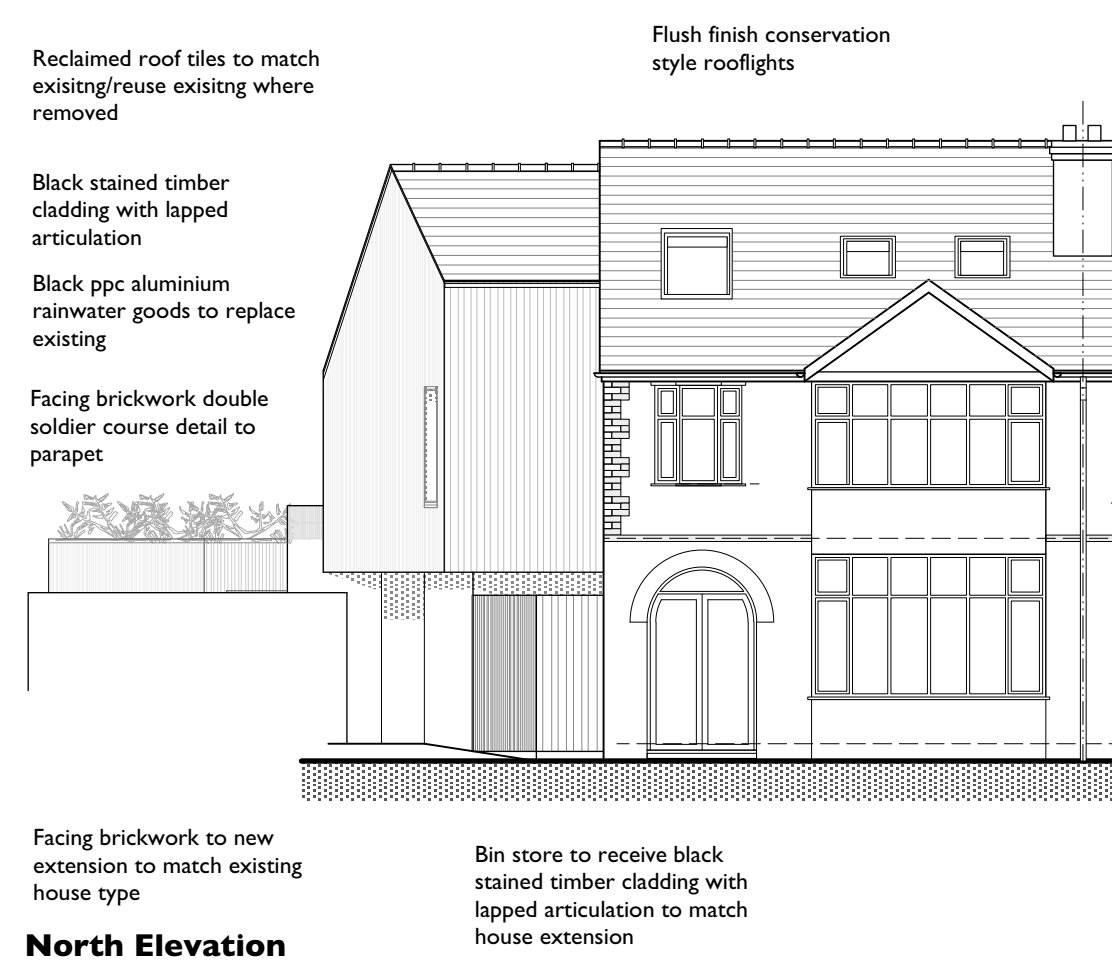

© re|form architects

note:

This drawing is copyright.

Do not scale off dimensions, all dimensions are to be checked on site by contractor. Contractor to report any dimensional discrepancies, errors or omissions prior to commencing on site.

Make Good to all surfaces disturbed

ALL STRUCTURAL STEELWORK AND RELATING STRUCTURES
TO BE TO THE STRUCTURAL ENGINEERS DESIGNS,
CALCULATIONS AND CONFIRMATION. THIS DRAWING IS TO
BE READ IN CONJUNCTION WITH ALL THE APPROPRIATE
STRUCTURAL ENGINEER'S INFORMATION.

IF IN ANY DOUBT ASK

B	03/05/22	Door Openings Revised
A	21/04/22	Client Updates Included
Rev.	Date	Comment

re|form

[architects and urban strategists] ltd
4 Athol Road | Whalley Range| Manchester | M16 8QN
T+44[0] 7976 760 680
e| studio@raaus.co.uk

Client	
--------	--

Ms. Ned Mardles

Project Title	
---------------	--

**Proposed Alteration &
Extension Works At
22 Anerley Road, Didsbury,
Manchester.
M20 2DJ**

Drawing Title	
------------------	--

Ground Floor Plans & Elevations As Proposed

Status	C
--------	---

Scale

1:50 & 1:100 @ A1

Job No.

E|NM|22-438

Drawing No.	
-------------	--

010

Rev.

B