



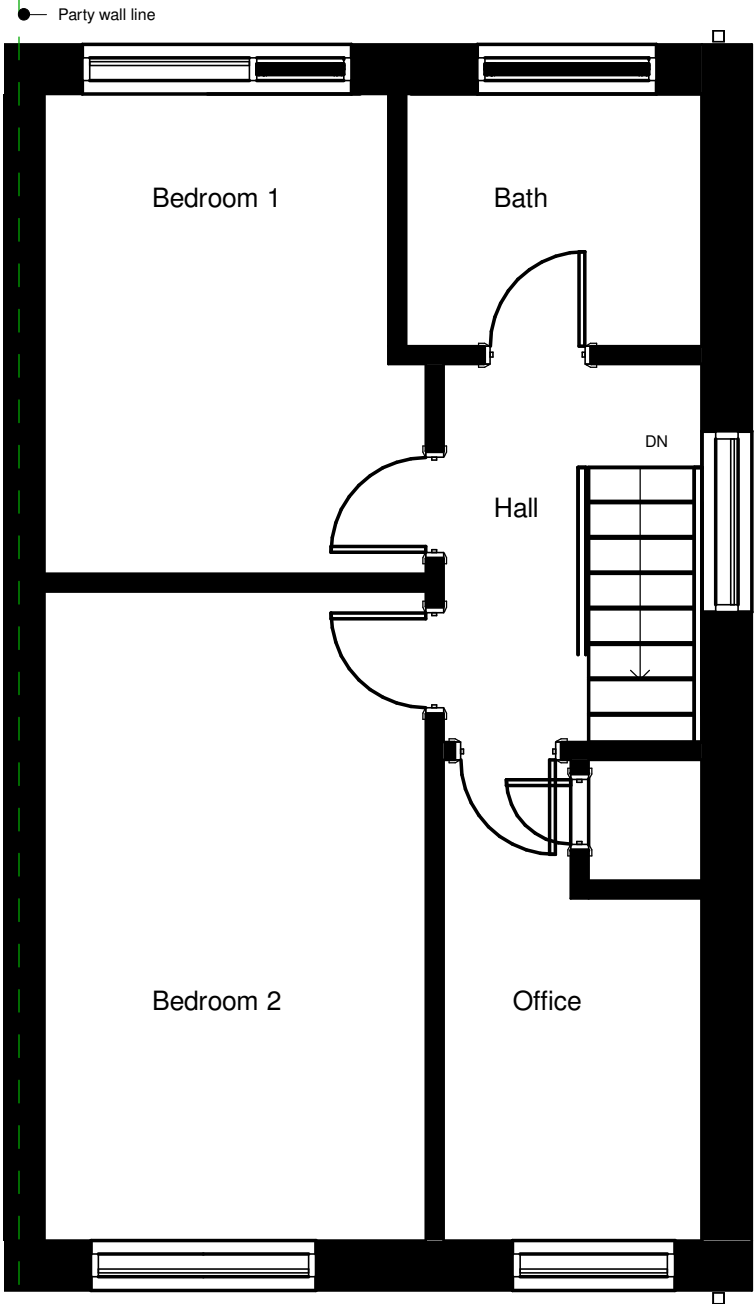


01 - First Floor Level

1 : 50

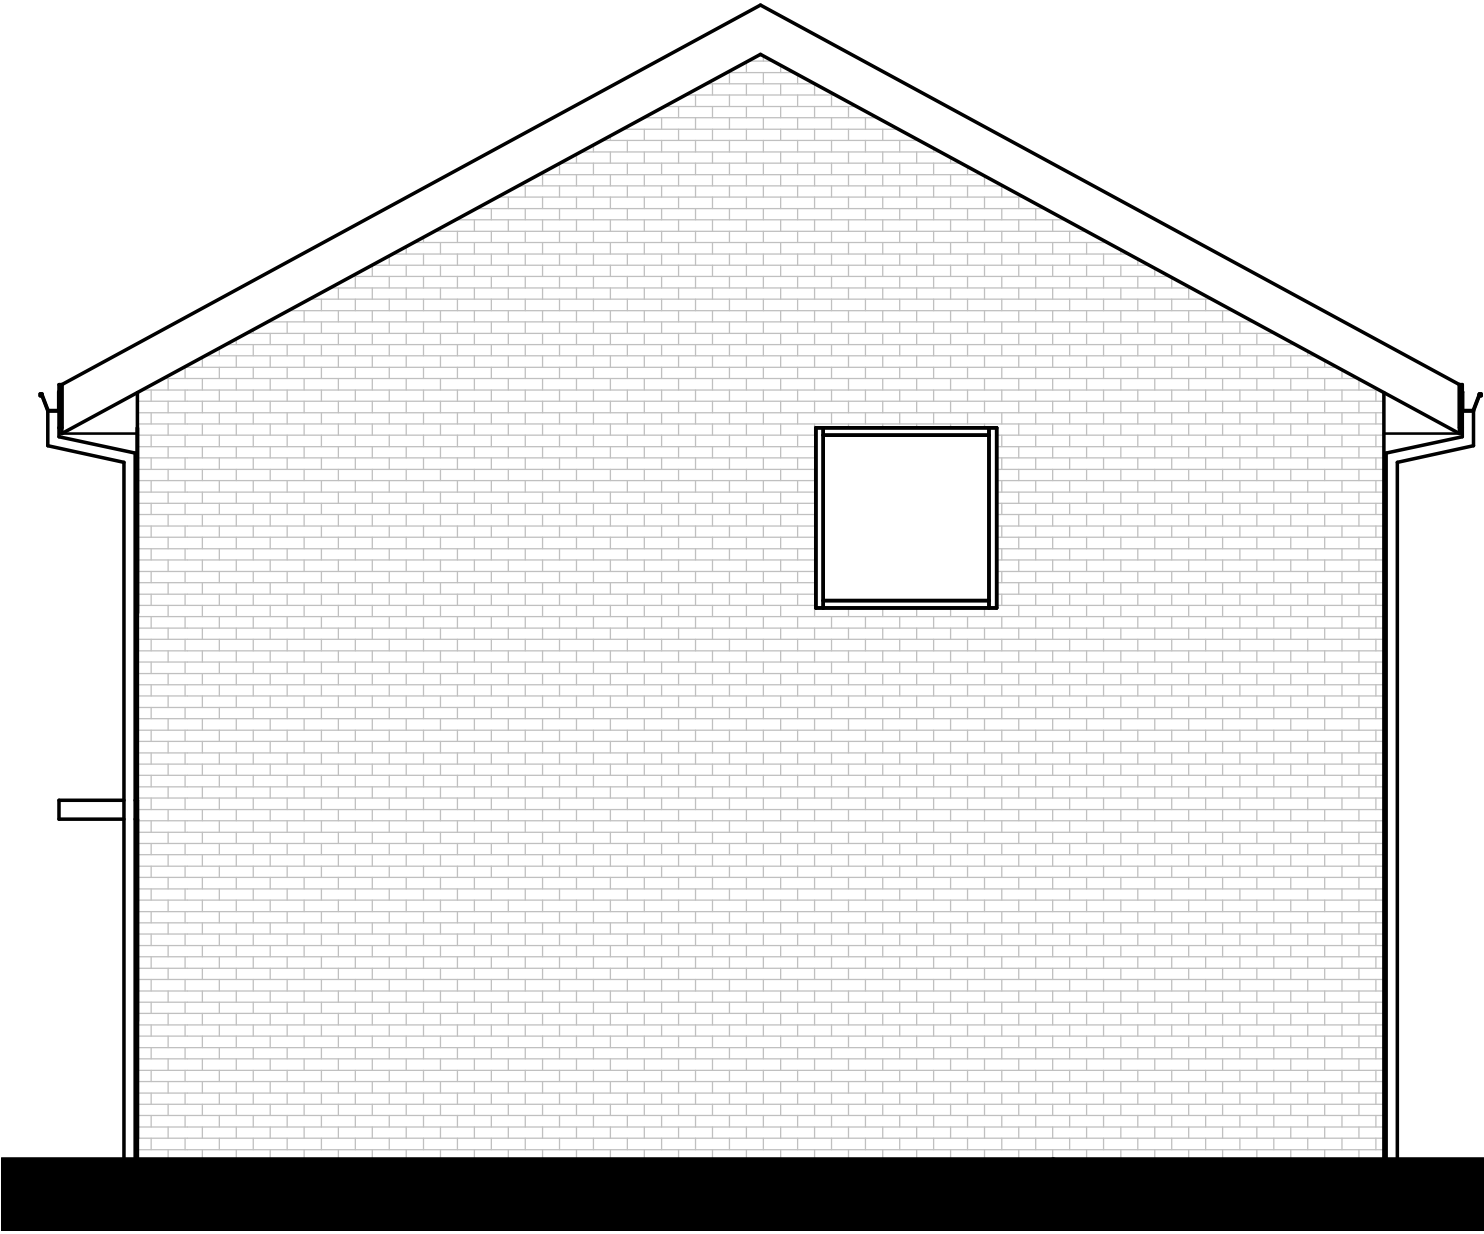


South West Elevation

1 : 50

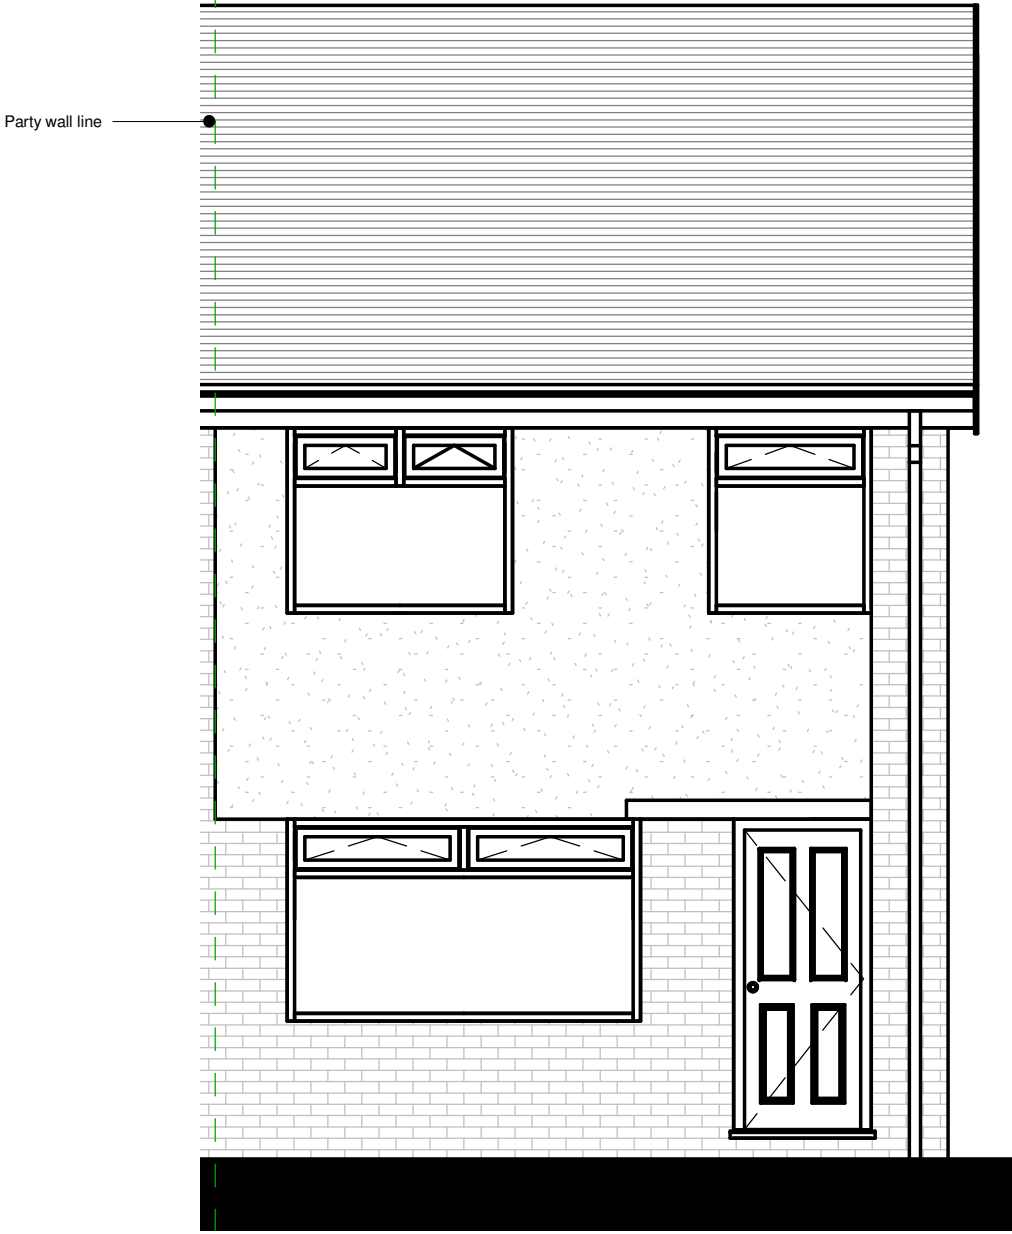


North West Elevation

1 : 50

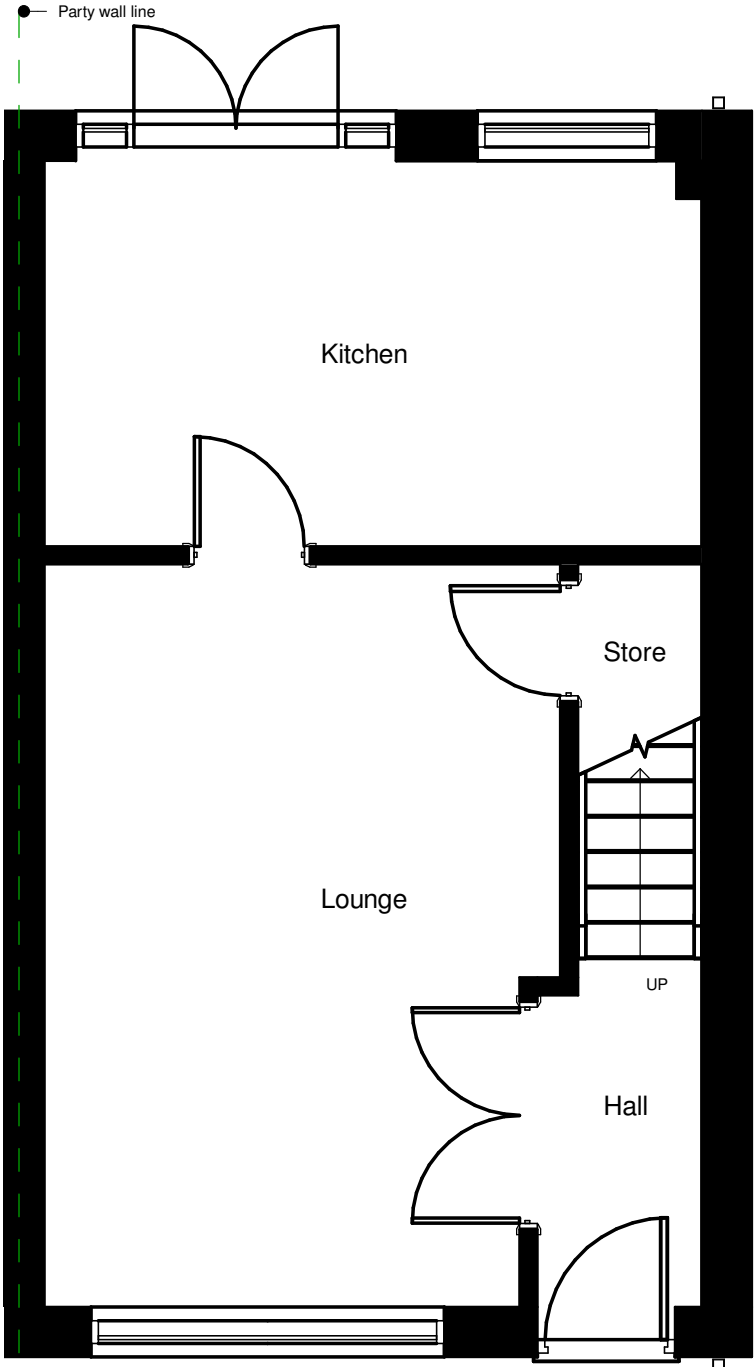


00 - Ground Floor Level

1 : 50

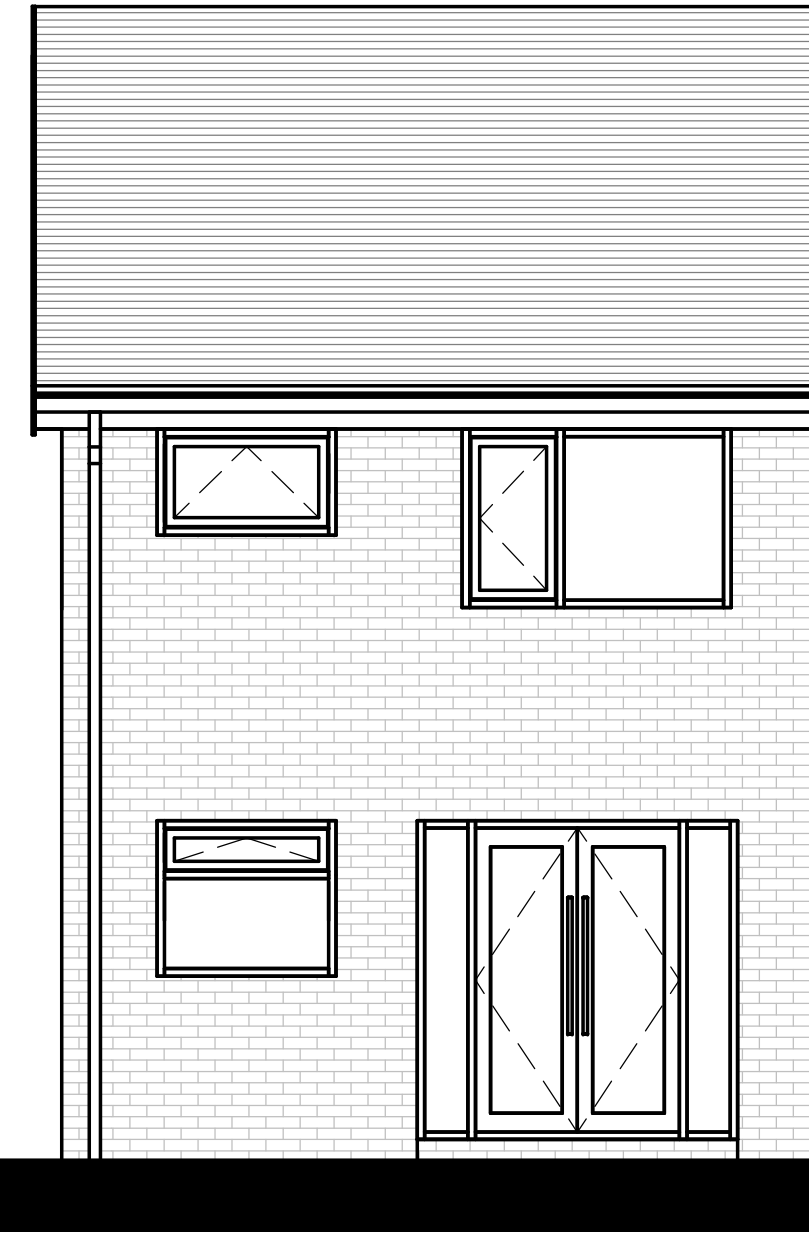



South East Elevation

1 : 50

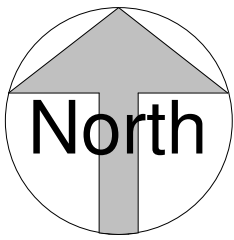

Site Plan

1 : 500

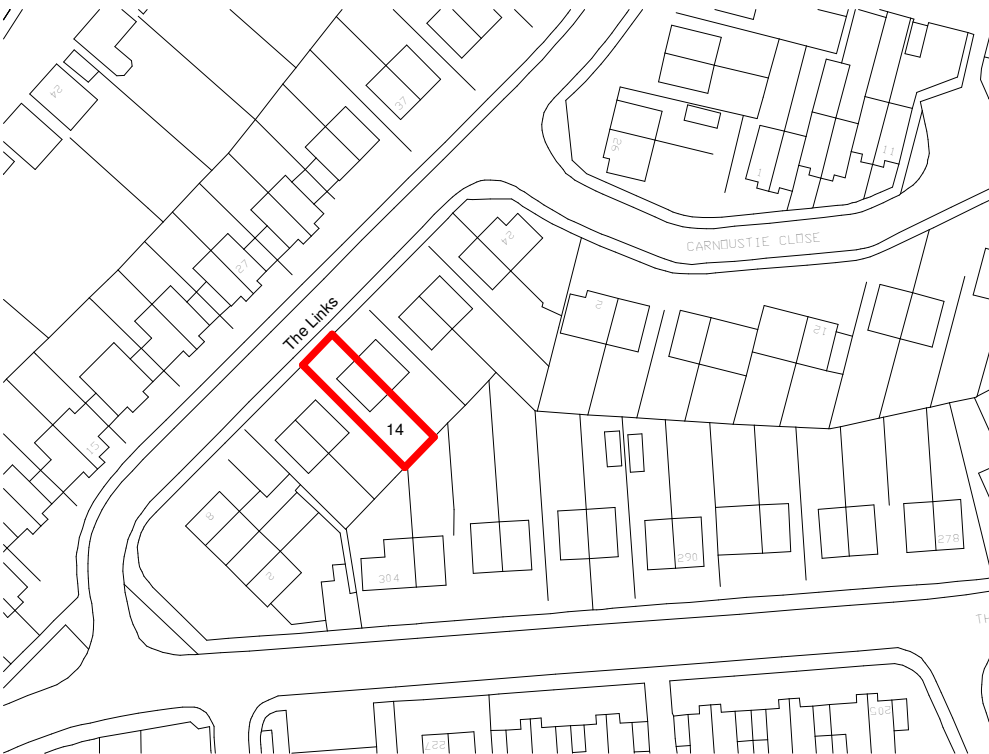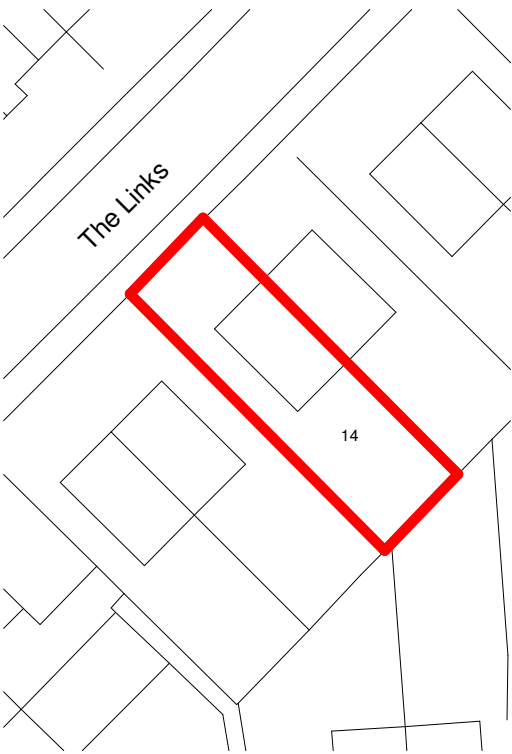

Site Location Plan

1 : 1250



Rev. No.	Description	Date
DirC Architectural Ltd. 13 Ringcroft Gardens, Moston Manchester M40 5GG m: 07940 933 498 e: dirc@hotmail.co.uk		
Client	UPWARDS CARE SOLUTIONS LIMITED	
Project	Lawful development: Proposed C3(B) Use	
Project Address	14 The Links, Manchester M40 3NU	
Sheet title	Existing/Proposed Floor Plans and Elevations	
Project number	1894	Date 12.07.2021
Drawn by	DirC	Checked by DirC
Drawing Number	1894.101	Scale @ A2 As indicated
		Revision