


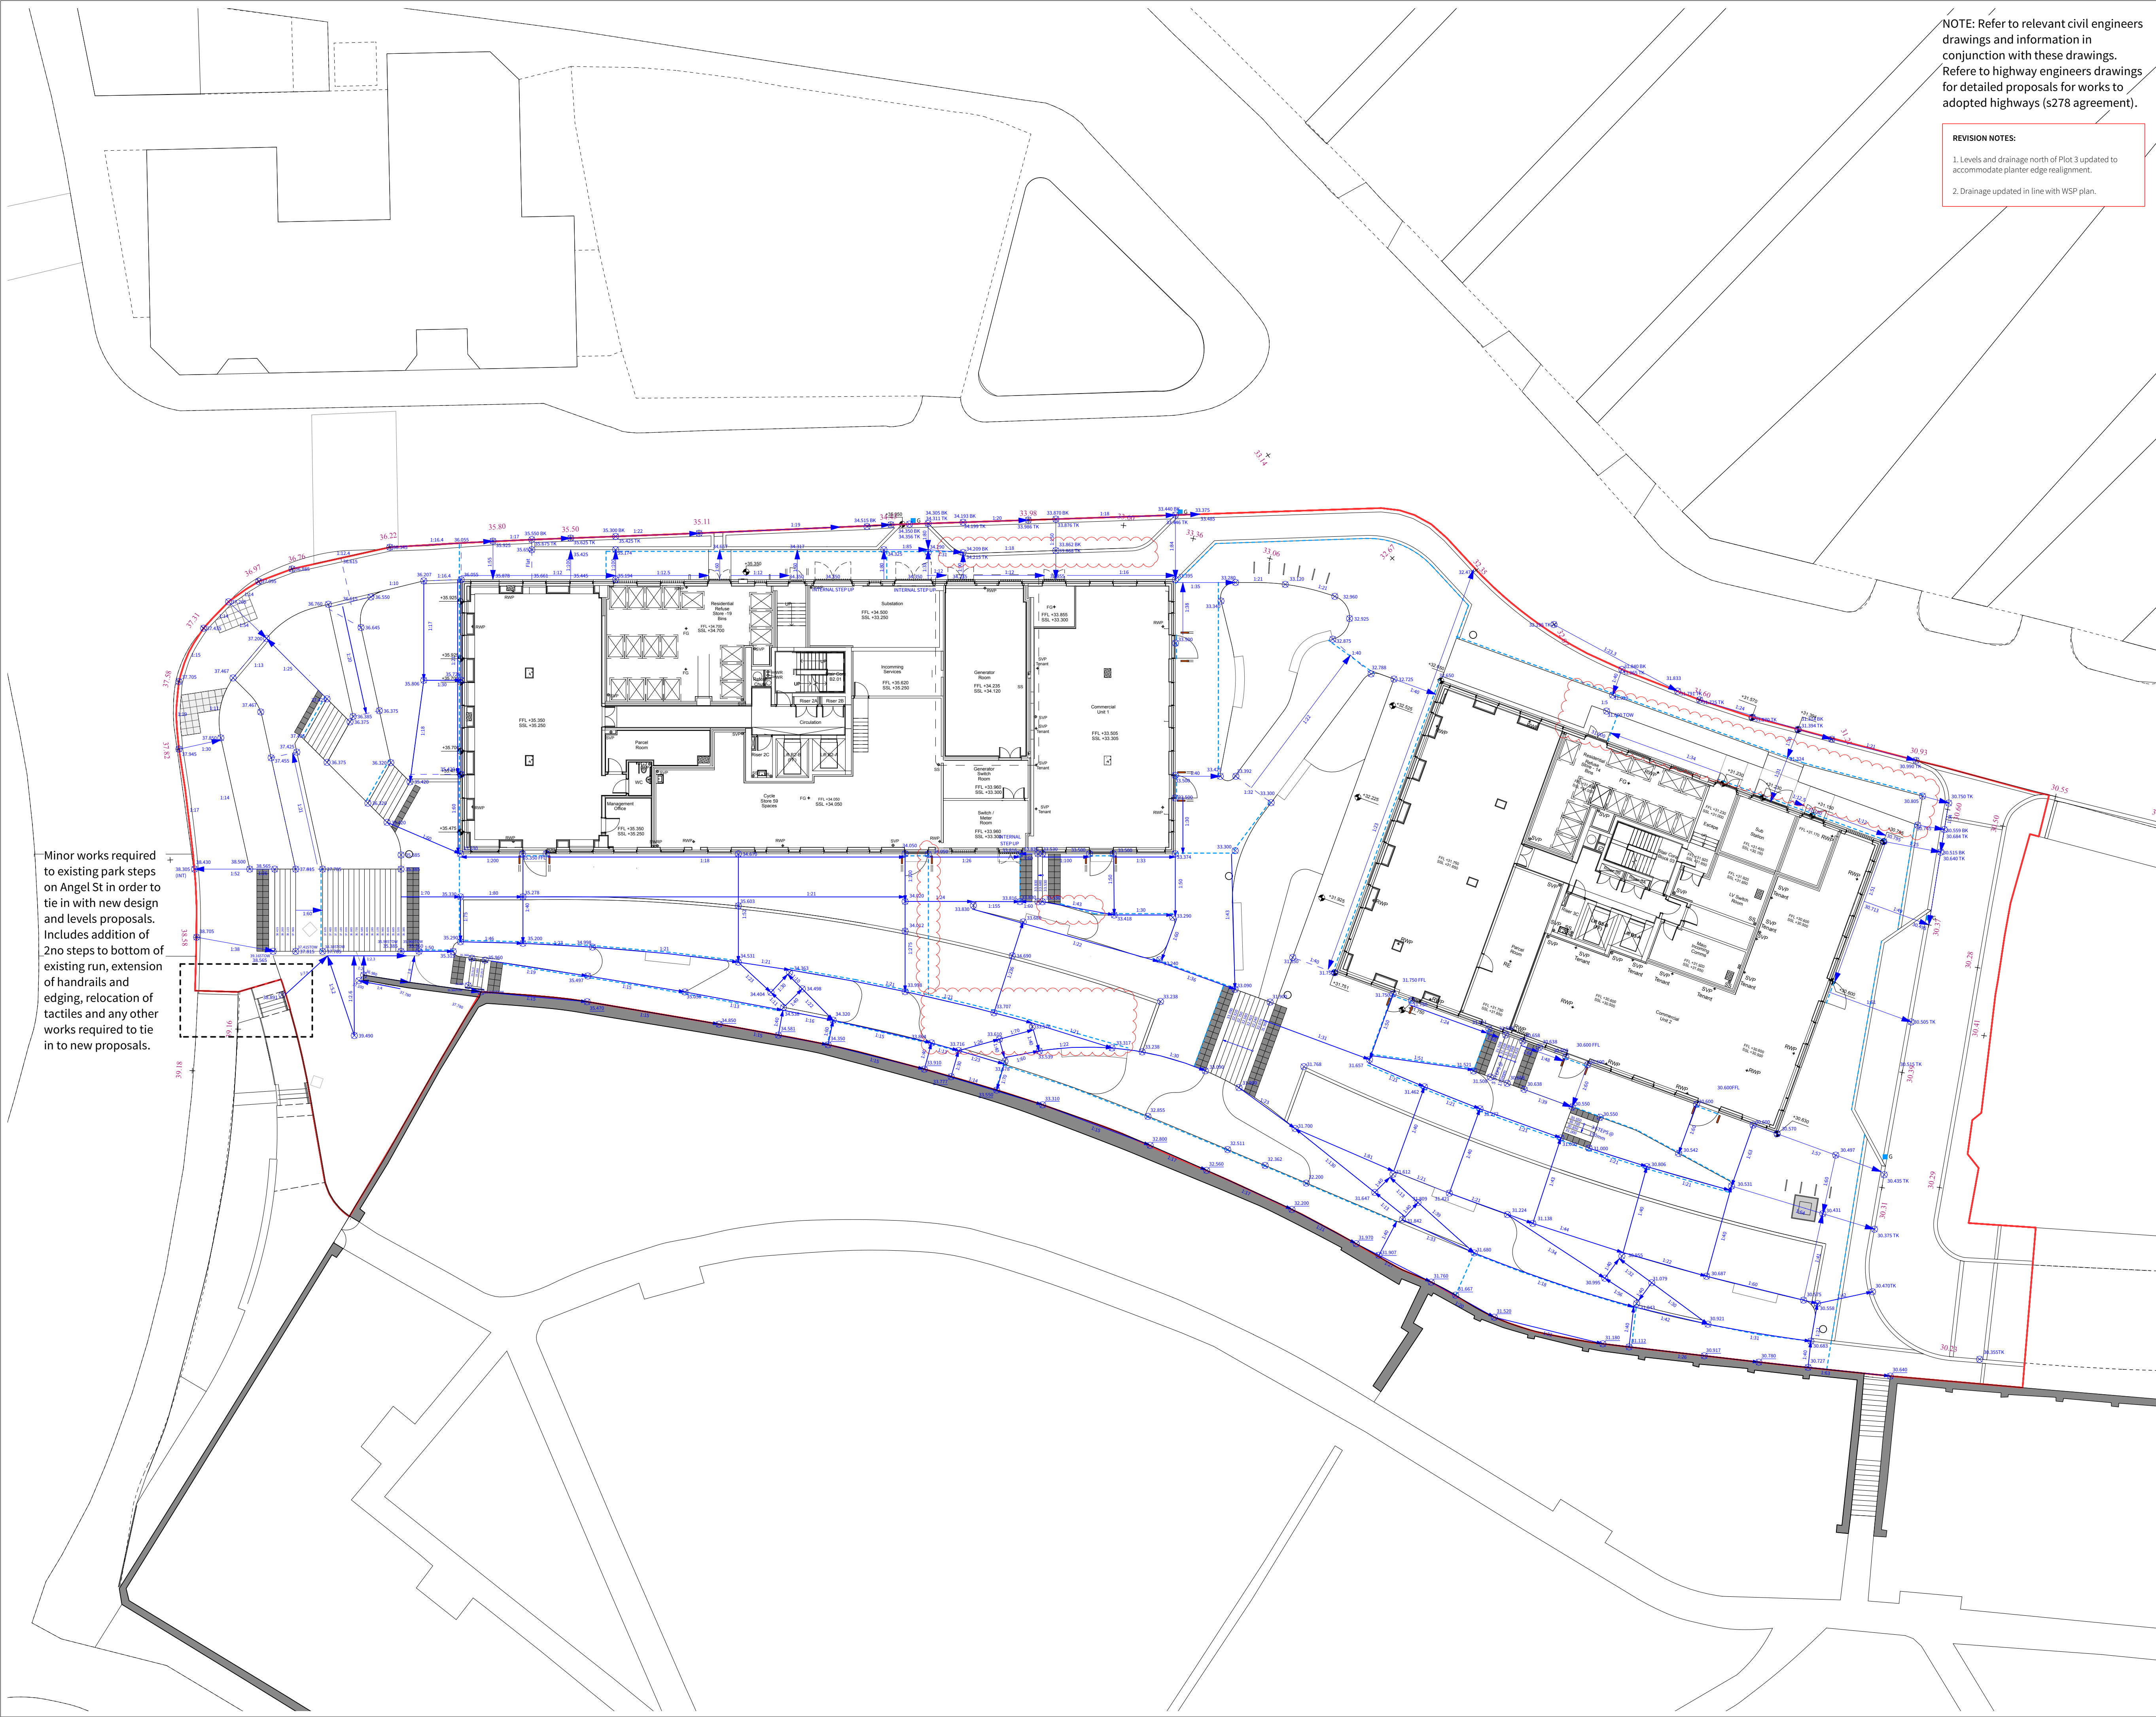

NOTE: Refer to relevant civil engineers drawings and information in conjunction with these drawings. Refer to highway engineers drawings for detailed proposals for works to adopted highways (s278 agreement).

- REVISION NOTES:
- 1. Levels and drainage north of Plot 3 updated to accommodate planter edge realignment.
 - 2. Drainage updated in line with WSP plan.

- NOTES:
- 1. Do not scale from this drawing.
 - 2. Always work to noted dimensions.
 - 3. All dimensions are in millimetres unless otherwise stated.
 - 4. All setting out, levels and dimensions to be agreed on site.
 - 5. The dimensions of all materials must be checked on site before being laid out.
 - 6. This drawing must be read with the relevant specification clauses and detail drawings.
 - 7. Order of construction and setting out to be agreed on site.

KEY

LEVELS

- Existing Levels Retained
- Proposed New Spot Levels
- Slope Indication/Proposed Surface Gradient

PROPOSED DRAINAGE

- DR1 PROPOSED SLOT DRAIN LOCATION
Marshalls Duo Slot drain DSA
To specification clause R12/15J
- DR2 PROPOSED GULLEY LOCATION
To appropriate loading class subject to
location (pedestrian / vehicular)

S4-C01	11-05-21	See revision notes	TF	MS
P08	17-03-21	minor update to planter levels	TF	MS
P07	12-03-21	minor updates to step levels	TF	MS
P06	22-02-21	minor updates to step levels	TF	MS
P05	11-02-21	Indicative drainage updated	TF	MS
D2-P04	17-07-20	general updates to layout in response to MCC/FOAM comments	RS	MS
P03	14-04-20	Levels revised for new layout	TF	MS
P02	24-04-19	Updates as clouded	MS	MS
P01	18-03-19	Review and comment	SAB	MS

Revision	Date	Description	Drawn	Apprvd.
----------	------	-------------	-------	---------

Planit I.E. Limited
E: info@planit-ie.com W: planit-ie.com
MANCHESTER
2 Back Grafton St, Altrincham, WA14 1DY
T: 0161 928 9281
LONDON
Unit 6 Waterside, 44-48 Wharf Road, London, N1 7UX
T: 0207 253 5678
LIVERPOOL
No. 8 Princes Parade, Princes Dock, Liverpool, L3 1DL
T: 0151 705 6746

Client FEC and The Co-op

Project Meadowside Plots 2&3
Angel Meadow Manchester

Drg Title Levels & Drainage Plan

Created on 17.07.20 Created by RS Approved by MS

Scale 1:200 Size A1 Workstage Stage 5

Drg No. 1002-L-PLN-DRG-30-XX-0001 Suitability S4 Revision C01