





Location Plan I
1:500@A1

 


Turn Moss Road

Block Plan
1:200@A1

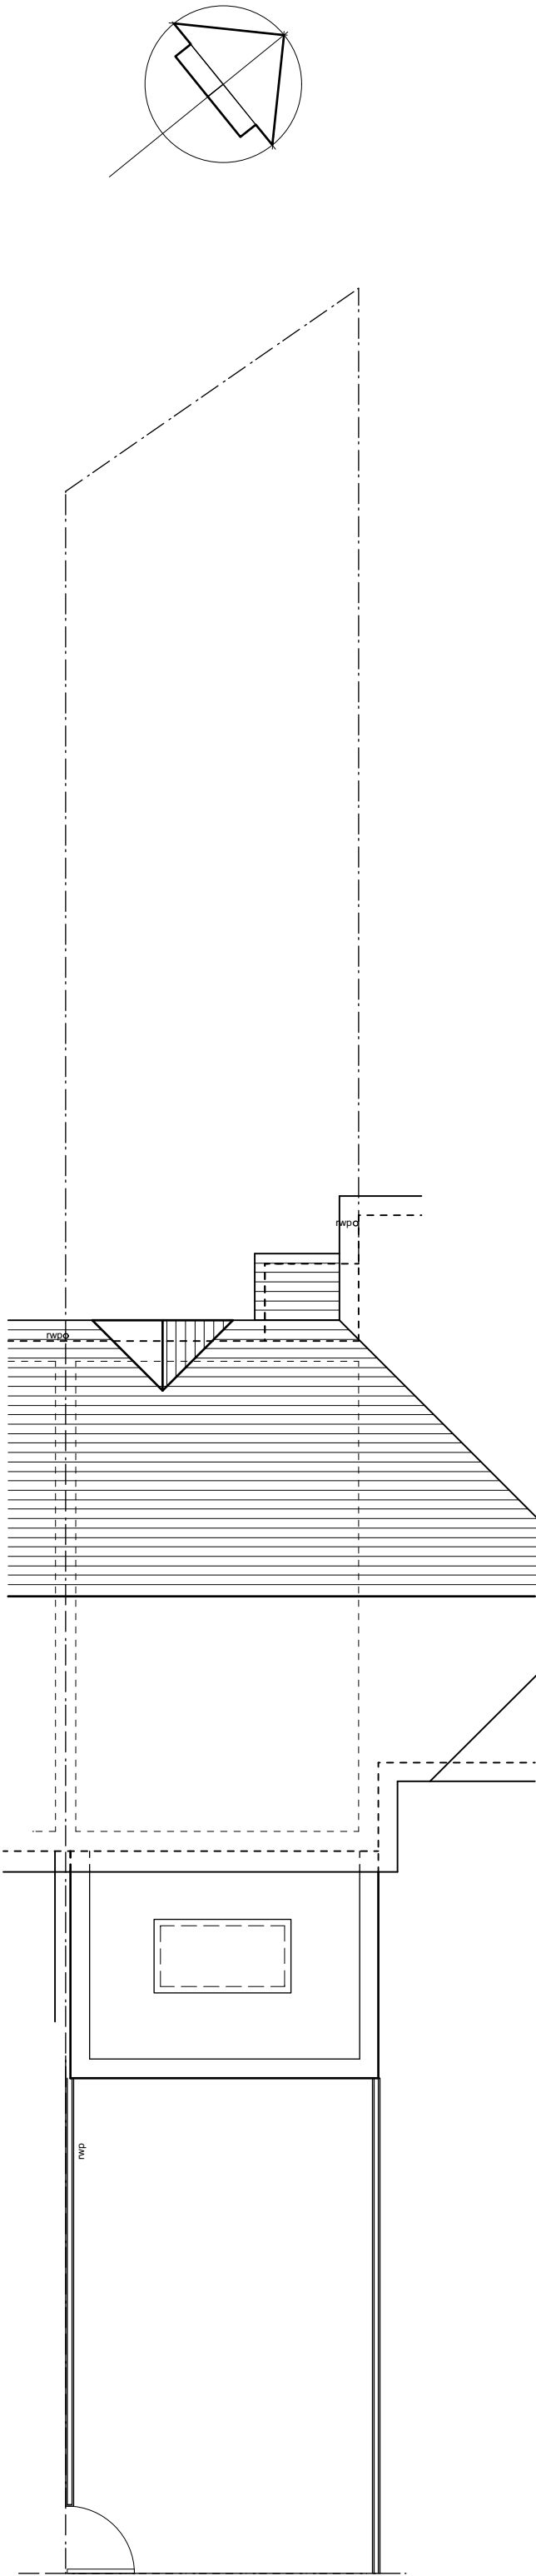

Site Plan As Existing
Scale 1:100@A1

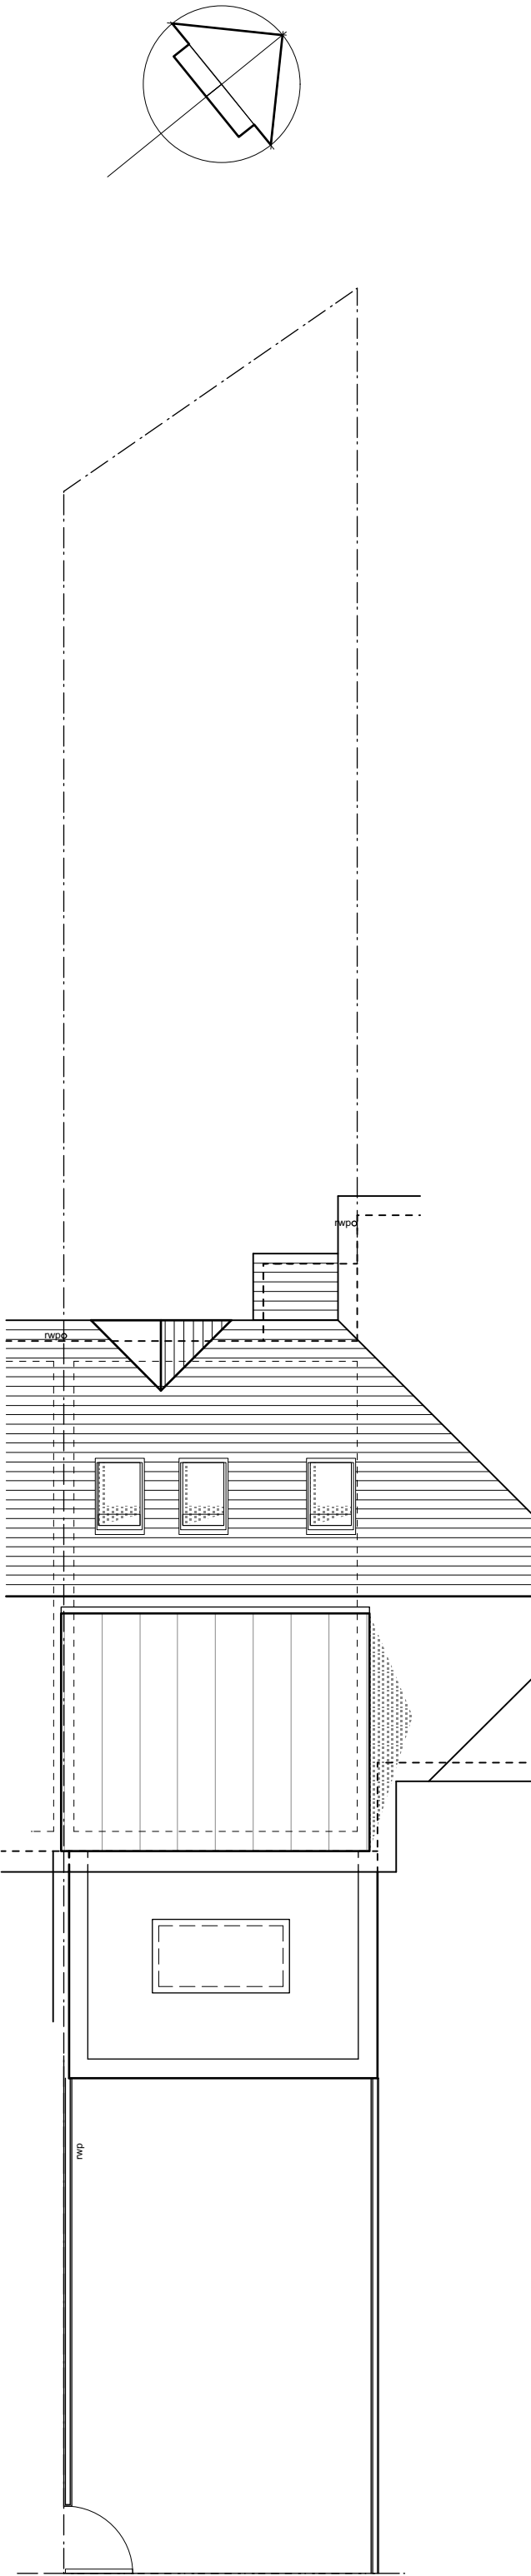

Site Plan As Proposed
Scale 1:100@A1

© relform architects

note:

This drawing is copyright.

Do not scale off dimensions. all dimensions are to be checked on site by contractor. Contractor to report any dimensional discrepancies, errors or omissions prior to commencing on site.

Make Good to all surfaces disturbed

ALL STRUCTURAL STEELWORK AND RELATED STRUCTURES TO BE TO THE STRUCTURAL ENGINEERS DESIGNS. CALCULATIONS AND CONFIRMATION. THIS DRAWING IS TO BE READ IN CONJUNCTION WITH ALL THE APPROPRIATE STRUCTURAL ENGINEER'S INFORMATION.

IF IN ANY DOUBT ASK

DRAWING SCALE		
Rev.	Date	Comment

relform

[architects and urban strategists] ltd

14 Ashol Road | Whalley Range| Manchester | M16 8QN
T+44(0) 7976 760 680
e| studio@raus.co.uk

Client

Ms S Galloway

Drawing Title

**Alterations And Extensions to
7 Turn Moss Road, Chorlton,
Manchester, M32 8QD**

Drawing Title

**Location Plan, Block Plan
And Site Plans As
Existing/Proposed**

Job No.

E|SG|22-436

Status

Scale

**1:500/1:200/
1:100@A1**

Drawing No.

001

Rev.