




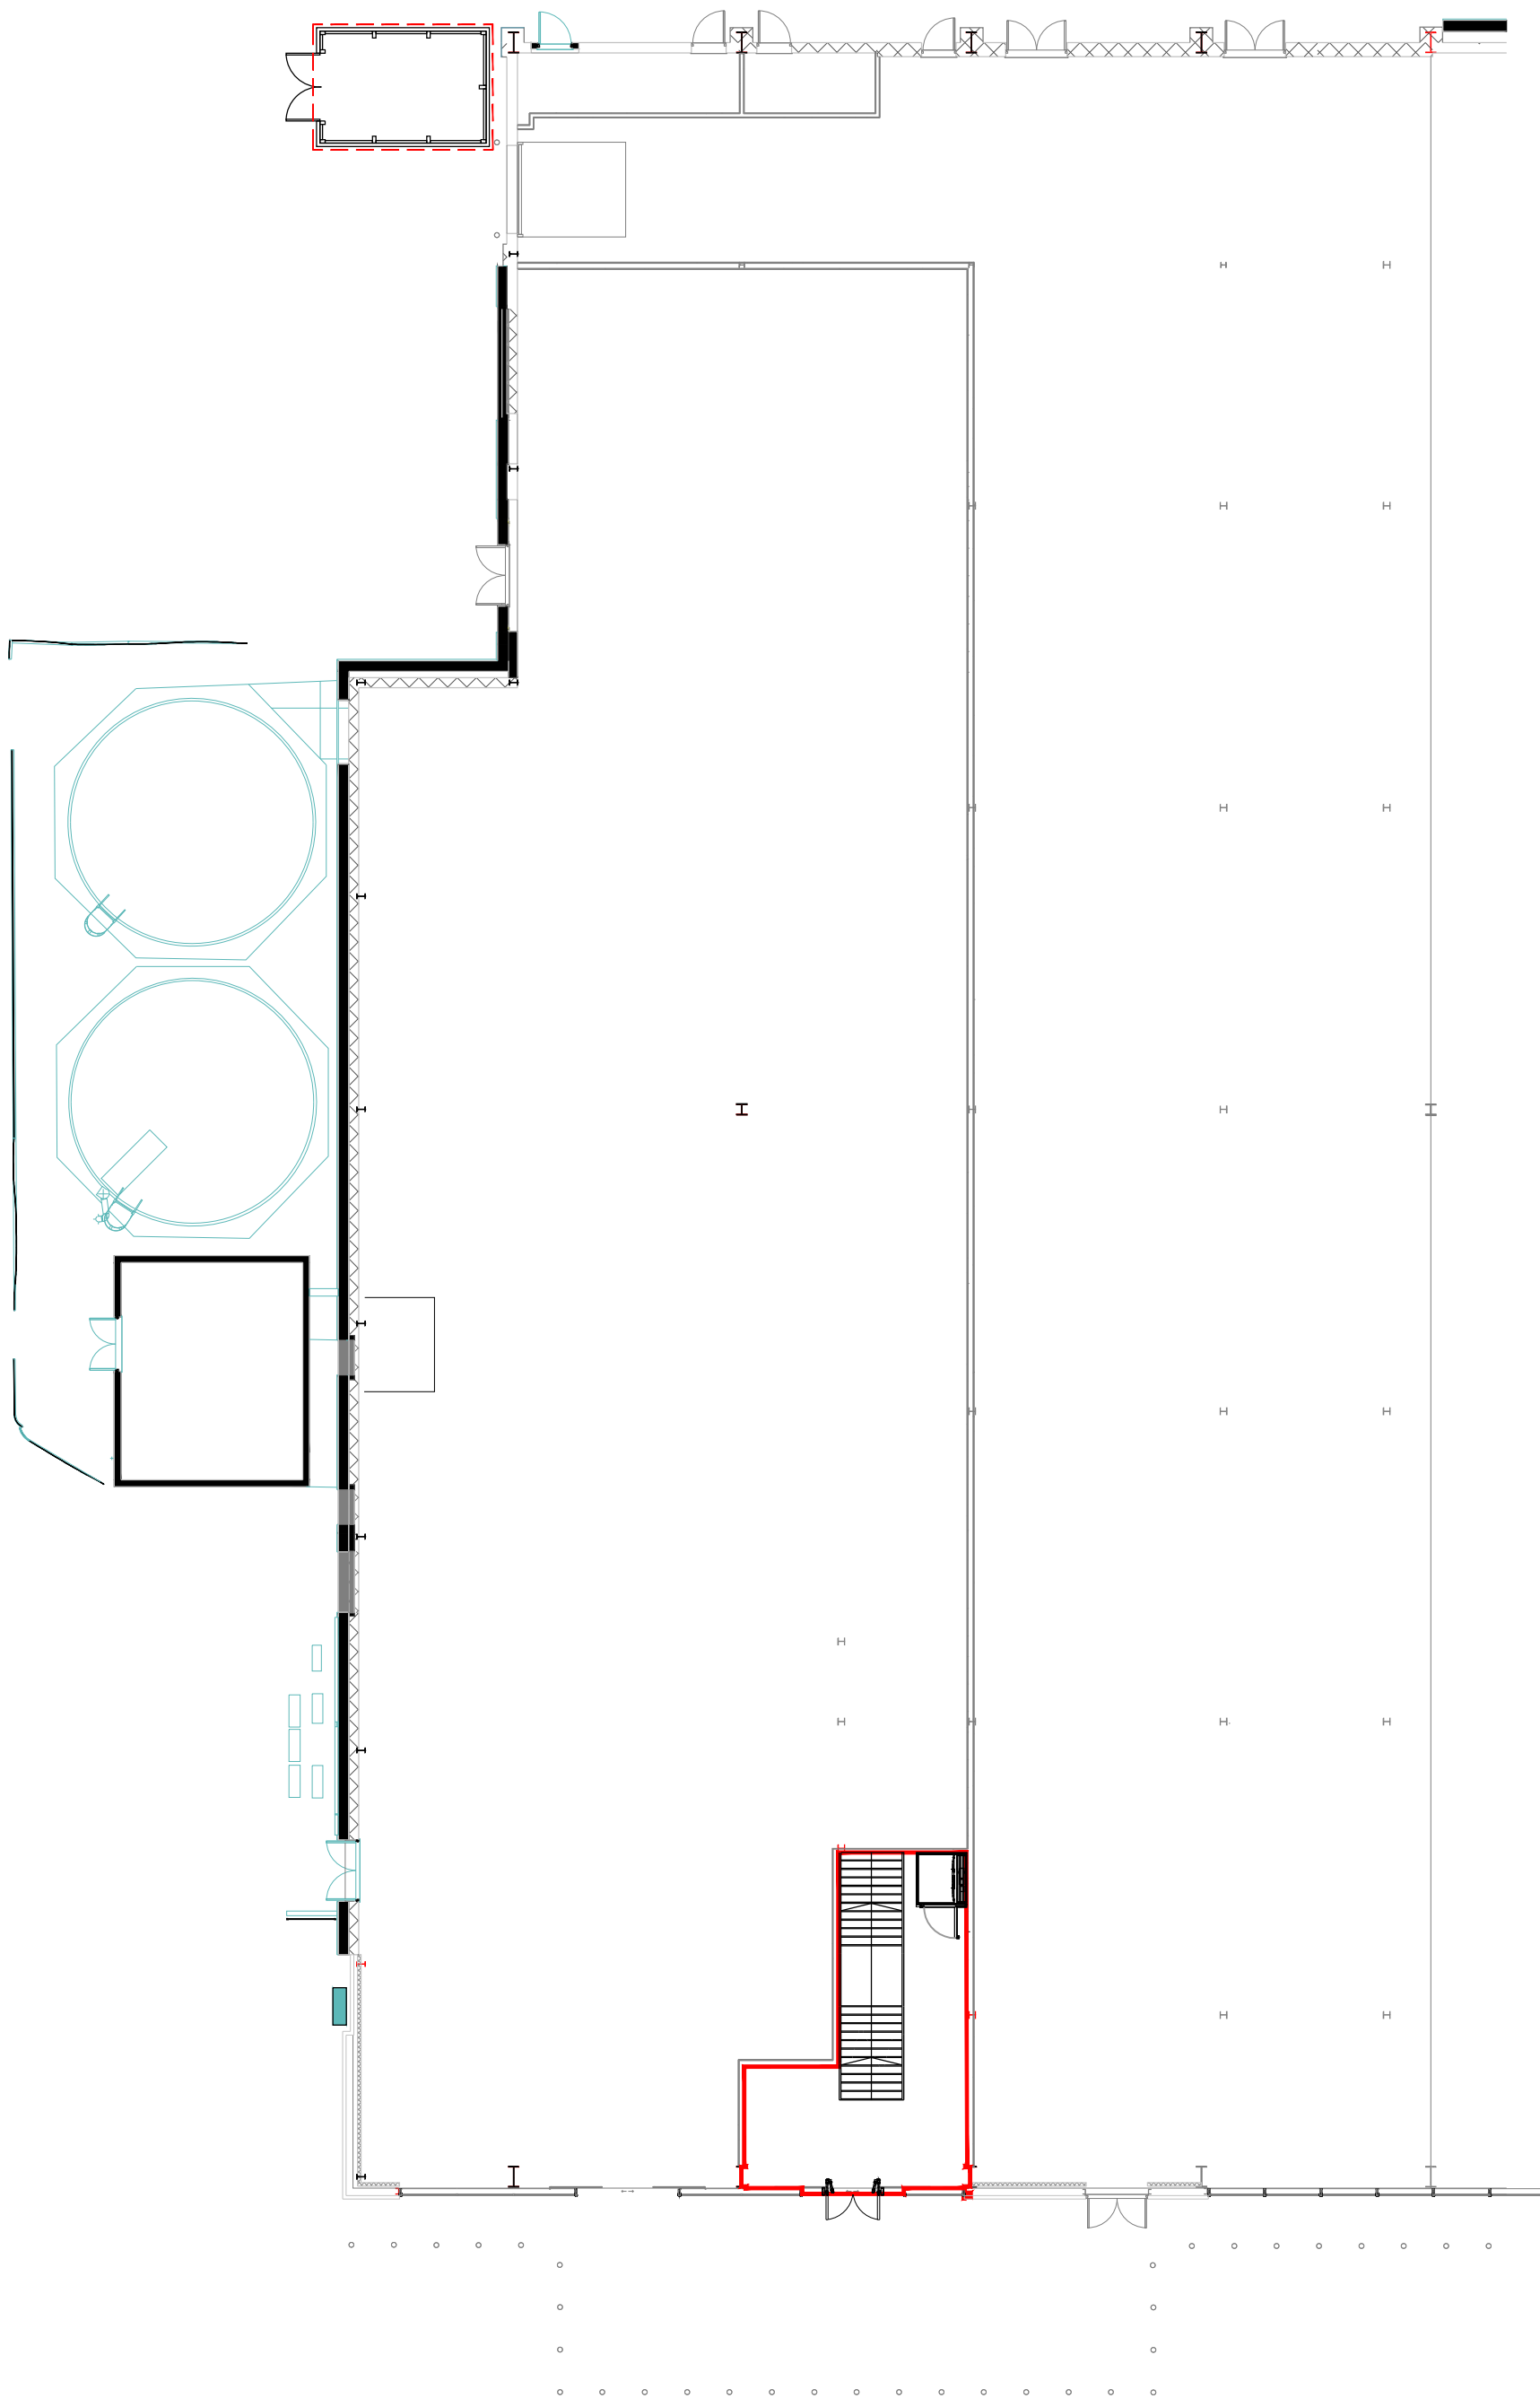

Existing Ground Floor Plan

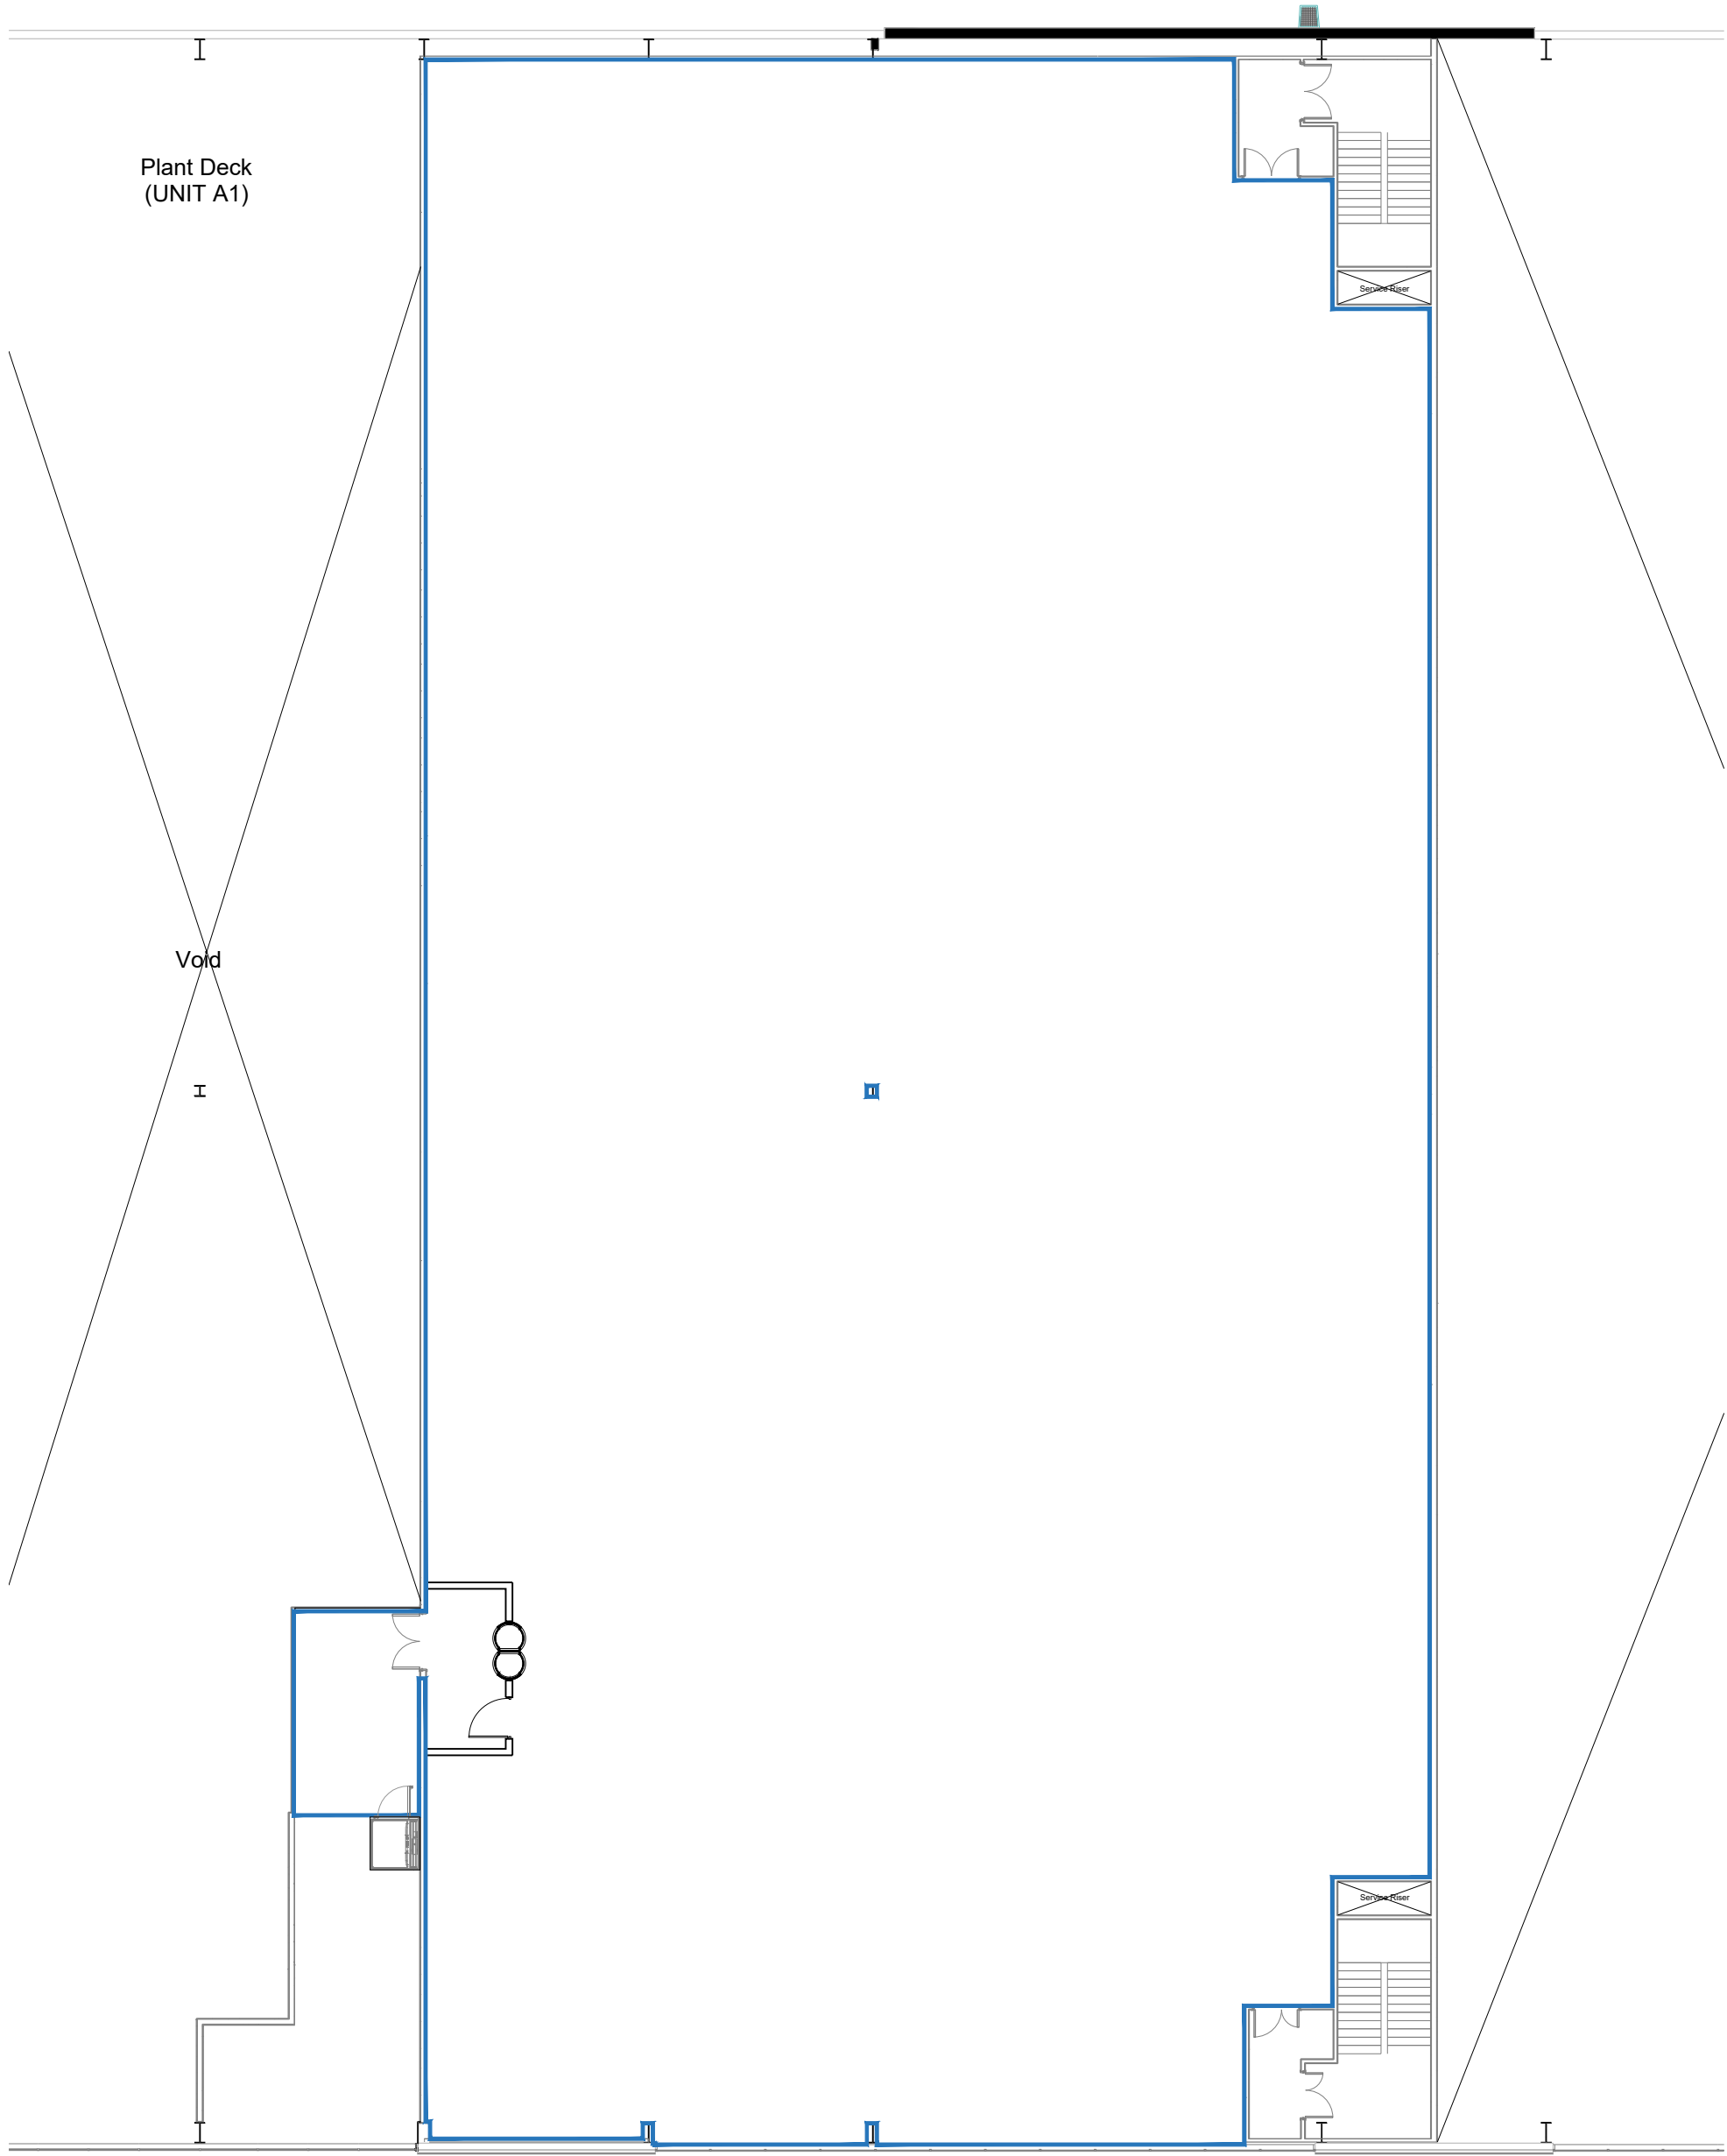


Existing First Floor Plan

 

Demise Area (Red Line)

Ground	48.0 m² / 516.8 ft²
Total	1937.4 m² / 20854.4 ft²

Rev Date Description			DRAWING TITLE		Drawn/ Checked
PROJECT TITLE			Manchester Cheetham Hill		
PROJECT DESCRIPTION			Proposed Floor Plans Ground & First Floor Plans New Entrance Doors		
DRAWING CHECKED			DATE	SCALE	DRAWING NO.
SS/EK			28.04.21	1:100 @ A1	1132 102
DRAWING PURPOSE					Rev
TOWN PLANNING APPLICATION					-

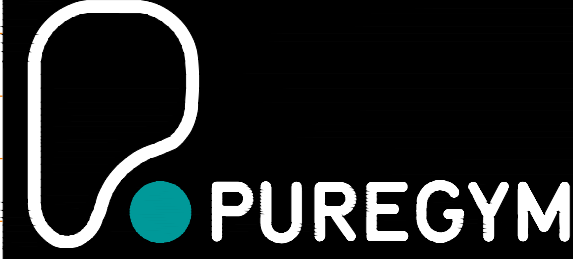

Pure Gym Ltd
Town Centre House
The Merriem Centre
Leeds
LS2 8LY
e: architecture@puregym.com
t: 0113 285 8787
w: www.puregym.com