




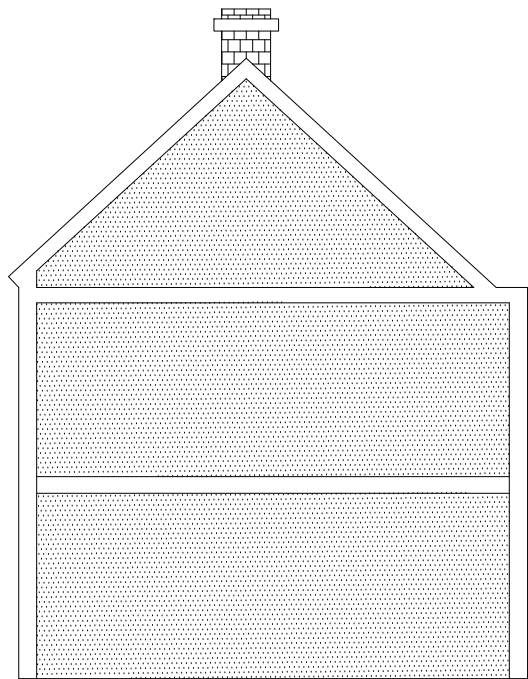


EXISTING SIDE ELEVATION

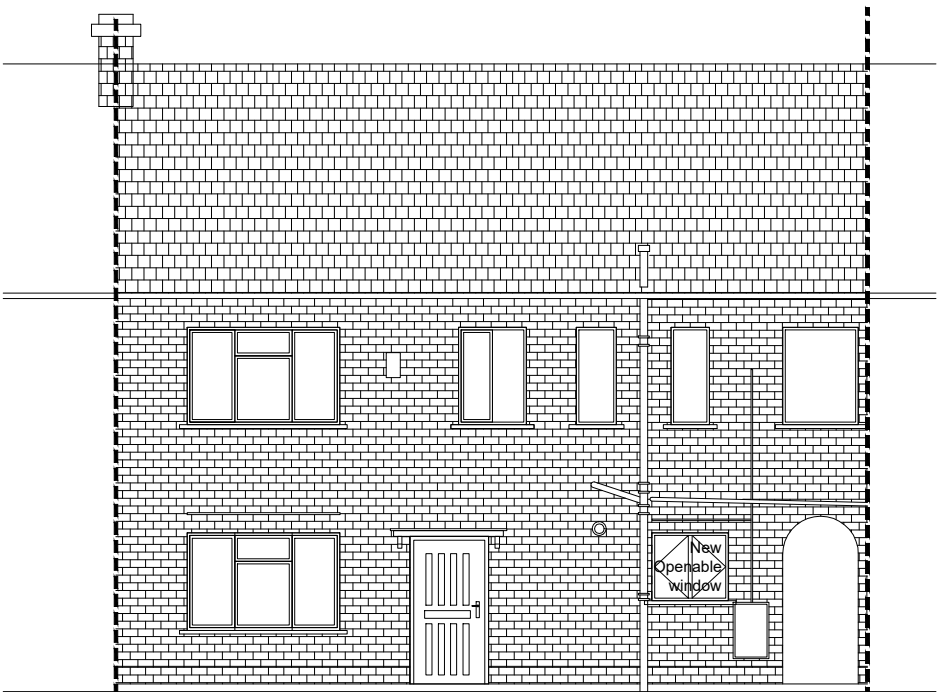

EXISTING FRONT ELEVATION

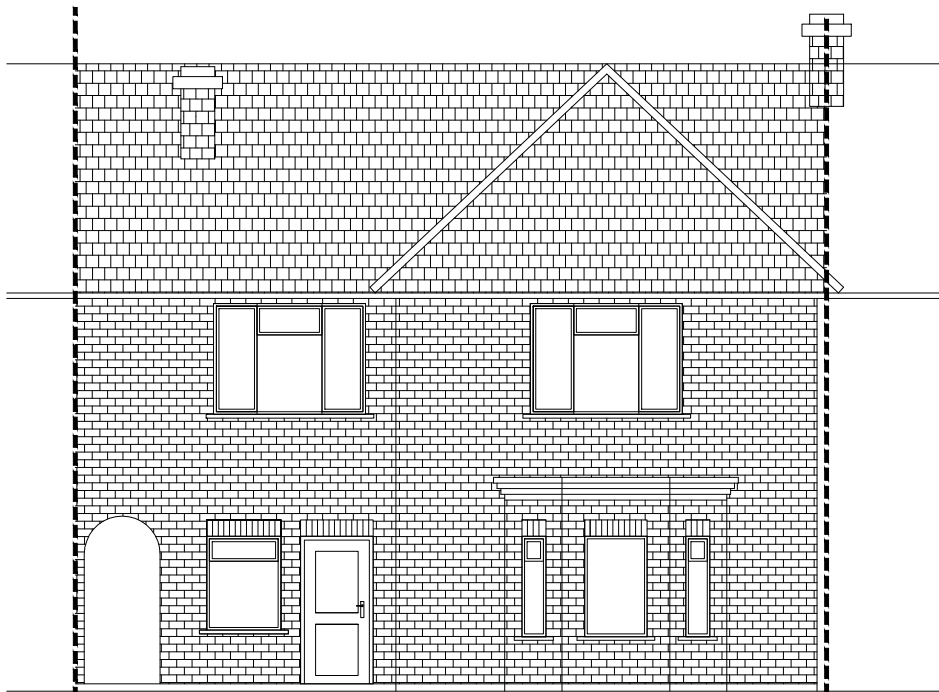

EXISTING REAR ELEVATION

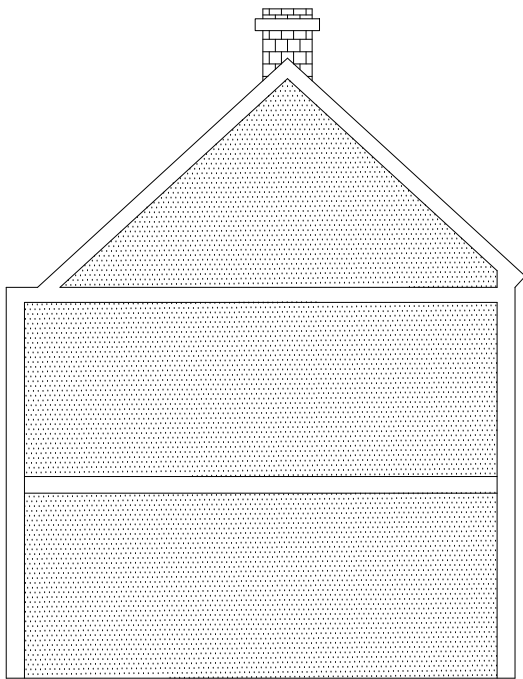

EXISTING SIDE ELEVATION

General Notes

Al site dimensions shall be verified by the Contractor on site prior to commencing any works.

Do not scale from this drawing.

Only work to written dimensions.

This drawing is property of EBB Limited and copyright is reserved by them. The drawing is not to be copied or disclosed by or to any unauthorised persons without the prior written consent of EBB Limited.

P1	First Issue	23/06/19
Mod	Description	Date
REVISION:		

DATE: 23/06/19 DRAWN BY: JJ SCALE 1:100 (A3)

PROPOSED DOMER CONVERSION 199 Platt Lane Fallowfield M14 7EA	PROJECT: Proposed Domer Conversion CLIENT: Mr Muhammad TITLE: PROPOSED ELEVATIONS DRG No. EBB389-01-005
---	--