

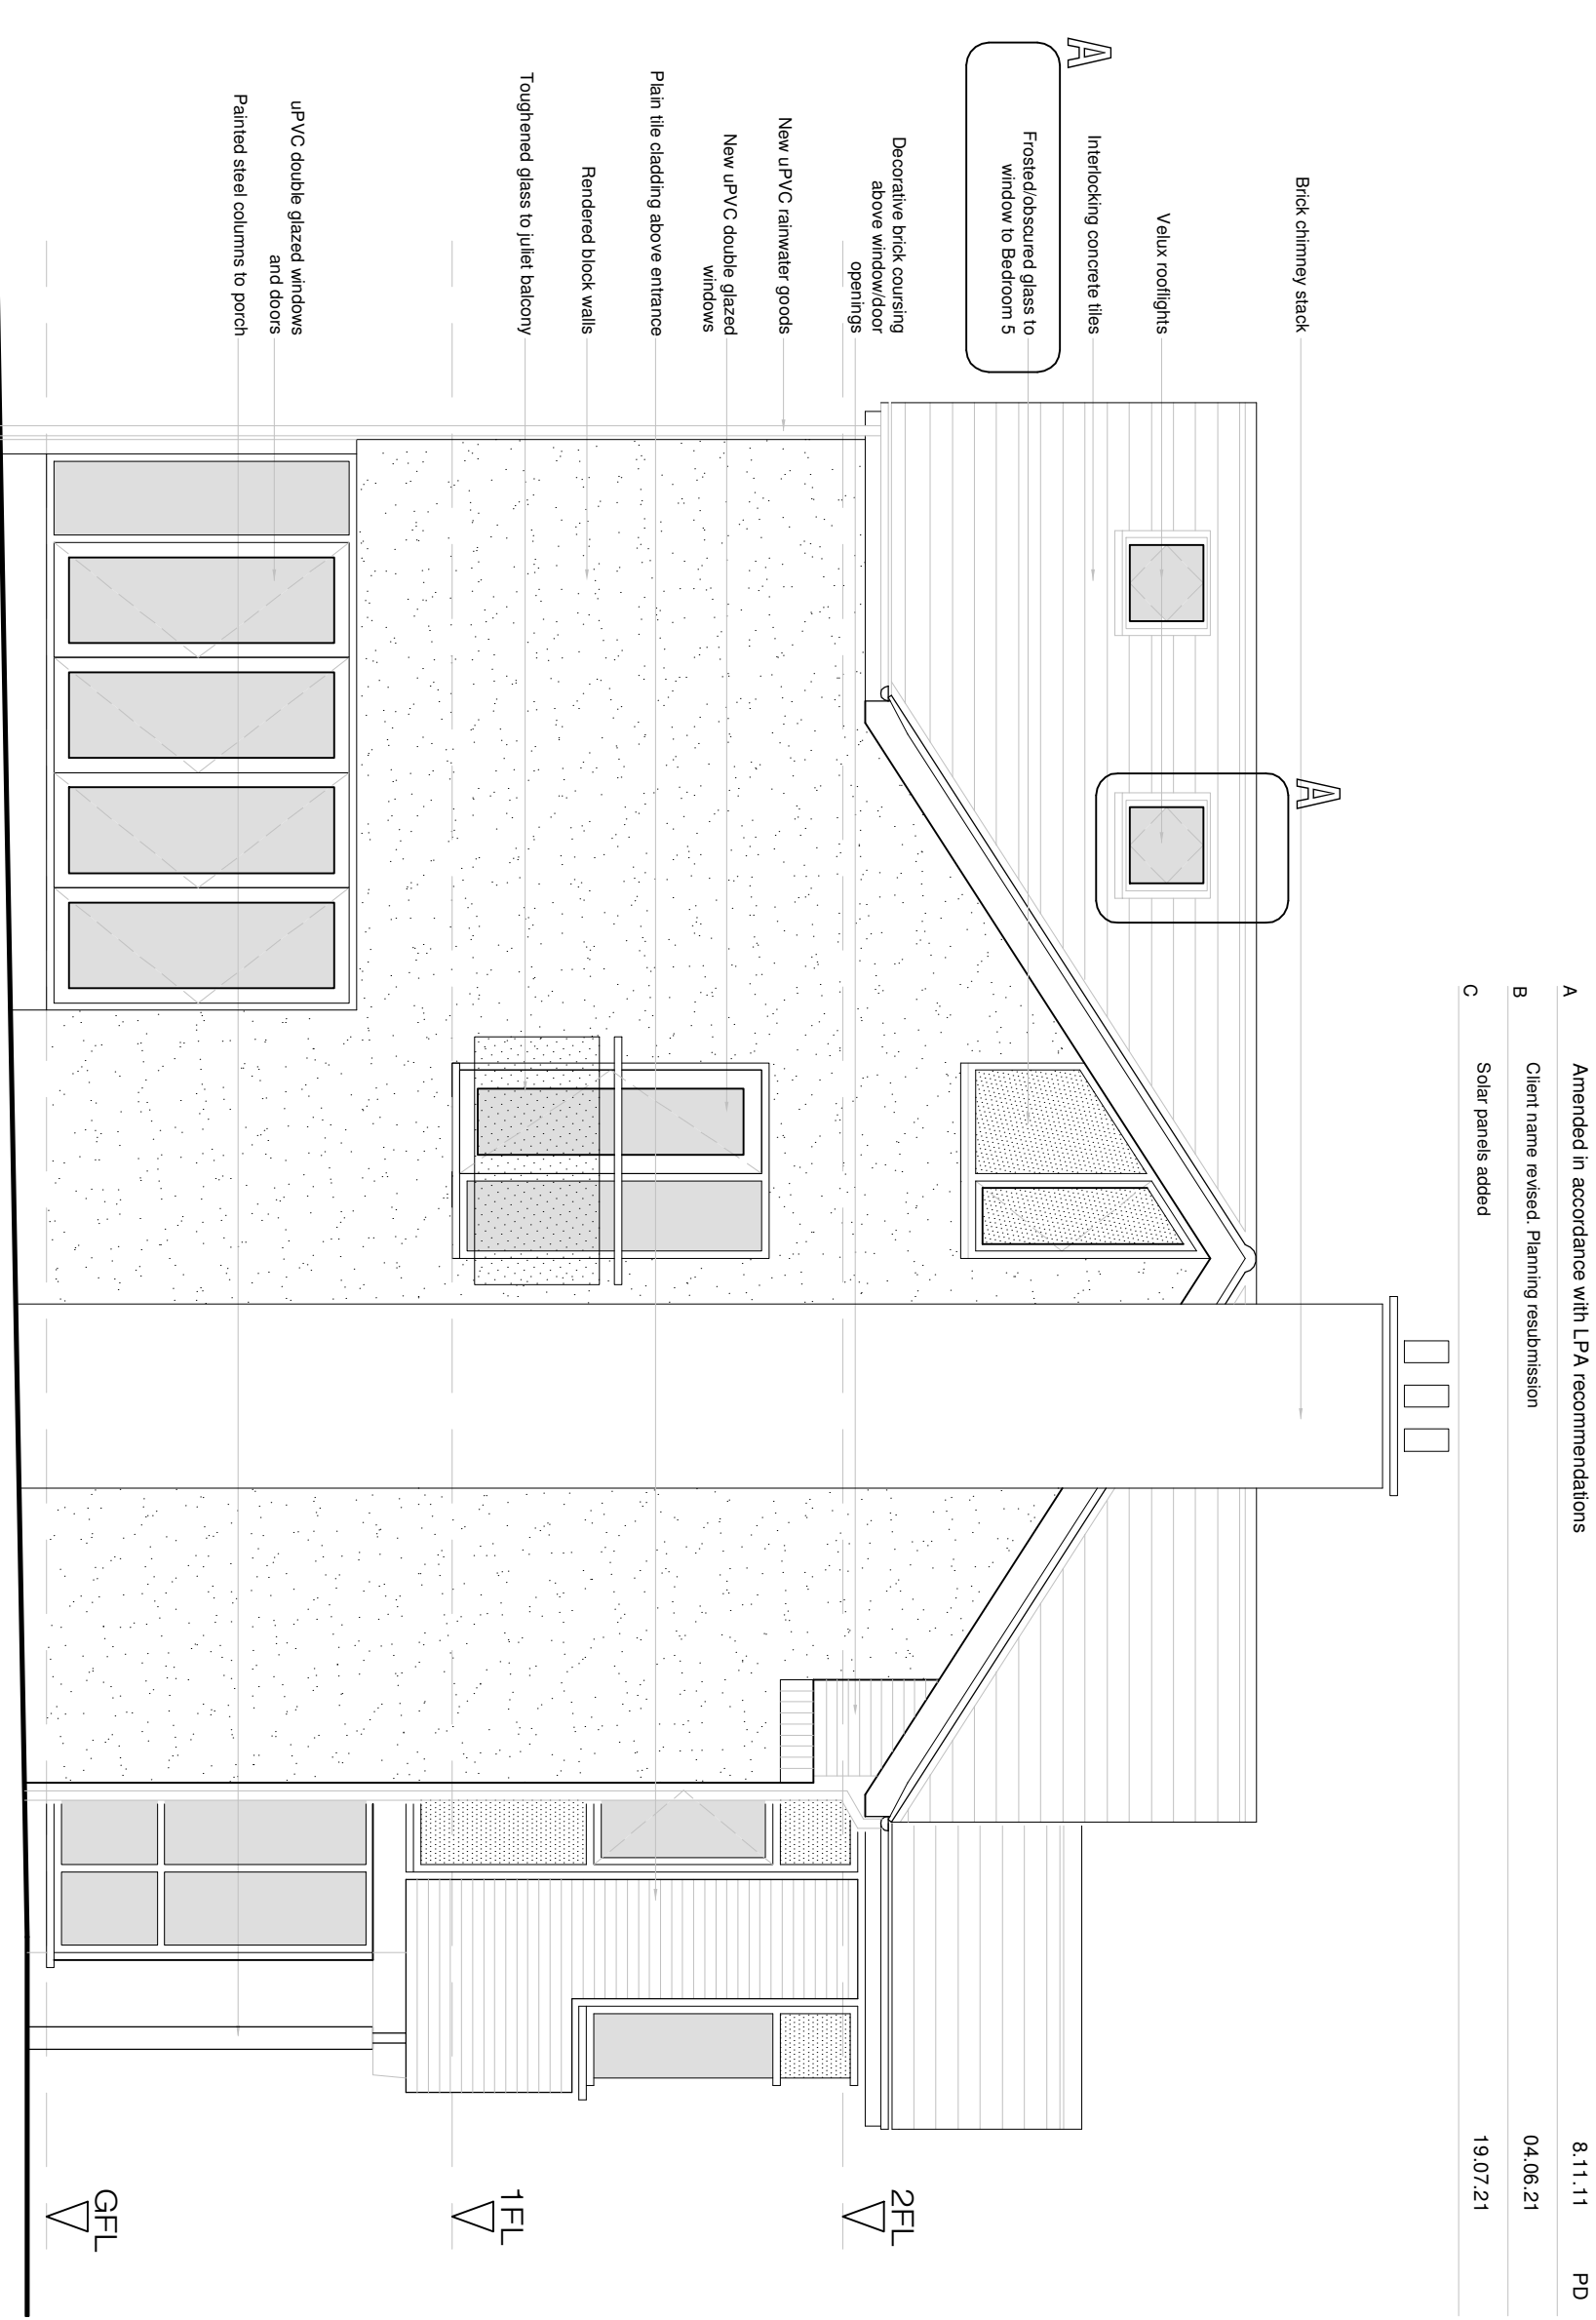
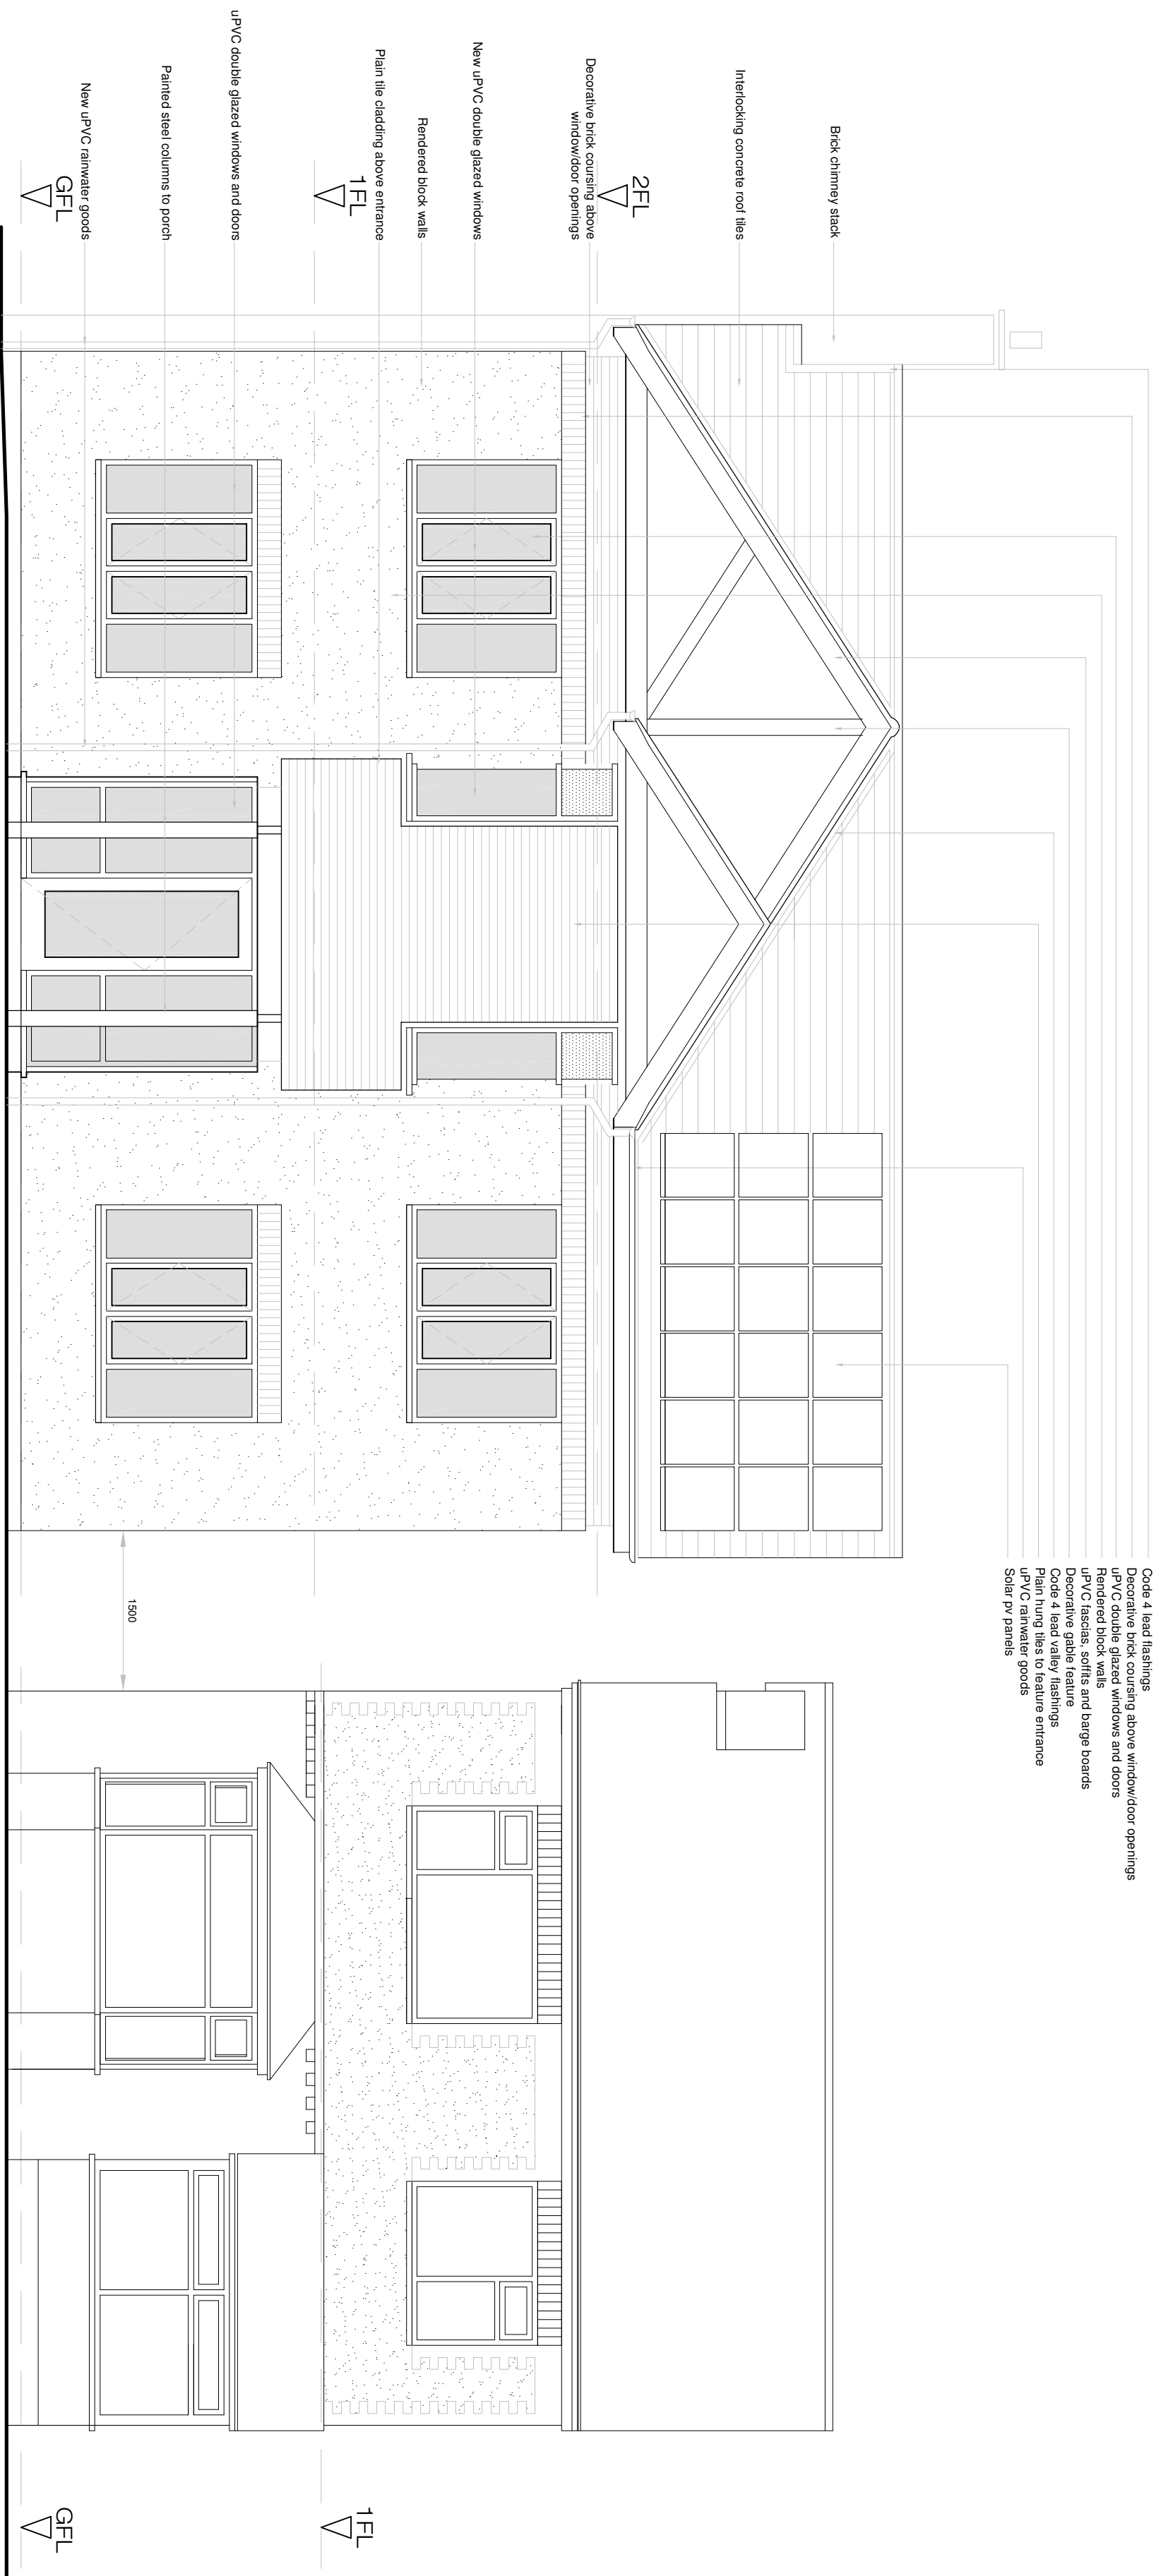


Revision Notes		Date	Drawn
A	Amended in accordance with LPA recommendations	8.11.11	PD
B	Client name revised. Planning resubmission	04.06.21	
C	Steel panels added	19.07.21	

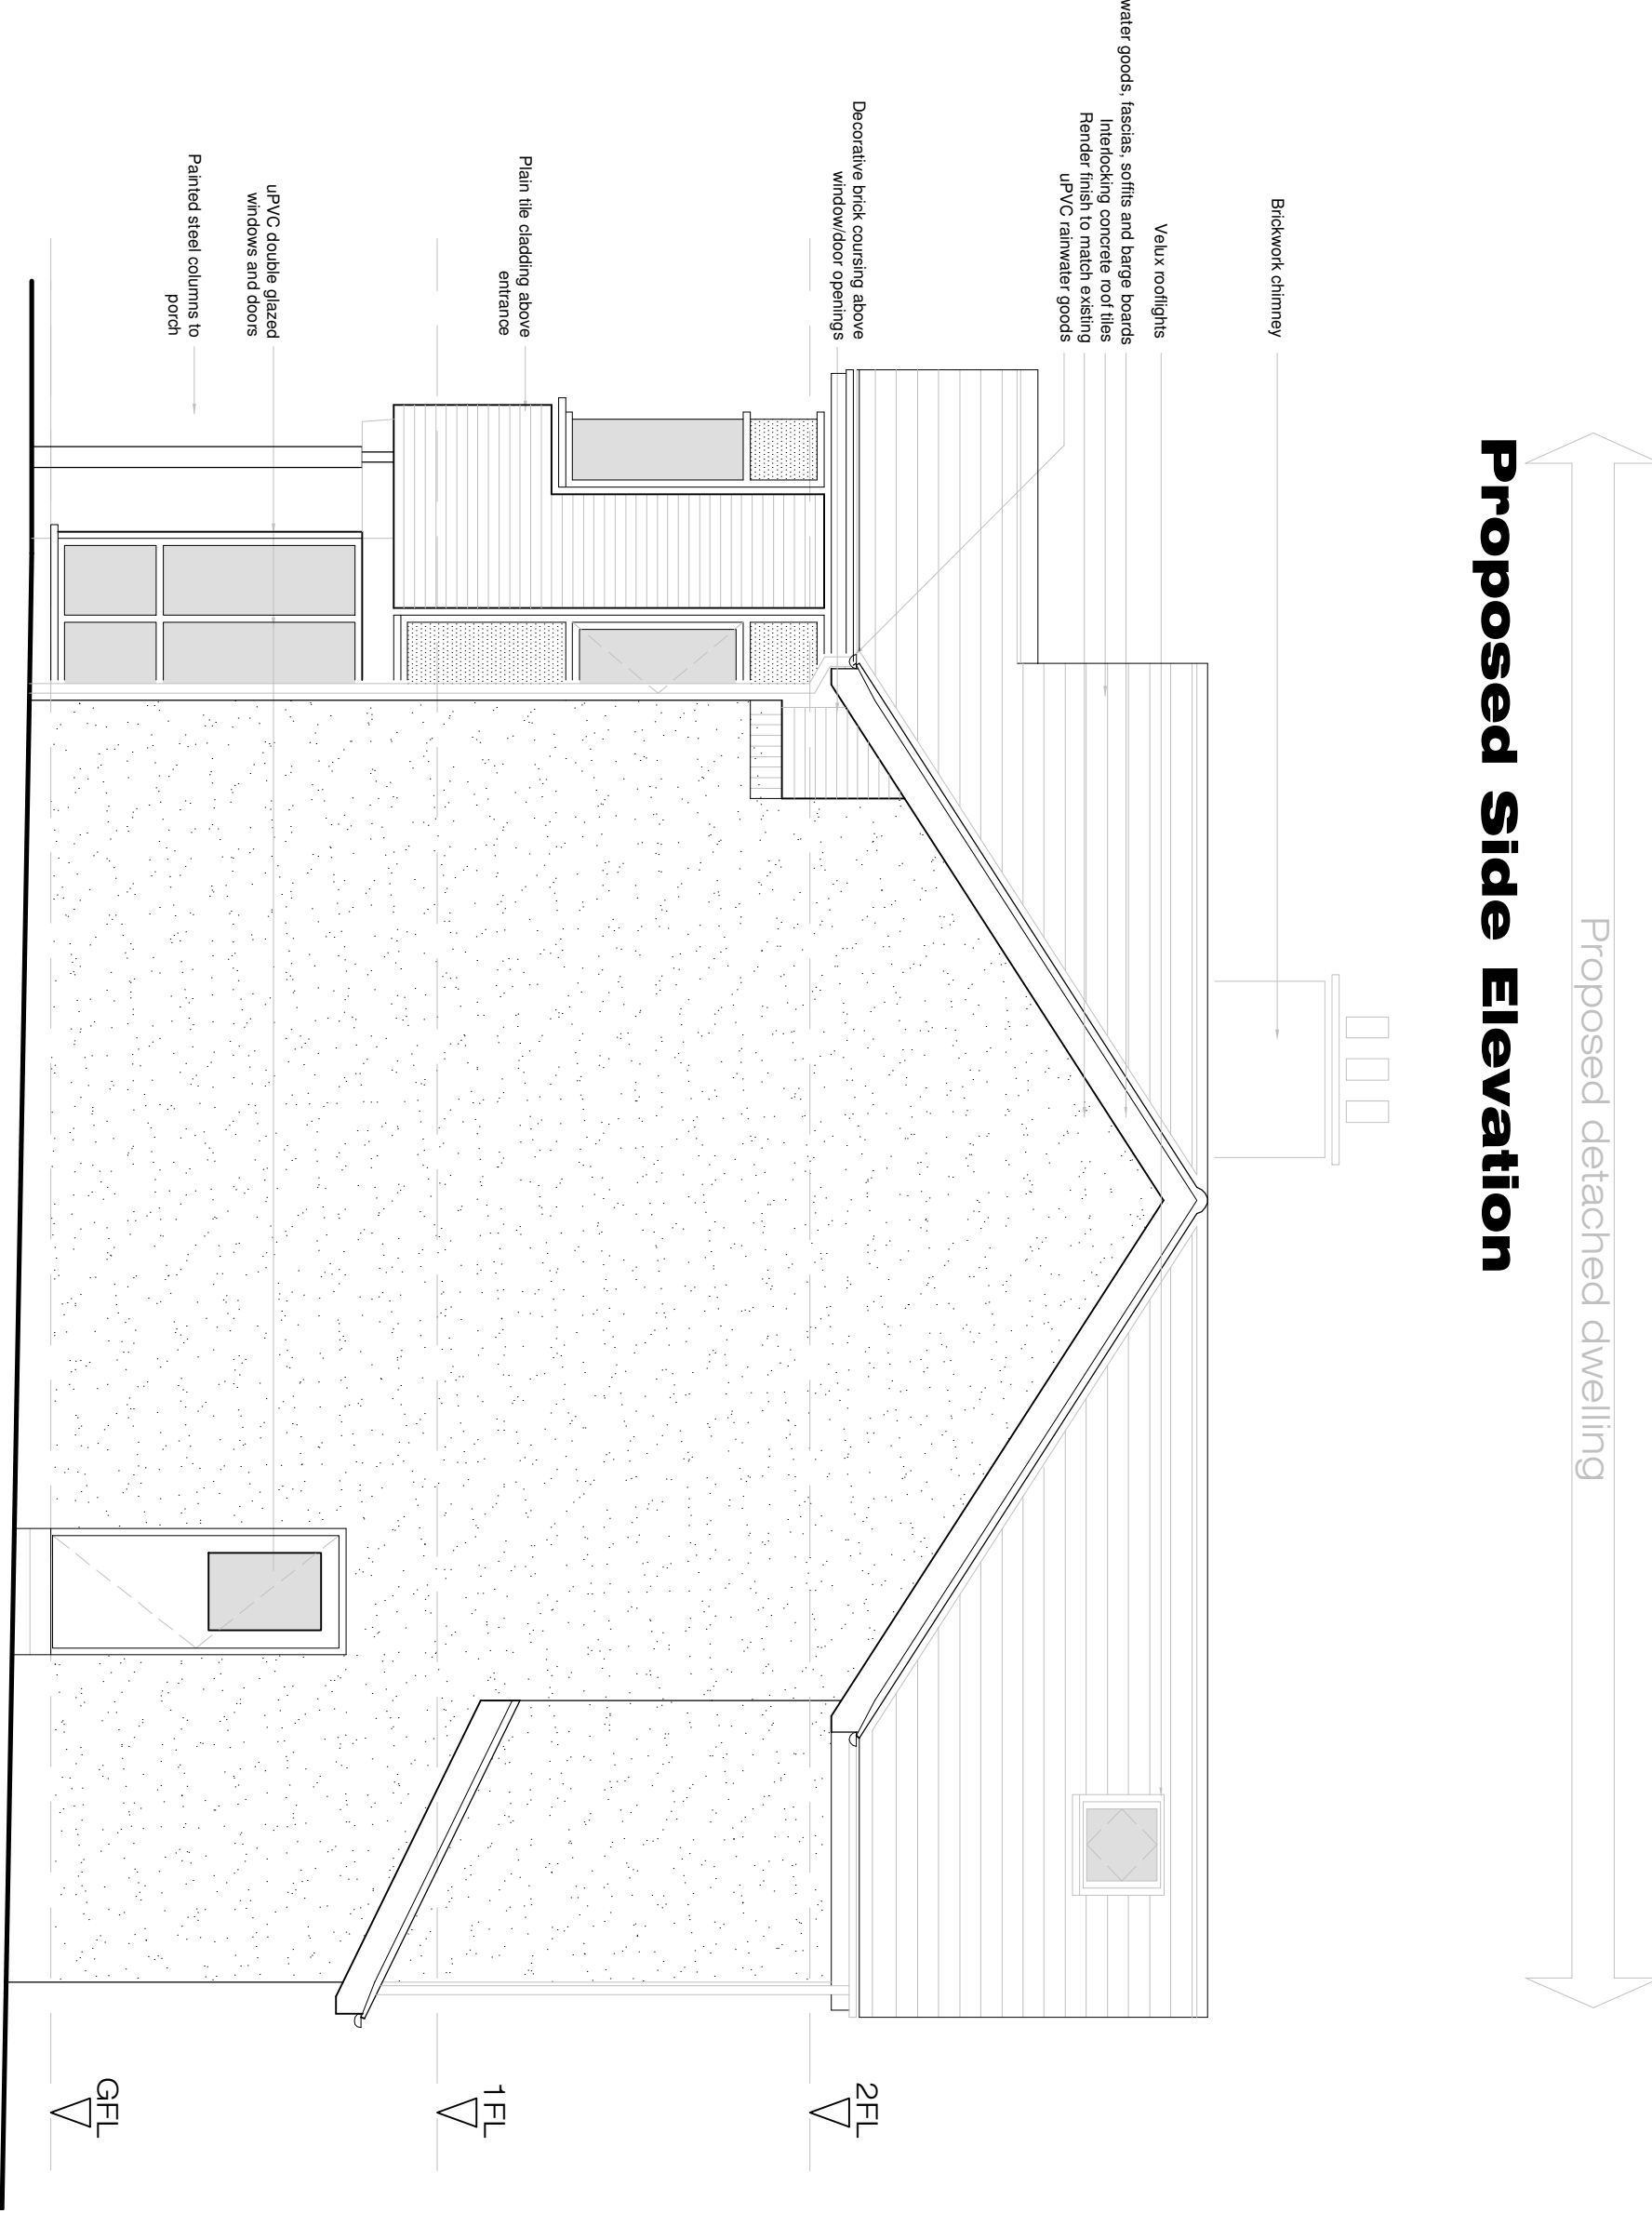


Proposed Front Elevation

Proposed Side Elevation

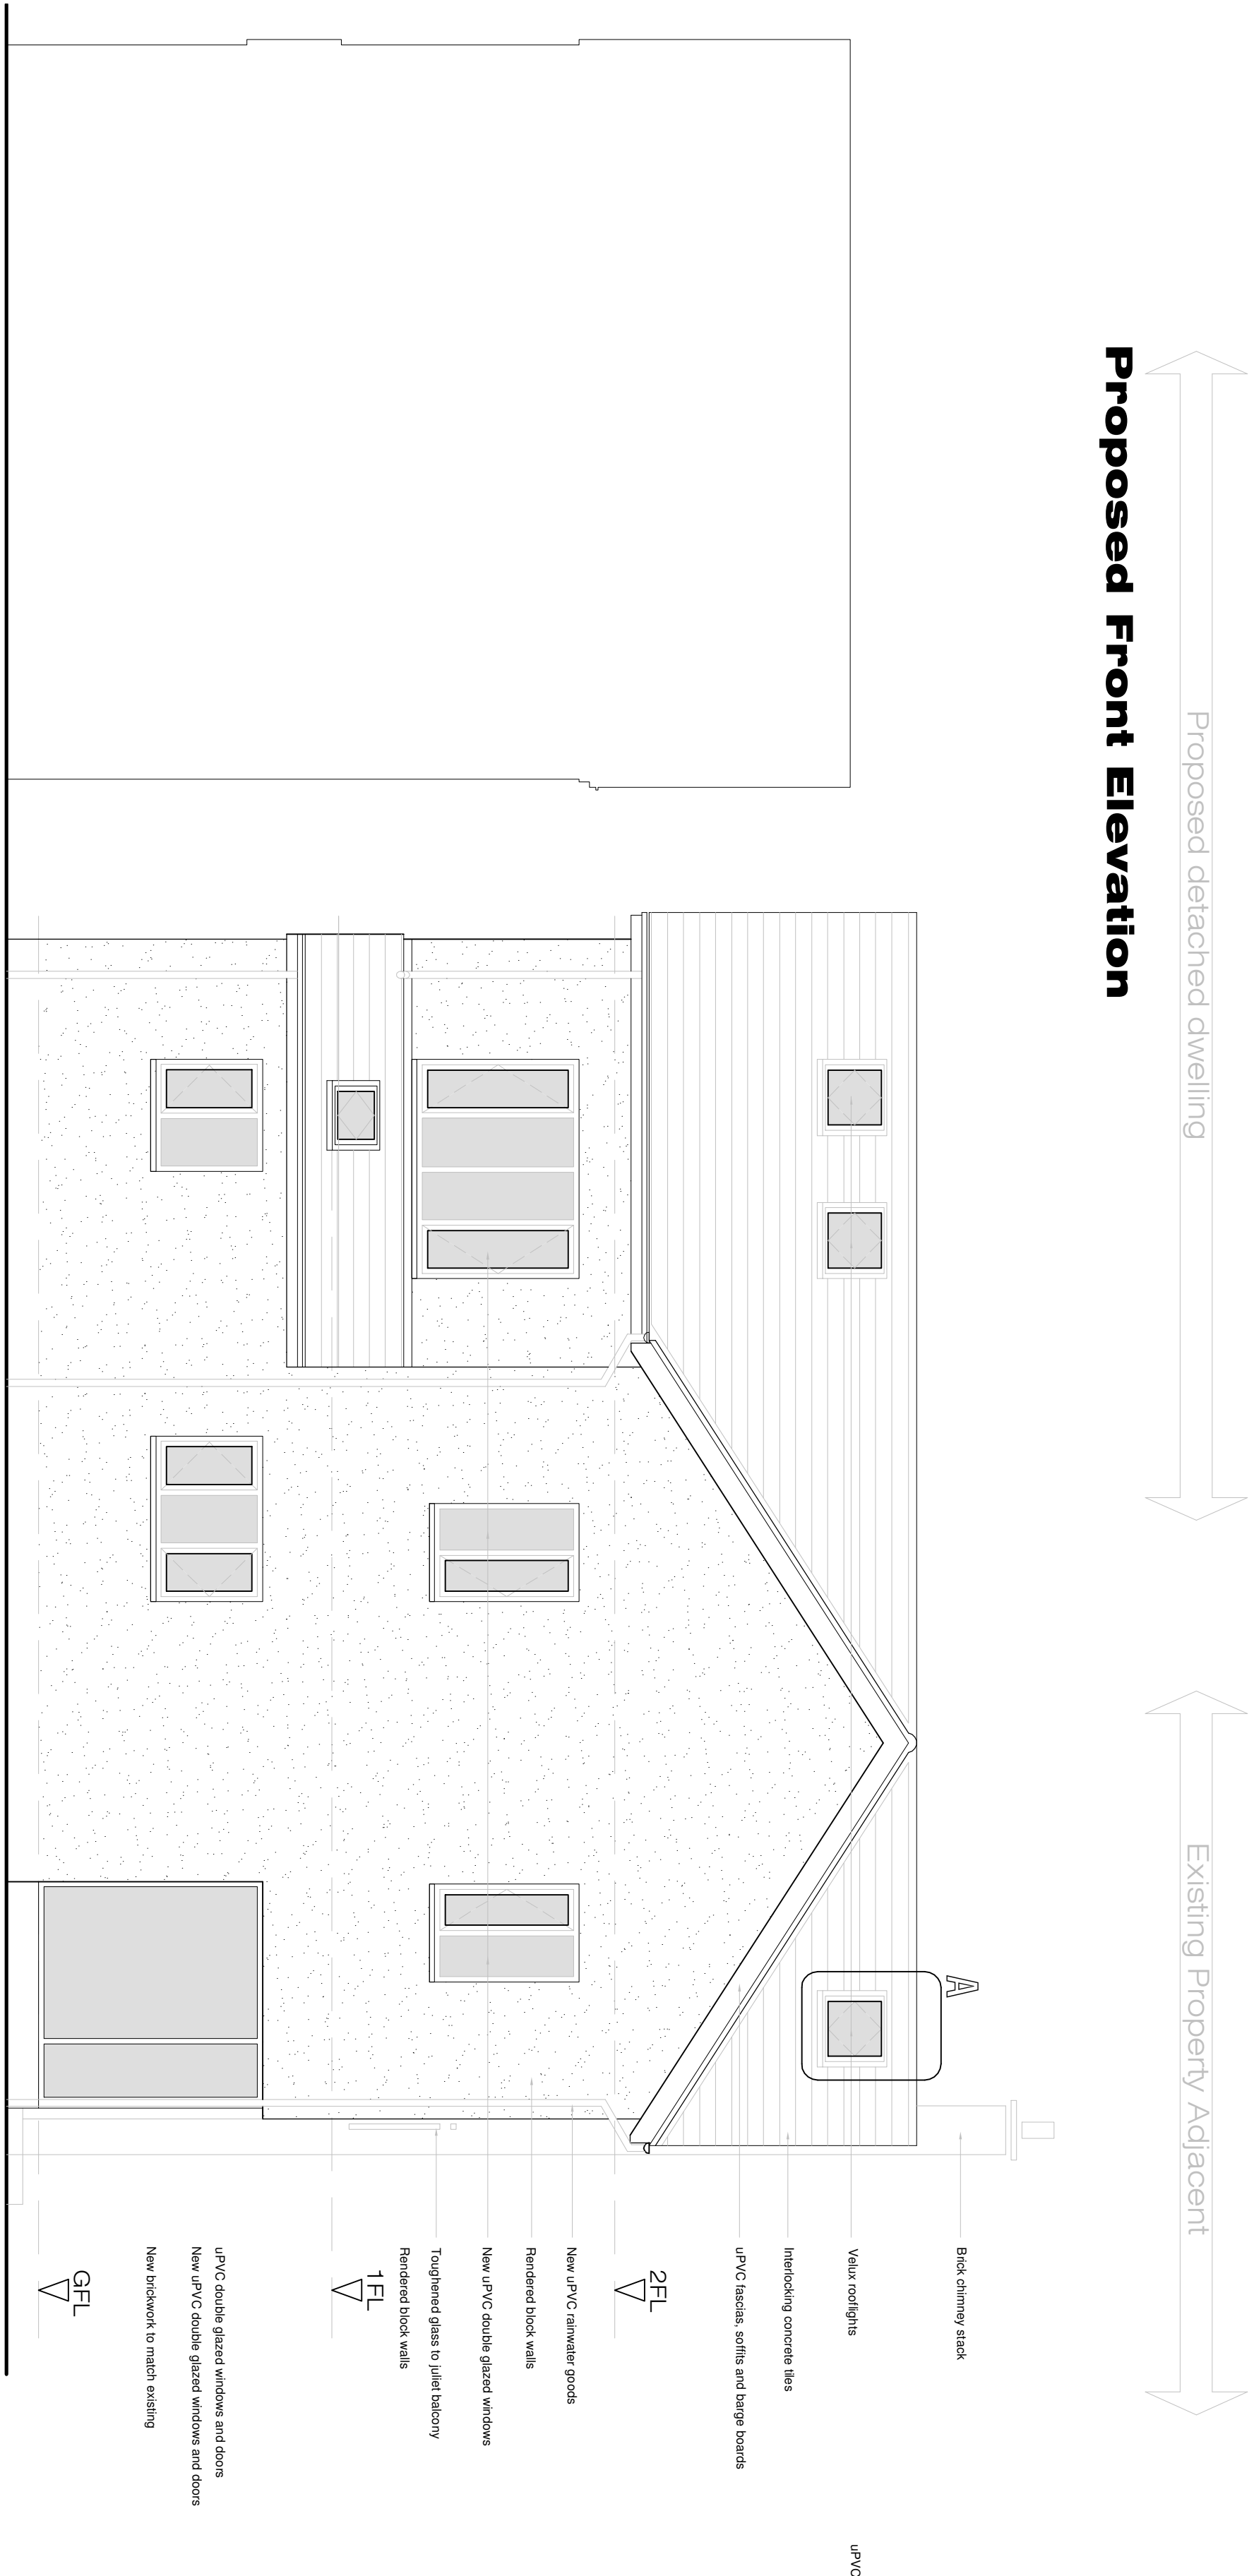

Proposed Rear Elevation

Proposed Side Elevation

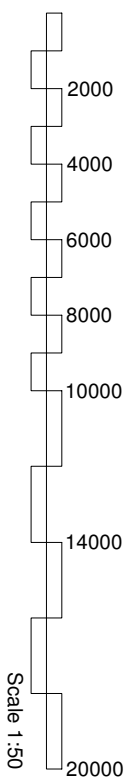

FA +D

Fused A/D Ltd, 74A Water Street, Rochelle, Manchester, M2S 4DP - Tel/Fax: 0161 724 8006 - Email: fusedarchitects@gmail.com

Project: Detached dwelling at 9 Anselagh Avenue, Cromptall

Client: Claire, Christina and Alex Senichko

Content: Proposed Elevations

Scale: 1:50 @ A1

Drawn	PD	Checked	-	Date	Sept '11	Contract No.	1022	Dwg No.	5.02	Rev	C
-------	----	---------	---	------	----------	--------------	------	---------	------	-----	---