




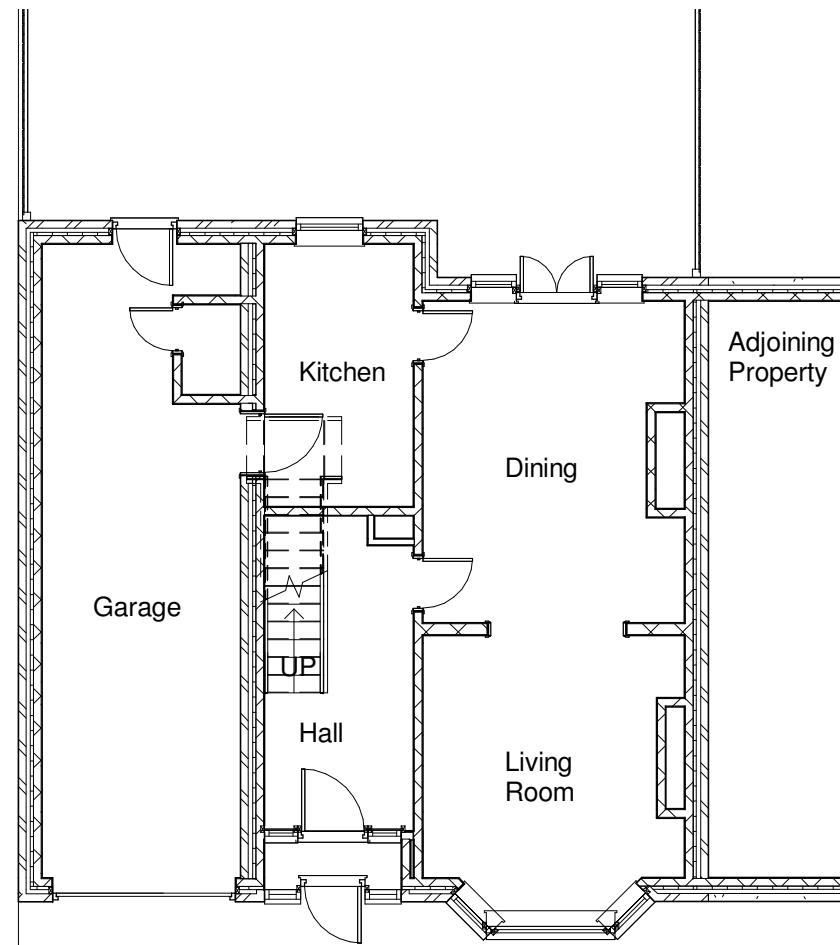

1 **01 Existing Ground Floor**
1 : 100

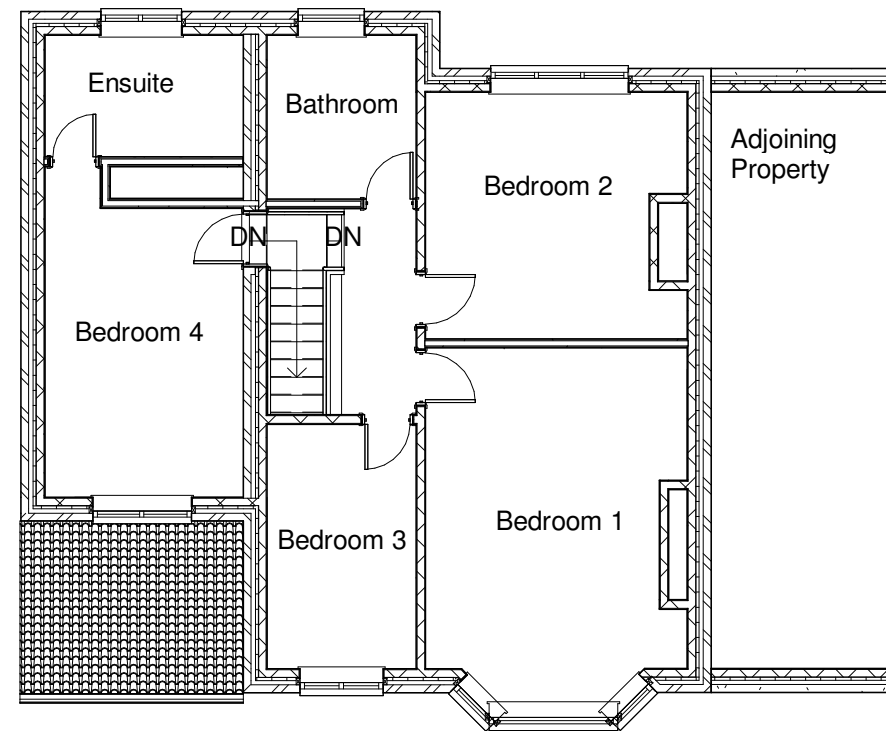

2 **02 Existing First Floor**
1 : 100

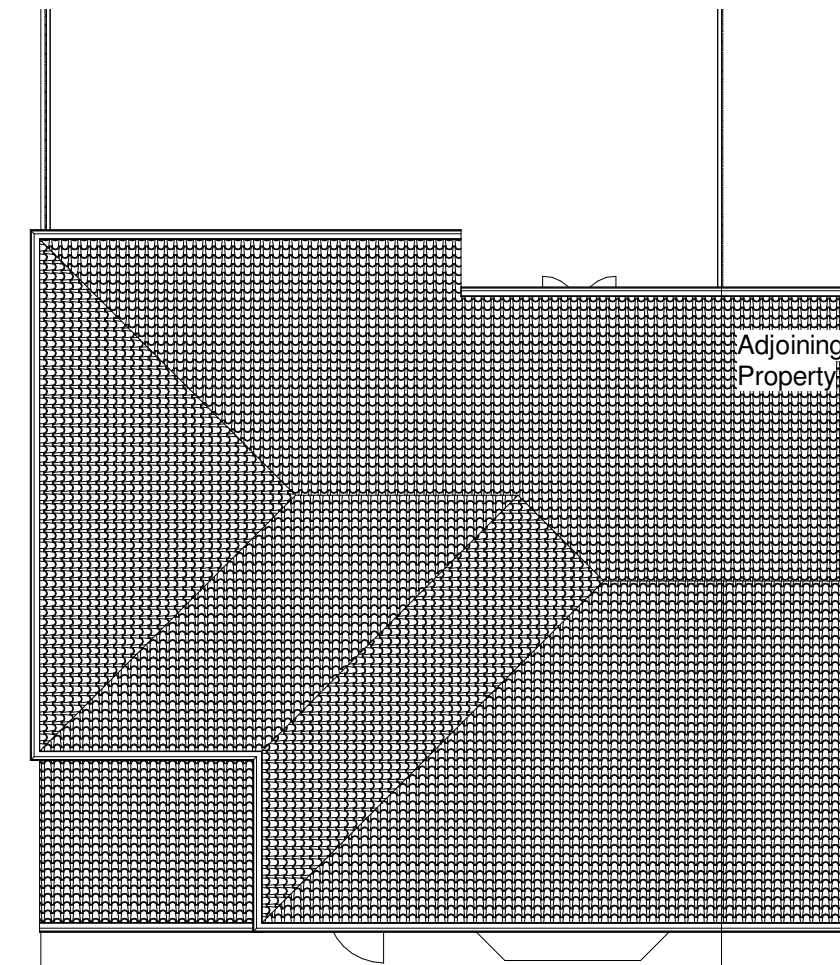


3 **04 Existing Roof Plan**
1 : 100




4 **Existing Front Elevation**
1 : 100



5 **Existing Rear Elevation**
1 : 100

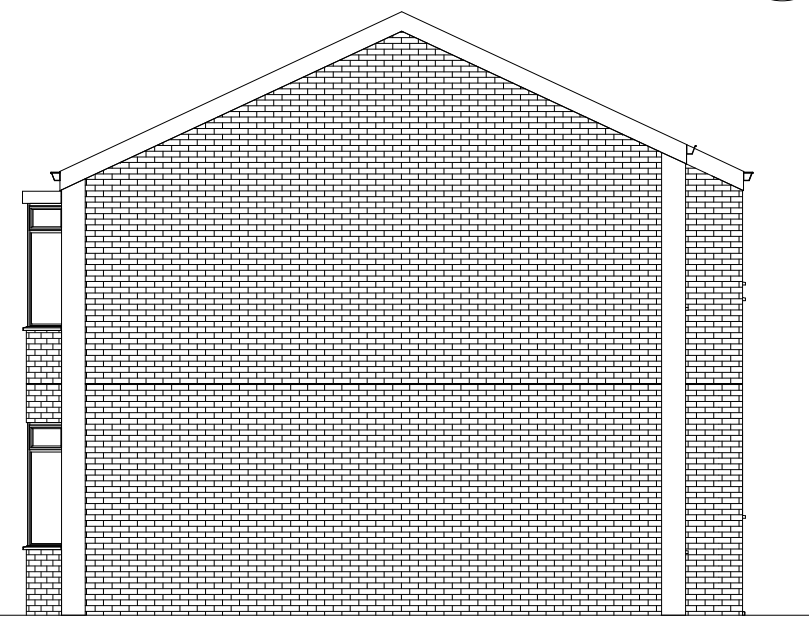

7 **Existing Side Elevation 2**
1 : 100

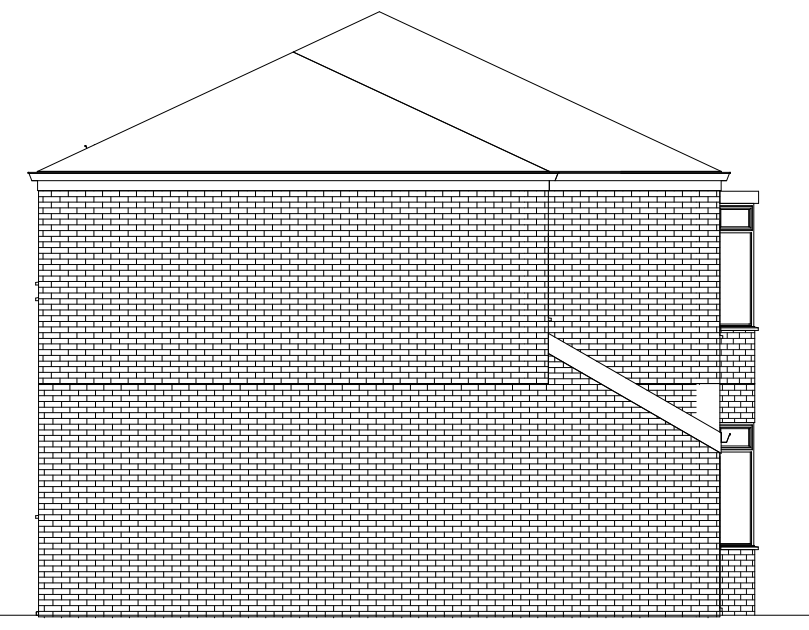

6 **Existing Side Elevation 1**
1 : 100

Project Address:

11 Polruan Road,
M21 9NR

Drawing:

Existing Plans and
Elevations

Date Issued:

12/05/2021

Client Name:

Mr Shane Dorrian

Project Description:

Proposed Single
Storey Rear
Extension

Drawing Number:

PL001

Additional Notes:

Drawing not to be
scaled.

Proposed works not
to be started before
Planning Permission
is granted.

Dimensions shown
are in millimeters.

All measurements
to be verified on
site.



SCALE 1 : 100
A2 DRAWING