



NOTE:
ALL MEASUREMENTS TO INTERNAL AREAS OF SALES FLOOR ARE TAKEN TO THE SHOP FIT INSTALLATION, AS ALL WALLS ARE CONCEALED OR INACCESSIBLE
ALSO, INTERNAL MEASUREMENTS WERE RESTRICTED DUE TO THE STORAGE AND GOODS WITHIN STORAGE AREAS, ETC.
IT IS RECOMMENDED THAT FURTHER CHECK DIMENSIONS OF WALL POSITIONS ARE MADE FOLLOWING THE REMOVAL OF THE EXISTING SHOP FIT INSTALLATION AND GOODS, ETC.

Proposed Air Conditioning Units - Details


Unit A - iCool 4.5 MHP (Size h560mm x w1106 x d466mm) : Noise - 42dB(A) @ 10m
Unit B - Daikin RZASG140MV1 (Size h990mm x w940mm x d320mm) : Noise - 57dB(A) @ 1m
Unit C - Daikin RZASG140MV1 (Size h990mm x w940mm x d320mm) : Noise - 57dB(A) @ 1m
Unit D - Daikin RZASG140MV1 (Size h990mm x w940mm x d320mm) : Noise - 57dB(A) @ 1m
Unit E - Daikin RZASG125MV1 (Size h990mm x w940mm x d320mm) : Noise - 57dB(A) @ 1m

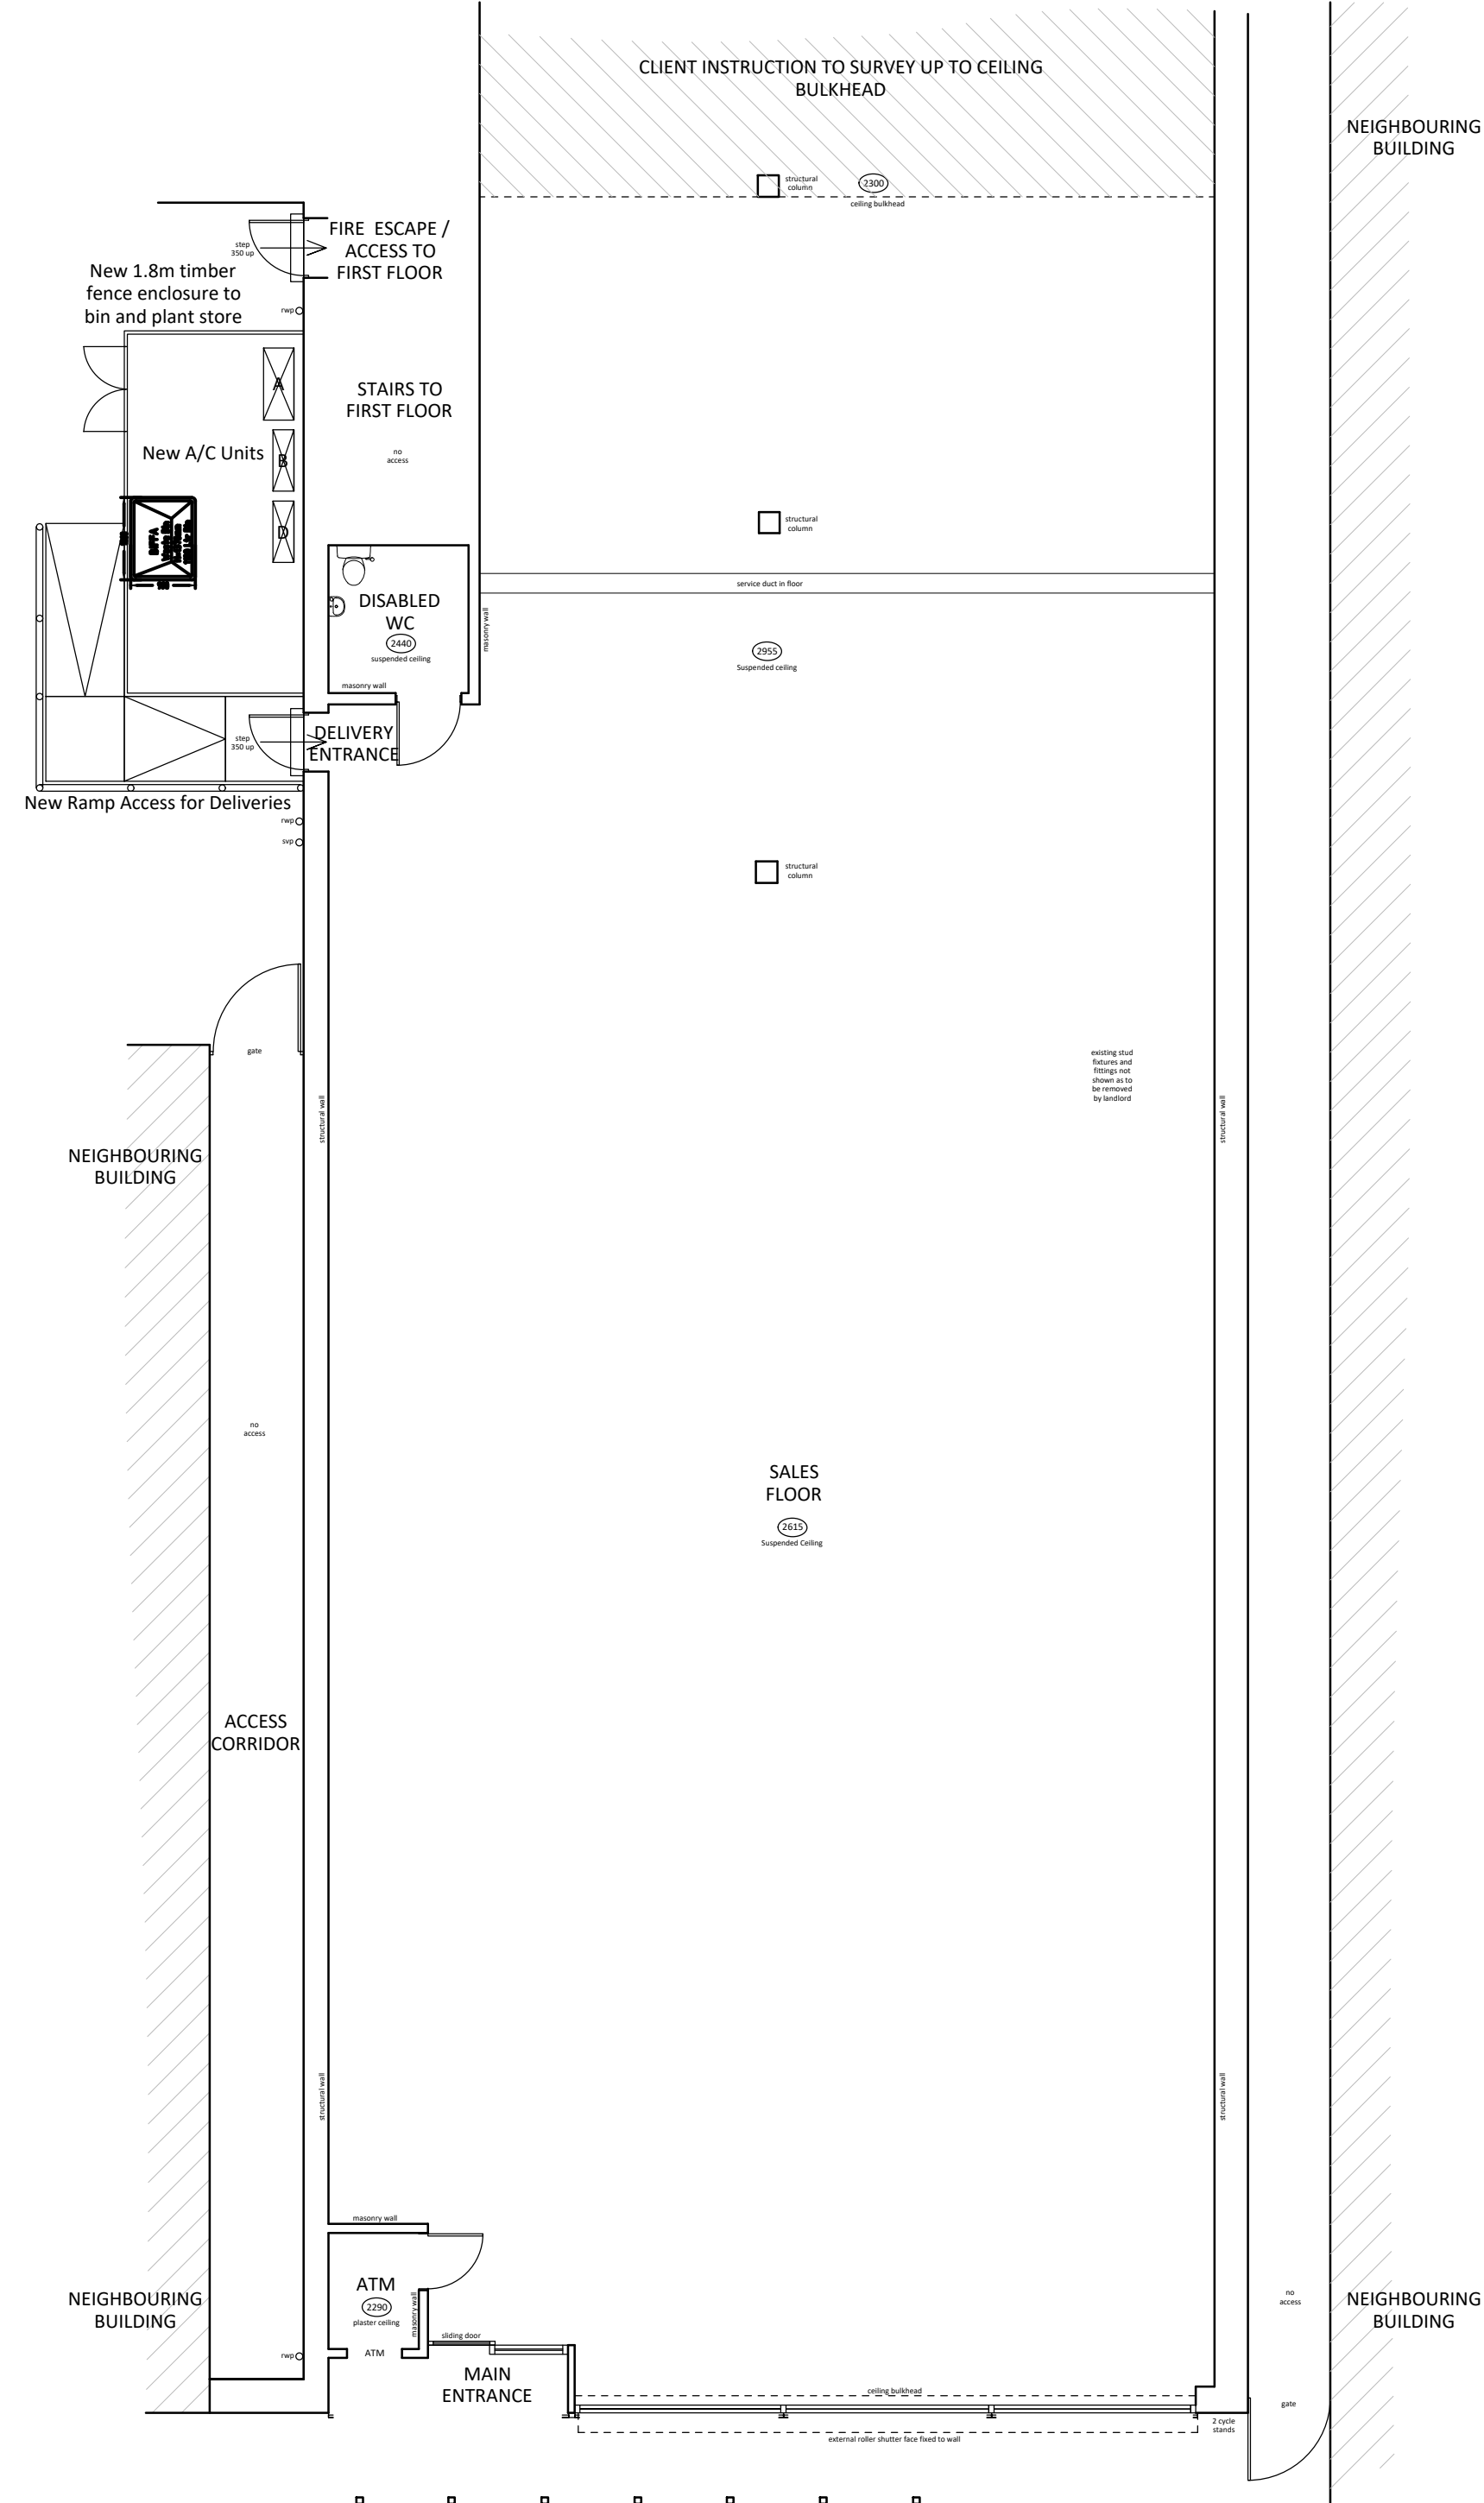

Proposed Ground Floor Plan
scale 1:100@ A1

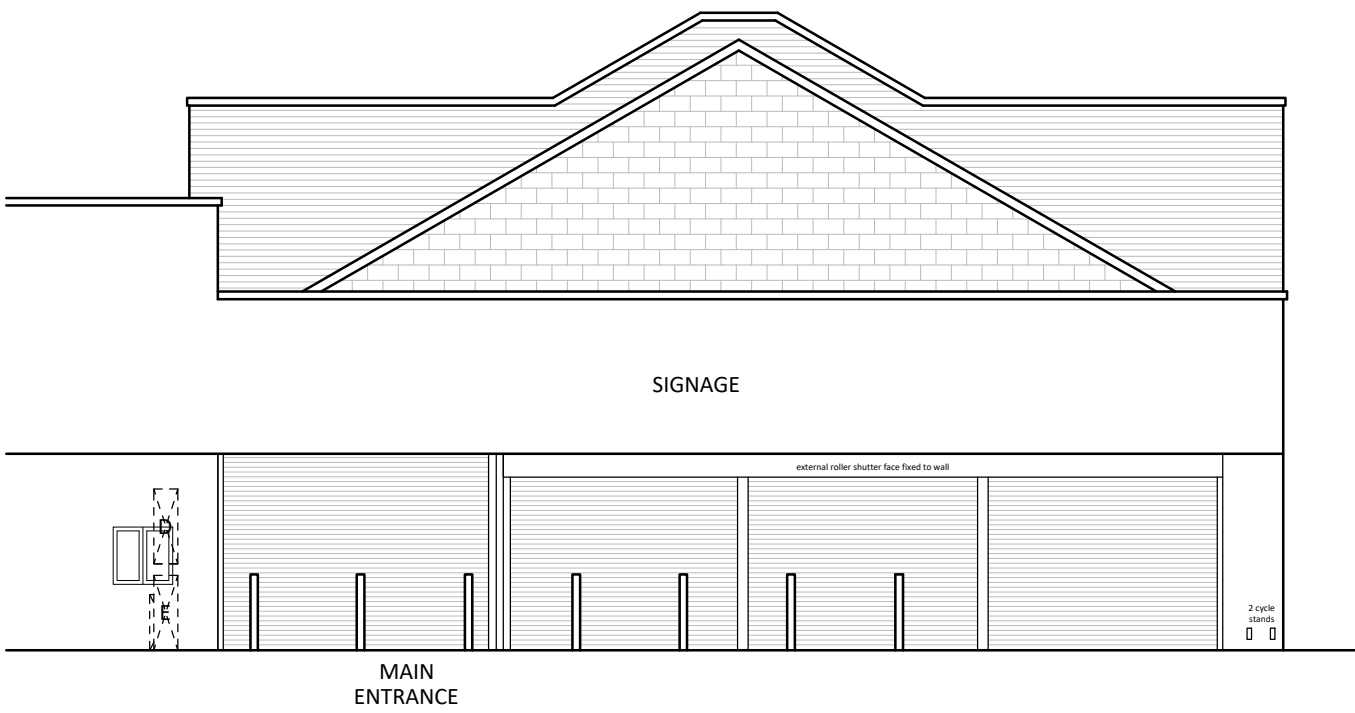


Proposed Front (Burnage Lane) Elevation
scale 1:100@ A1

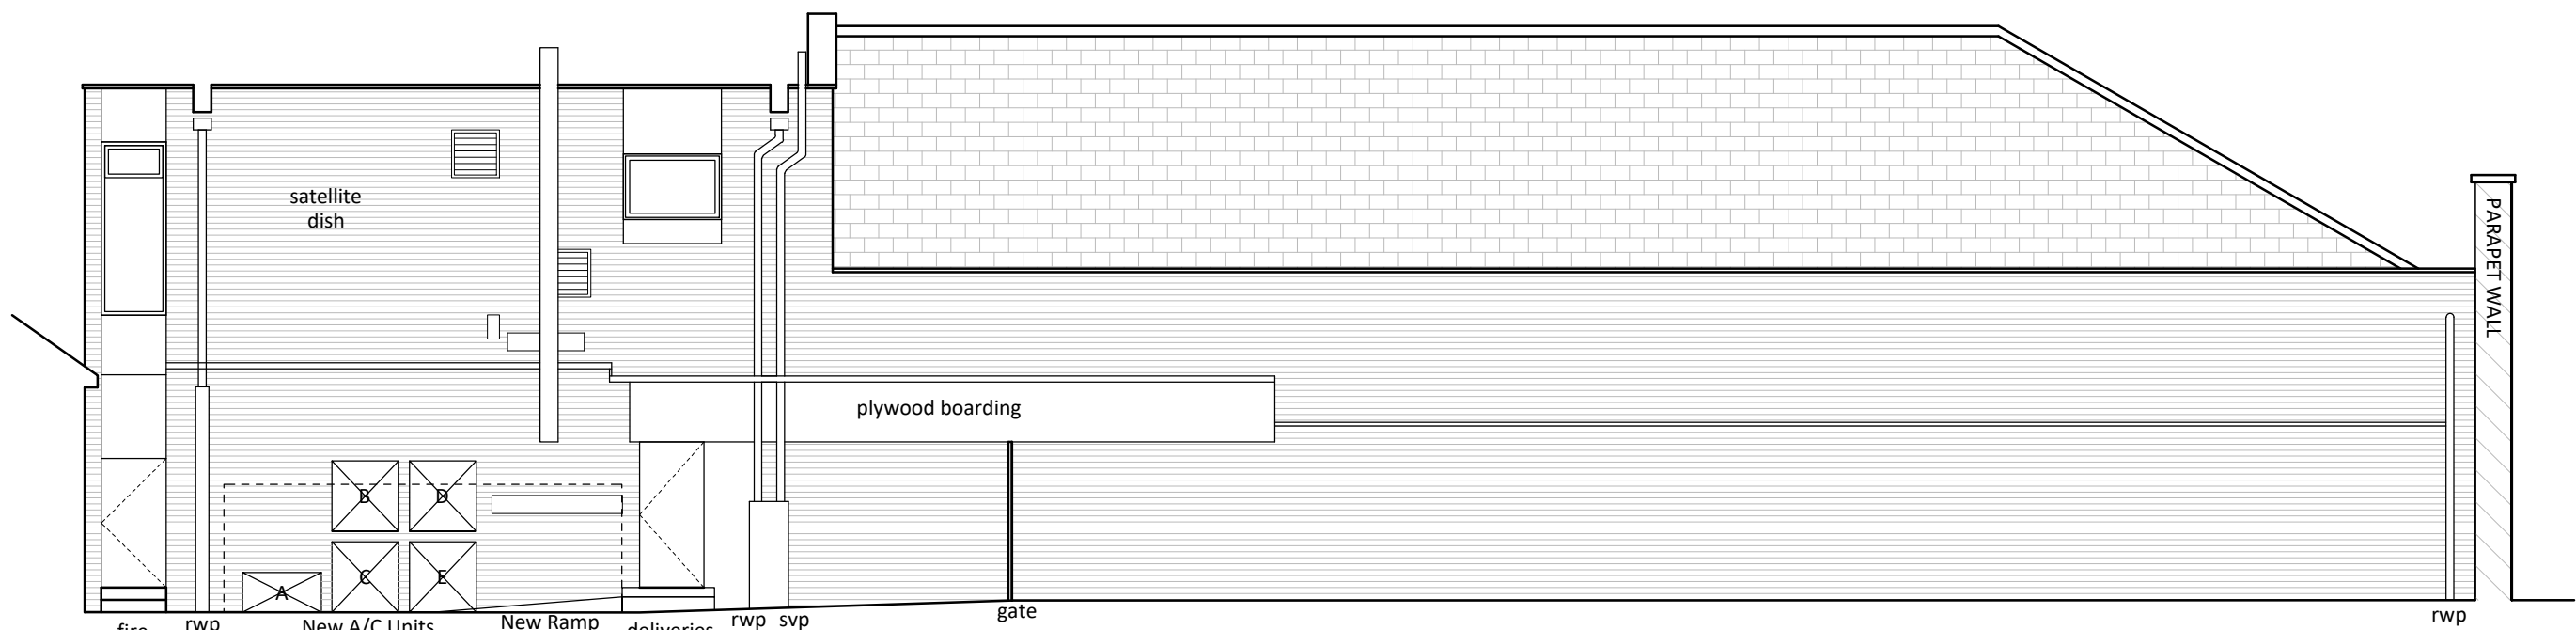


Proposed Left Side Elevation
scale 1:100@ A1

Proposed Air Conditioning Units - Details


Unit A - iCool 4.5 MHP (Size h560mm x w1106 x d466mm) : Noise - 42dB(A) @ 10m
Unit B - Daikin RZASG140MV1 (Size h990mm x w940mm x d320mm) : Noise - 57dB(A) @ 1m
Unit C - Daikin RZASG140MV1 (Size h990mm x w940mm x d320mm) : Noise - 57dB(A) @ 1m
Unit D - Daikin RZASG140MV1 (Size h990mm x w940mm x d320mm) : Noise - 57dB(A) @ 1m
Unit E - Daikin RZASG125MV1 (Size h990mm x w940mm x d320mm) : Noise - 57dB(A) @ 1m

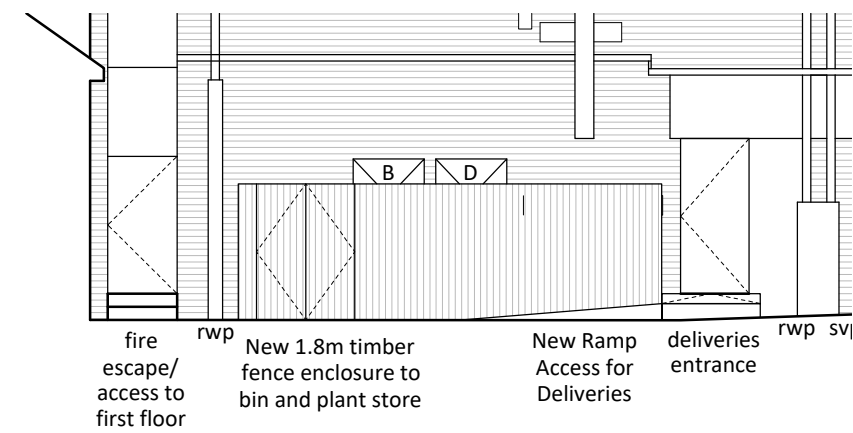

Proposed Left Side

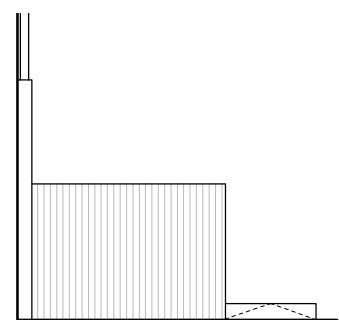


Proposed Rear

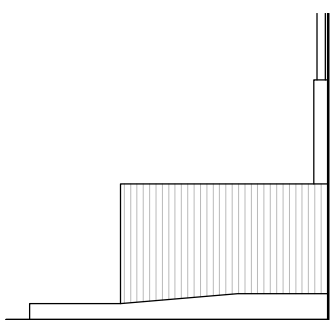

Proposed Front

Extract Elevations with Fencing Enclosure
scale 1:100@ A1

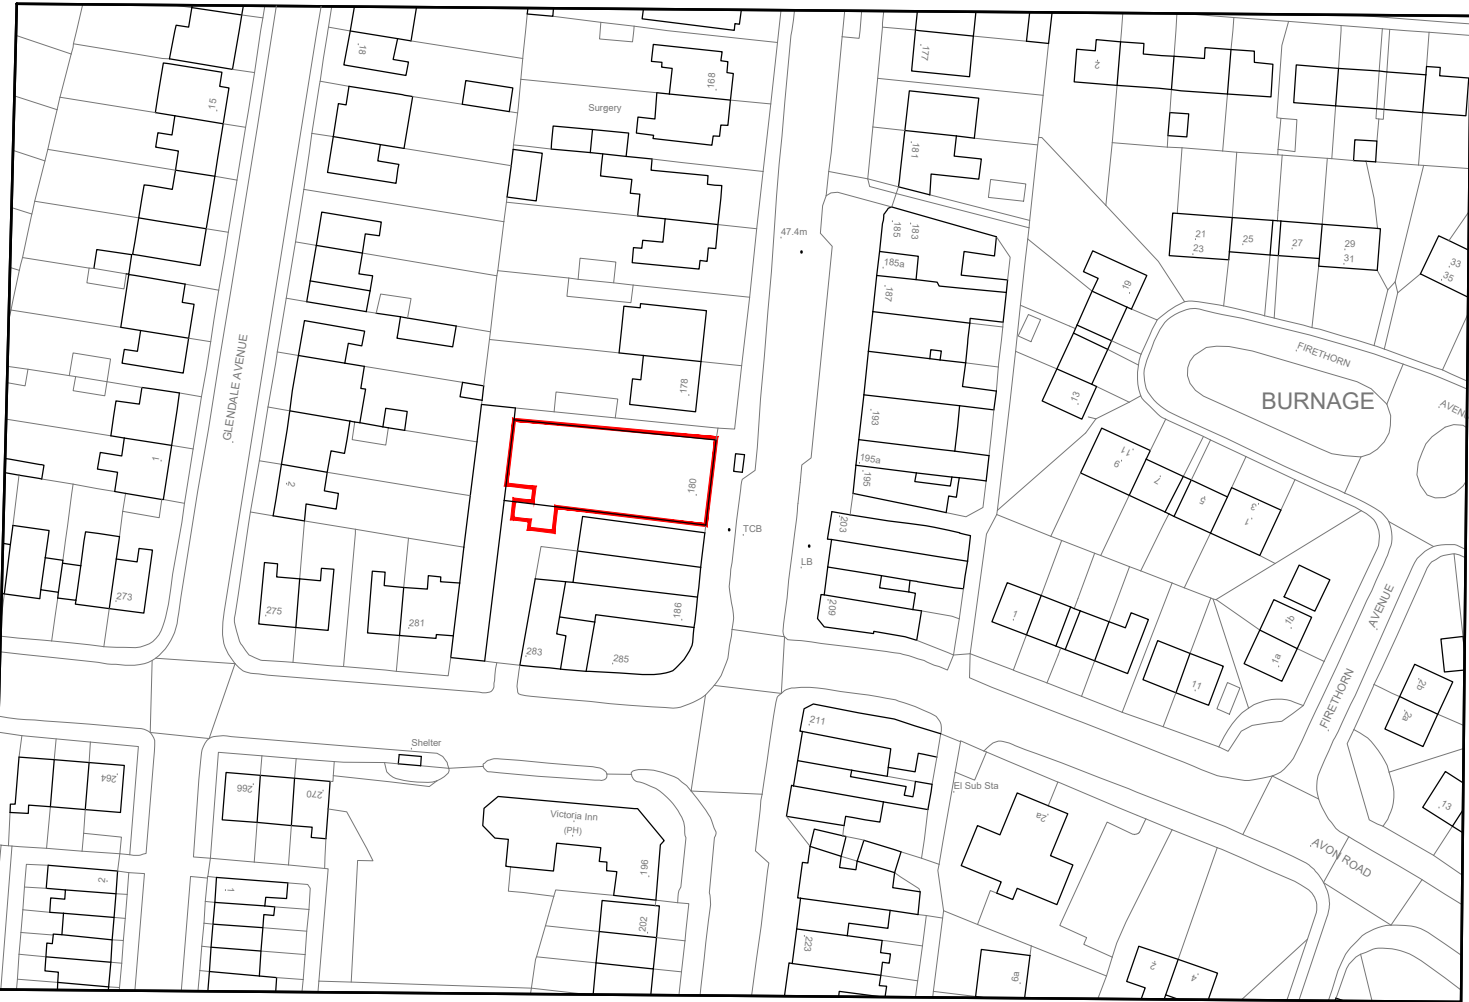


©Crown Copyright and database rights 2021 OS Licence no. 100019980

Location Plan
scale 1:1250 @ A1



Block Plan
scale 1:500 @ A1

 

A	Extract Elevations with Fencing Enclosure added	06.07.2021	PAL	PM
REV	DESCRIPTION	DATE	INIT	CHKD



Client
One Stop Stores Limited
Project
180 Burnage Lane, Burnage, Manchester. B19 1EF
Title
Proposed Ground Floor Plan & Elevations - Planning
Scale
Varies@A1
Date
24.06.2021
Drawn By
PAL
Checked By
PM
Project No:
B210045
Drawing No:
B 201
Revision
A

Stewart Court 214a Hagley Road Edgbaston Birmingham B16 9PH
0121 454 1688
birmingham@calfordseaden.co.uk
calfordseaden LLP is a Limited Liability Partnership Registered in England & Wales number OC315838
ORPINGTON | LONDON | BIRMINGHAM | SOUTHEAST-ON-SEA | WINCHESTER

calfordseaden.co.uk

PROPOSED - PLANNING