

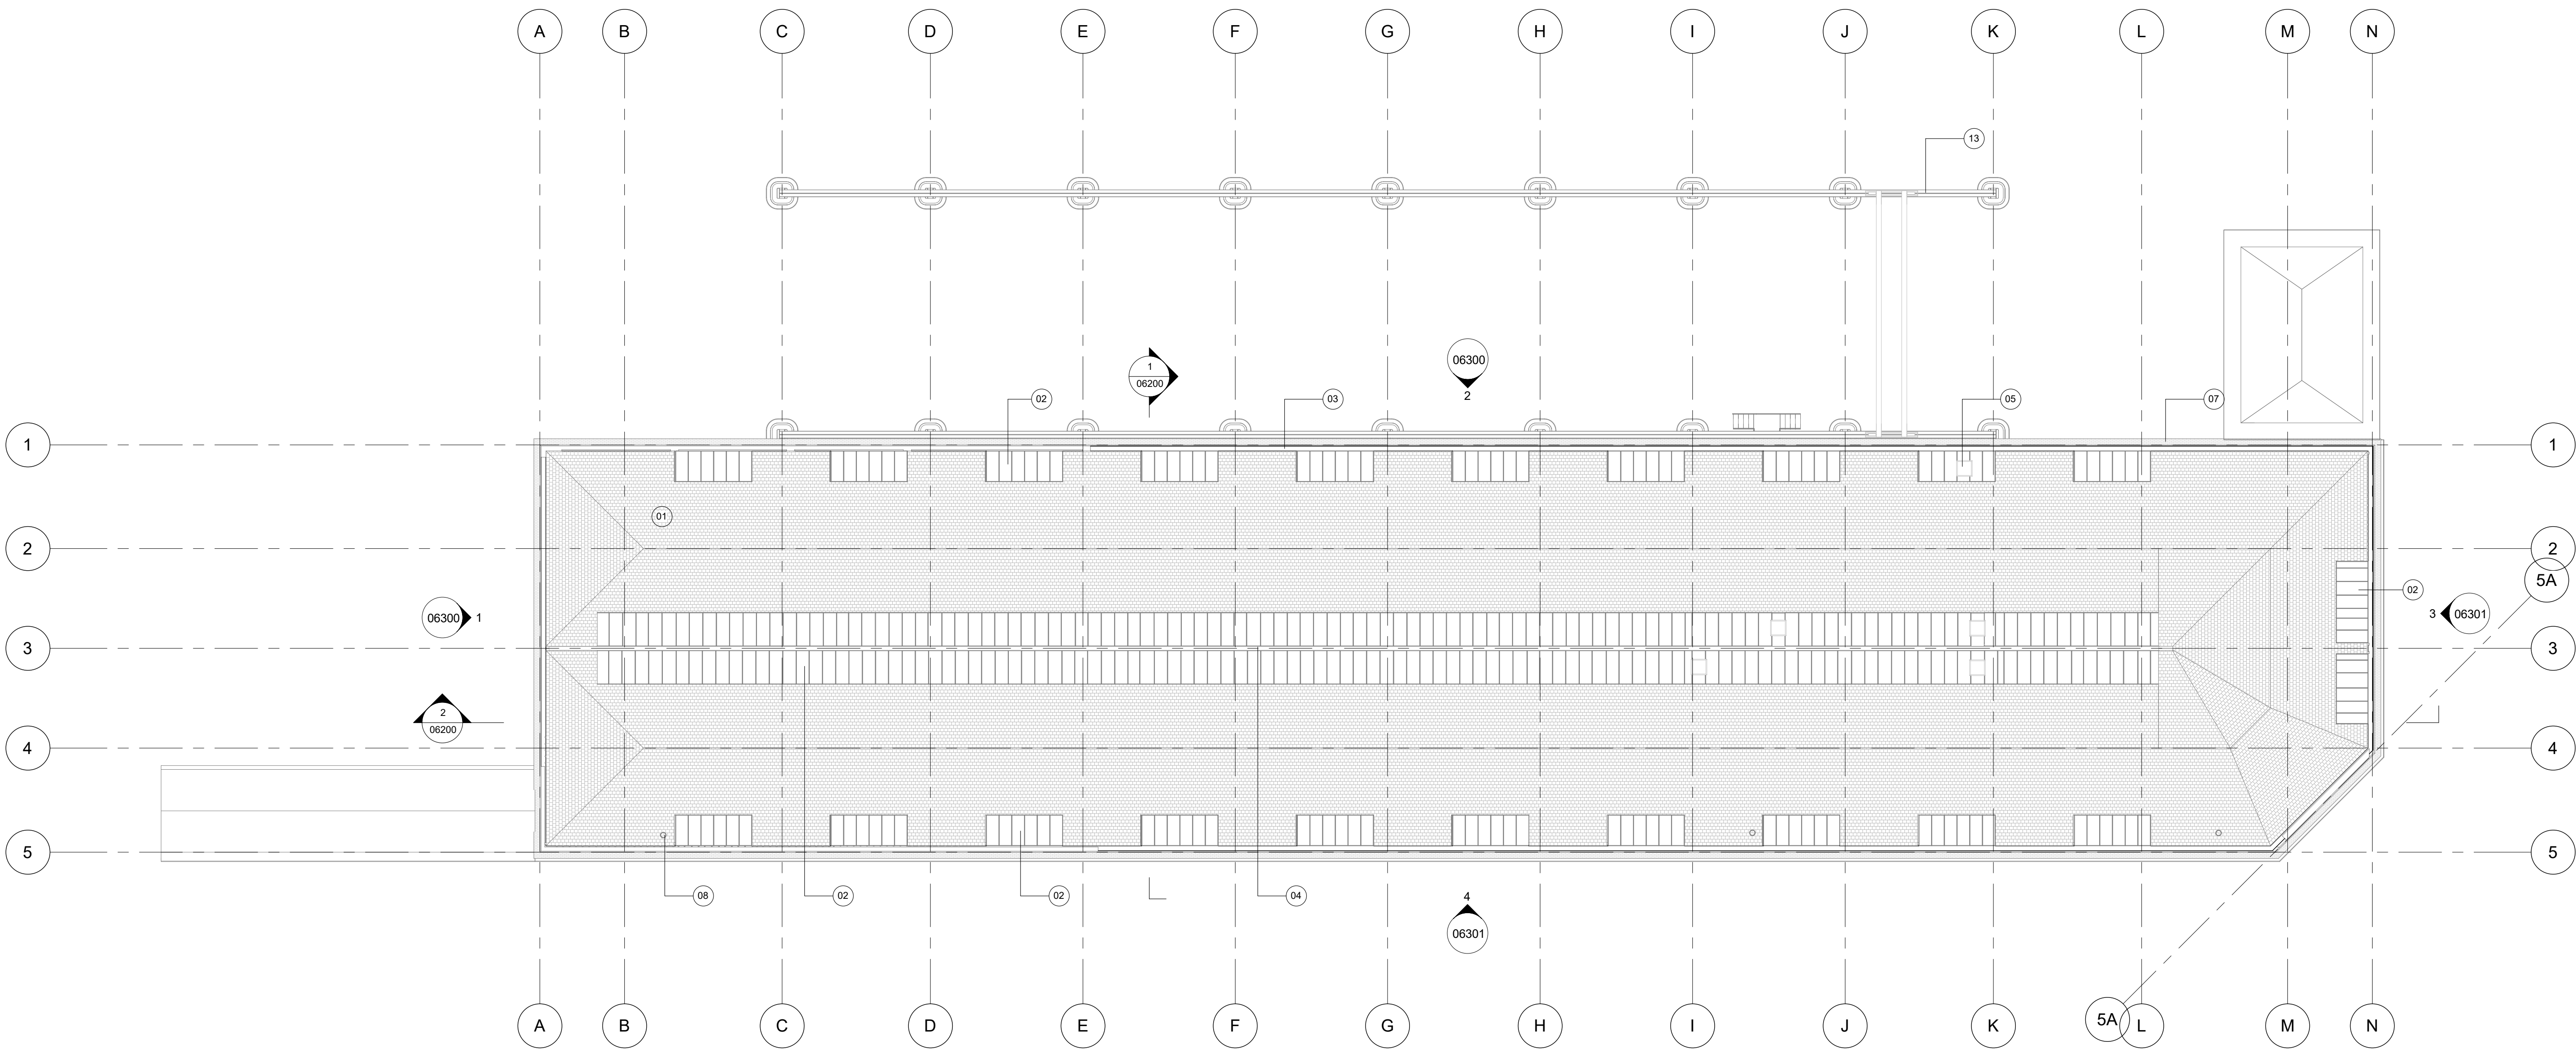


 

Revision	Description	Drawn/Checked	Date
A	Issue for planning		01.06.2021

- Key
- 01. Slate roof finish
 - 02. Single glazed roof lights
 - 03. Parapet gutter lining
 - 04. Valley gutter lining
 - 05. Ventilation Cowles
 - 06. Timber gutter support
 - 07. Brick Parapet
 - 08. Building services / pipework
 - 09. Timber truss
 - 10. Glazed windows
 - 11. Blind windows
 - 12. Industrial metal shutter
 - 13. Gantry
 - 14. Brick and stone cornice

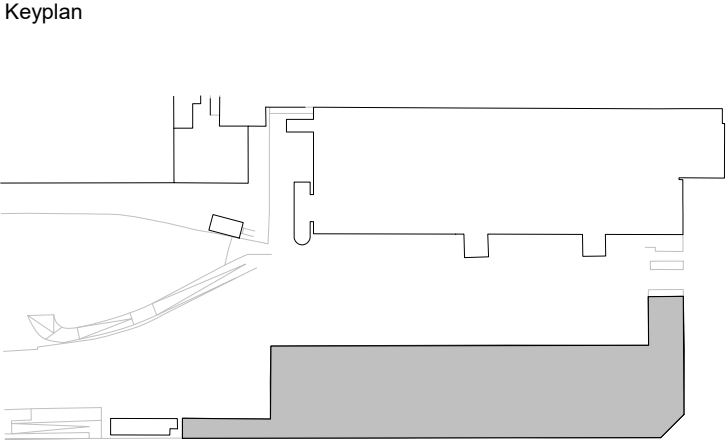

0 2 4 10m


Drawings are based on survey information provided and subject to changes to accommodate existing building structure and services installation. We have noted discrepancies in the survey information and clarification required following further site investigations by the contractor on site. Do not scale from drawing. Errors to be reported immediately to the Architect. All dimensions must be verified on site. To be read in conjunction with all relevant Architects', Services and Structural Engineers' drawings.

© Carmody Groarke Limited.

CARMODY GROARKE

Carmody Groarke Limited, 67-74 Saffron Hill, London EC1N 8QX.
+44 (0)20 7836 2333 www.carmodygroarke.com

Drawing Name		Drawing Number	
Existing Roof Plan		PHL-CGA-00-RF-DR-A-06101	
Date		Issue	
01.06.2021		A	
Project Name	Powerhall	Scale/Format	1 : 200
Client	SIM	Drawn/Checked	CBol ML
Project number	PHL	Approved	RS
		CAD Reference	


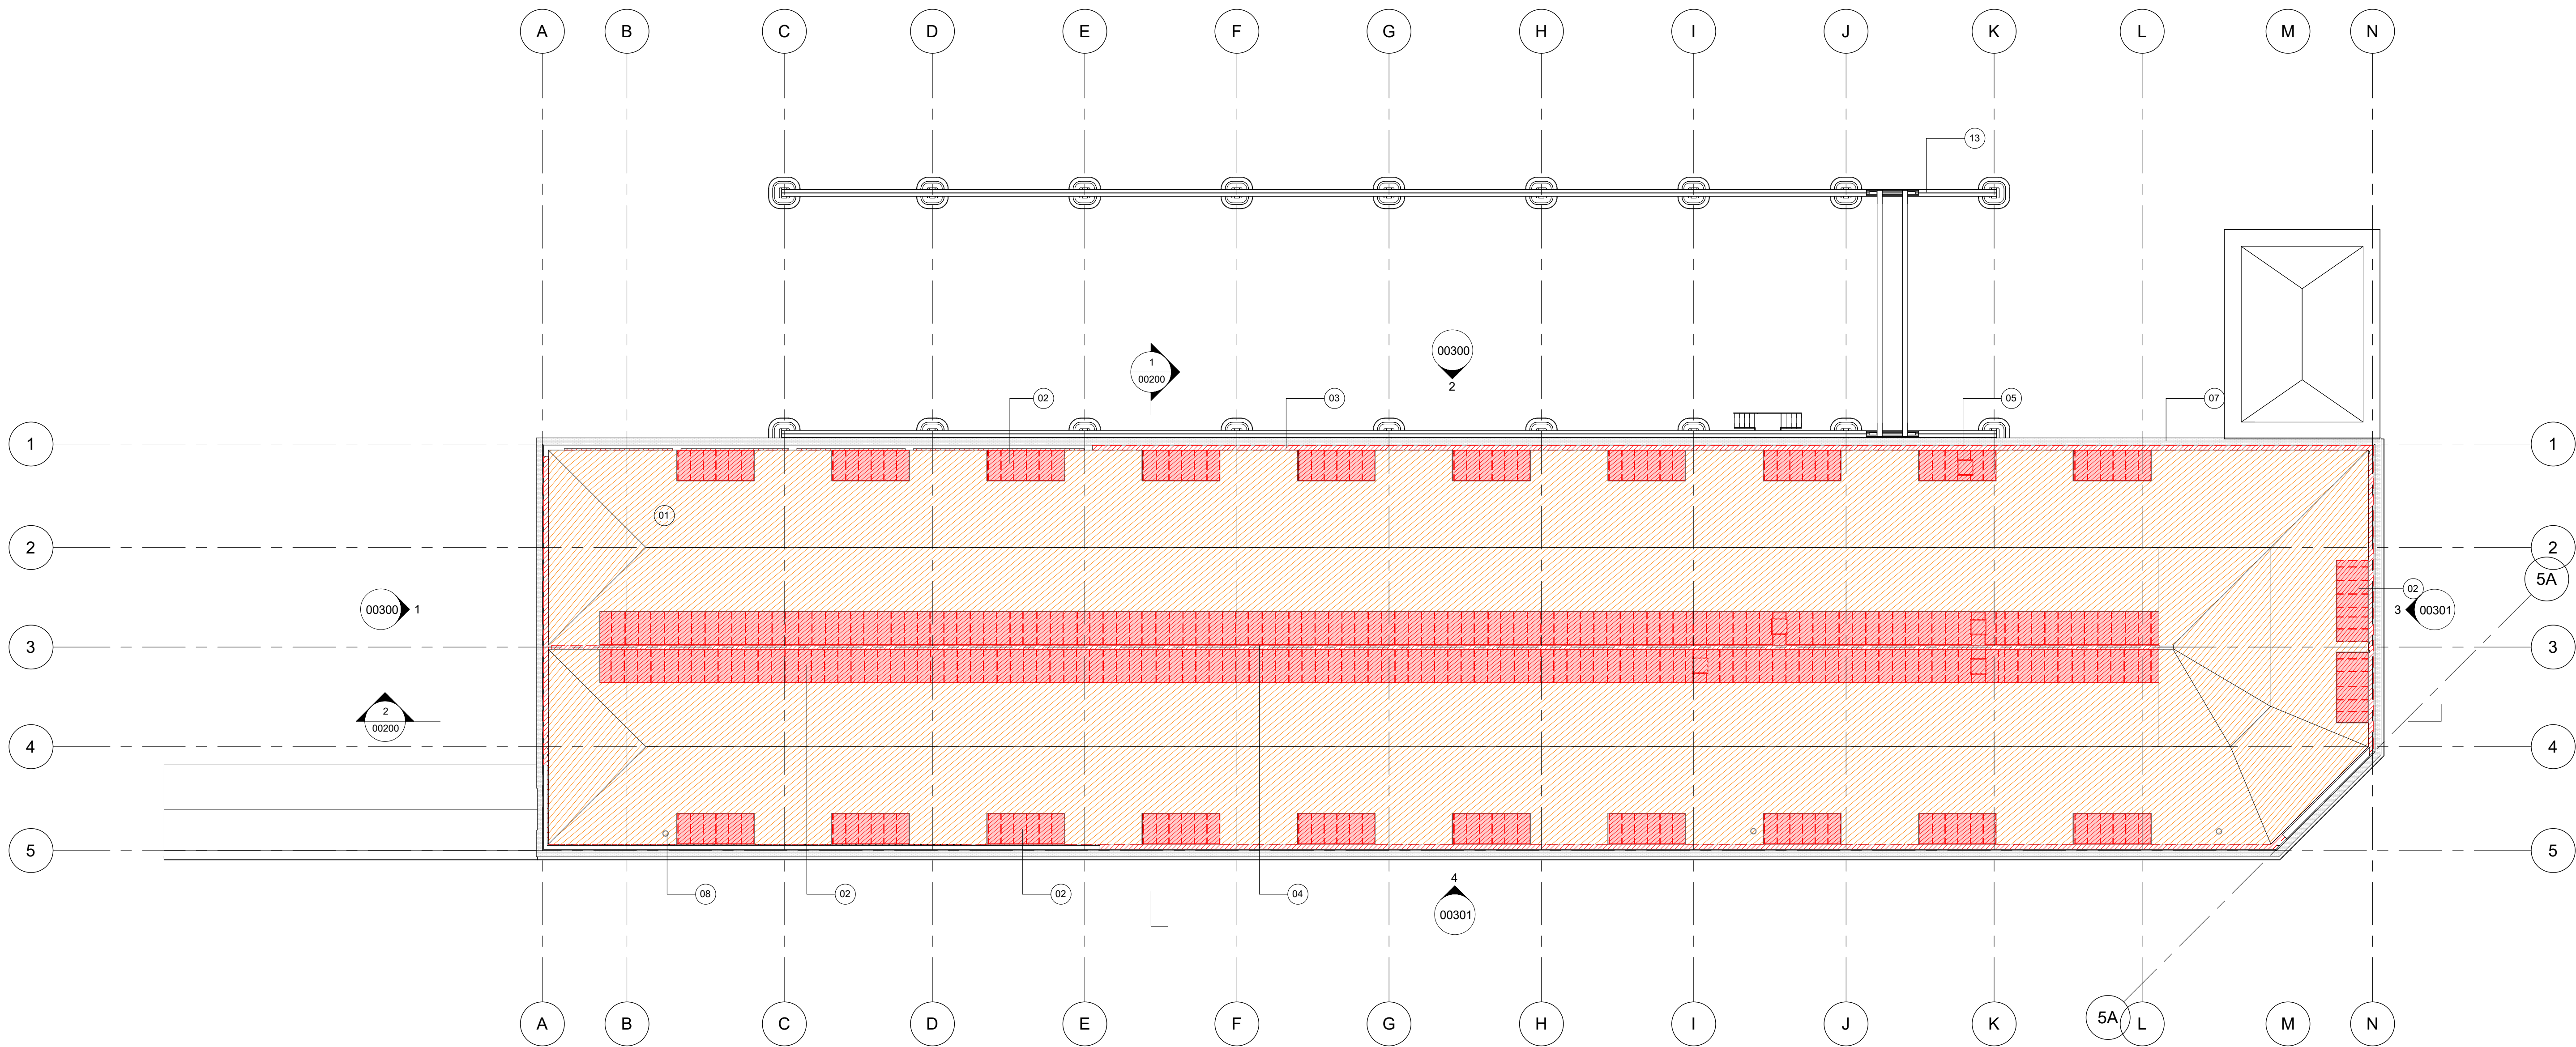


Revision	Description	Drawn/Checked	Date
A	Issue for planning		01.06.2021

- Key
- 01. Slate roof finish
 - 02. Single glazed roof lights
 - 03. Parapet gutter lining
 - 04. Valley gutter lining
 - 05. Ventilation Cowles
 - 06. Timber gutter support
 - 07. Brick Parapet
 - 08. Building services / pipework
 - 09. Timber truss
 - 10. Glazed windows
 - 11. Blind windows
 - 12. Industrial metal shutter
 - 13. Gantry
 - 14. Brick and stone cornice

- To be demolished
- Existing slates to be carefully removed, sorted, and set aside for reuse.

Keyplan

 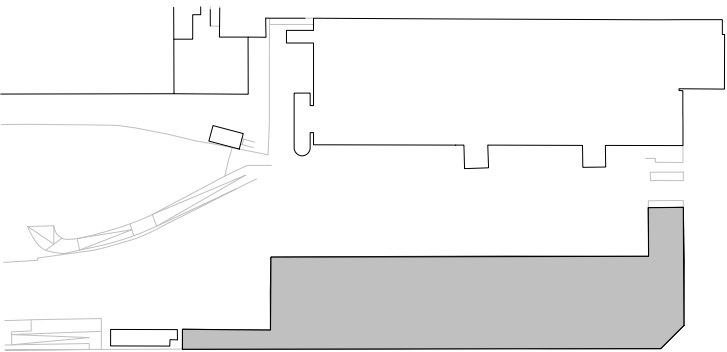


Drawings are based on survey information provided and subject to changes to accommodate existing building structure and services installation. We have noted discrepancies in the survey information and clarification required following further site investigations by the contractor on site. Do not scale from drawing. Errors to be reported immediately to the Architect. All dimensions must be verified on site. To be read in conjunction with all relevant Architects', Services and Structural Engineers' drawings.

© Carmody Groarke Limited.

CARMODY GROARKE



Carmody Groarke Limited, 67-74 Saffron Hill, London EC1N 8QX.
+44 (0)20 7836 2333 www.carmodygroarke.com

Drawing Name		Drawing Number	
Demolition Roof Plan		PHL-CGA-00-RF-DR-A-00101	
Date		Issue	
01.06.2021		A	
Project Name	Powerhall	Scale/Format	1 : 200
Client	SIM	Drawn/Checked	CBol ML
Project number	PHL	Approved	RS
		CAD Reference	

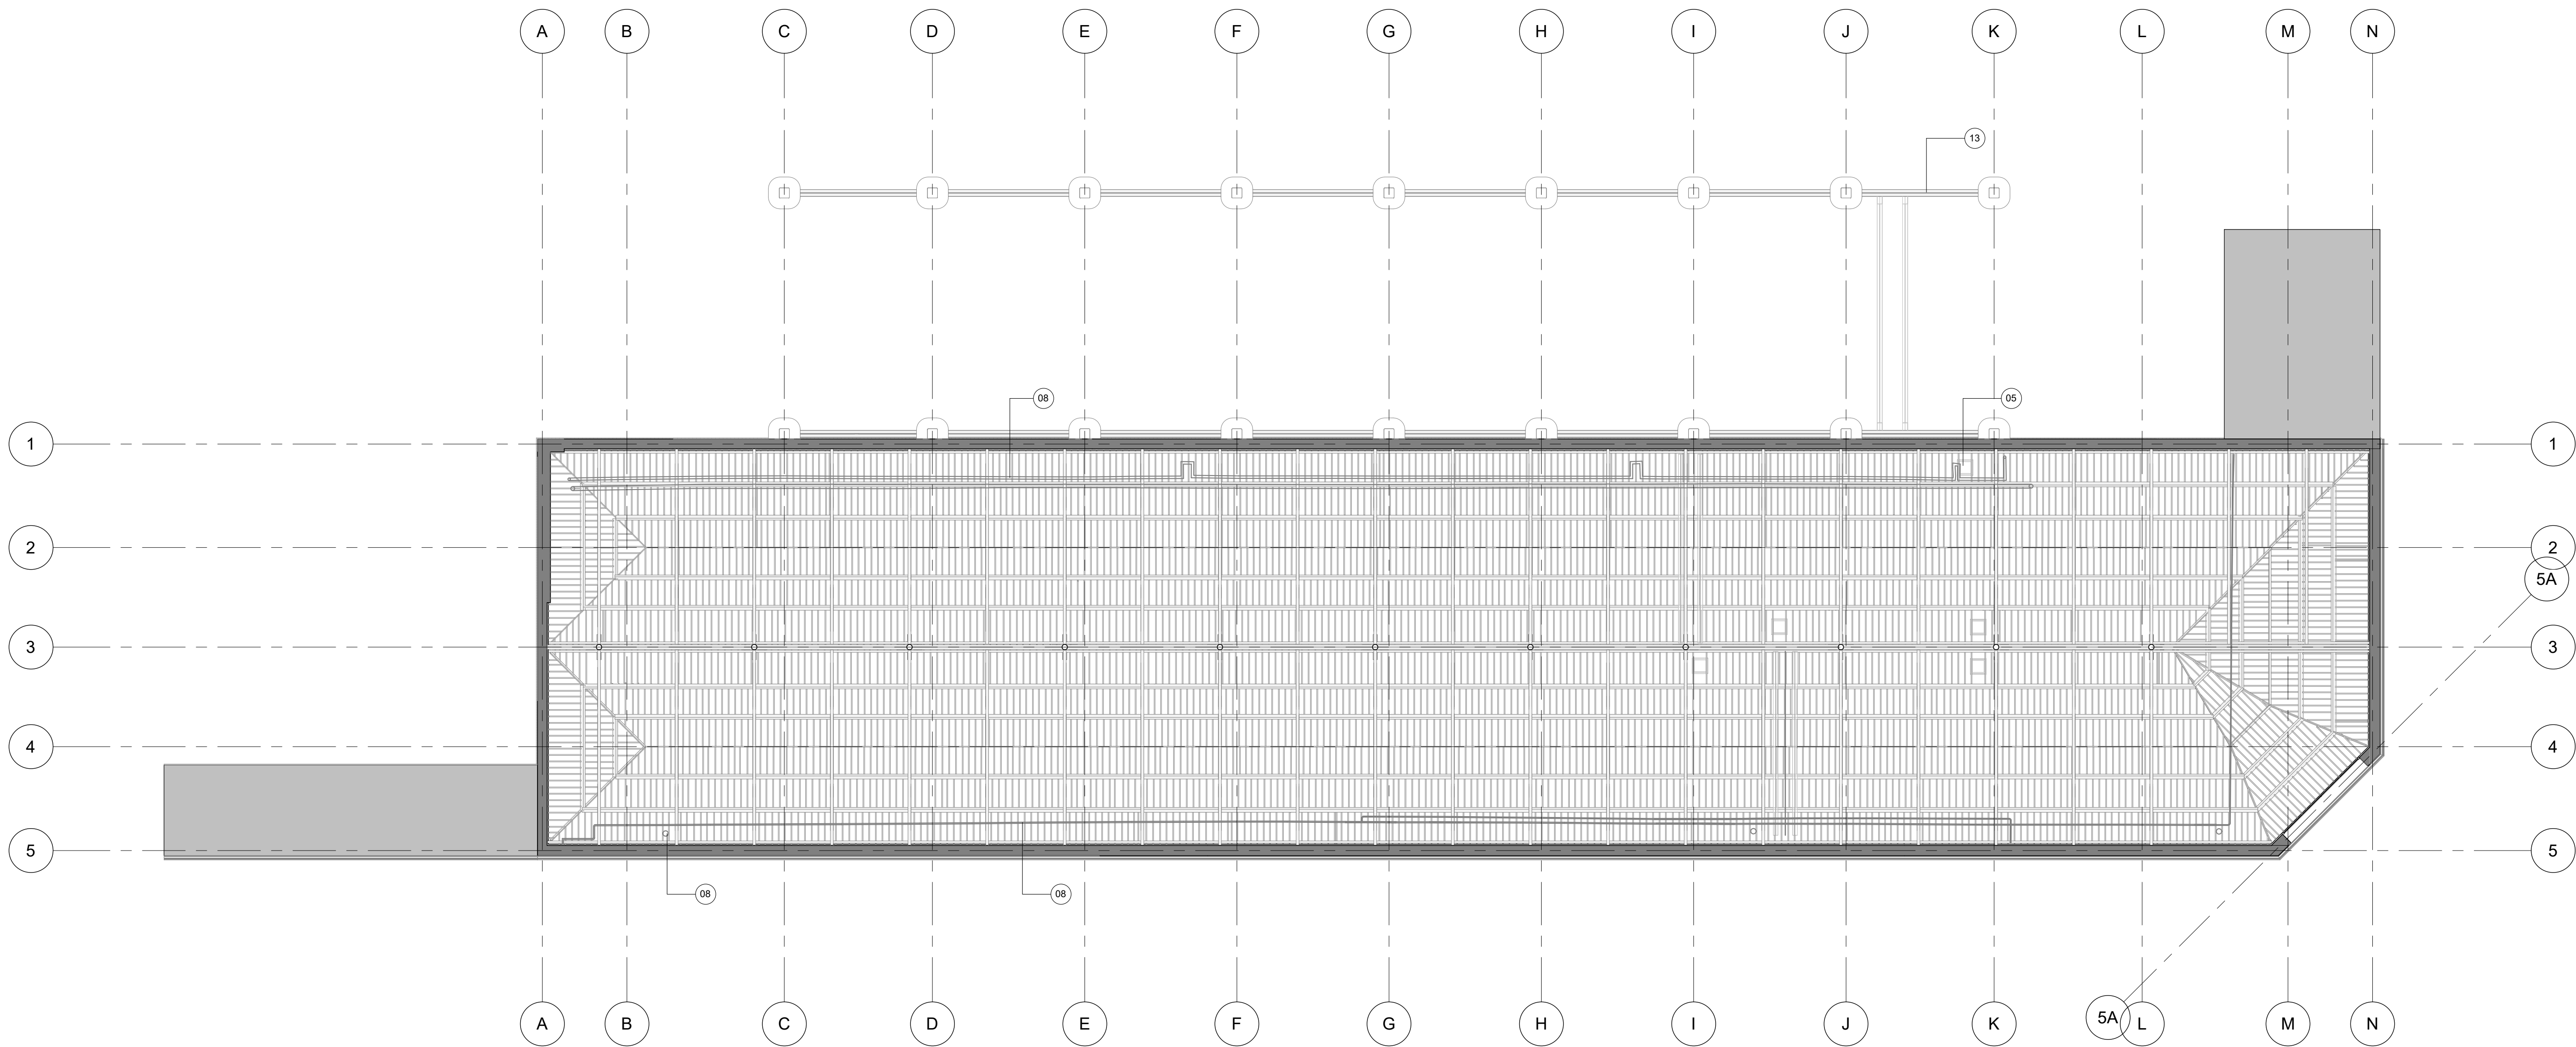

Revision	Description	Drawn/Checked	Date
A	Issue for planning		01.06.2021

- Key
- 01. Slate roof finish
 - 02. Single glazed roof lights
 - 03. Parapet gutter lining
 - 04. Valley gutter lining
 - 05. Ventilation Cowles
 - 06. Timber gutter support
 - 07. Brick Parapet
 - 08. Building services / pipework
 - 09. Timber truss
 - 10. Glazed windows
 - 11. Blind windows
 - 12. Industrial metal shutter
 - 13. Gantry
 - 14. Brick and stone cornice

 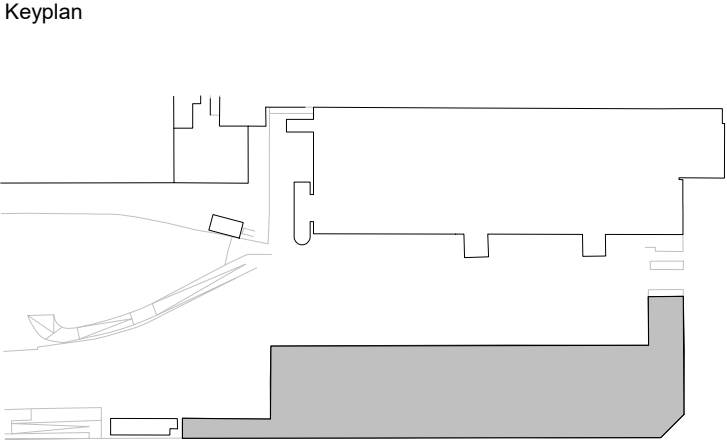

0 2 4 10m


Drawings are based on survey information provided and subject to changes to accommodate existing building structure and services installation. We have noted discrepancies in the survey information and clarification required following further site investigations by the contractor on site. Do not scale from drawing. Errors to be reported immediately to the Architect. All dimensions must be verified on site. To be read in conjunction with all relevant Architects', Services and Structural Engineers' drawings.

© Carmody Groarke Limited.

CARMODY GROARKE

Carmody Groarke Limited, 67-74 Saffron Hill, London EC1N 8QX.
+44 (0)20 7836 2333 www.carmodygroarke.com

Drawing Name		Drawing Number	
Existing Ground Floor RCP		PHL-CGA-00-RC-DR-A-06120	
Date		Issue	
01.06.2021		A	
Project Name	Powerhall	Scale/Format	1 : 200
Client	SIM	Drawn/Checked	CBol ML
Project number	PHL	Approved	RS
		CAD Reference	


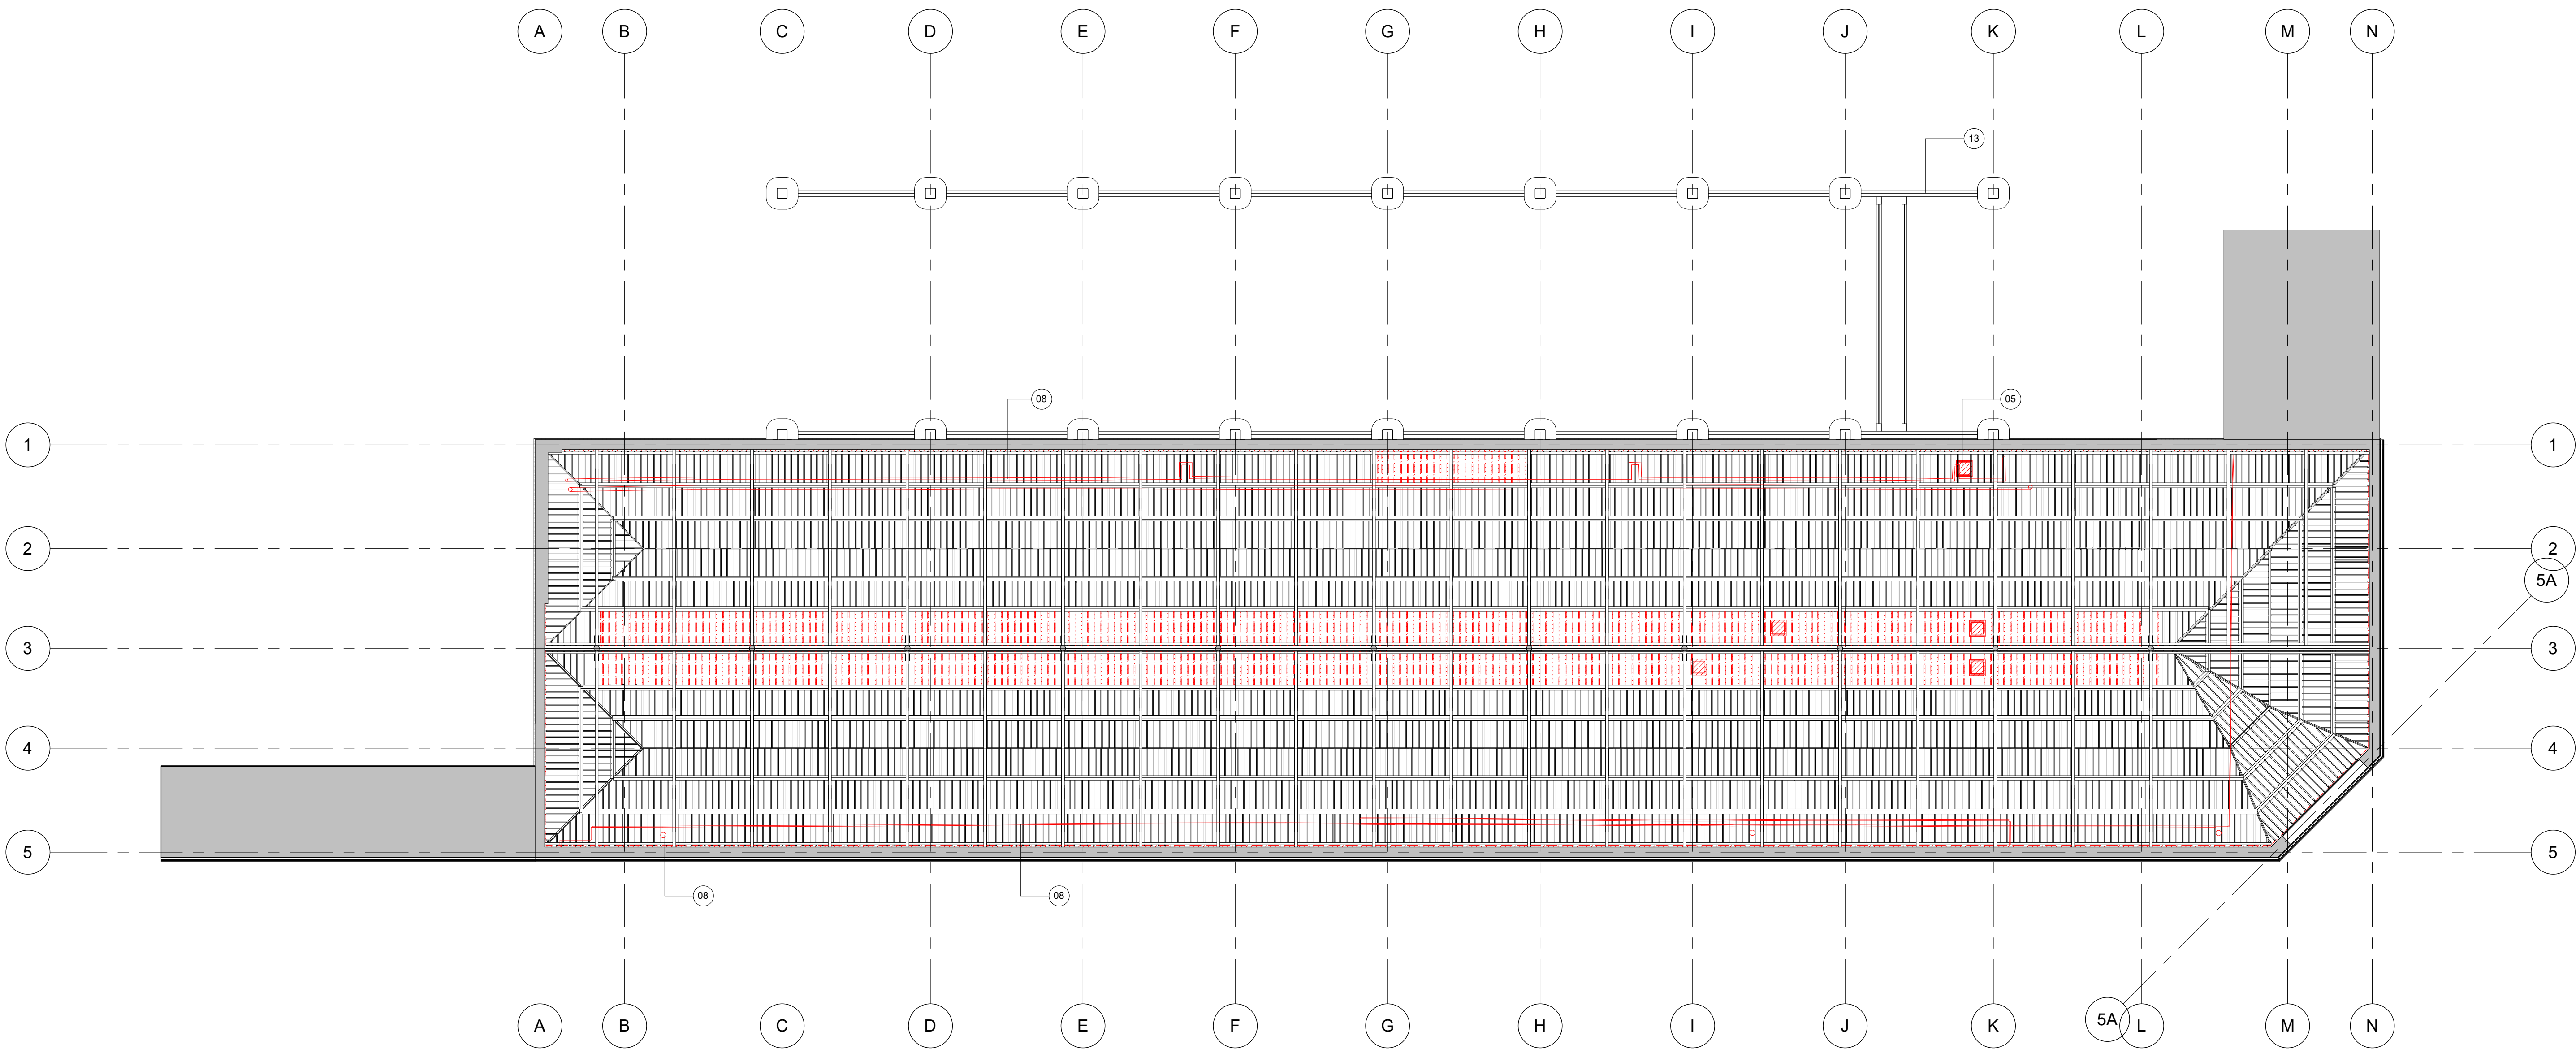


Revision	Description	Drawn/Checked	Date
A	Issue for planning		01.06.2021

- Key
- 01. Slate roof finish
 - 02. Single glazed roof lights
 - 03. Parapet gutter lining
 - 04. Valley gutter lining
 - 05. Ventilation Cowles
 - 06. Timber gutter support
 - 07. Brick Parapet
 - 08. Building services / pipework
 - 09. Timber truss
 - 10. Glazed windows
 - 11. Blind windows
 - 12. Industrial metal shutter
 - 13. Gantry
 - 14. Brick and stone cornice

 To be demolished

Keyplan

 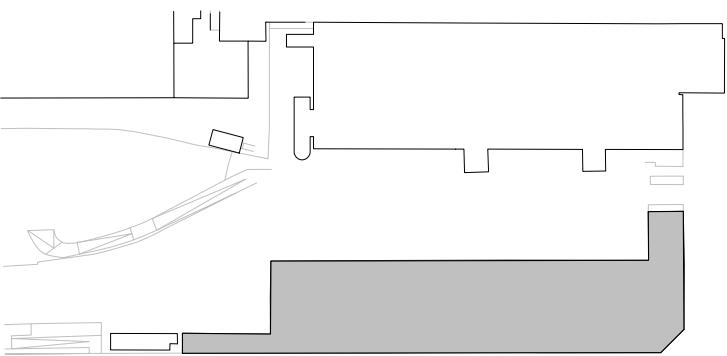



Drawings are based on survey information provided and subject to changes to accommodate existing building structure and services installation. We have noted discrepancies in the survey information and clarification required following further site investigations by the contractor on site. Do not scale from drawing. Errors to be reported immediately to the Architect. All dimensions must be verified on site. To be read in conjunction with all relevant Architects', Services and Structural Engineers' drawings.

© Carmody Groarke Limited.

CARMODY GROARKE


Carmody Groarke Limited, 67-74 Saffron Hill, London EC1N 8QX.
+44 (0)20 7836 2333 www.carmodygroarke.com

Drawing Name		Drawing Number	
Demolition Reflected Ceiling Plan		PHL-CGA-00-RC-DR-A-00120	
Date		Issue	
01.06.2021		A	
Project Name	Powerhall	Scale/Format	1 : 200
Client	SIM	Drawn/Checked	CBol ML
Project number	PHL	Approved	RS
		CAD Reference	

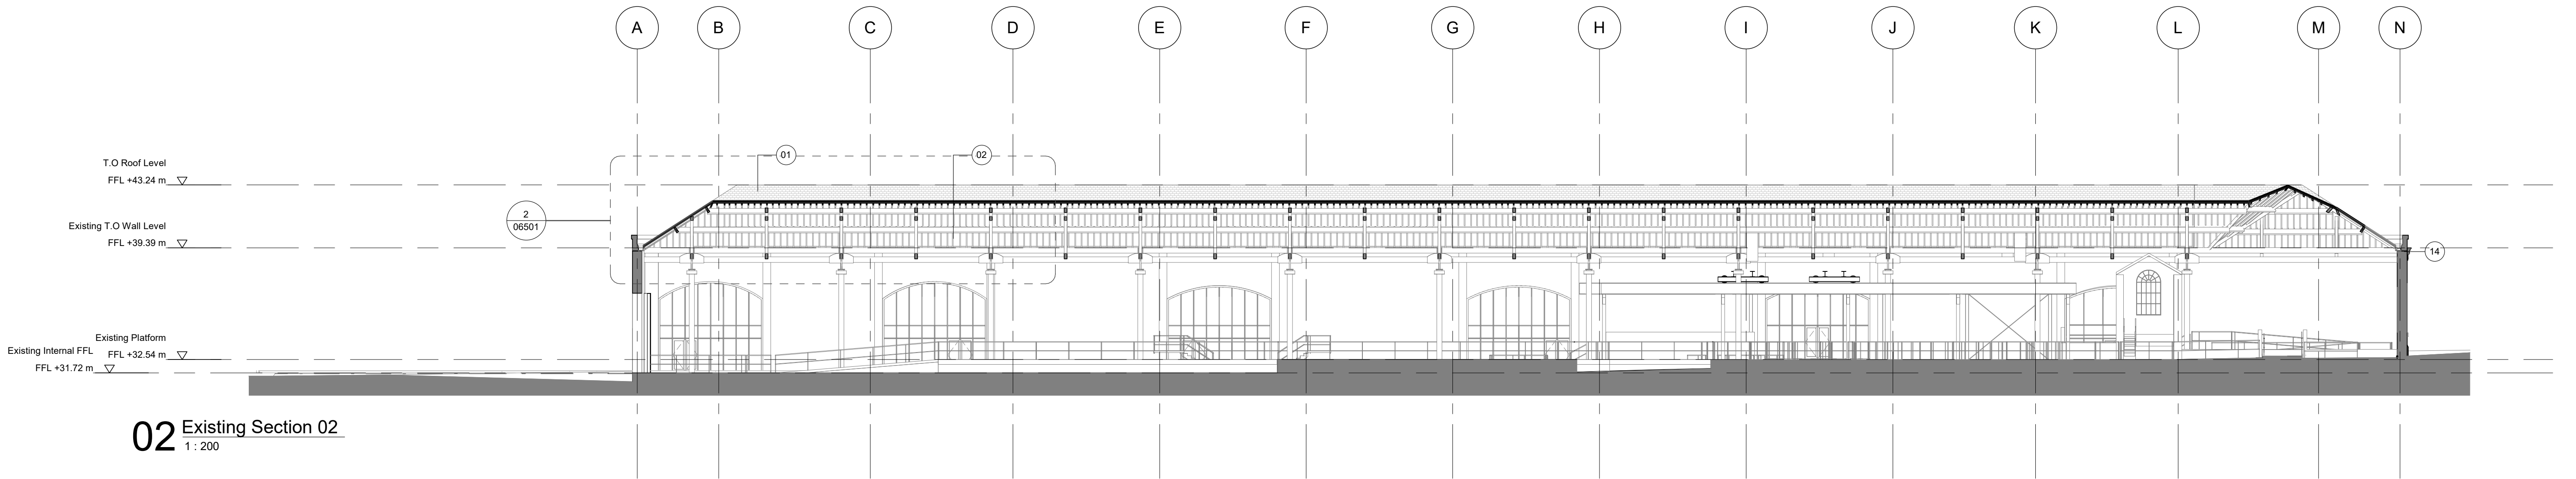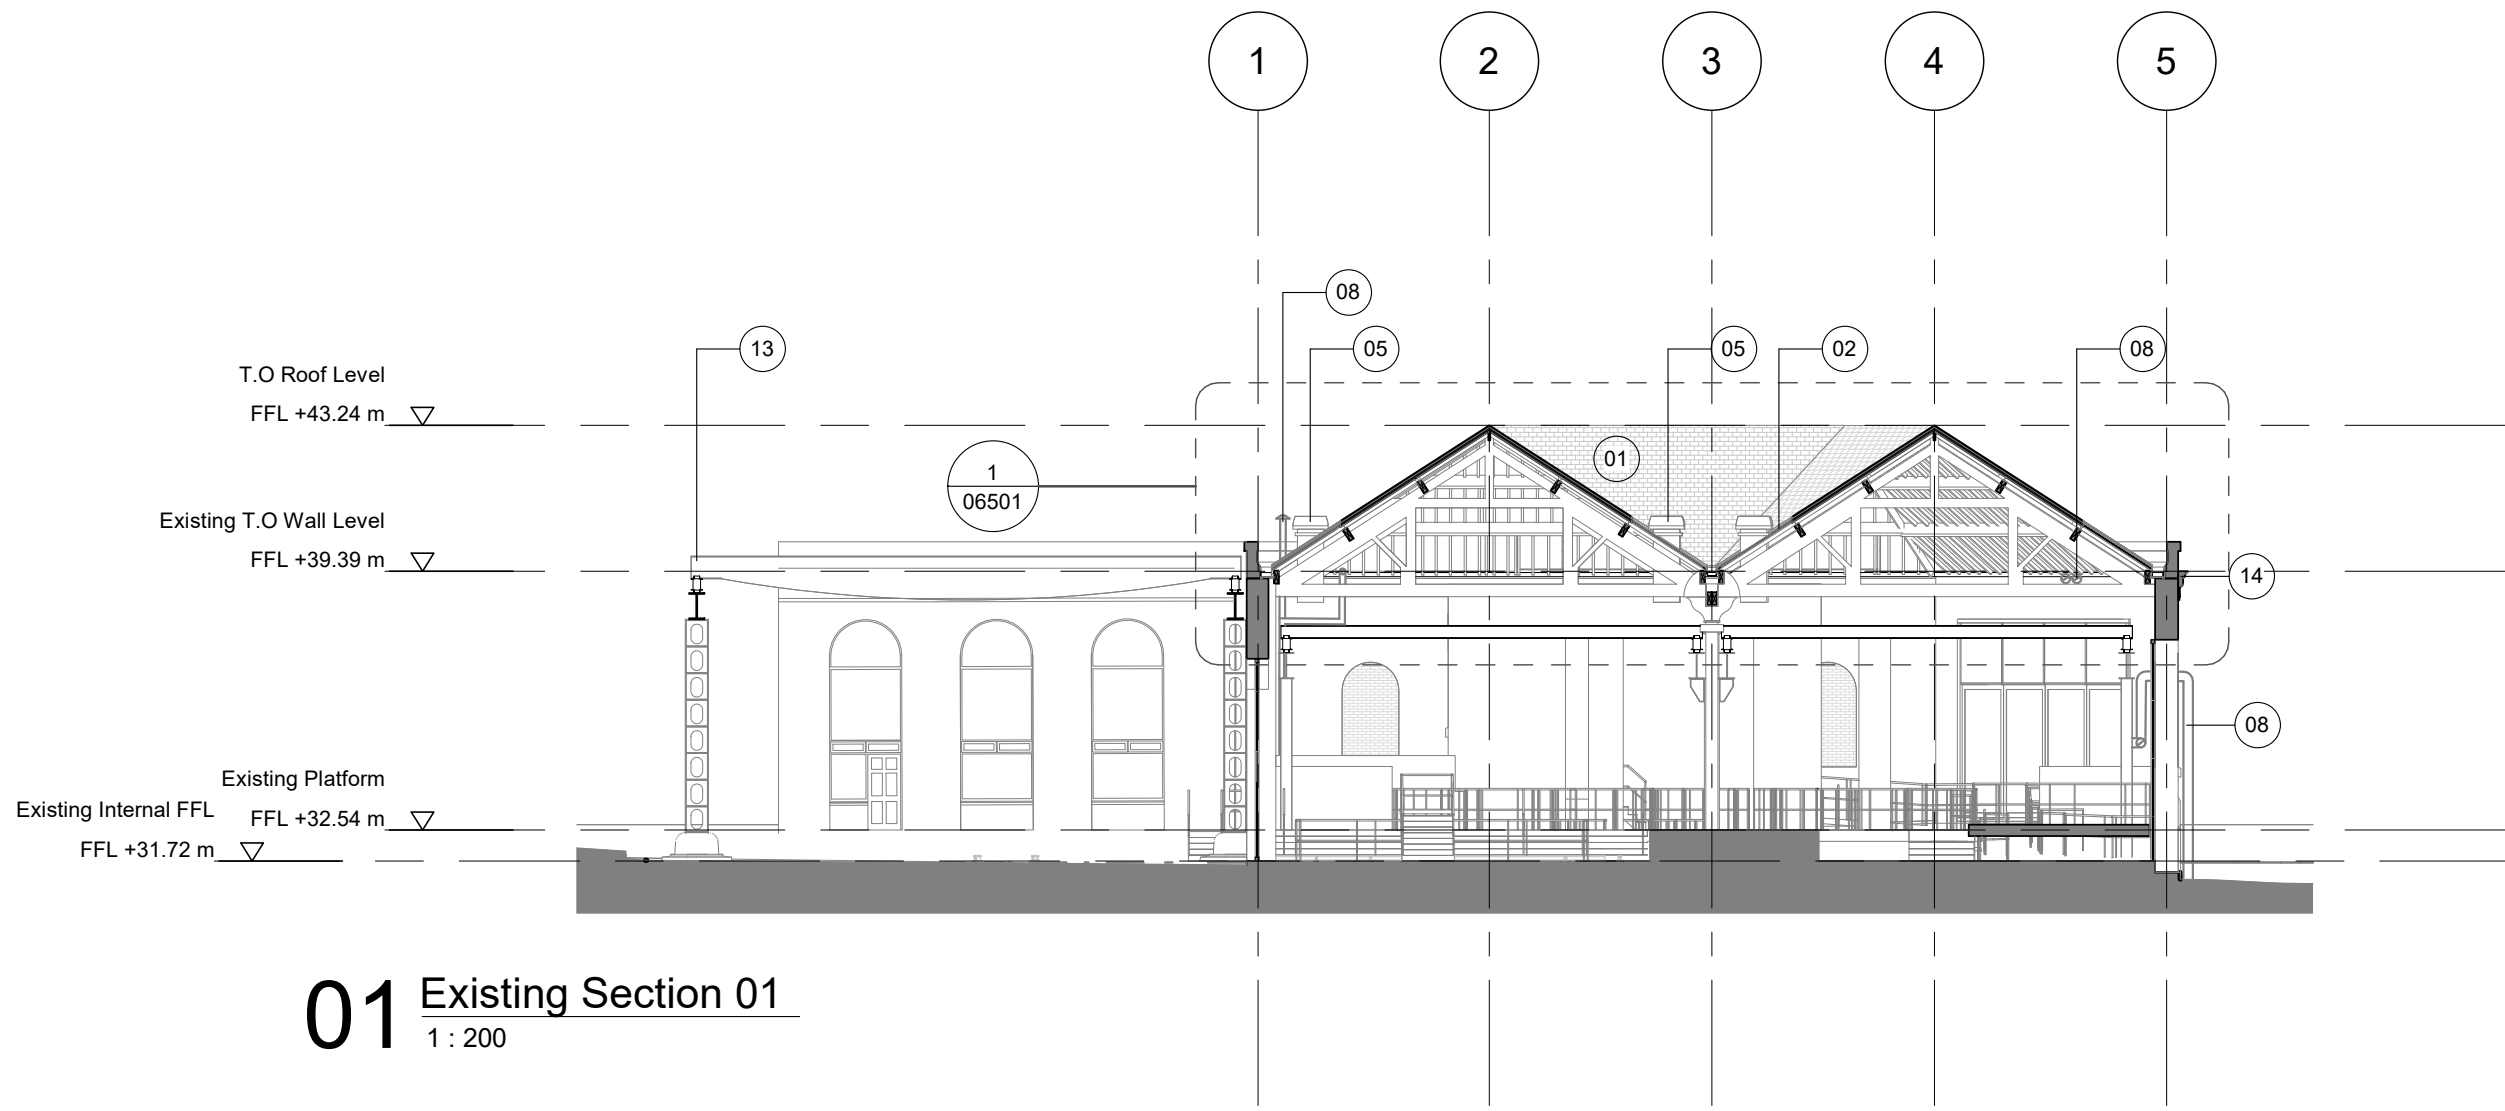

Revision	Description	Drawn/Checked	Date
A	Issue for planning		01.06.2021

Key
01. Slate roof finish
02. Single glazed roof lights
03. Parapet gutter lining
04. Valley gutter lining
05. Ventilation Cowles
06. Timber gutter support
07. Brick Parapet
08. Building services / pipework
09. Timber truss
10. Glazed windows
11. Blind windows
12. Industrial metal shutter
13. Gantry
14. Brick and stone cornice

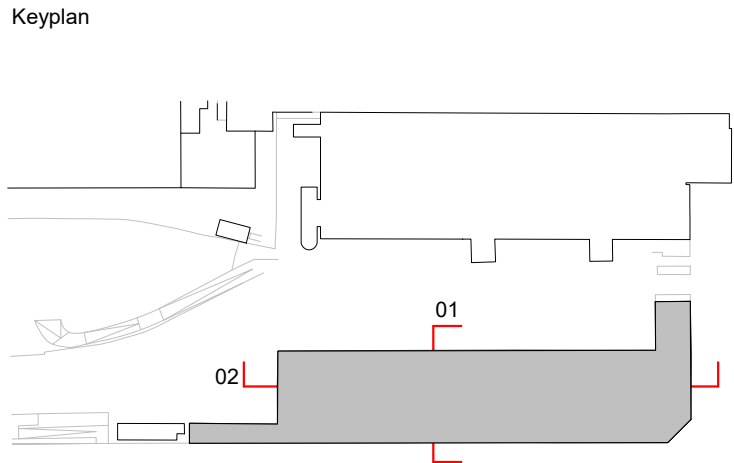

0 2 4 10m


Drawings are based on survey information provided and subject to changes to accommodate existing building structure and services installation. We have noted discrepancies in the survey information and clarification required following further site investigations by the contractor on site. Do not scale from drawing. Errors to be reported immediately to the Architect. All dimensions must be verified on site. To be read in conjunction with all relevant Architects', Services and Structural Engineers' drawings.

© Carmody Groarke Limited.

CARMODY GROARKE


Carmody Groarke Limited, 67-74 Saffron Hill, London EC1N 8QX.
+44 (0)20 7836 2333 www.carmodygroarke.com

Drawing Name	Drawing Number
Existing Section 01 - 02	PHL-CGA-00-00-DR-A-06200
Date	Issue
01.06.2021	A
Project Name	Powerhall
Client	SIM
Project number	PHL
Scale/Format	1 : 200
Drawn/Checked	CBol ML
Approved	RS
CAD Reference	

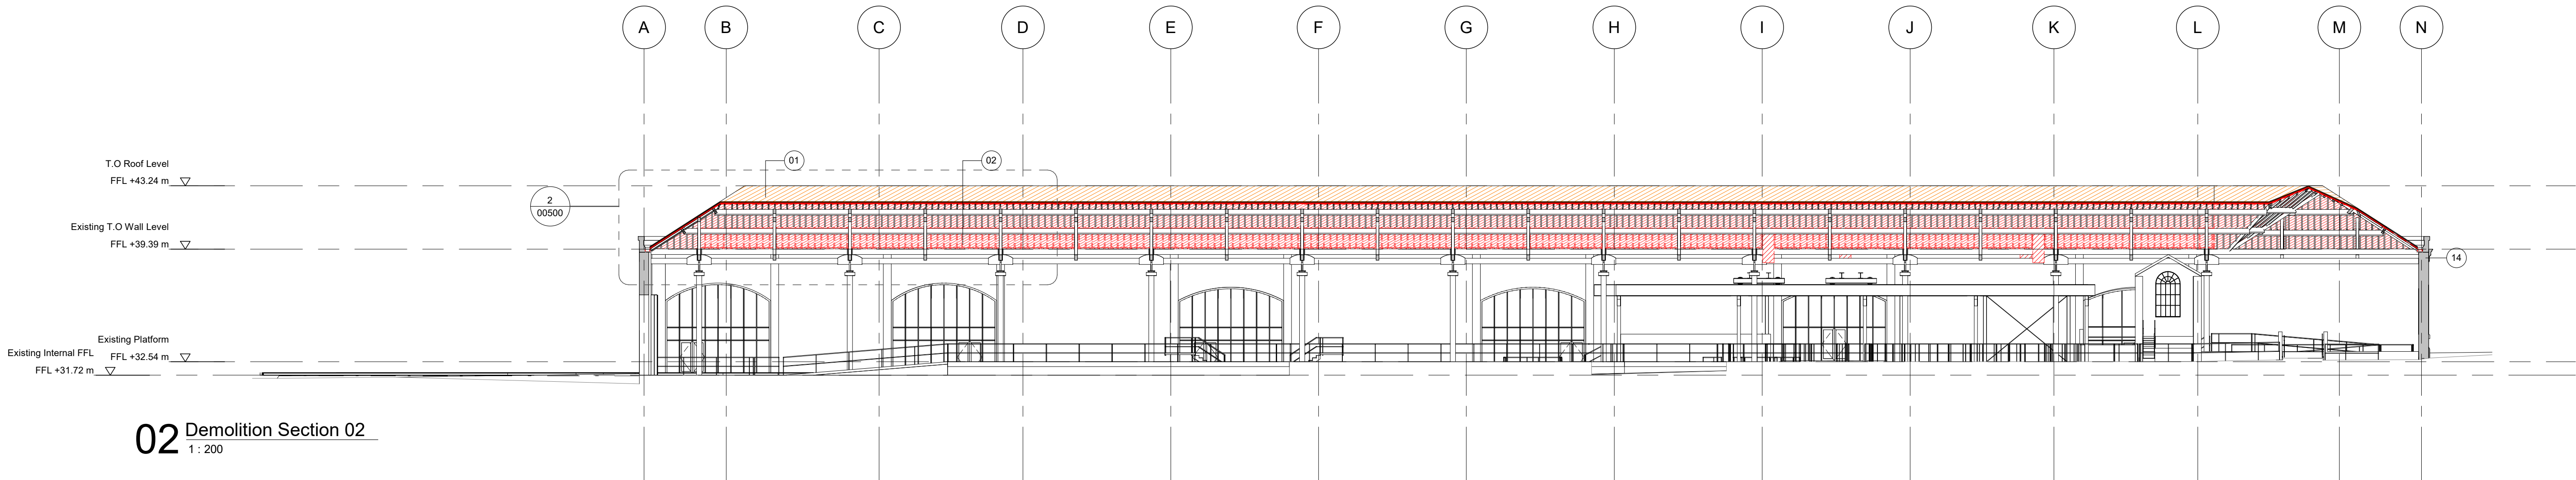

Revision	Description	Drawn/Checked	Date
A	Issue for planning		01.06.2021

Key	
01. Slate roof finish	■ To be demolished
02. Single glazed roof lights	
03. Parapet gutter lining	■ Existing slates to be carefully removed, sorted, and set aside for reuse.
04. Valley gutter lining	
05. Ventilation Cowles	
06. Timber gutter support	
07. Brick Parapet	
08. Building services / pipework	
09. Timber truss	
10. Glazed windows	
11. Blind windows	
12. Industrial metal shutter	
13. Gantry	
14. Brick and stone cornice	

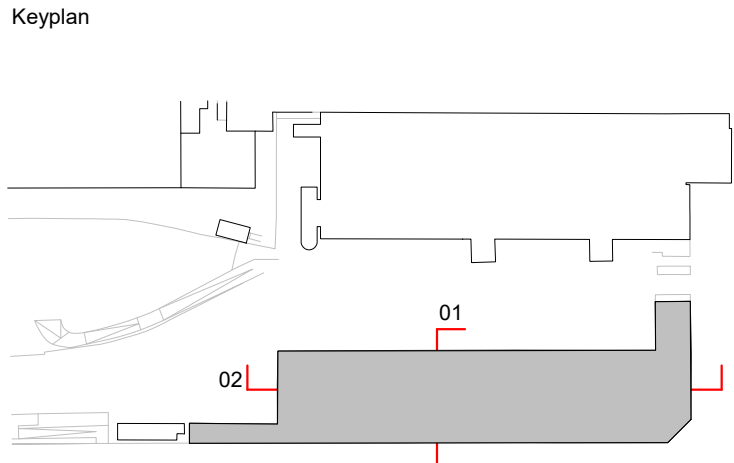



Drawings are based on survey information provided and subject to changes to accommodate existing building structure and services installation. We have noted discrepancies in the survey information and clarification required following further site investigations by the contractor on site. Do not scale from drawing. Errors to be reported immediately to the Architect. All dimensions must be verified on site. To be read in conjunction with all relevant Architects', Services and Structural Engineers' drawings.

© Carmody Groarke Limited.

CARMODY GROARKE


Carmody Groarke Limited, 67-74 Saffron Hill, London EC1N 8QX.
+44 (0)20 7836 2333 www.carmodygroarke.com

Drawing Name		Drawing Number	
Demolition Section 01 - 02		PHL-CGA-00-00-DR-A-00200	
Date		Issue	
01.06.2021		A	
Project Name	Powerhall	Scale/Format	1 : 200
Client	SIM	Drawn/Checked	CBol ML
Project number	PHL	Approved	RS
		CAD Reference	

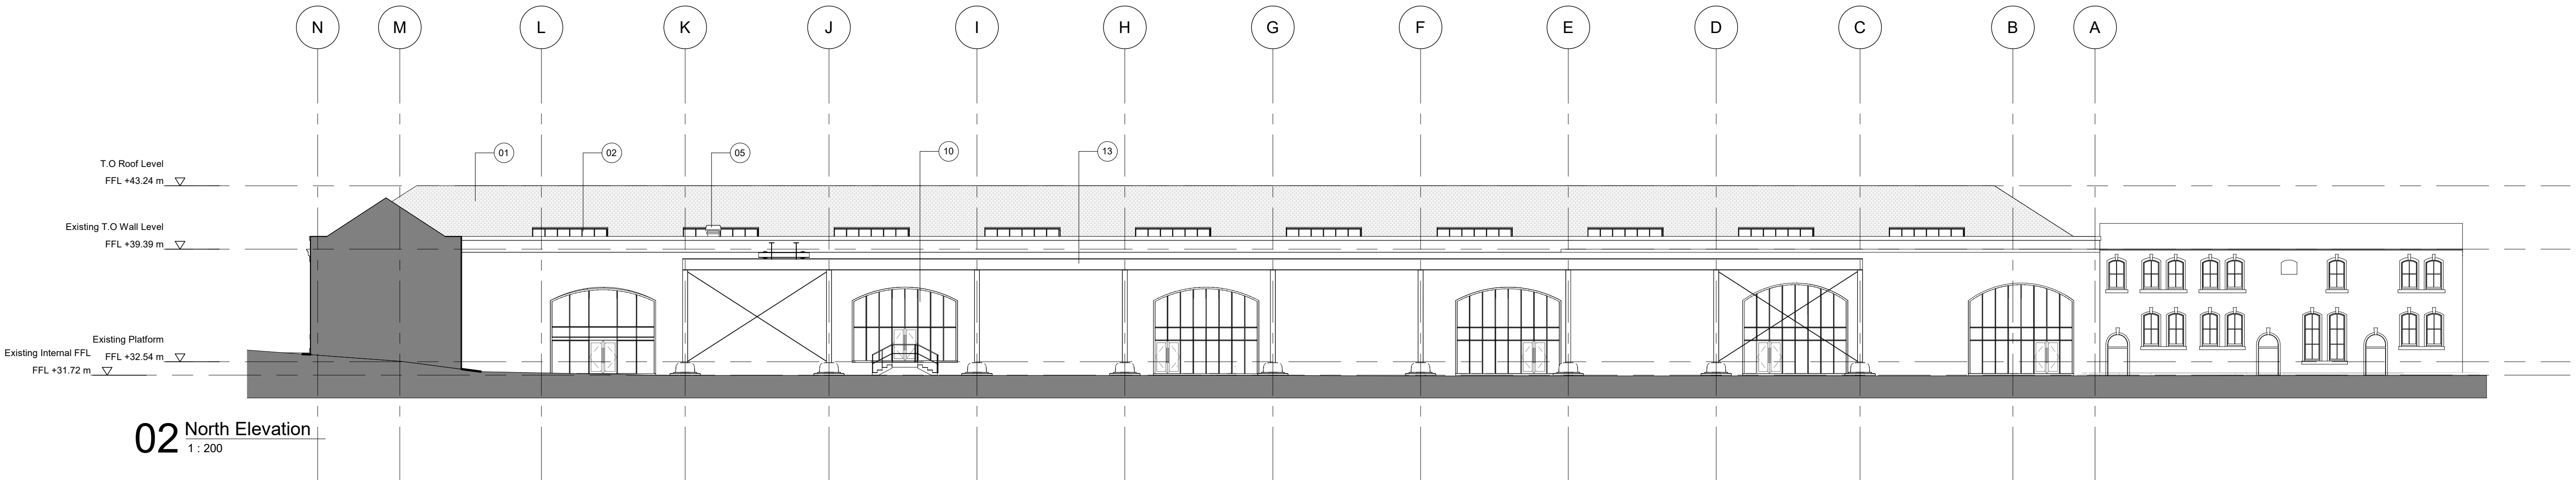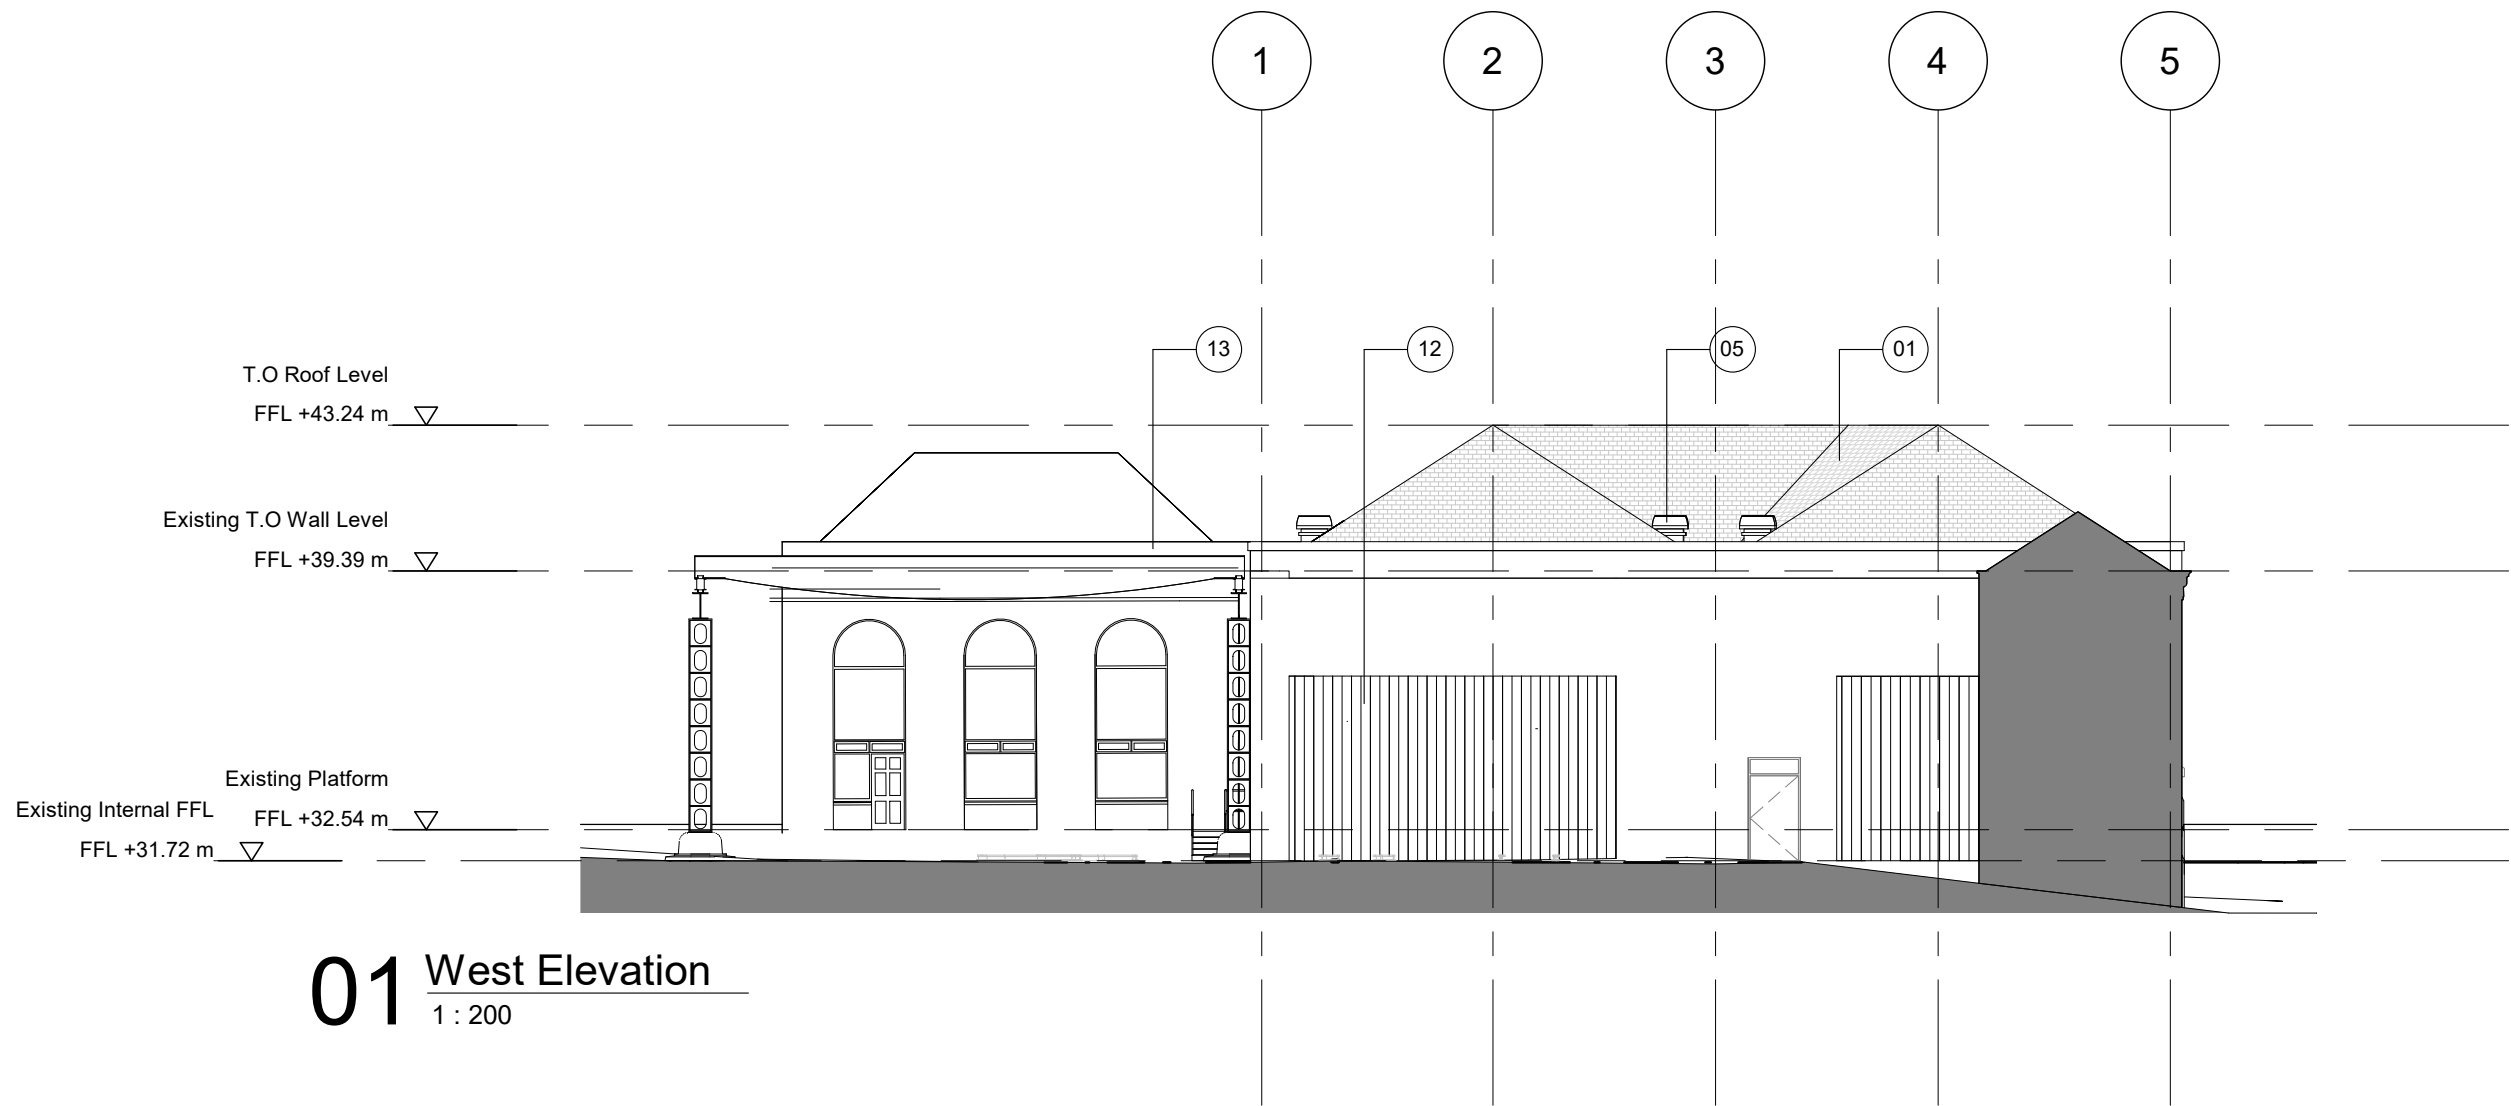

Revision	Description	Drawn/Checked	Date
A	Issue for planning		01.06.2021

Key
01. Slate roof finish
02. Single glazed roof lights
03. Parapet gutter lining
04. Valley gutter lining
05. Ventilation Cowles
06. Timber gutter support
07. Brick Parapet
08. Building services / pipework
09. Timber truss
10. Glazed windows
11. Blind windows
12. Industrial metal shutter
13. Gantry
14. Brick and stone cornice

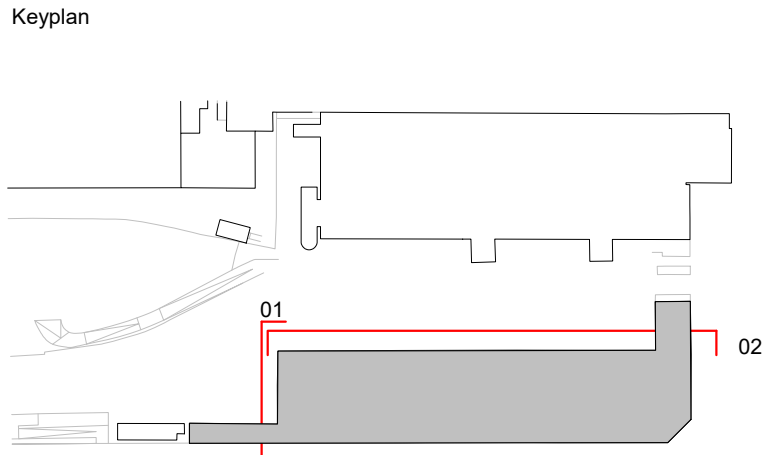

0 2 4 10m


Drawings are based on survey information provided and subject to changes to accommodate existing building structure and services installation. We have noted discrepancies in the survey information and clarification required following further site investigations by the contractor on site. Do not scale from drawing. Errors to be reported immediately to the Architect. All dimensions must be verified on site. To be read in conjunction with all relevant Architects', Services and Structural Engineers' drawings.

© Carmody Groarke Limited.


CARMODY GROARKE

Carmody Groarke Limited, 67-74 Saffron Hill, London EC1N 8QX.
+44 (0)20 7836 2333 www.carmodygroarke.com

Drawing Name	Drawing Number
Existing Elevations 01 - 02	PHL-CGA-00-00-DR-A-06300
Date	Issue
01.06.2021	A
Project Name	Powerhall
Client	SIM
Project number	PHL
Scale/Format	1 : 200
Drawn/Checked	CBol ML
Approved	RS
CAD Reference	

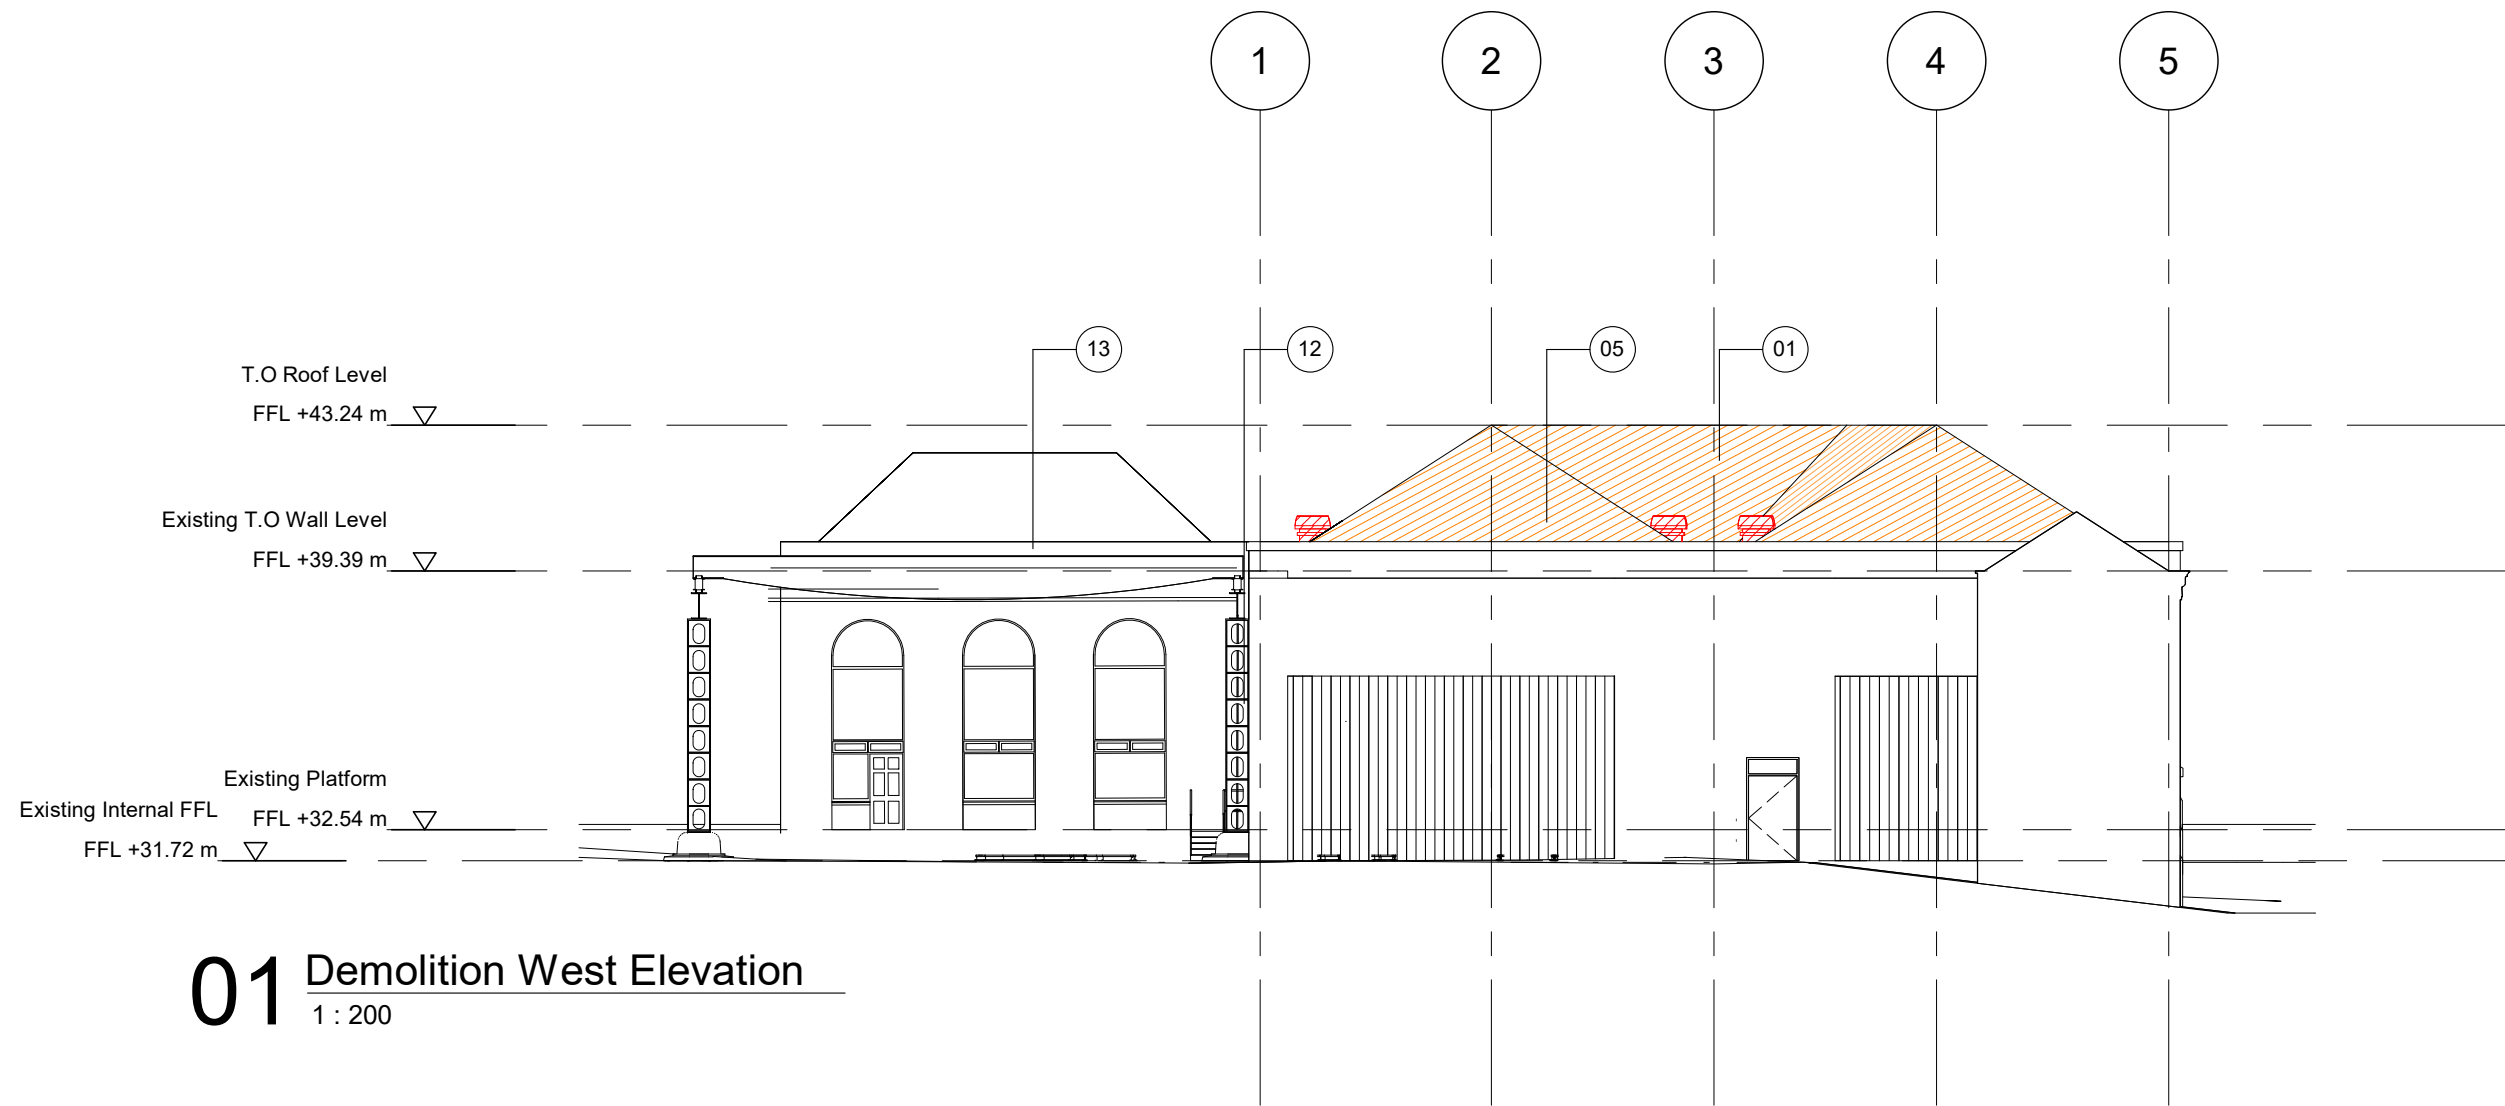


01 Demolition West Elevation
1 : 200

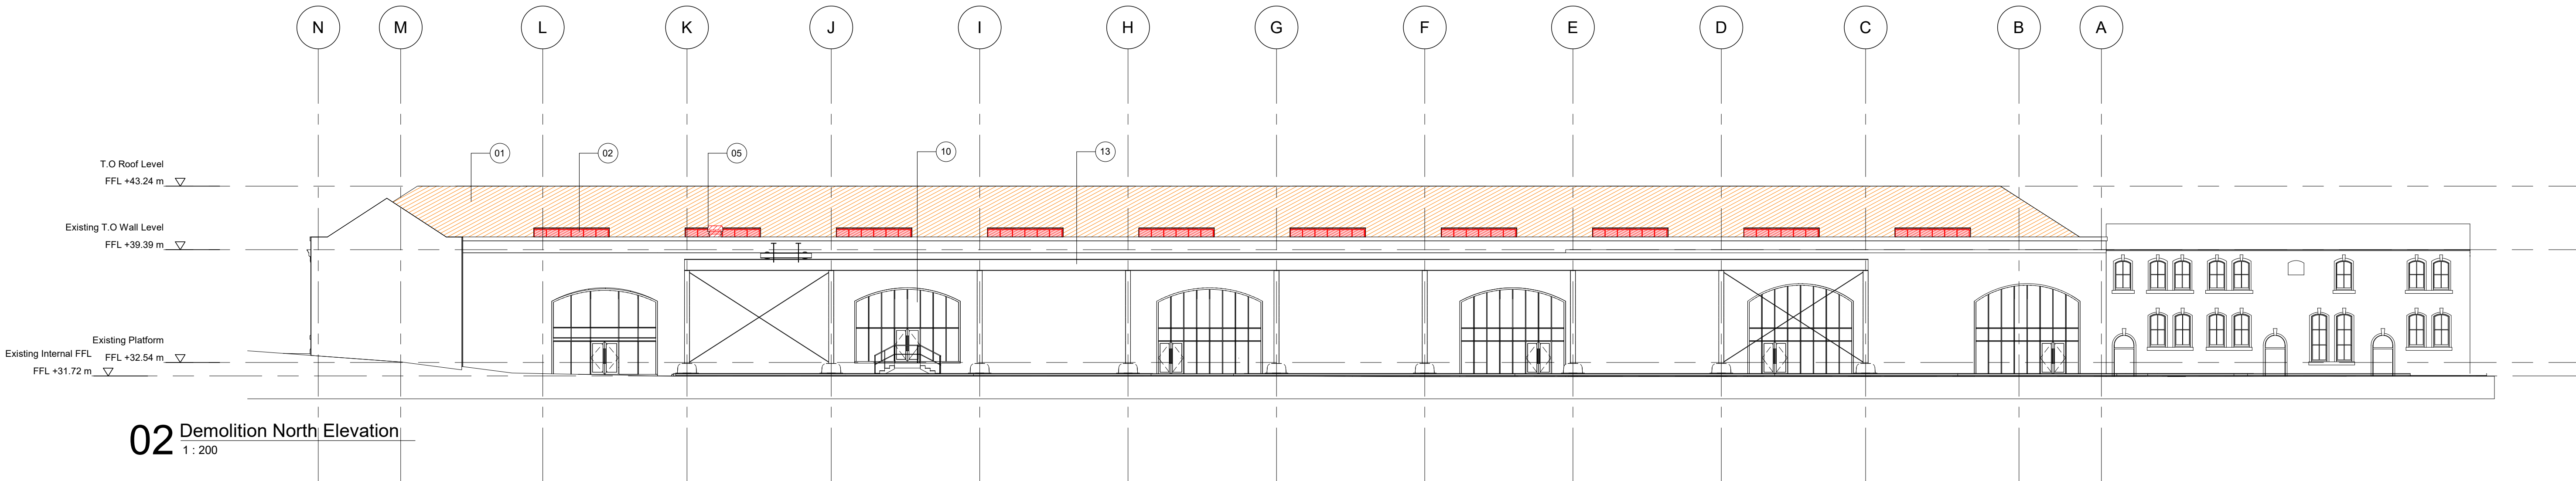

02 Demolition North Elevation
1 : 200

Revision	Description	Drawn/Checked	Date
A	Issue for planning		01.06.2021

Key	
01. Slate roof finish	■ To be demolished
02. Single glazed roof lights	■ Existing slates to be carefully removed, sorted, and set aside for reuse.
03. Parapet gutter lining	
04. Valley gutter lining	
05. Ventilation Cowles	
06. Timber gutter support	
07. Brick Parapet	
08. Building services / pipework	
09. Timber truss	
10. Glazed windows	
11. Blind windows	
12. Industrial metal shutter	
13. Gantry	
14. Brick and stone cornice	

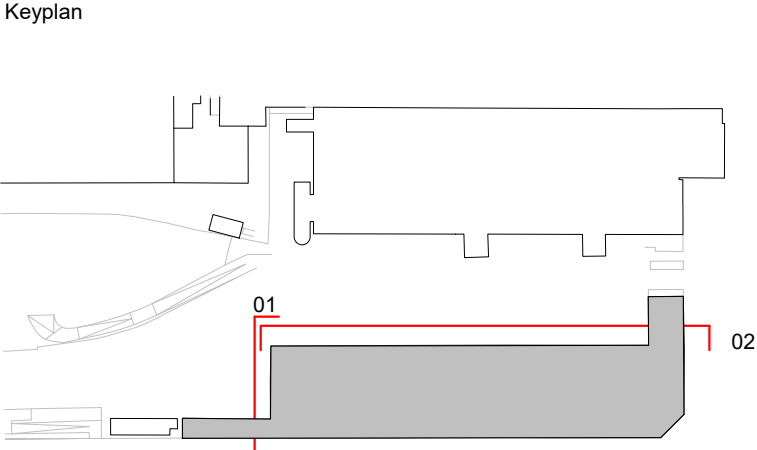


Drawings are based on survey information provided and subject to changes to accommodate existing building structure and services installation. We have noted discrepancies in the survey information and clarification required following further site investigations by the contractor on site. Do not scale from drawing. Errors to be reported immediately to the Architect. All dimensions must be verified on site. To be read in conjunction with all relevant Architects', Services and Structural Engineers' drawings.

© Carmody Groarke Limited.

CARMODY GROARKE

Carmody Groarke Limited, 67-74 Saffron Hill, London EC1N 8QX.
+44 (0)20 7836 2333 www.carmodygroarke.com

Drawing Name		Drawing Number	
Demolition Elevation 01 -02		PHL-CGA-00-00-DR-A-00300	
Date		Issue	
01.06.2021		A	
Project Name	Powerhall	Scale/Format	1 : 200
Client	SIM	Drawn/Checked	CBol ML
Project number	PHL	Approved	RS
		CAD Reference	

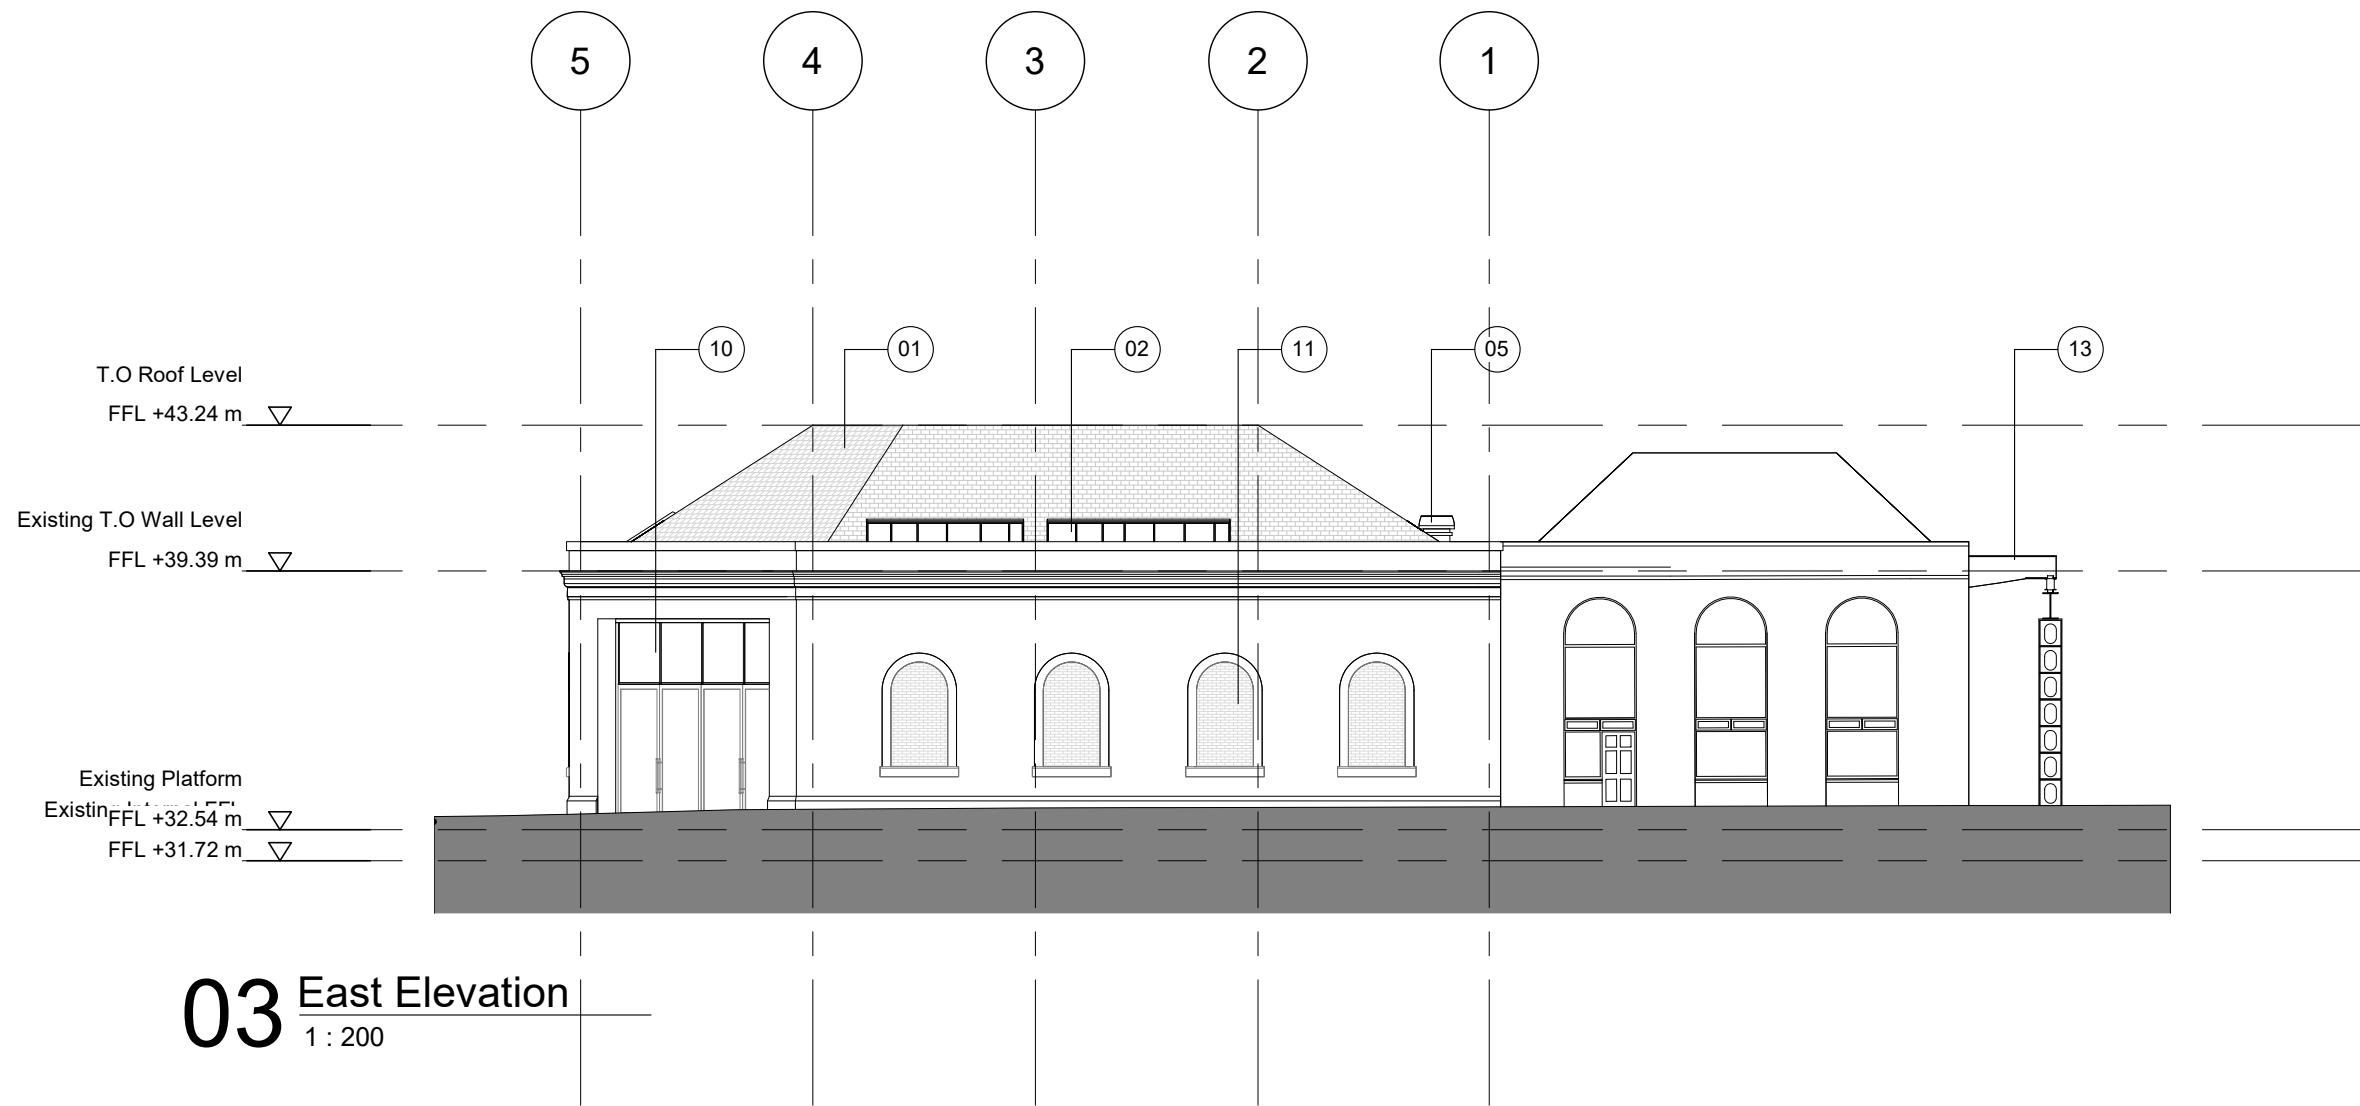


04 South Elevation



Revision	Description	Drawn/Checked	Date
A	Issue for planning		01.06.2021

Key
01. Slate roof finish
02. Single glazed roof lights
03. Parapet gutter lining
04. Valley gutter lining
05. Ventilation Cowles
06. Timber gutter support
07. Brick Parapet
08. Building services / pipework
09. Timber truss
10. Glazed windows
11. Blind windows
12. Industrial metal shutter
13. Gantry
14. Brick and stone cornice

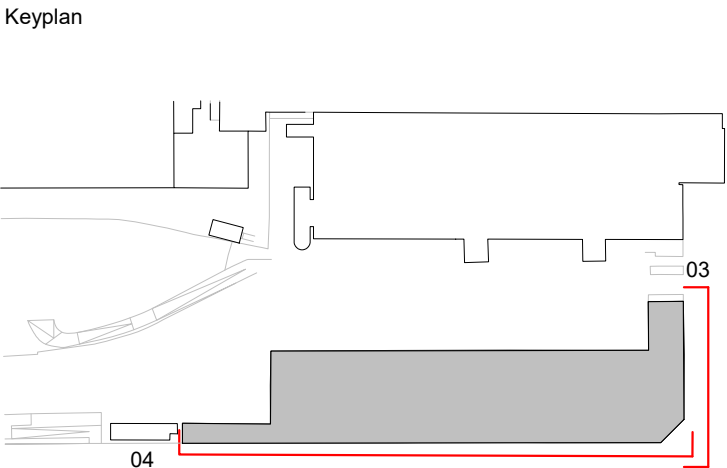

0 2 4 10m


Drawings are based on survey information provided and subject to changes to accommodate existing building structure and services installation. We have noted discrepancies in the survey information and clarification required following further site investigations by the contractor on site. Do not scale from drawing. Errors to be reported immediately to the Architect. All dimensions must be verified on site. To be read in conjunction with all relevant Architects', Services and Structural Engineers' drawings.

© Carmody Groarke Limited.


CARMODY GROARKE

Carmody Groarke Limited, 67-74 Saffron Hill, London EC1N 8QX.
+44 (0)20 7836 2333 www.carmodygroarke.com

Drawing Name	Drawing Number
Existing Elevations 03 - 04	PHL-CGA-00-00-DR-A-06301
Date	Issue
01.06.2021	A
Project Name	Powerhall
Client	SIM
Project number	PHL
Scale/Format	1 : 200
Drawn/Checked	CBol ML
Approved	RS
CAD Reference	

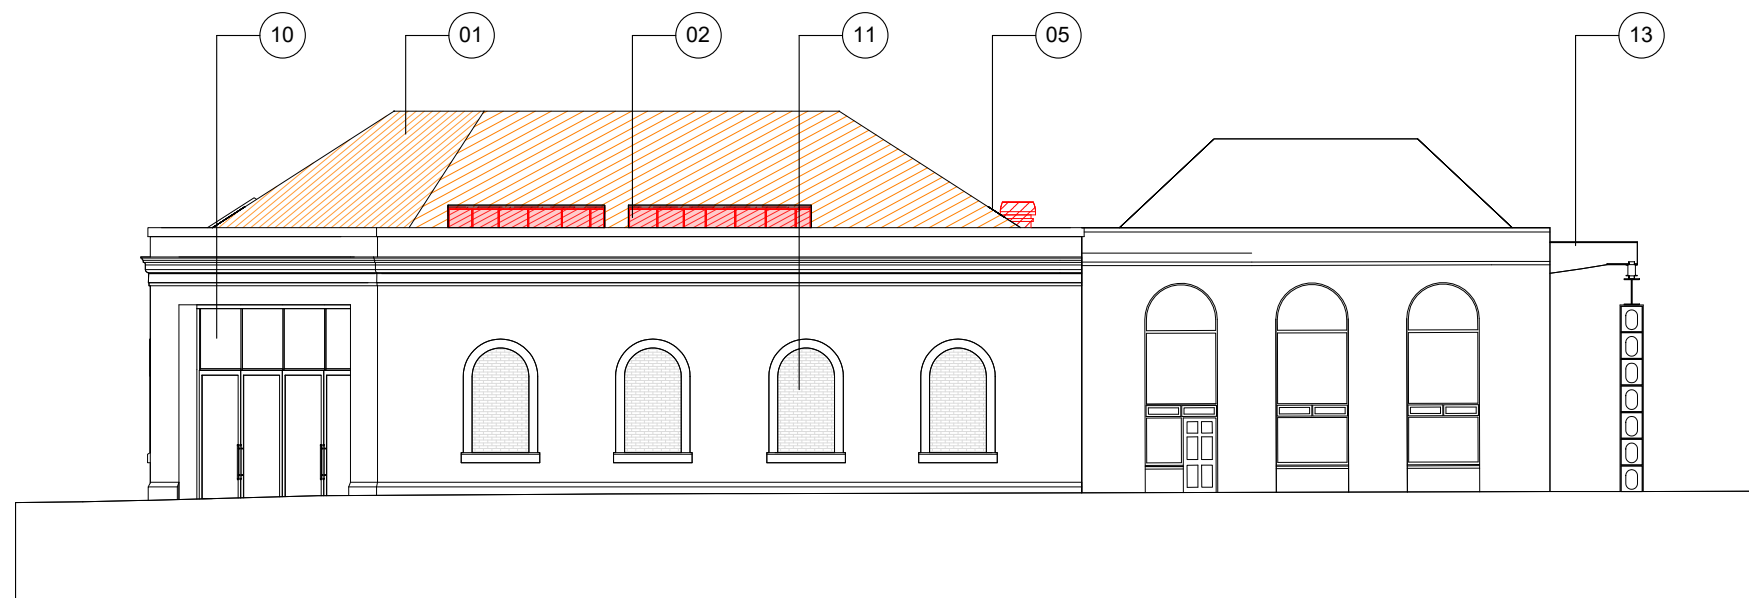

03 Demolition East Elevation
1 : 200

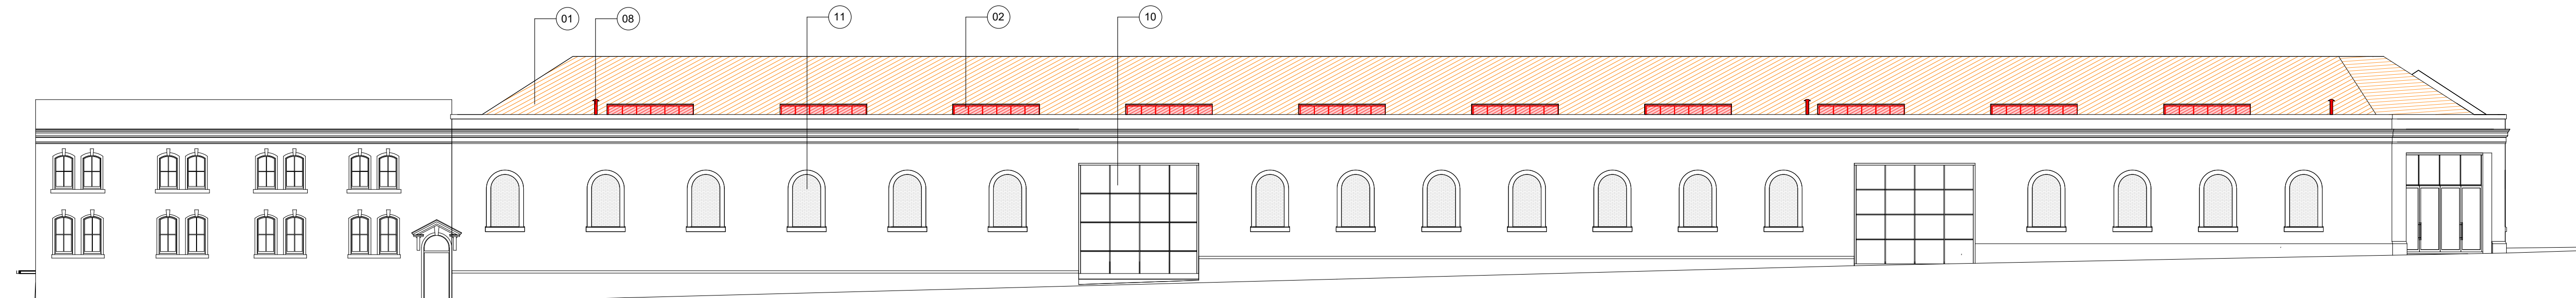


04 Demolition South Elevation
1 : 200

Revision	Description	Drawn/Checked	Date
A	Issue for planning		01.06.2021

Key
01. Slate roof finish
02. Single glazed roof lights
03. Parapet gutter lining
04. Valley gutter lining
05. Ventilation Cowles
06. Timber gutter support
07. Brick Parapet
08. Building services / pipework
09. Timber truss
10. Glazed windows
11. Blind windows
12. Industrial metal shutter
13. Gantry
14. Brick and stone cornice

To be demolished

Existing slates to be carefully removed, sorted, and set aside for reuse.

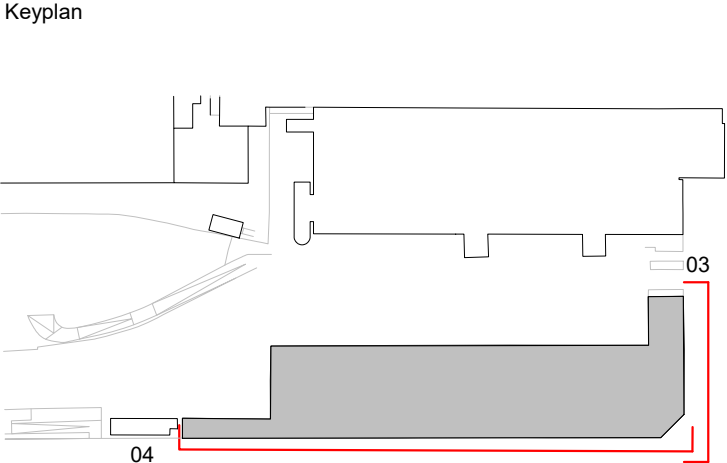

0 2 4 10m


Drawings are based on survey information provided and subject to changes to accommodate existing building structure and services installation. We have noted discrepancies in the survey information and clarification required following further site investigations by the contractor on site. Do not scale from drawing. Errors to be reported immediately to the Architect. All dimensions must be verified on site. To be read in conjunction with all relevant Architects', Services and Structural Engineers' drawings.

© Carmody Groarke Limited.


CARMODY GROARKE

Carmody Groarke Limited, 67-74 Saffron Hill, London EC1N 8QX.
+44 (0)20 7836 2333 www.carmodygroarke.com

Drawing Name	Drawing Number
Demolition Elevation 03 - 04	PHL-CGA-00-00-DR-A-00301
Date	Issue
01.06.2021	A
Project Name	Powerhall
Client	SIM
Project number	PHL
Scale/Format	1 : 200
Drawn/Checked	CBol ML
Approved	RS
CAD Reference	

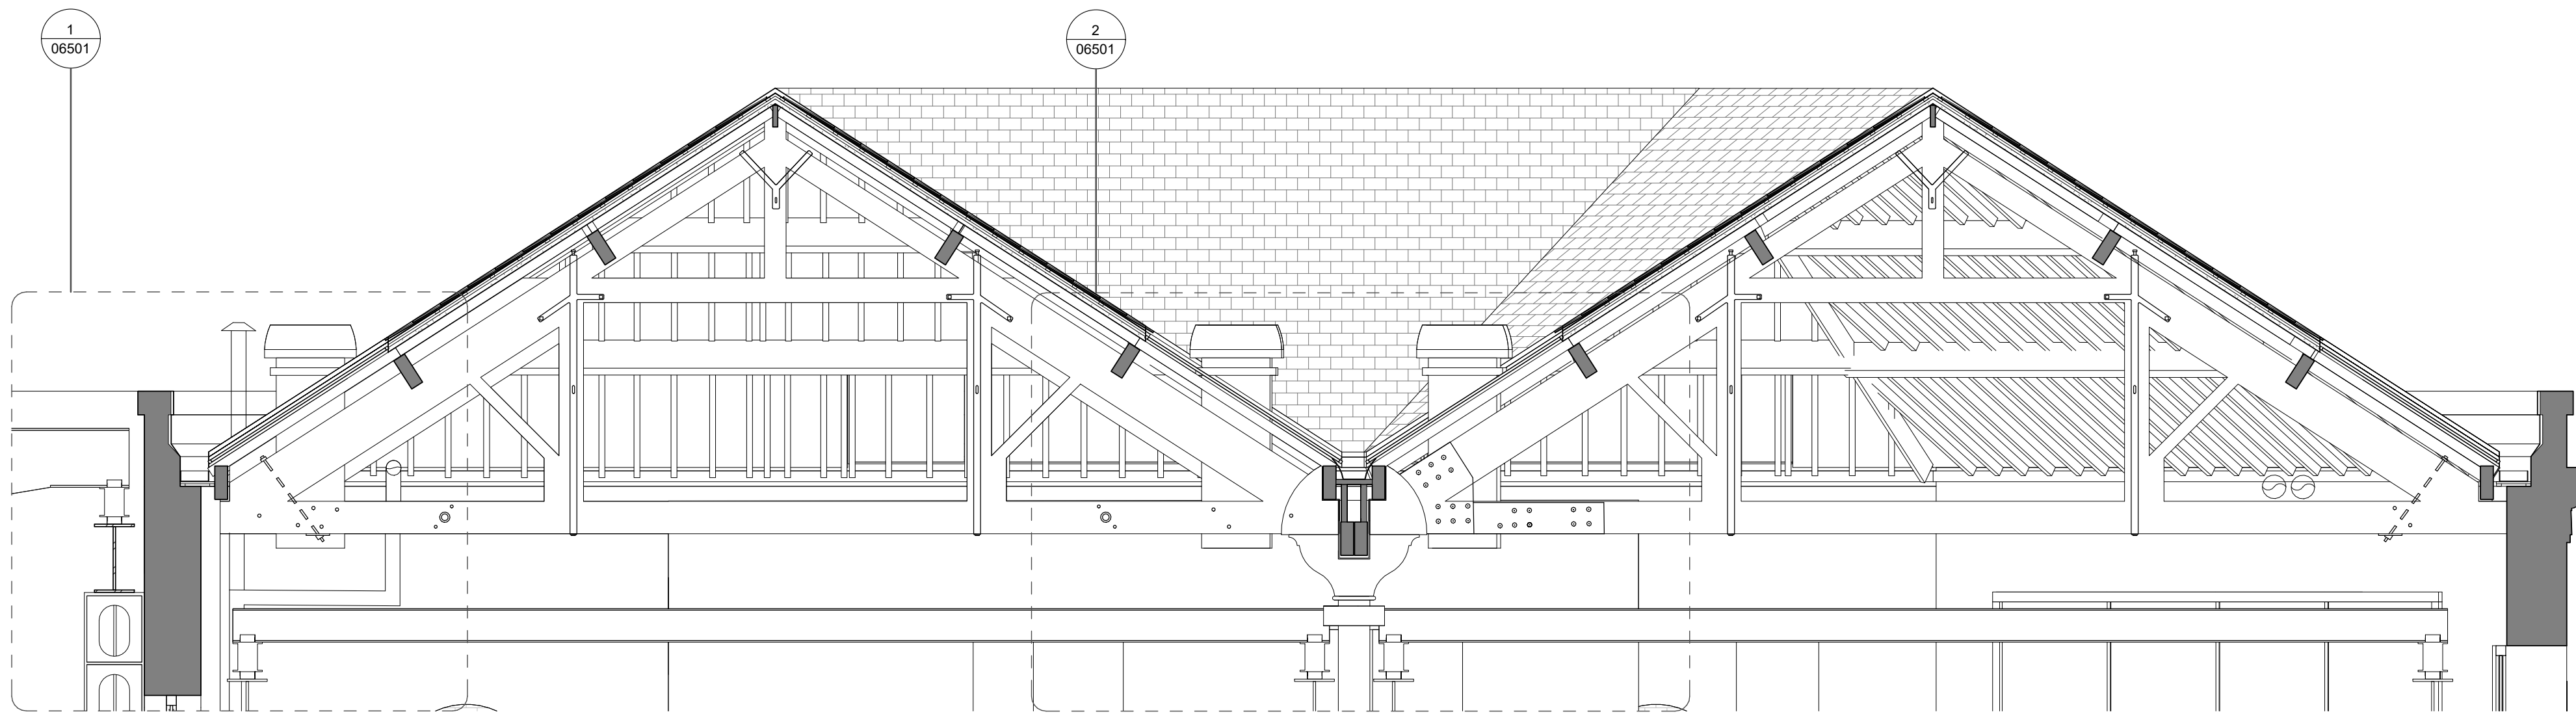


01 Existing Roof Section 01
1 : 50

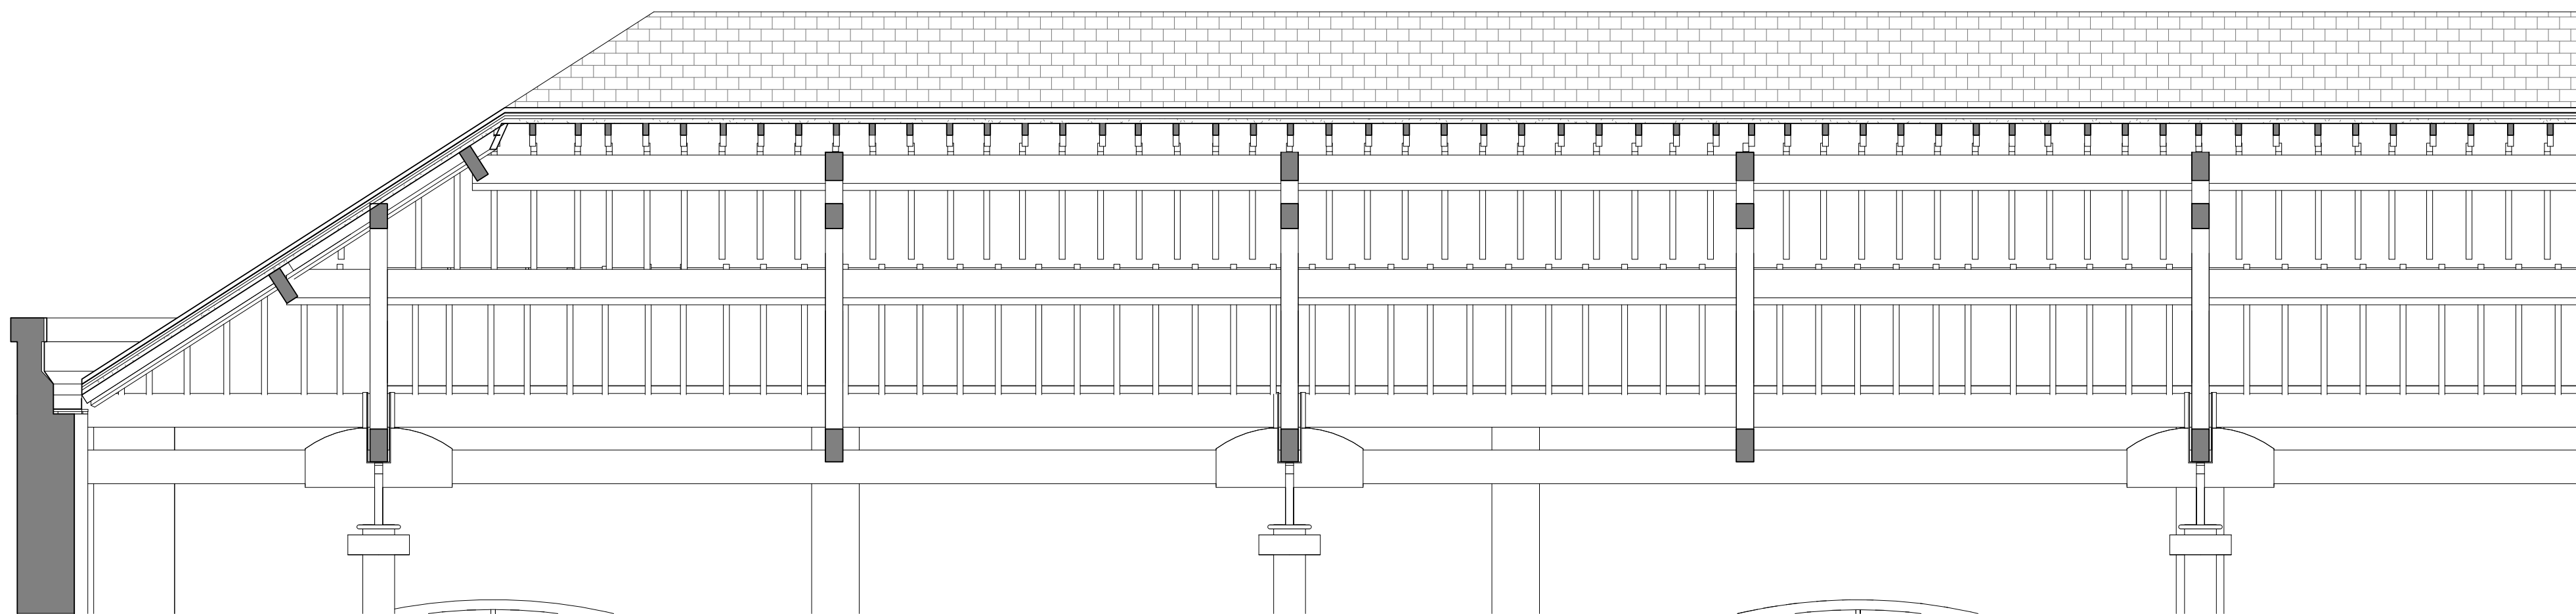

02 Existing Roof Section 02
1 : 50

Revision	Description	Drawn/Checked	Date
A	Issue for planning		01.06.2021

Key
01. Slate roof finish
02. Single glazed roof lights
03. Parapet gutter lining
04. Valley gutter lining
05. Ventilation Cowles
06. Timber gutter support
07. Brick Parapet
08. Building services / pipework
09. Timber truss
10. Glazed windows
11. Blind windows
12. Industrial metal shutter
13. Gantry
14. Brick and stone cornice

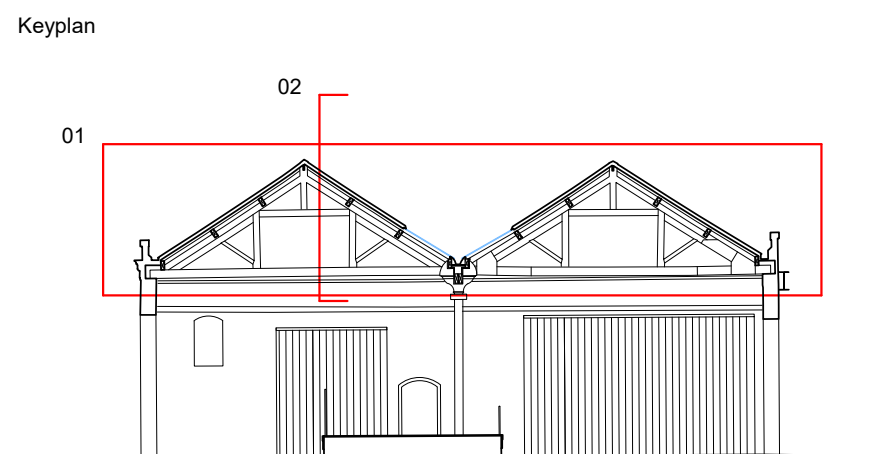


Drawings are based on survey information provided and subject to changes to accommodate existing building structure and services installation. We have noted discrepancies in the survey information and clarification required following further site investigations by the contractor on site. Do not scale from drawing. Errors to be reported immediately to the Architect. All dimensions must be verified on site. To be read in conjunction with all relevant Architects', Services and Structural Engineers' drawings.

© Carmody Groarke Limited.


CARMODY GROARKE

Carmody Groarke Limited, 67-74 Saffron Hill, London EC1N 8QX
+44 (0)20 7836 2333 www.carmodygroarke.com

Drawing Name	Drawing Number
Existing Roof Gable Detail	PHL-CGA-00-00-DR-A-06500
Date	Issue
01.06.2021	A
Project Name	Powerhall
Client	SIM
Project number	PHL
Scale/Format	1 : 50
Drawn/Checked	CBa/ ML
Approved	RS
CAD Reference	

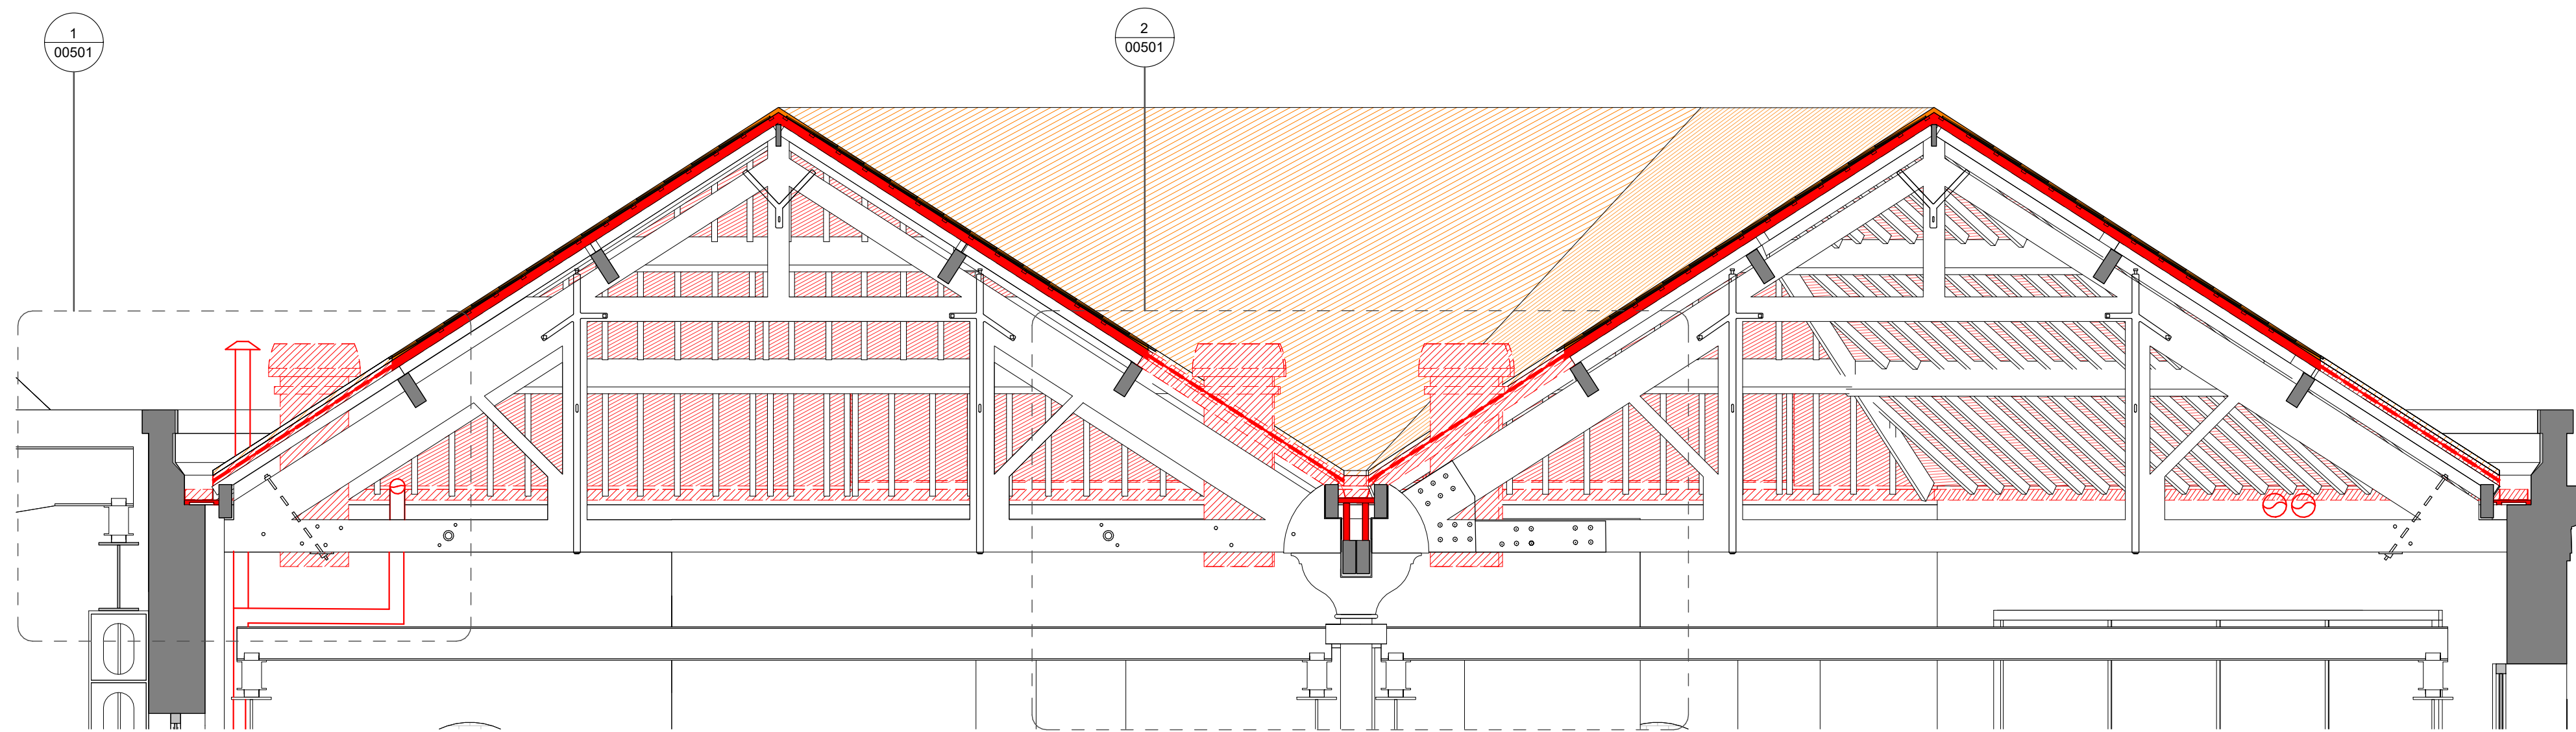

01 Demolition Roof Section Detail
1 : 50

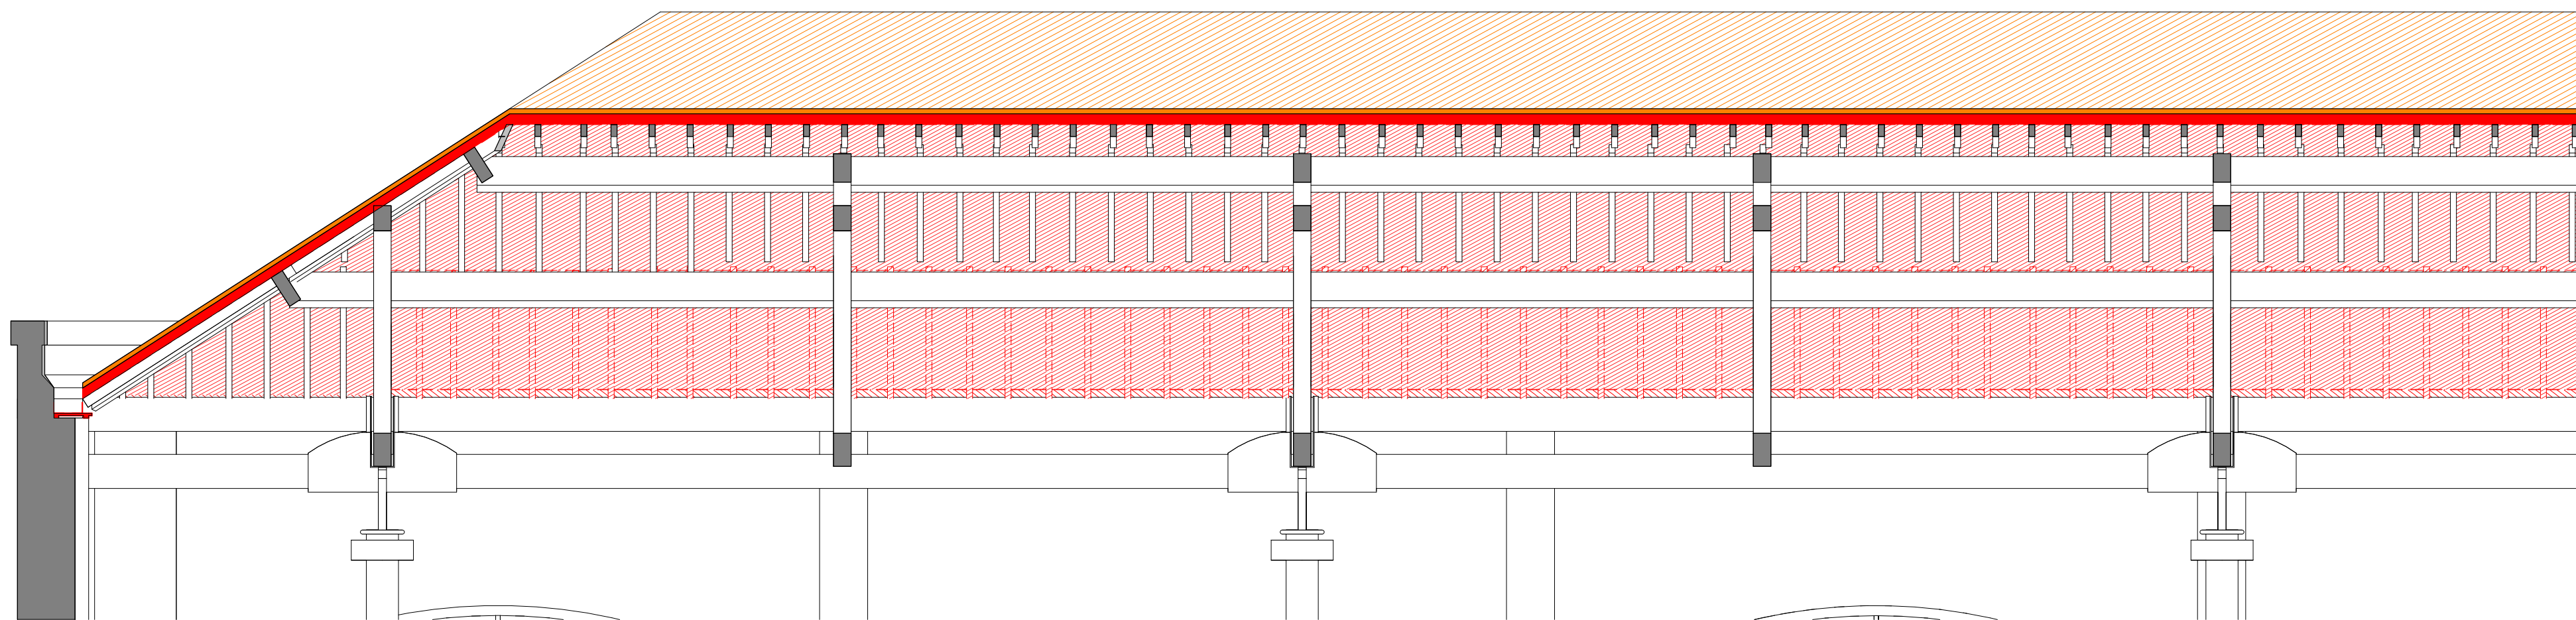


02 Demolition Roof Section Detail
1 : 50

Revision	Description	Drawn/Checked	Date
A	Issue for planning		01.06.2021

Key
01. Slate roof finish
02. Single glazed roof lights
03. Parapet gutter lining
04. Valley gutter lining
05. Ventilation Cowles
06. Timber gutter support
07. Brick Parapet
08. Building services / pipework
09. Timber truss
10. Glazed windows
11. Blind windows
12. Industrial metal shutter
13. Gantry
14. Brick and stone cornice

To be demolished
Existing slates to be carefully removed, sorted, and set aside for reuse.

Keyplan

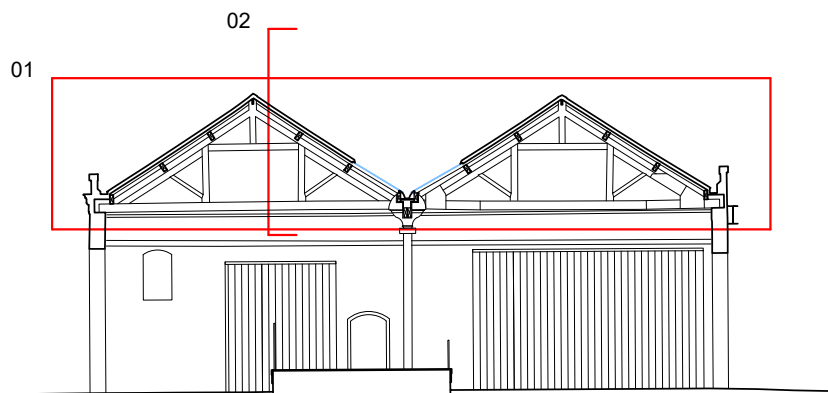

0 0.5 1 2.5m


Drawings are based on survey information provided and subject to changes to accommodate existing building structure and services installation. We have noted discrepancies in the survey information and clarification required following further site investigations by the contractor on site. Do not scale from drawing. Errors to be reported immediately to the Architect. All dimensions must be verified on site. To be read in conjunction with all relevant Architects', Services and Structural Engineers' drawings.

© Carmody Groarke Limited.


CARMODY GROARKE

Carmody Groarke Limited, 67-74 Saffron Hill, London EC1N 8QX
+44 (0)20 7836 2333 www.carmodygroarke.com

Drawing Name	Drawing Number
Demolition Roof Gable Detail	PHL-CGA-00-00-DR-A-00500
Date	Issue
01.06.2021	A
Project Name	Powerhall
Client	SIM
Project number	PHL
Scale/Format	1 : 50
Drawn/Checked	CBa/ ML
Approved	RS
CAD Reference	

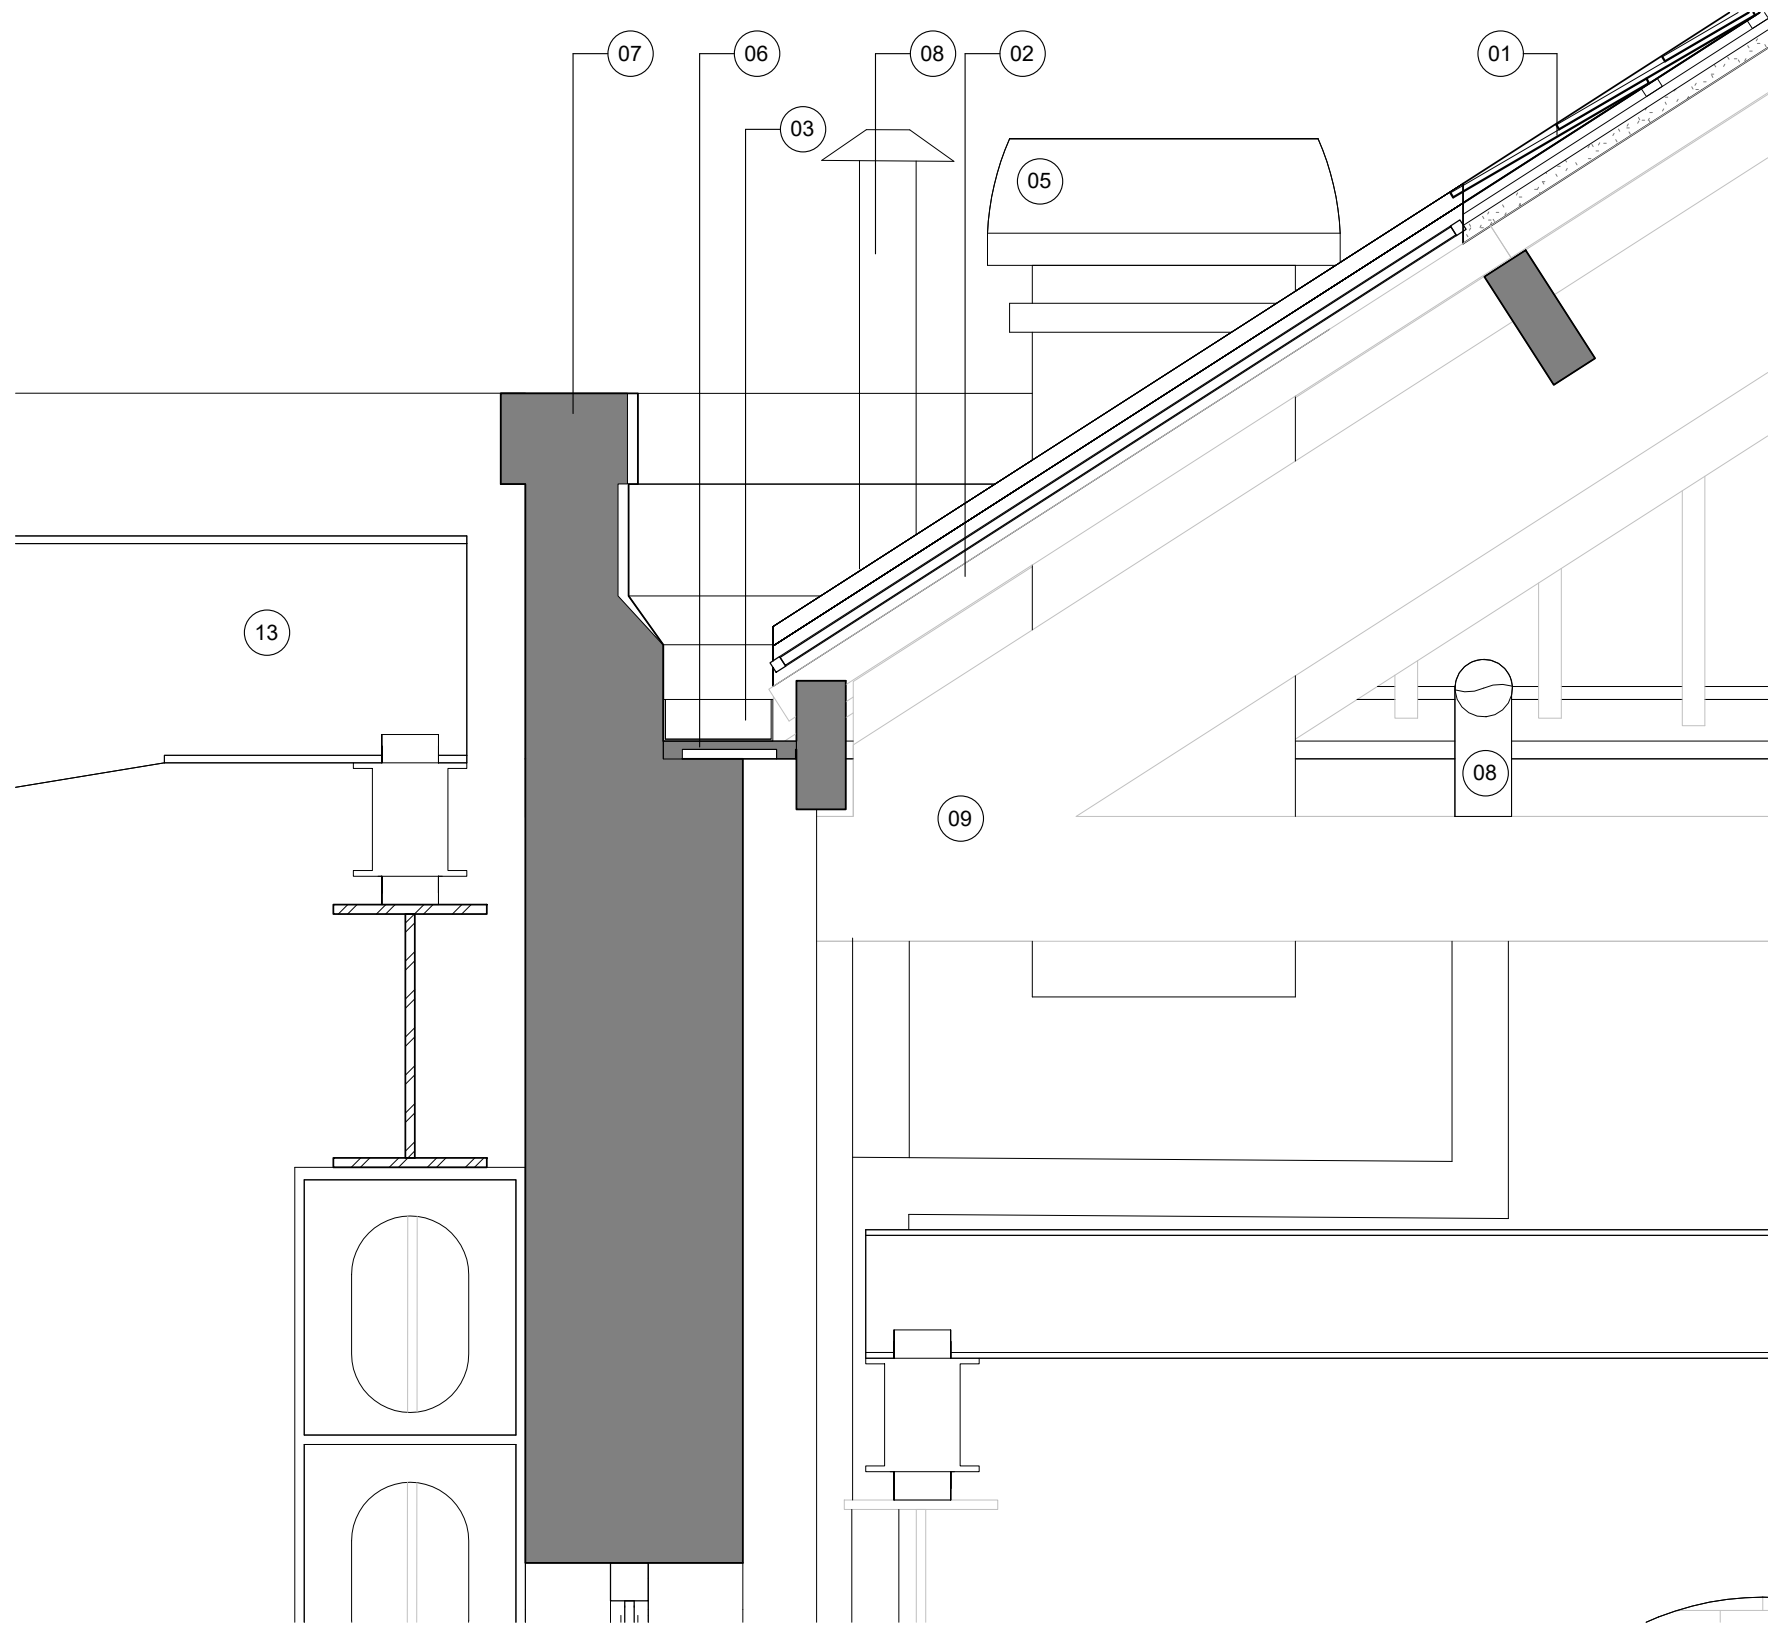


01 Existing Parapet Detail
1 : 20

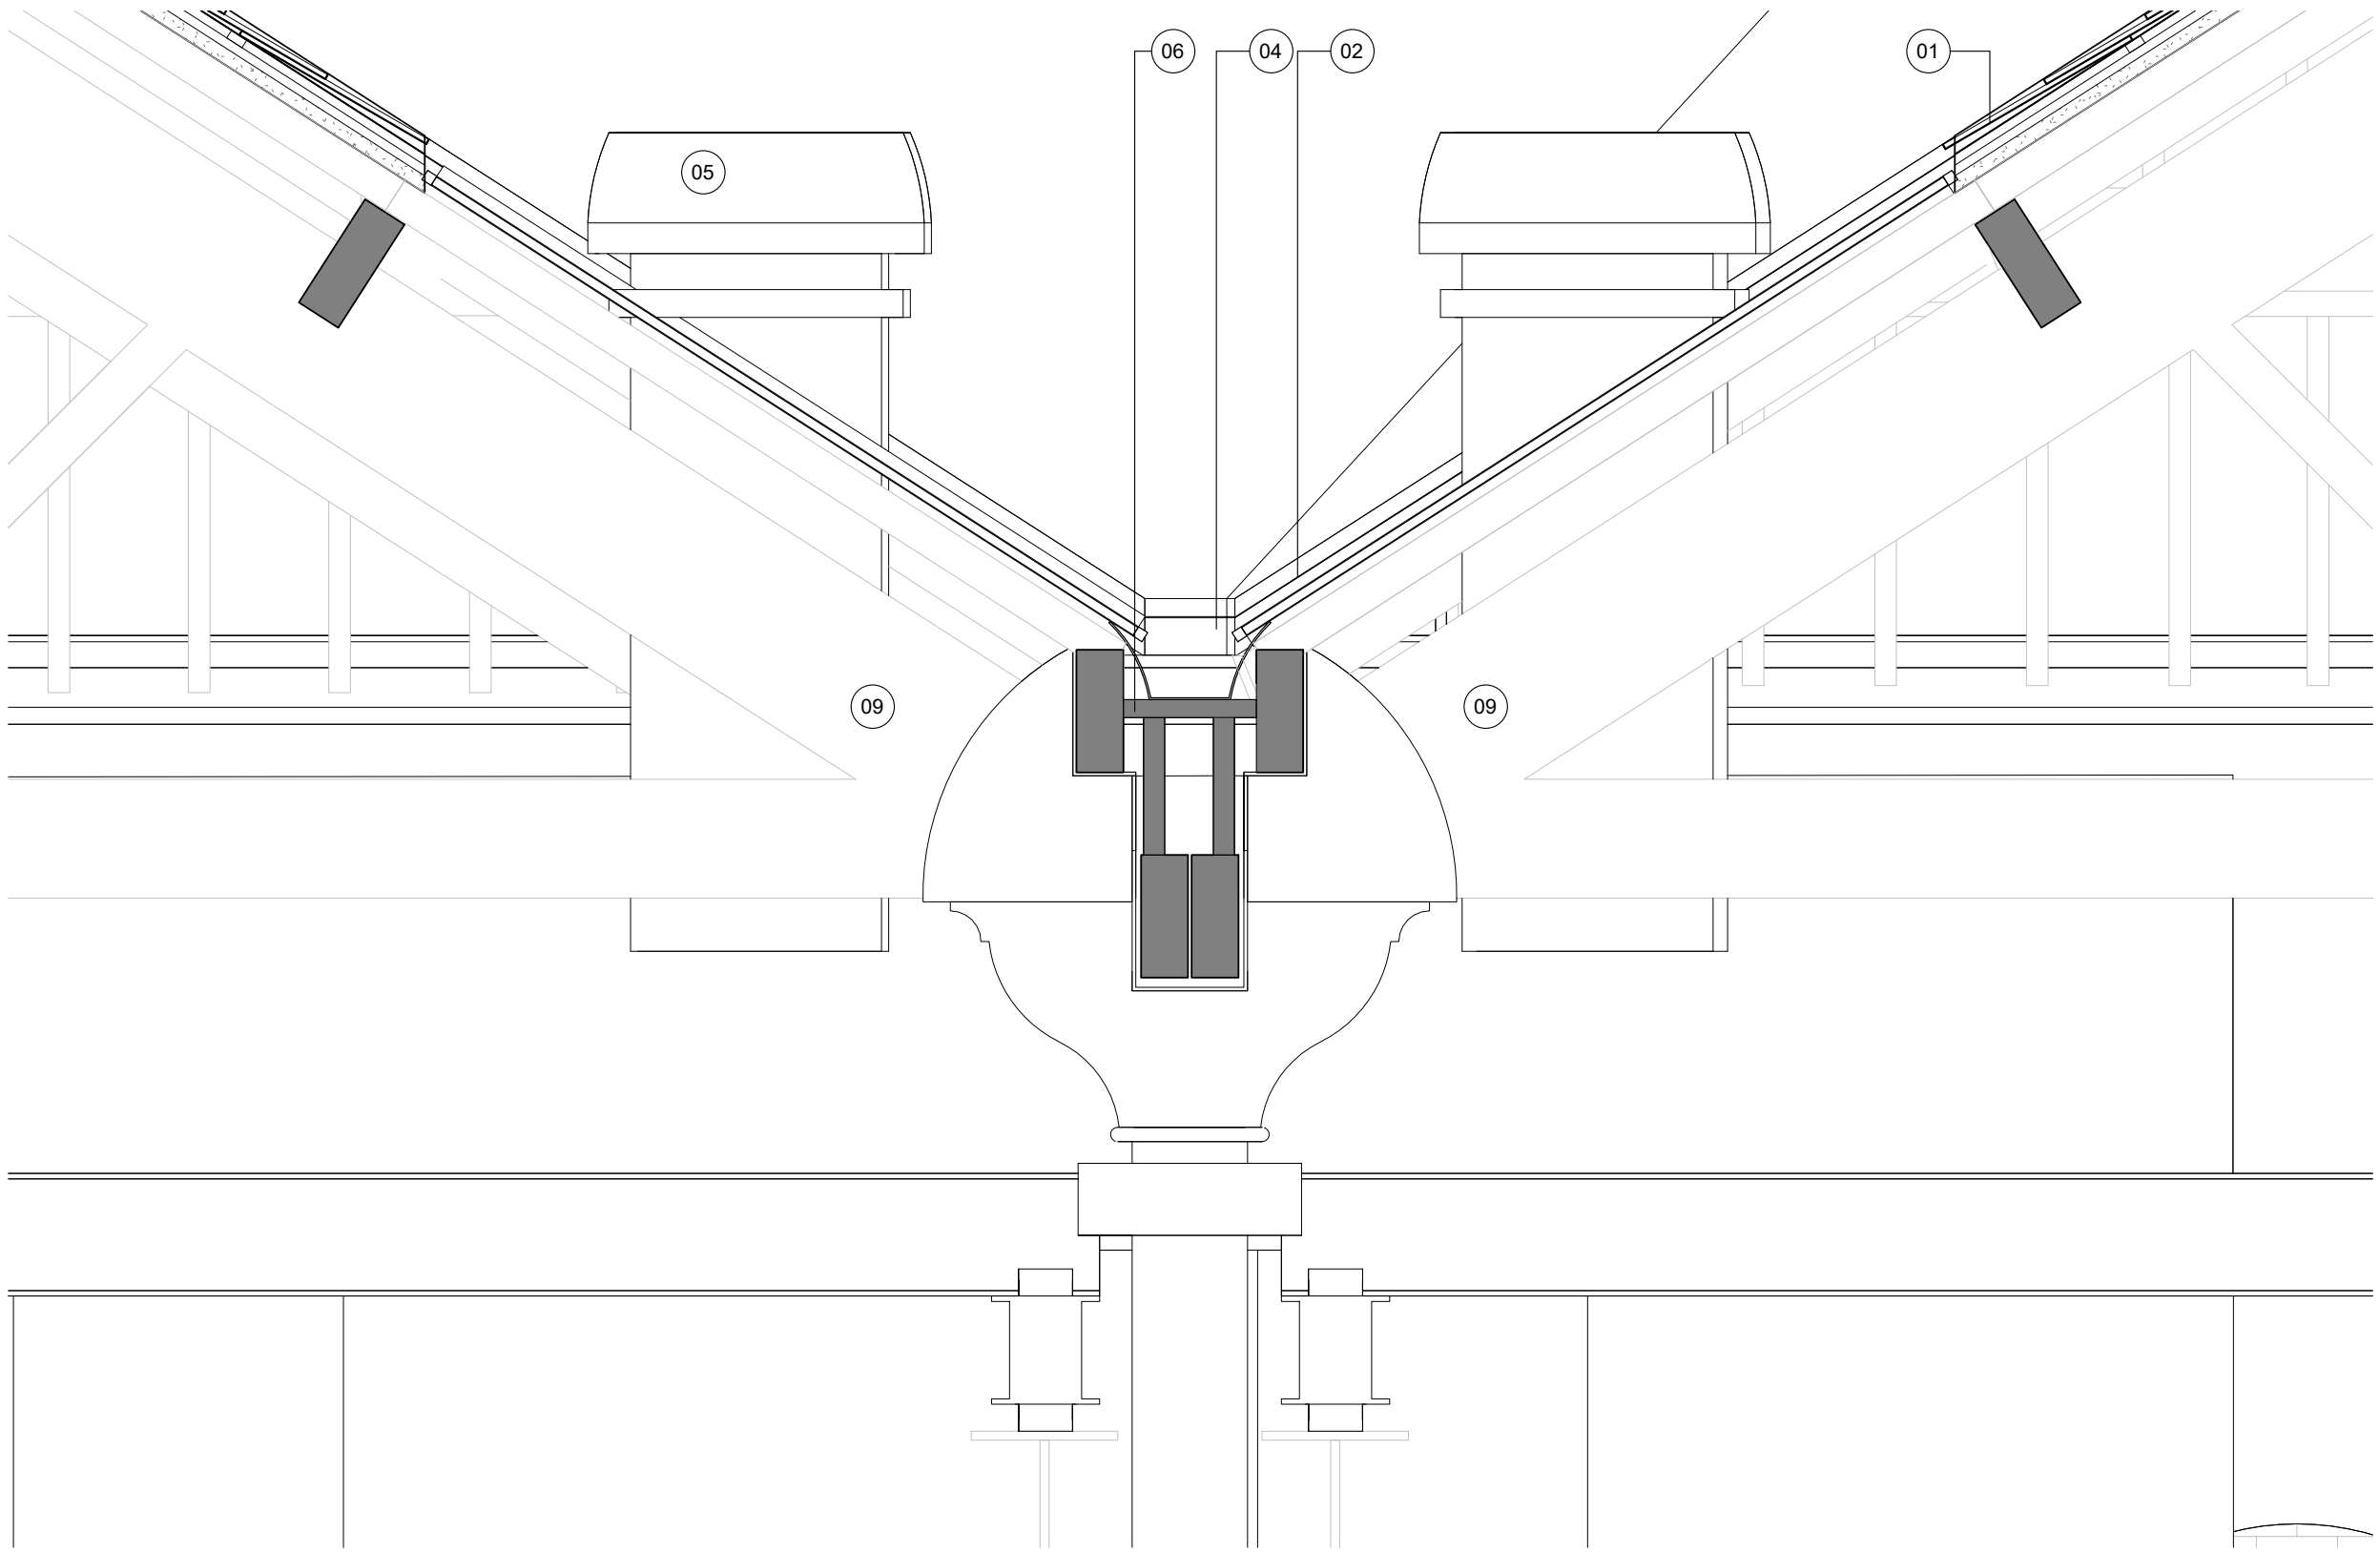

02 Existing Valley Gutter Detail
1 : 20

Revision	Description	Drawn/Checked	Date	Key
A	Issue for planning		01.06.2021	01. Slate roof finish 02. Single glazed roof lights 03. Parapet gutter lining 04. Valley gutter lining 05. Ventilation Cowes 06. Timber gutter support 07. Brick Parapet 08. Building services / pipework 09. Timber truss 10. Glazed windows 11. Blind windows 12. Industrial metal shutter 13. Gantry 14. Brick and stone cornice

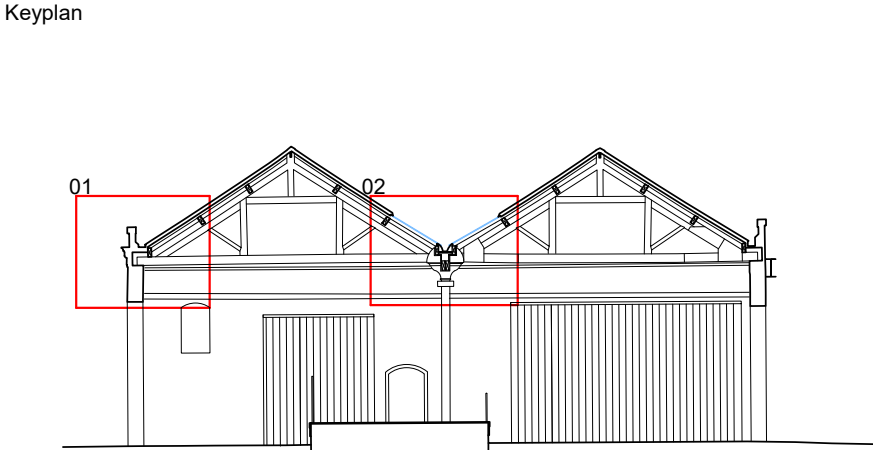

0 0.2 0.4 1m


Drawings are based on survey information provided and subject to changes to accommodate existing building structure and services installation. We have noted discrepancies in the survey information and clarification required following further site investigations by the contractor on site. Do not scale from drawing. Errors to be reported immediately to the Architect. All dimensions must be verified on site. To be read in conjunction with all relevant Architects', Services and Structural Engineers' drawings.

© Carmody Groarke Limited.


CARMODY GROARKE

Carmody Groarke Limited, 67-74 Saffron Hill, London EC1N 8QX
+44 (0)20 7836 2333 www.carmodygroarke.com

Drawing Name	Drawing Number
Existing Parapet and Gutter Detail	PHL-CGA-00-00-DR-A-06501
Date	Issue
01.06.2021	A
Project Name	Powerhall
Client	SIM
Project number	PHL
Scale/Format	1 : 20
Drawn/Checked	CBo/ ML
Approved	RS
CAD Reference	

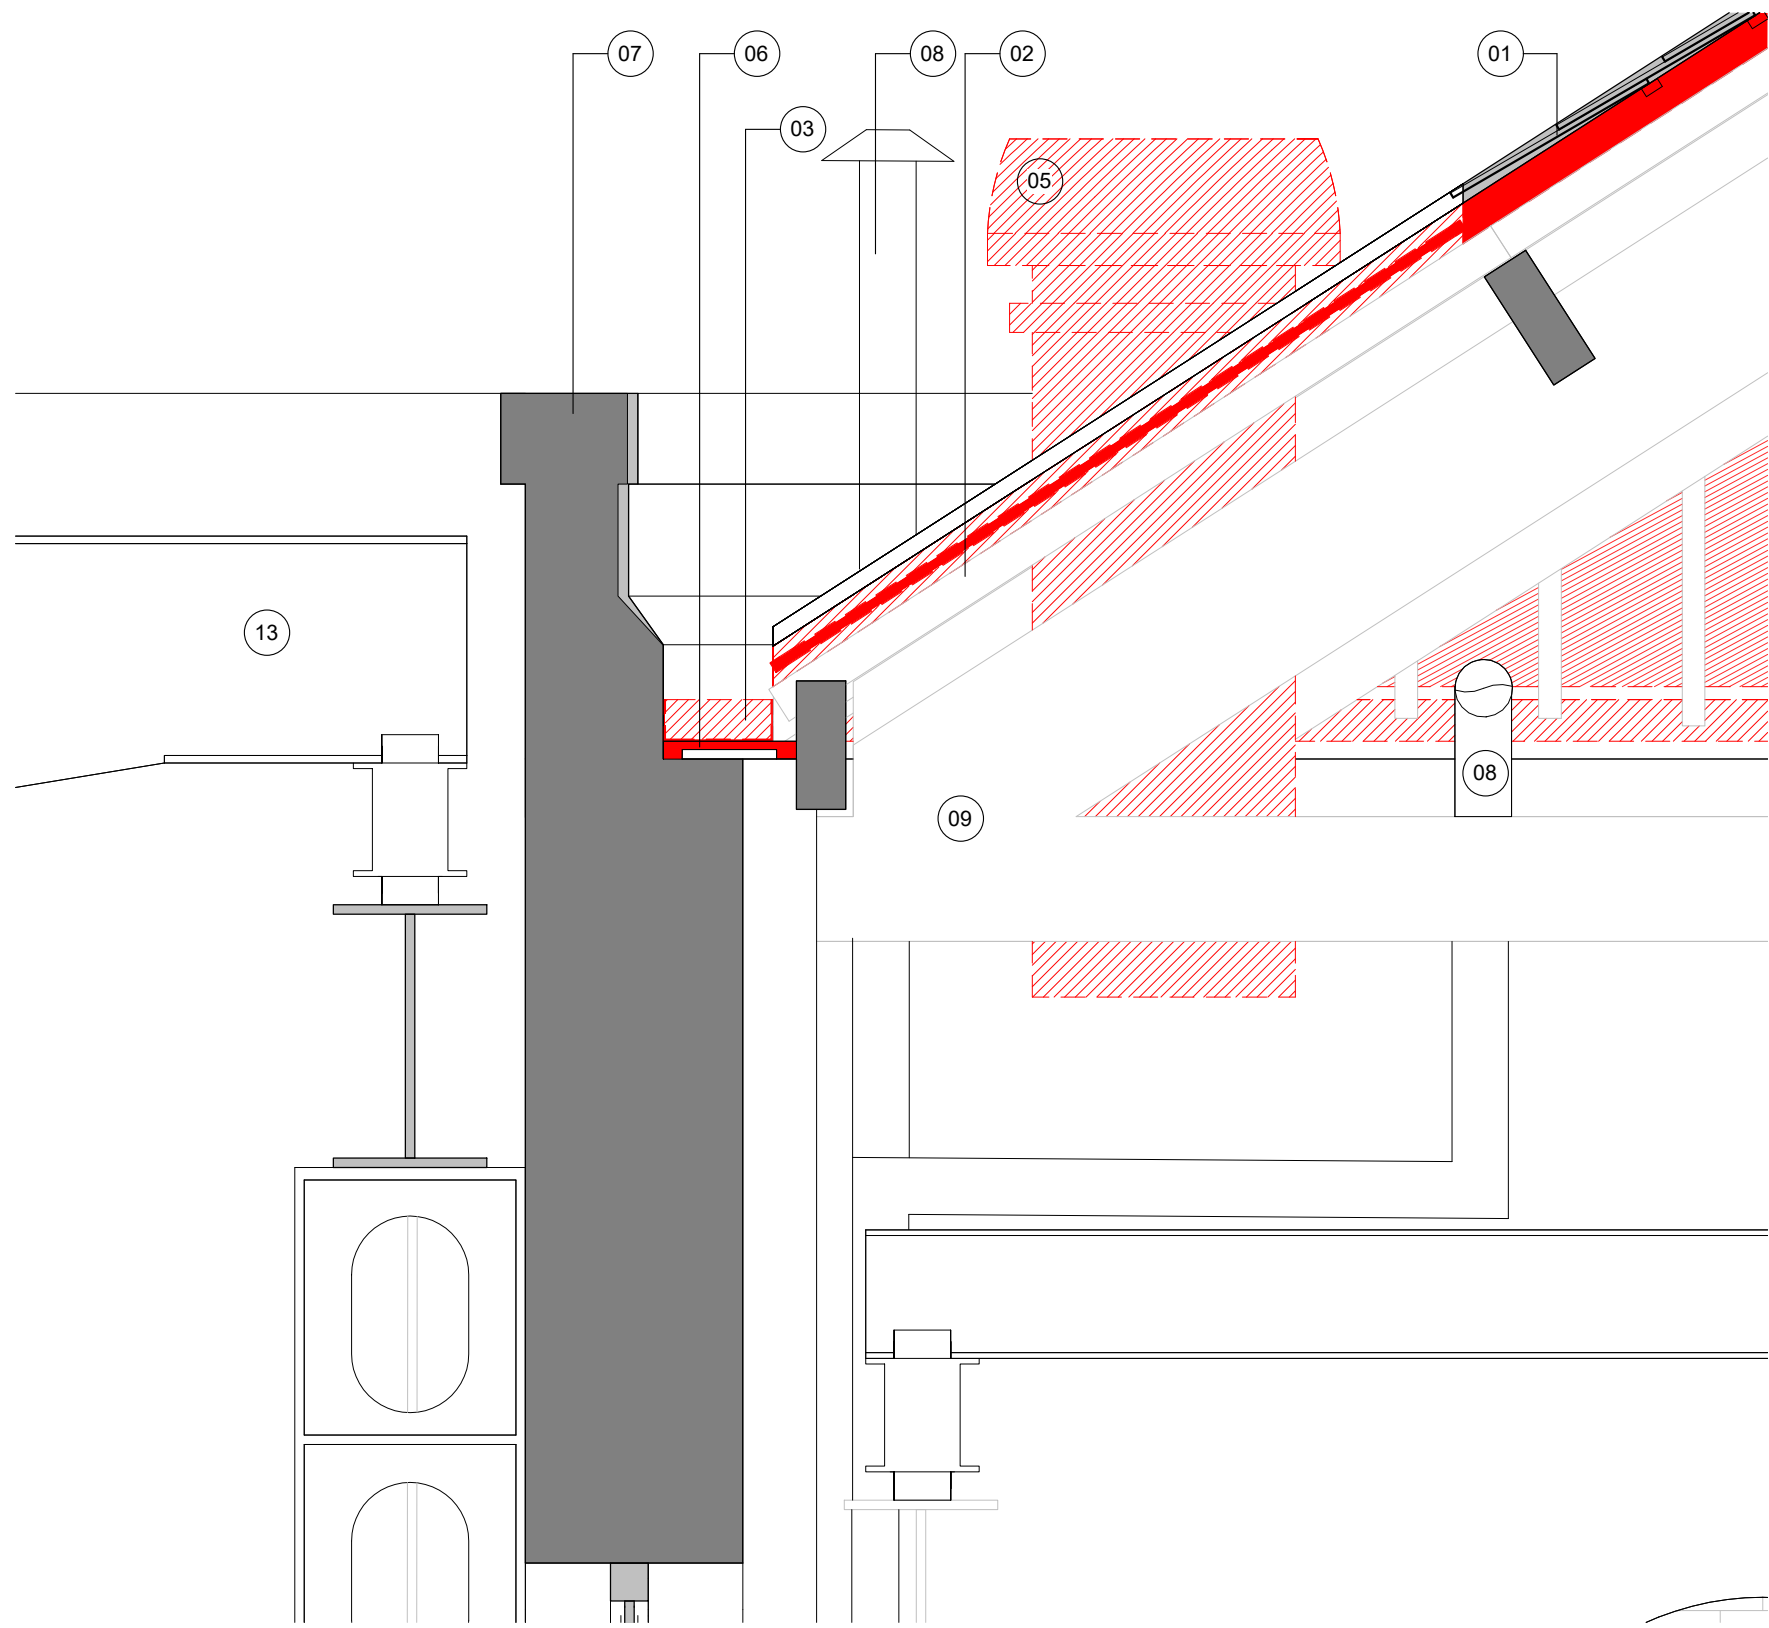


01 Demolition Parapet Detail
1 : 20

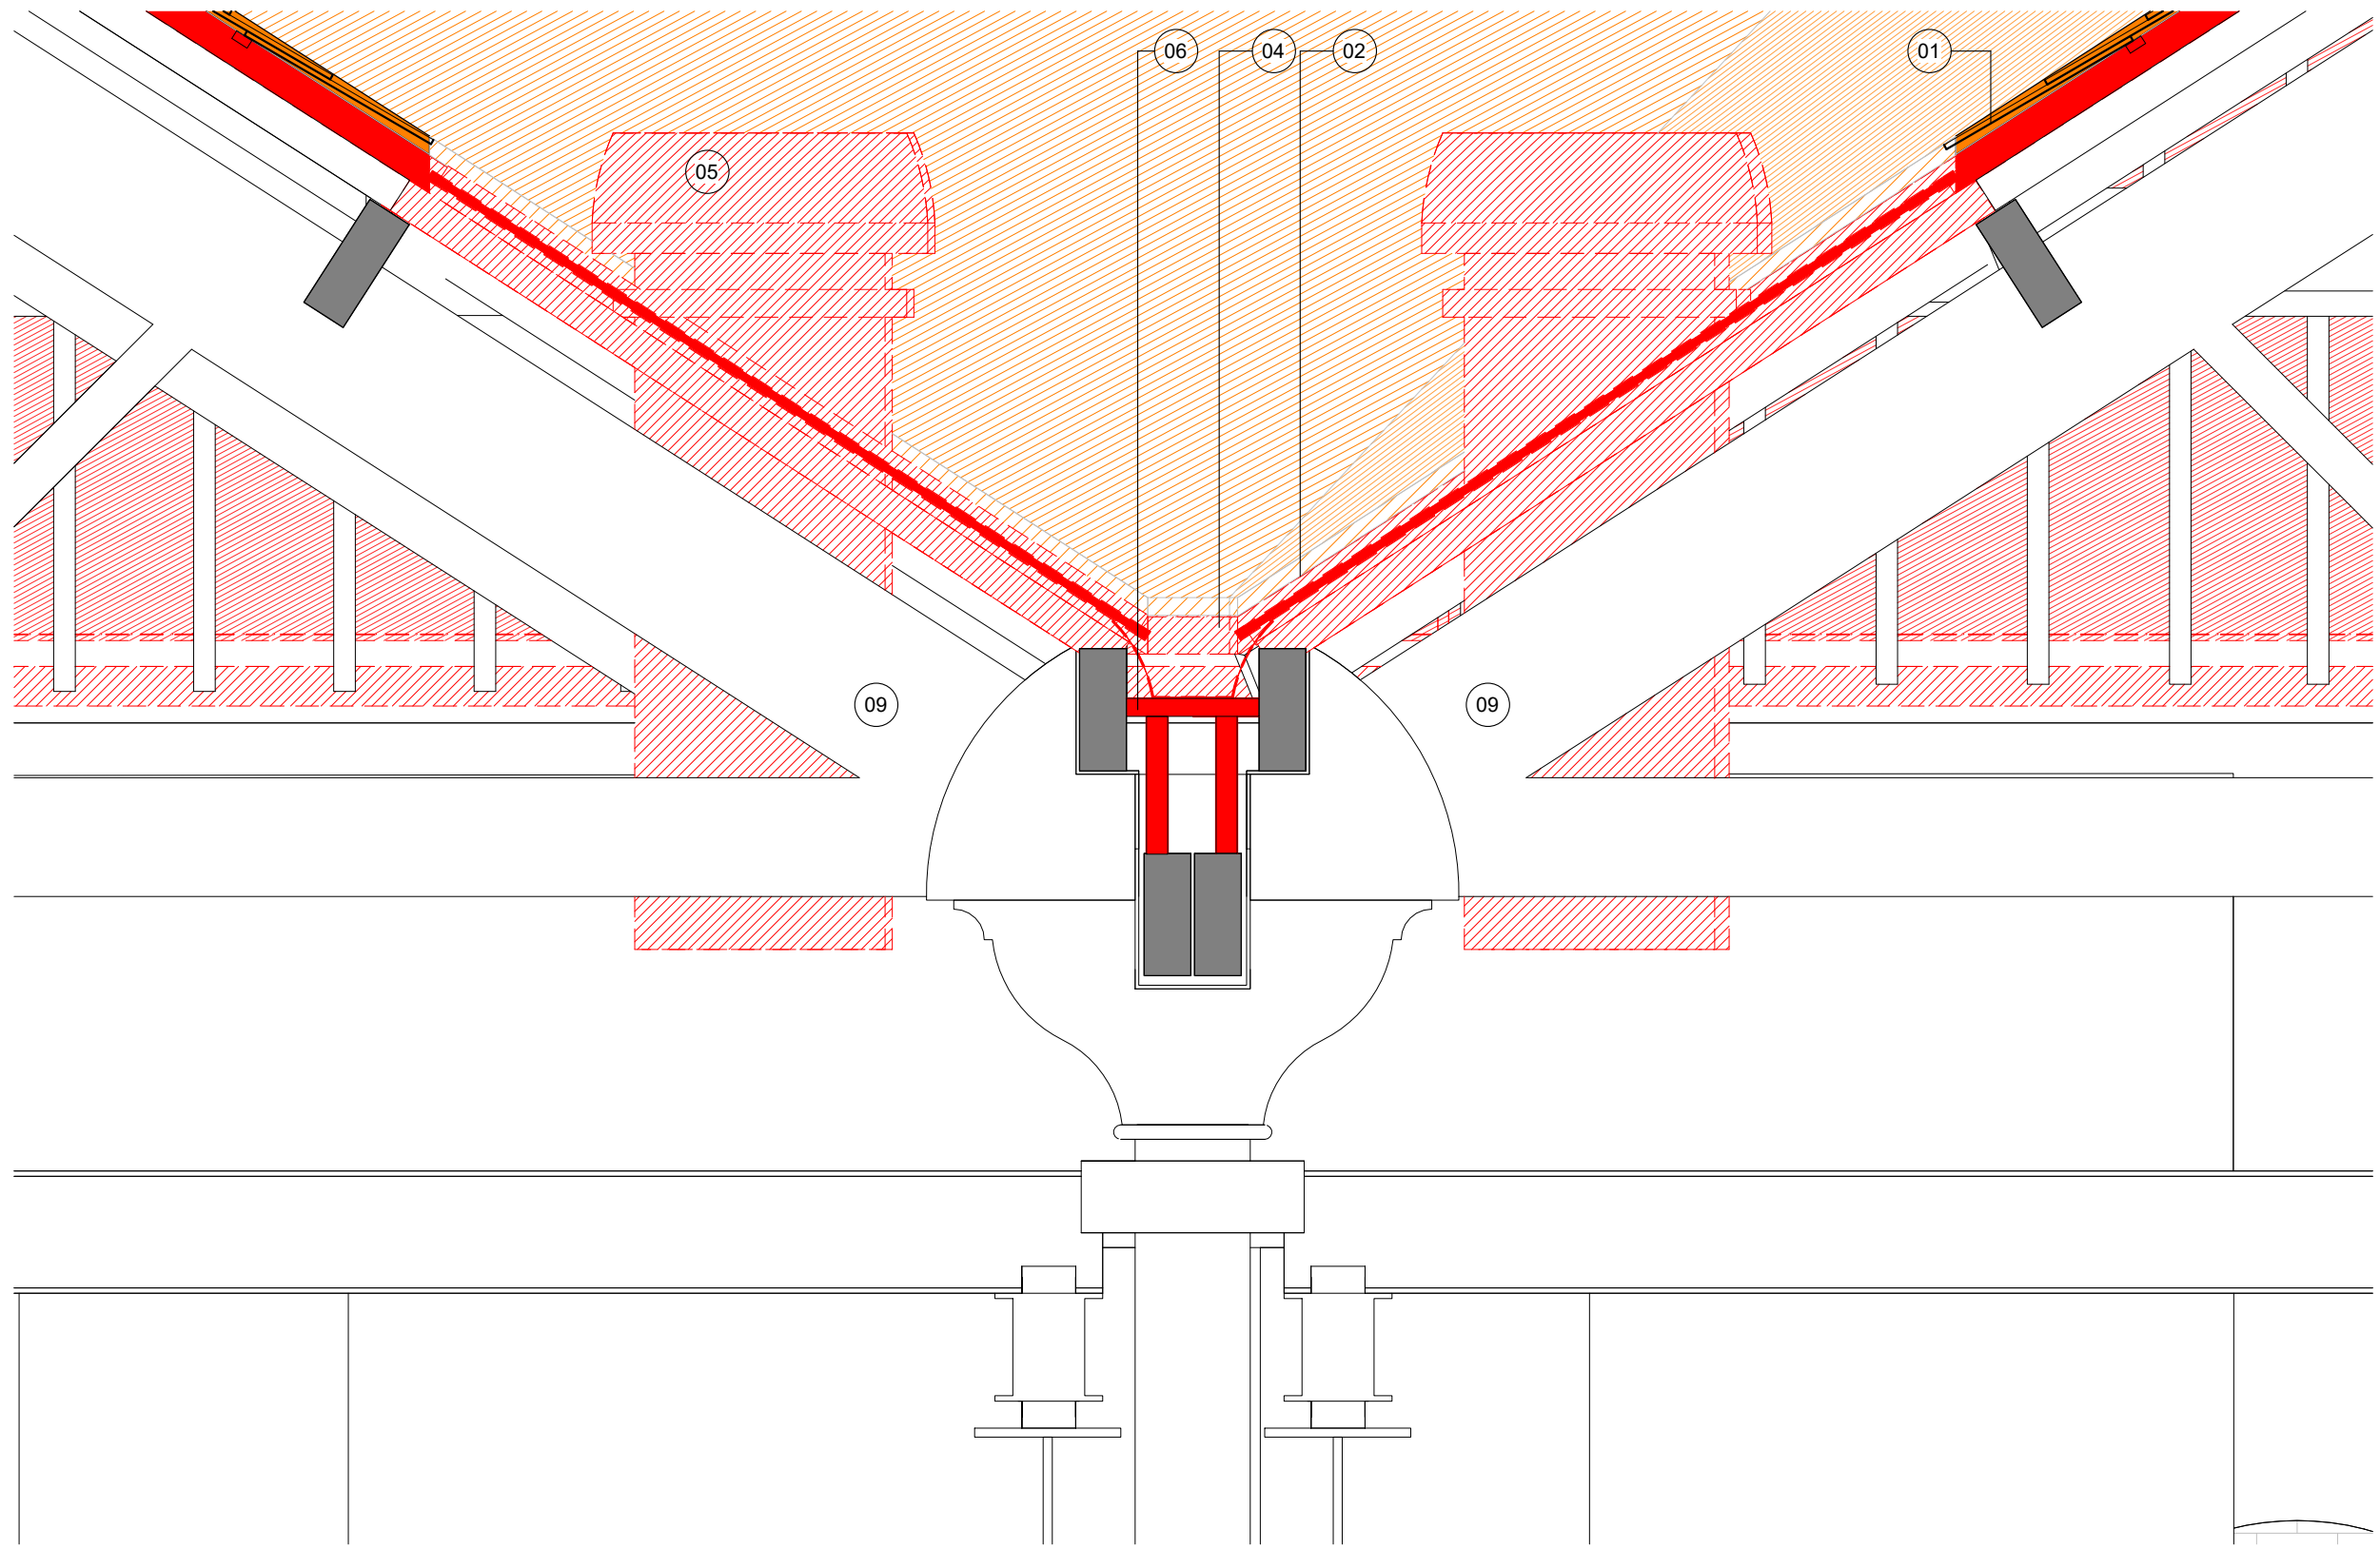

02 Demolition Valley Gutter Detail
1 : 20

Revision	Description	Drawn/Checked	Date
A	Issue for planning		01.06.2021

Key
01. Slate roof finish
02. Single glazed roof lights
03. Parapet gutter lining
04. Valley gutter lining
05. Ventilation Cowes
06. Timber gutter support
07. Brick Parapet
08. Building services / pipework
09. Timber truss
10. Glazed windows
11. Blind windows
12. Industrial metal shutter
13. Gantry
14. Brick and stone cornice

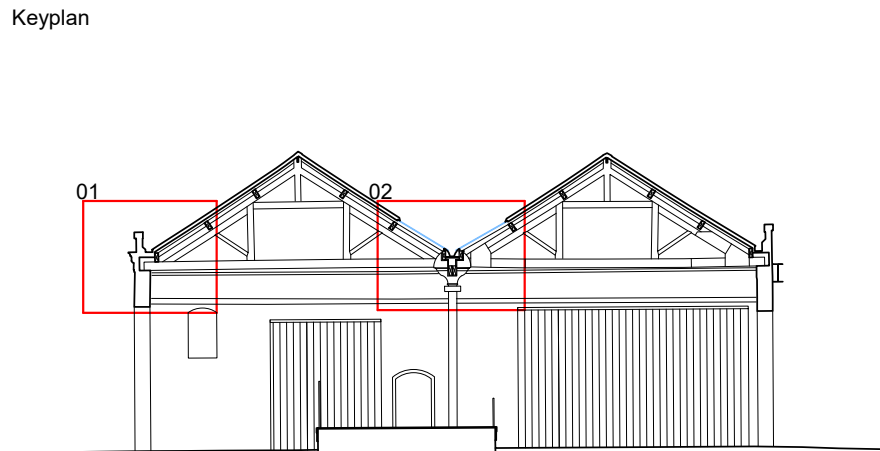

0 0.2 0.4 1m

Drawings are based on survey information provided and subject to changes to accommodate existing building structure and services installation. We have noted discrepancies in the survey information and clarification required following further site investigations by the contractor on site. Do not scale from drawing. Errors to be reported immediately to the Architect. All dimensions must be verified on site. To be read in conjunction with all relevant Architects', Services and Structural Engineers' drawings.

© Carmody Groarke Limited.

CARMODY GROARKE

Carmody Groarke Limited, 67-74 Saffron Hill, London EC1N 8QX
+44 (0)20 7836 2333 www.carmodygroarke.com

Drawing Name	Drawing Number
Demolition Parapet and Gutter Detail	PHL-CGA-00-00-DR-A-00501
Date	Issue
01.06.2021	A
Project Name	Powerhall
Client	SIM
Project number	PHL
Scale/Format	1 : 20
Drawn/Checked	Author/ Checker
Approved	Approver
CAD Reference	