
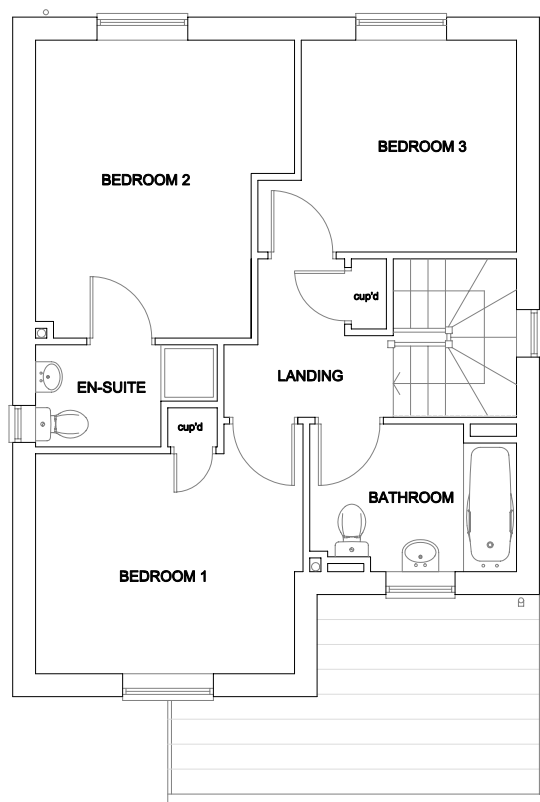
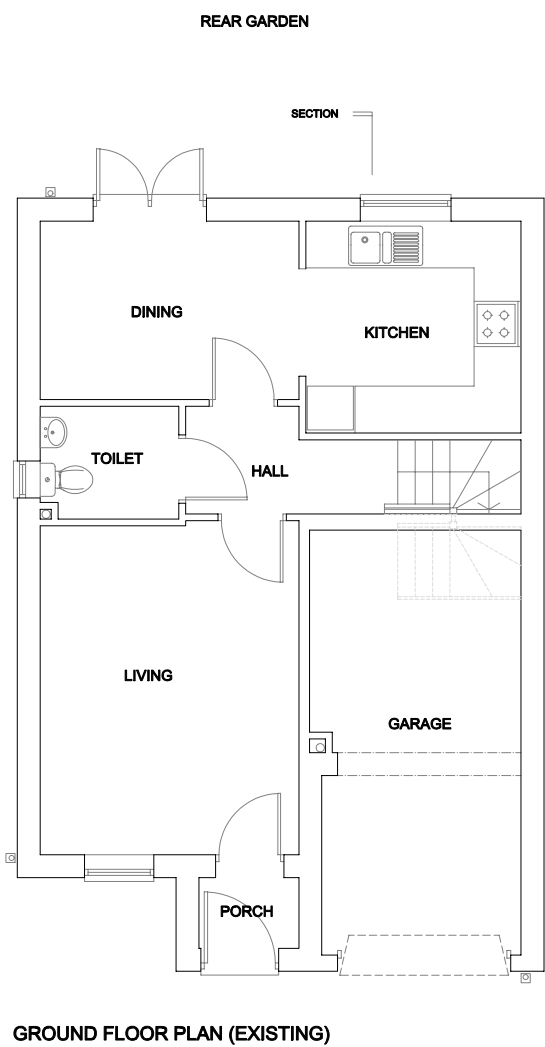
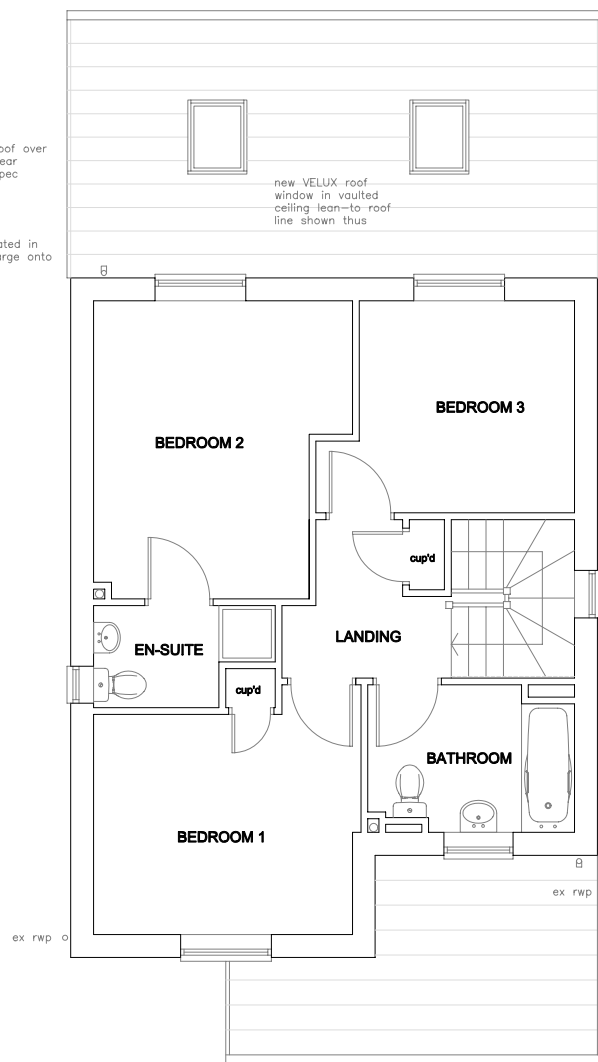


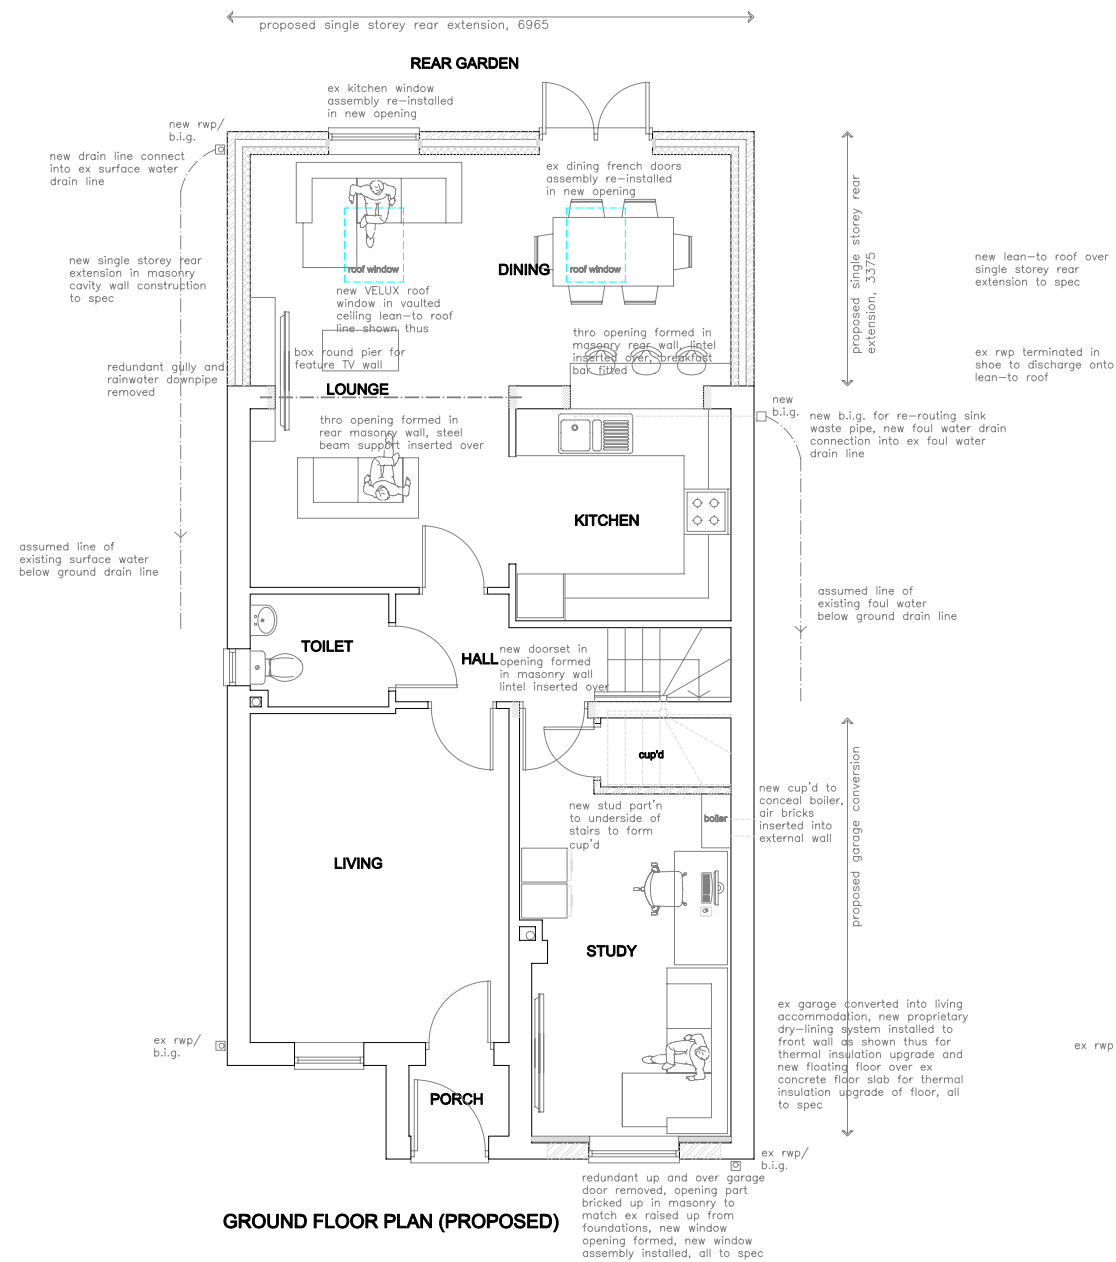

T2D (Team2Design) Architectural and Structural Design Consultancy Building Construction and Renovations Contractors Project and Property Management Consultancy email: team2design@btinternet.com tel: 07830 607827 (mobile) 0151 5301275 (office)		
client Mr Kok Leong LOH		
project Proposed single storey extension at rear and garage conversion 1 LILFORD CLOSE, GORTON MANCHESTER M12 5UD		
drawing title FLOOR PLANS AS EXISTING AND PROPOSED		
scale 1:100 @ A3	date May 2022	draw no 1LC/01