

KEY NOTES

- ENTIRE STOREFRONT, INCLUDING STALL RISER, GLAZED ENTRANCE DOUBLE DOOR ASSEMBLY WITH ALL HARDWARE TO BE RETAINED AS EXISTING.
- CAREFULLY REMOVE ILLUMINATED BRAND SIGN BONDED TO STOREFRONT GLAZING. RETAIN EXISTING POWER SUPPLY TO BE RE-USED FOR NEW SIGN INSTALLATION.
- REMOVE AND DISPOSE OF SUSPENDED SIGN LOCATED BEHIND GLAZING. PATCH AND REPAIR CEILING AND APPLY PAINT DECORATION TO MATCH EXISTING.
- REMOVE AND DISPOSE OF EXISTING ILLUMINATED PROJECTING SIGN PANEL. RETAIN EXISTING FIXING/SUPPORT BRACKET, CLEAN AND MAKE GOOD AS REQUIRED. READY TO RECEIVE NEW SIGN PANEL. RETAIN EXISTING POWER SUPPLY TO BE RE-USED FOR NEW SIGN INSTALLATION.
- DIGITAL MEDIA SCREEN BEHIND STOREFRONT GLAZING TO BE DECOMMISSIONED, RETAIN IN EXISTING POSITION FOR POSSIBLE FUTURE USE IF REQUIRED.
- CAREFULLY REMOVE EXISTING VINYL MANIFESTATION APPLIED TO GLAZING.
- SECURITY CAMERA TO REMAIN.

LEGEND

DESCRIPTION	ELEVATION DATUM
	ELEVATION DATUM
	PLAN KEY NOTE
	DETAIL INDICATOR

NOTES

DRAWINGS ARE DESIGN INTENT ONLY.
PRODUCTION DRAWINGS TO BE COMPLETED BY CONTRACTOR TO MEASURED SITE DIMENSIONS FOR DESIGNERS / ARCHITECT'S APPROVAL PRIOR TO CONSTRUCTION.

CONTRACTOR TO ENSURE ALL MATERIALS AND WORKMANSHIP COMPLIES WITH LOCAL AUTHORITY REGULATIONS.

STRUCTURAL ENGINEER MUST BE EMPLOYED WHERE APPLICABLE.

THIS DRAWING IS THE COPYRIGHT OF CAPELO DESIGN LTD. THIS DRAWING CANNOT BE COPIED, REPRODUCED, RETAINED OR DISCLOSED TO ANY UNAUTHORISED PERSON.

PROJECT INFORMATION

SITE ADDRESS:
UNIT 85
ARNDALE CENTRE
23 MARKET ST
MANCHESTER
M1 1WR

REVISION

REV	DESCRIPTION	DRAWN	DATE
-	ADVERTISEMENT CONSENT ISSUE	MEC	12/05/21

DRAWING STATUS

- ☐ FOR INFORMATION
☒ FOR APPROVAL
☐ FOR COSTING ONLY
☐ FOR CONSTRUCTION

CAPELO
www.capepo.design / hello@capepo.design


CLIENT
CIGNPOST DIAGNOSTICS

PROJECT
ARNDALE CENTRE, MANCHESTER
RETAIL UNIT 85

DESCRIPTION
EXISTING STOREFRONT
ELEVATION

SCALE 1:25 @ A1
DRAWN BY D.D.
DATE APR. '21

DRAWING NO. 21143-AX-P200
REVISION

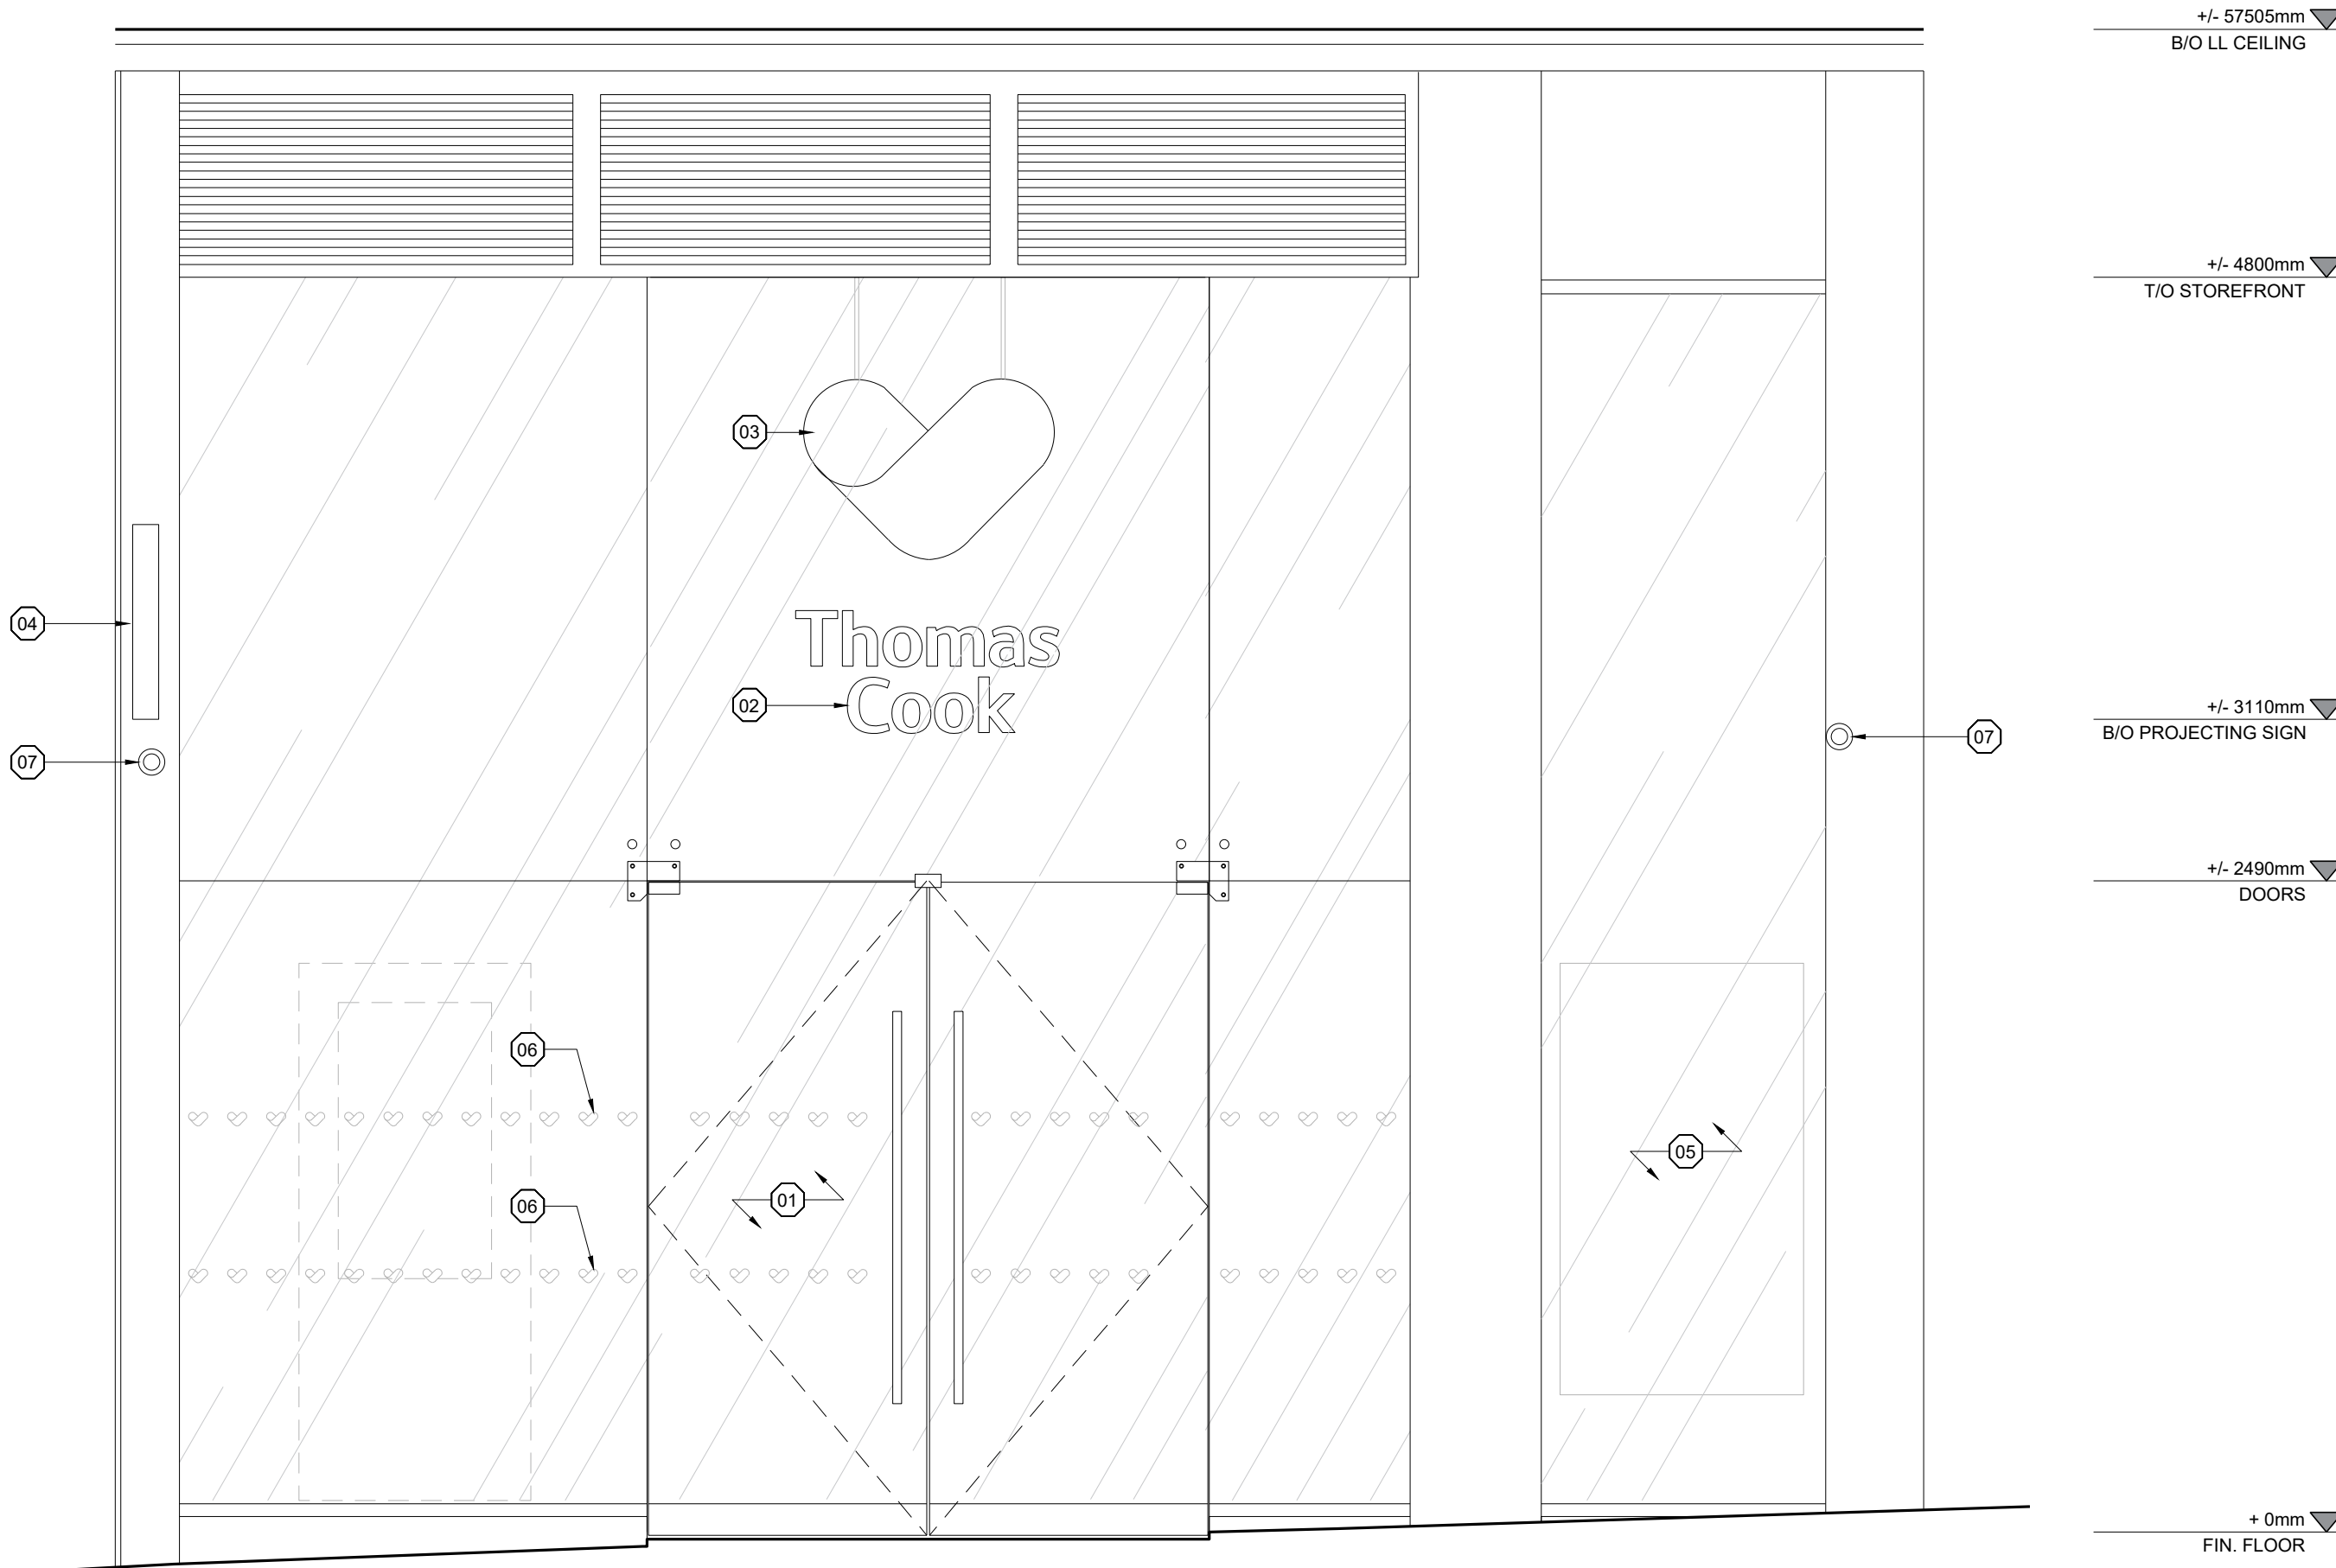

01 EXISTING STOREFRONT ELEVATION
1:25 @ A1