




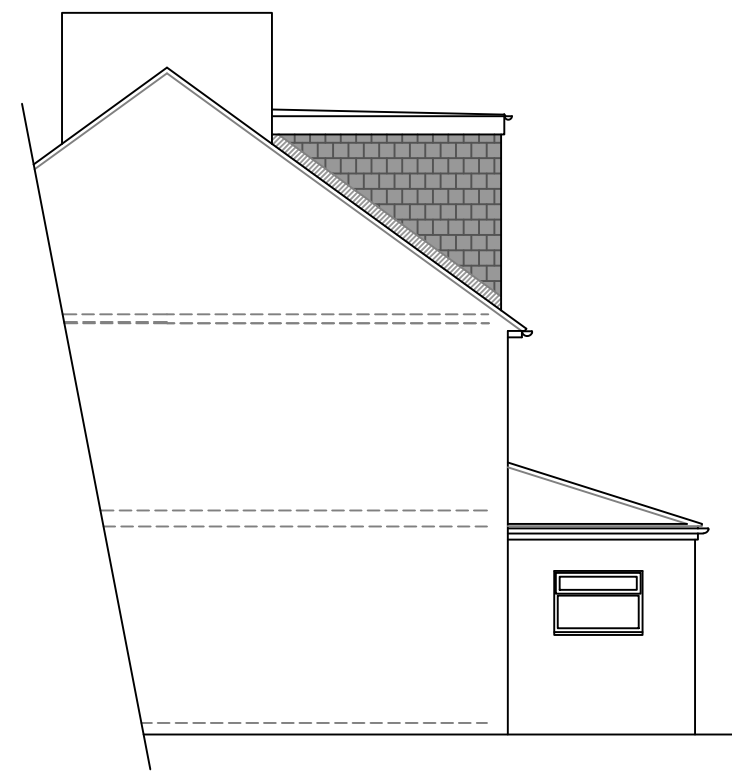

Proposed Side Elevation

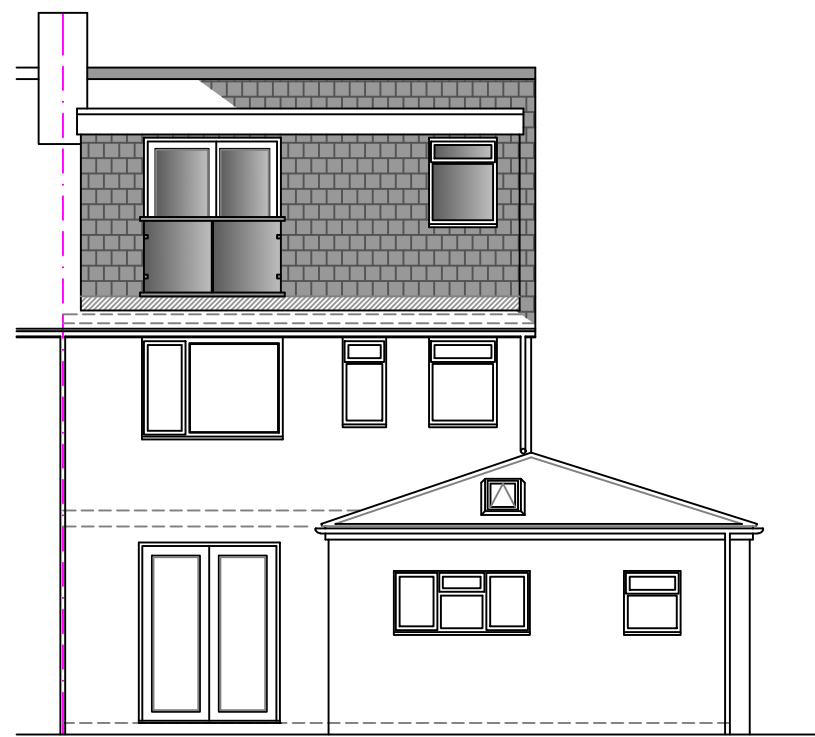

Proposed Rear Elevation

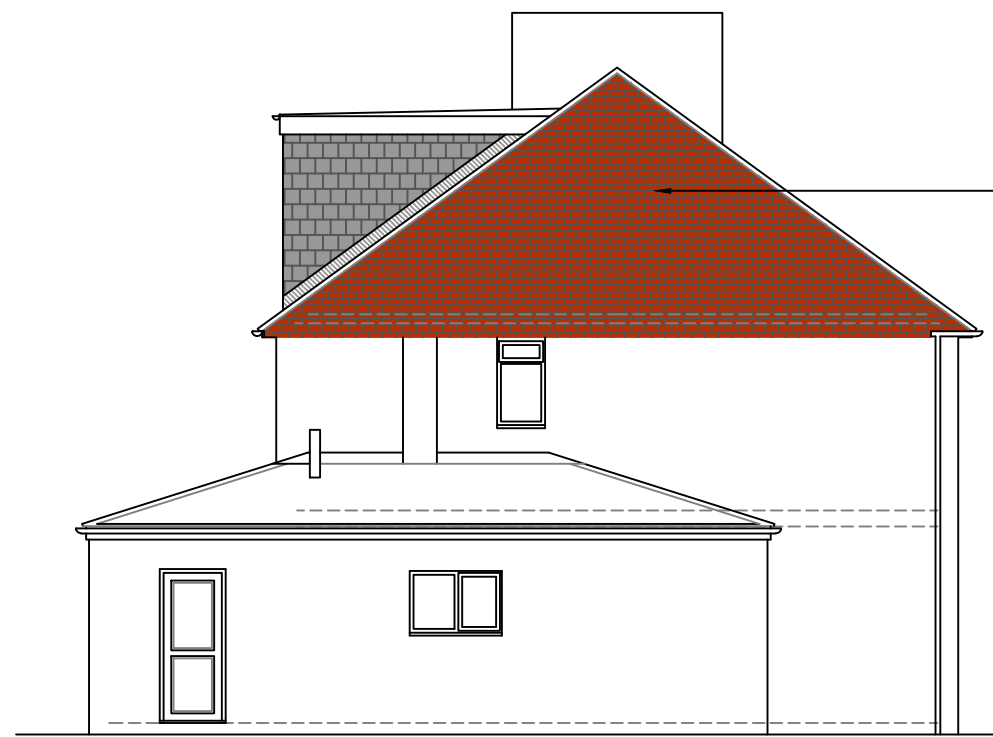


Proposed Side Elevation

1:100



Proposed Front Elevation


Proposed Gable to be constructed in matching brick

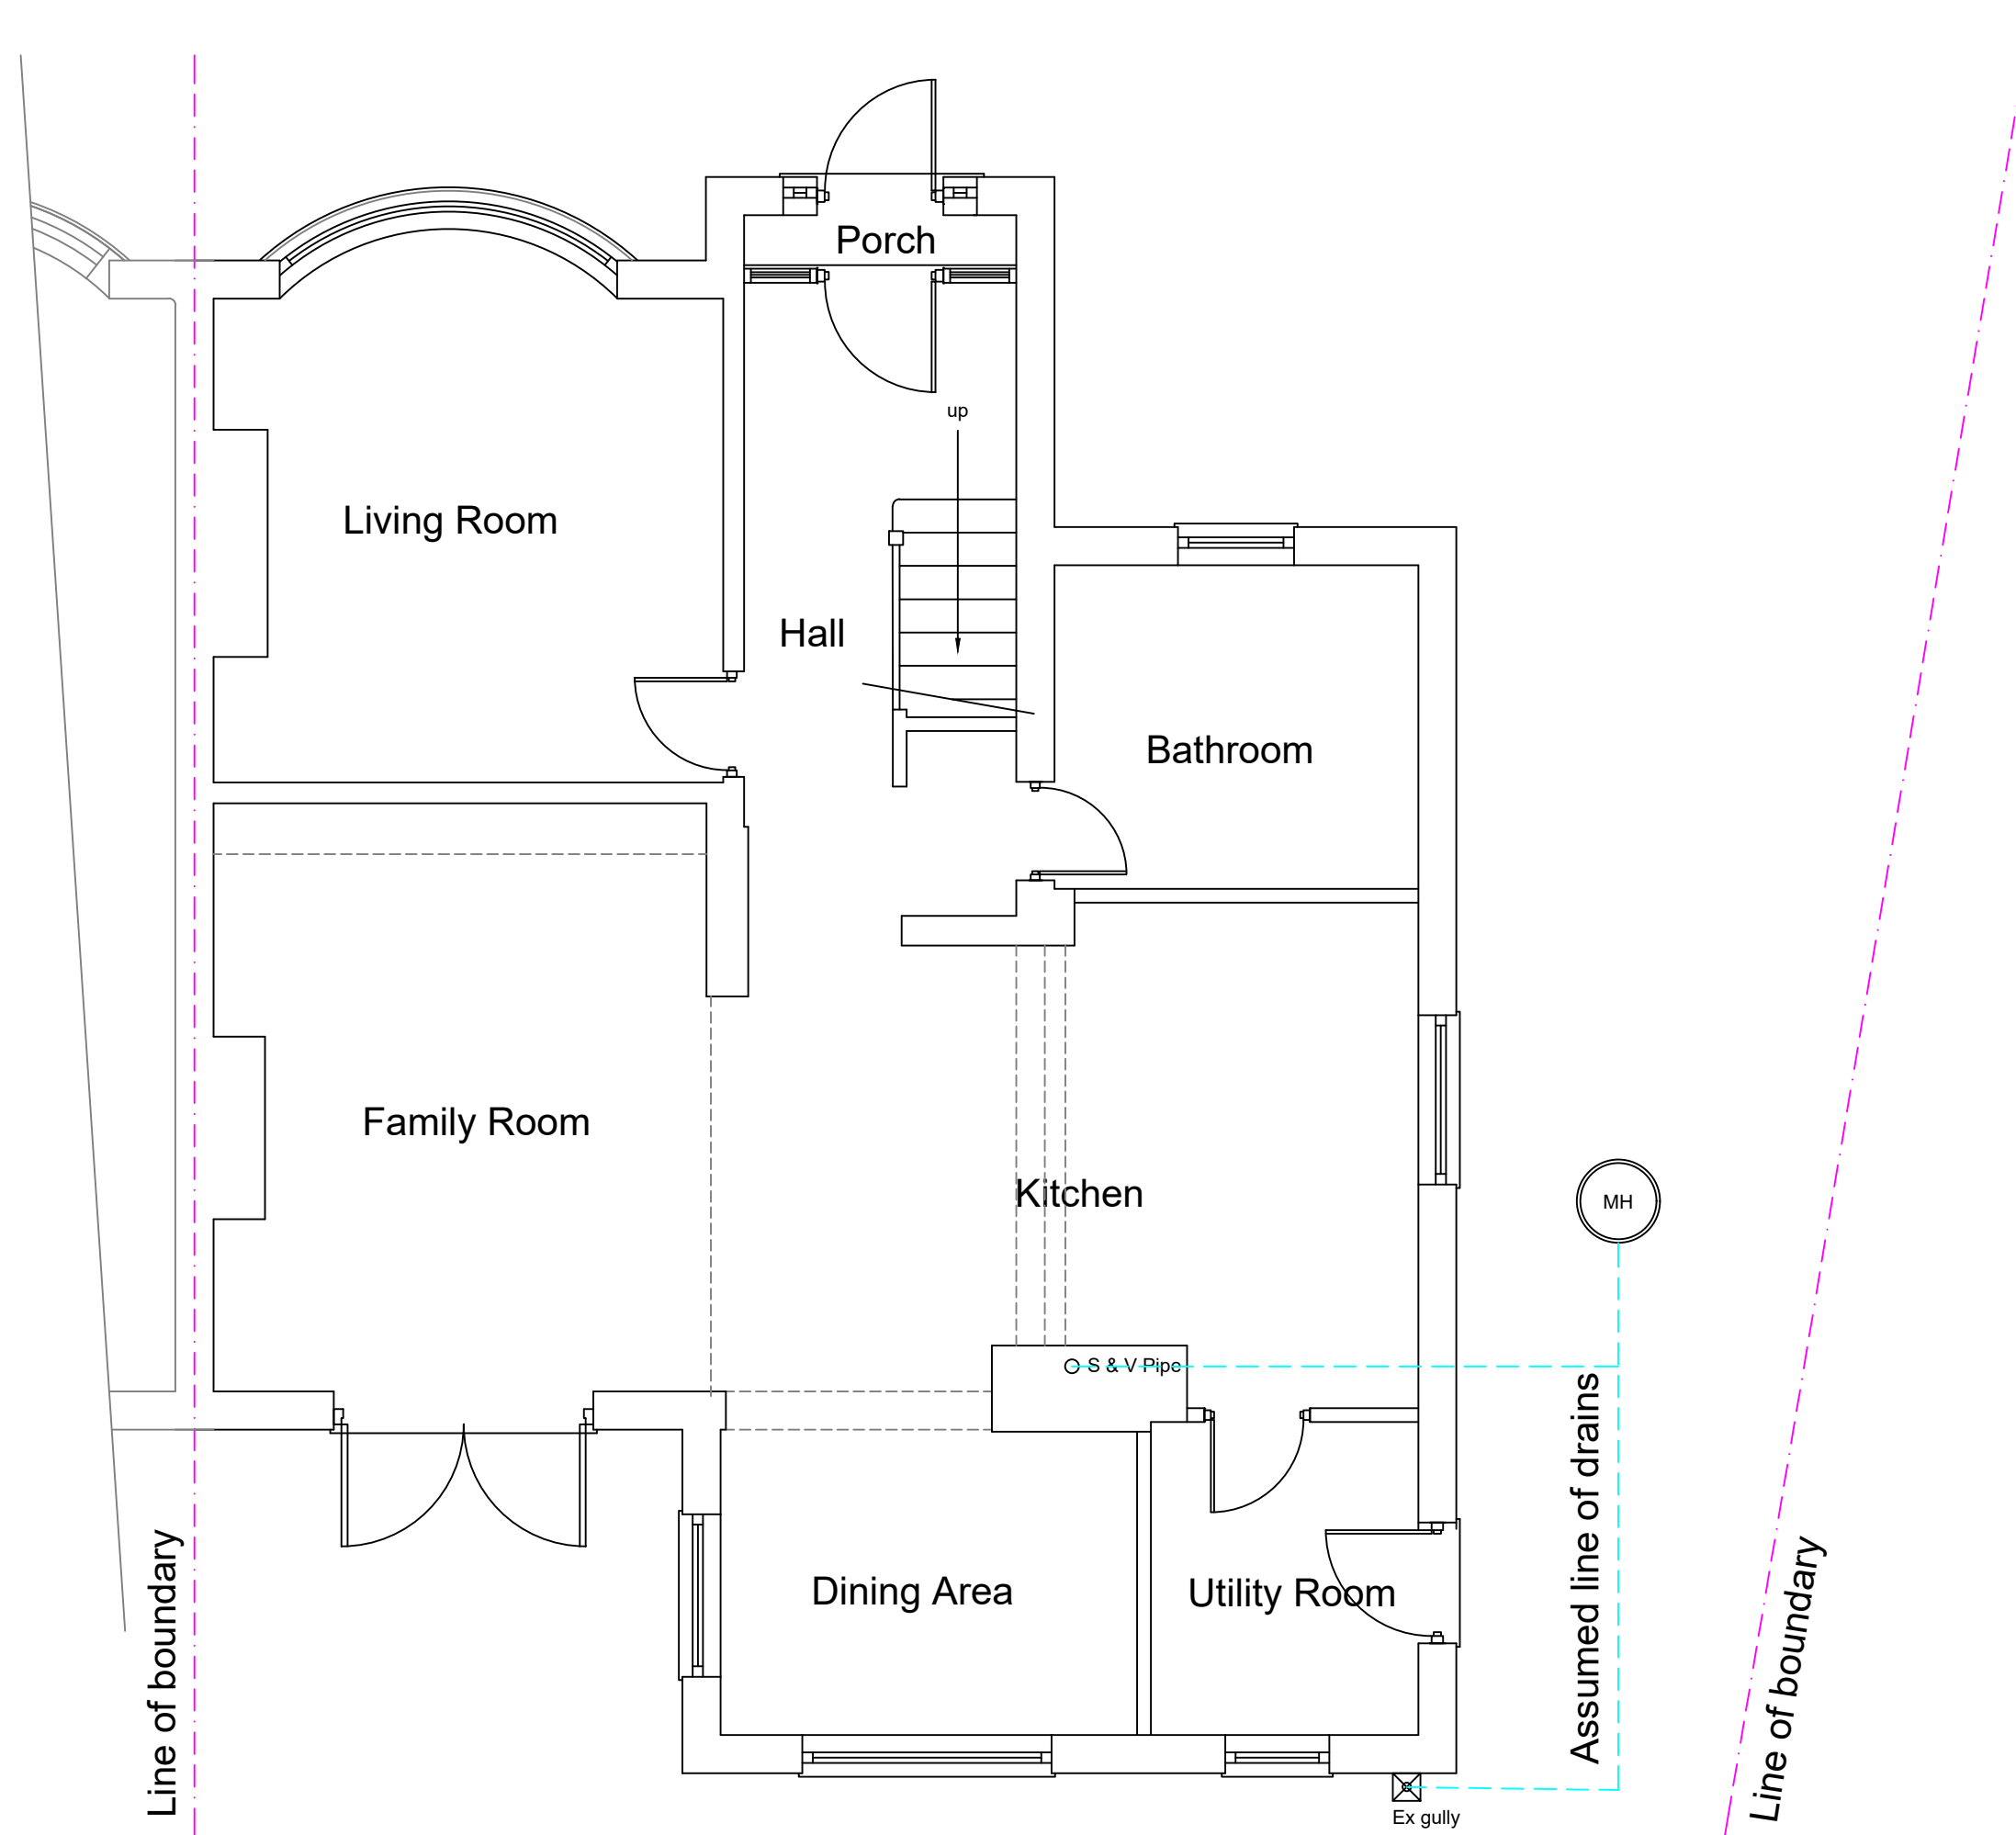

Proposed Ground Floor Plan



Proposed First Floor Plan

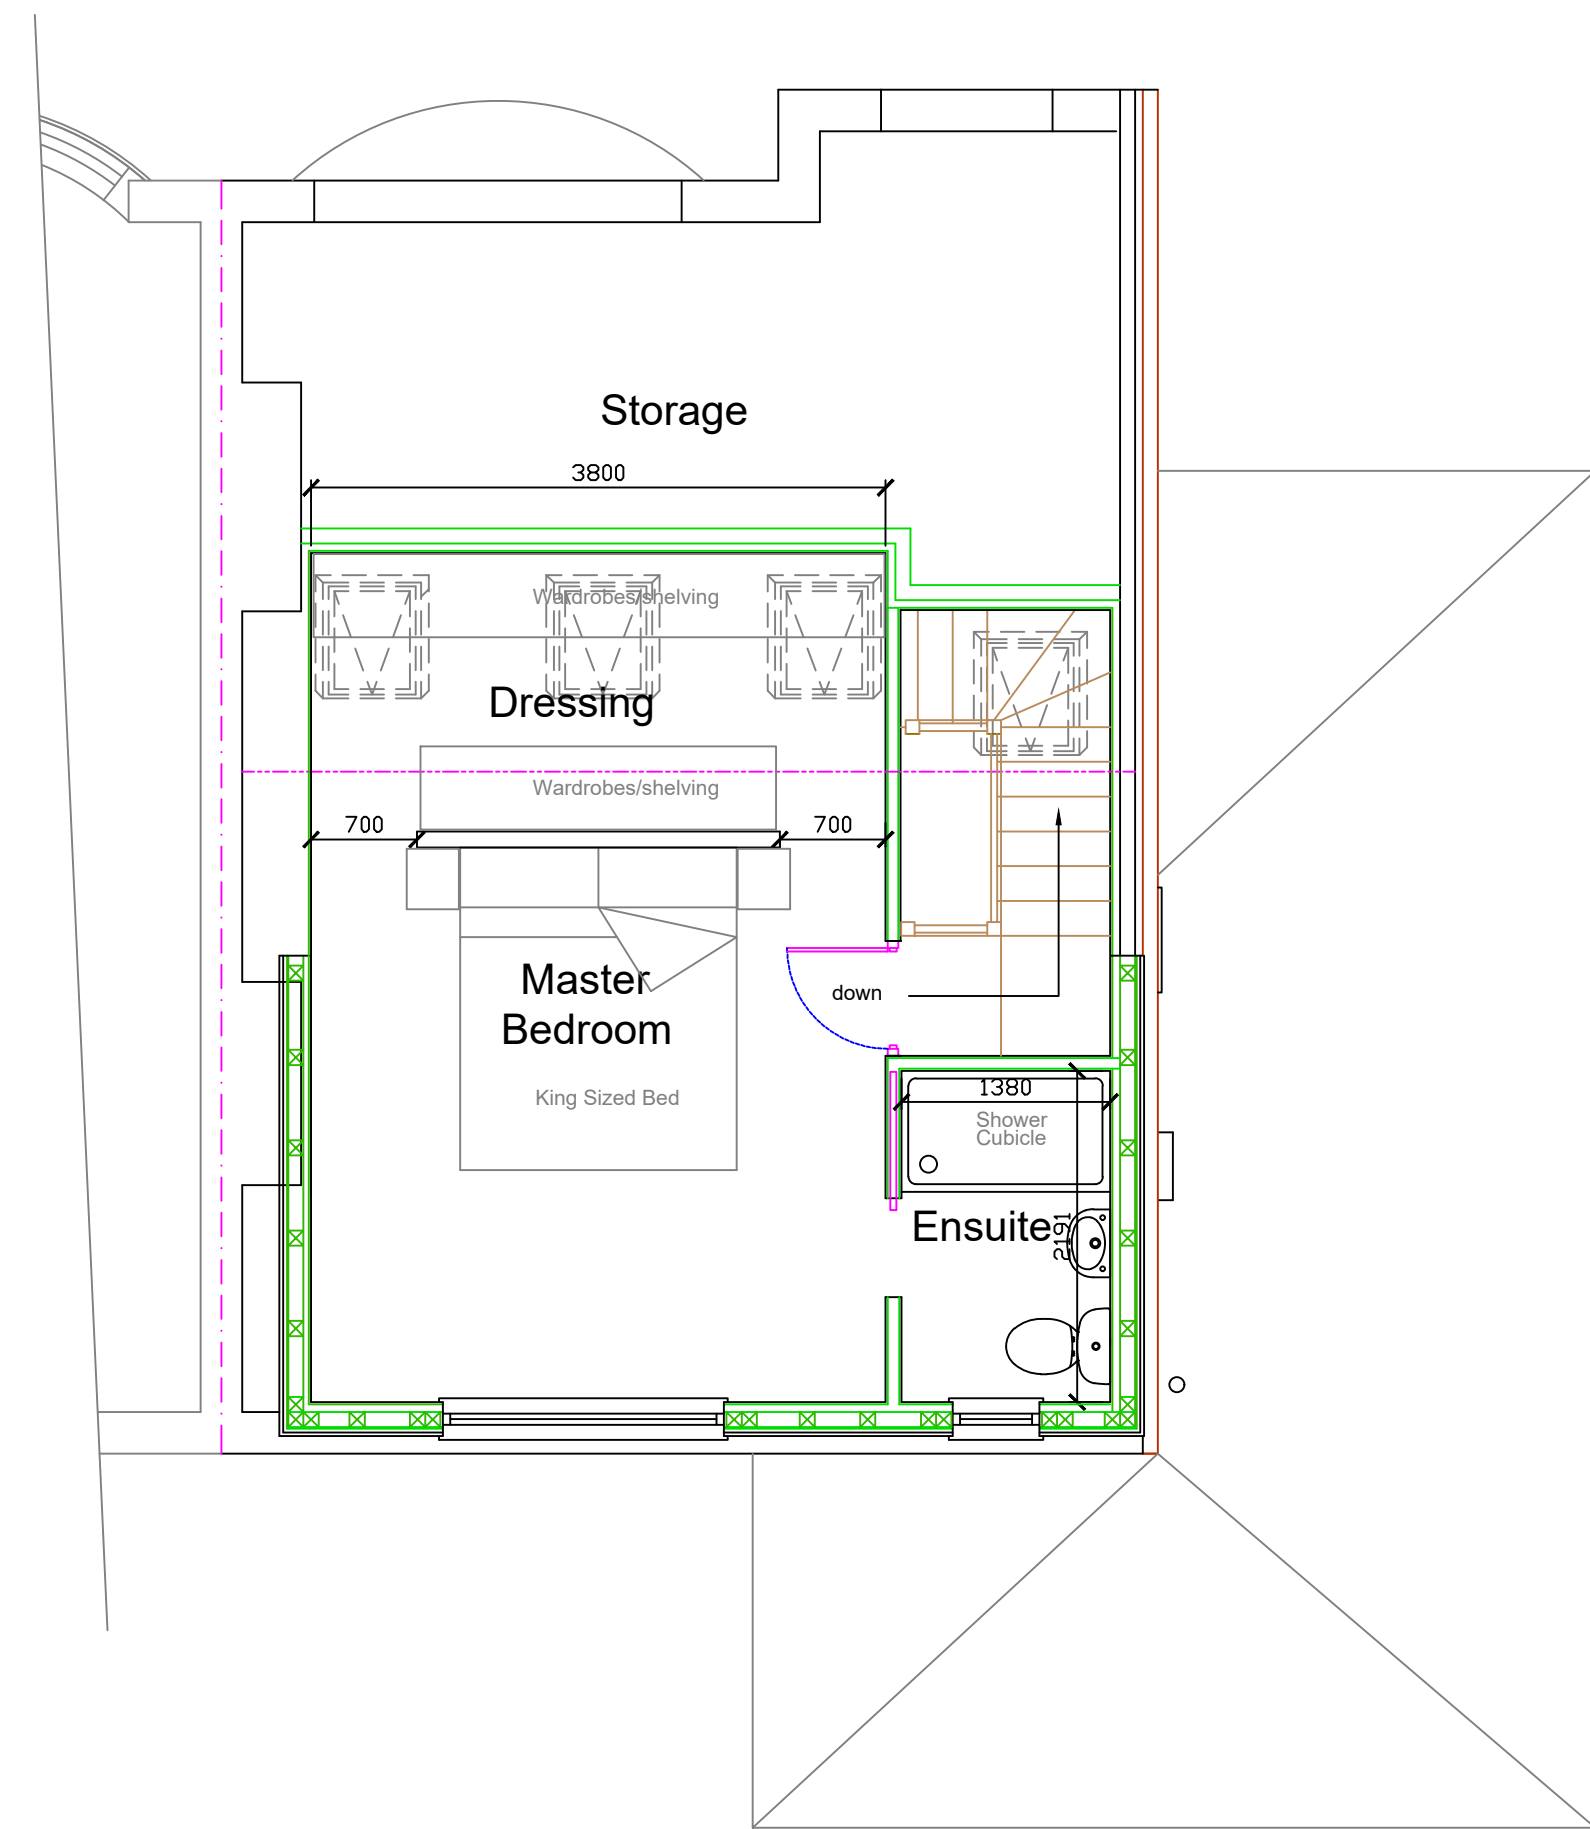

Proposed Second Floor Plan

Rev A 02 07 21  
Gable finishing material note added and roof lights added to front elevation as requested by planning authority

|                  |                 |                                                   |           |
|------------------|-----------------|---------------------------------------------------|-----------|
| Stage :-         |                 | Lawful Development Drawing                        |           |
| Project Title :- |                 | Proposed Hip to Gable, Dormer Loft Conversion     |           |
| Drawing Title :- |                 | Proposed Plans & Elevations                       |           |
| Client :-        |                 | Ms Siddall                                        |           |
| Drwg No :-       | 04/21/70        | Date :-                                           | April '21 |
| Scale :-         | 1:100 & 1:50@A1 | Rev :-                                            | Rev A     |
| Site Address :-  |                 | Drawn:-                                           | SCM       |
|                  |                 | Checked :-                                        |           |
|                  |                 | 15 Brooklawn Drive, Didsbury, Manchester, M20 3GY |           |