

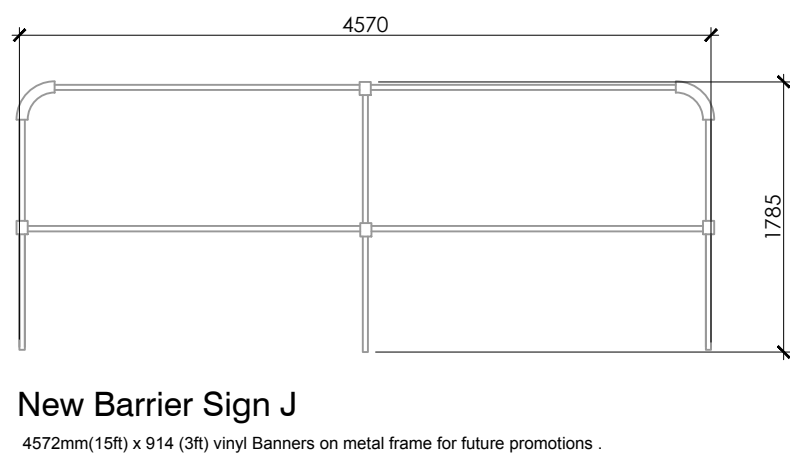
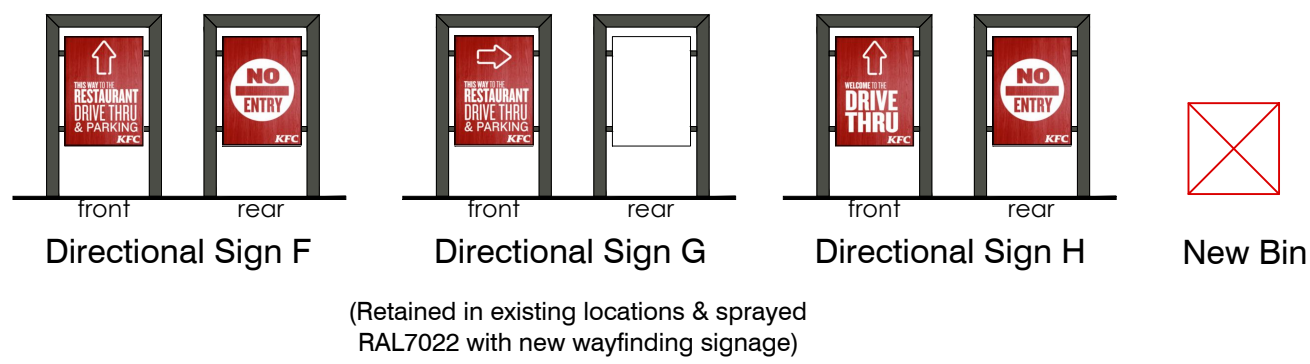
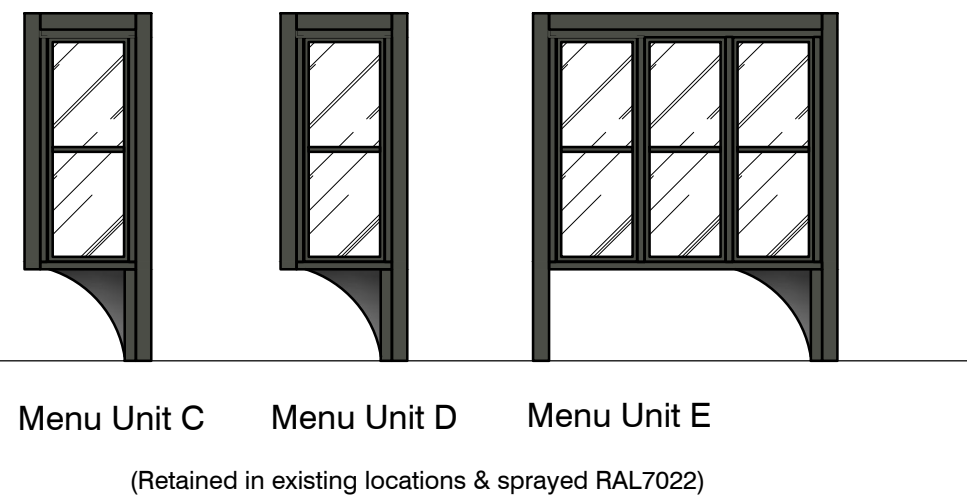
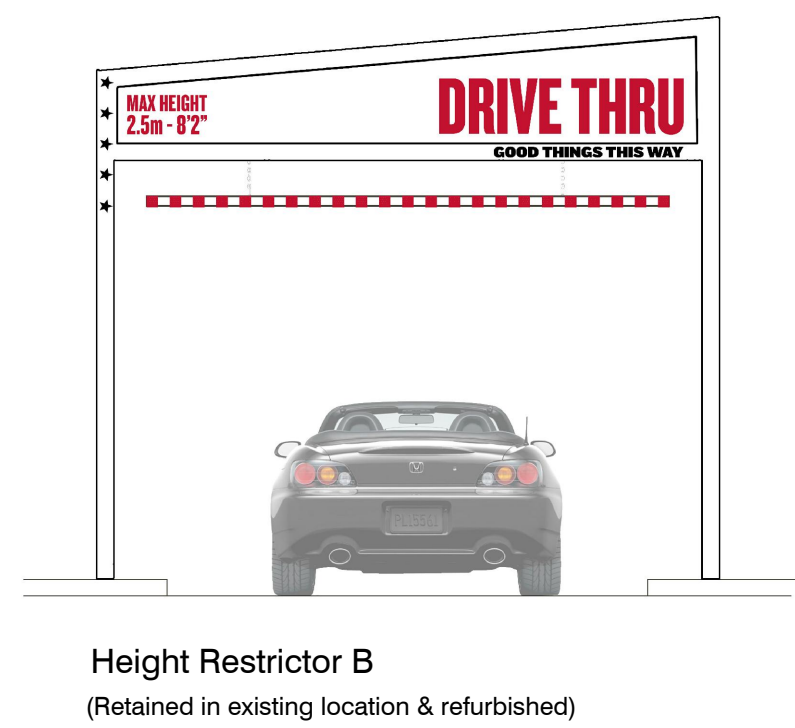


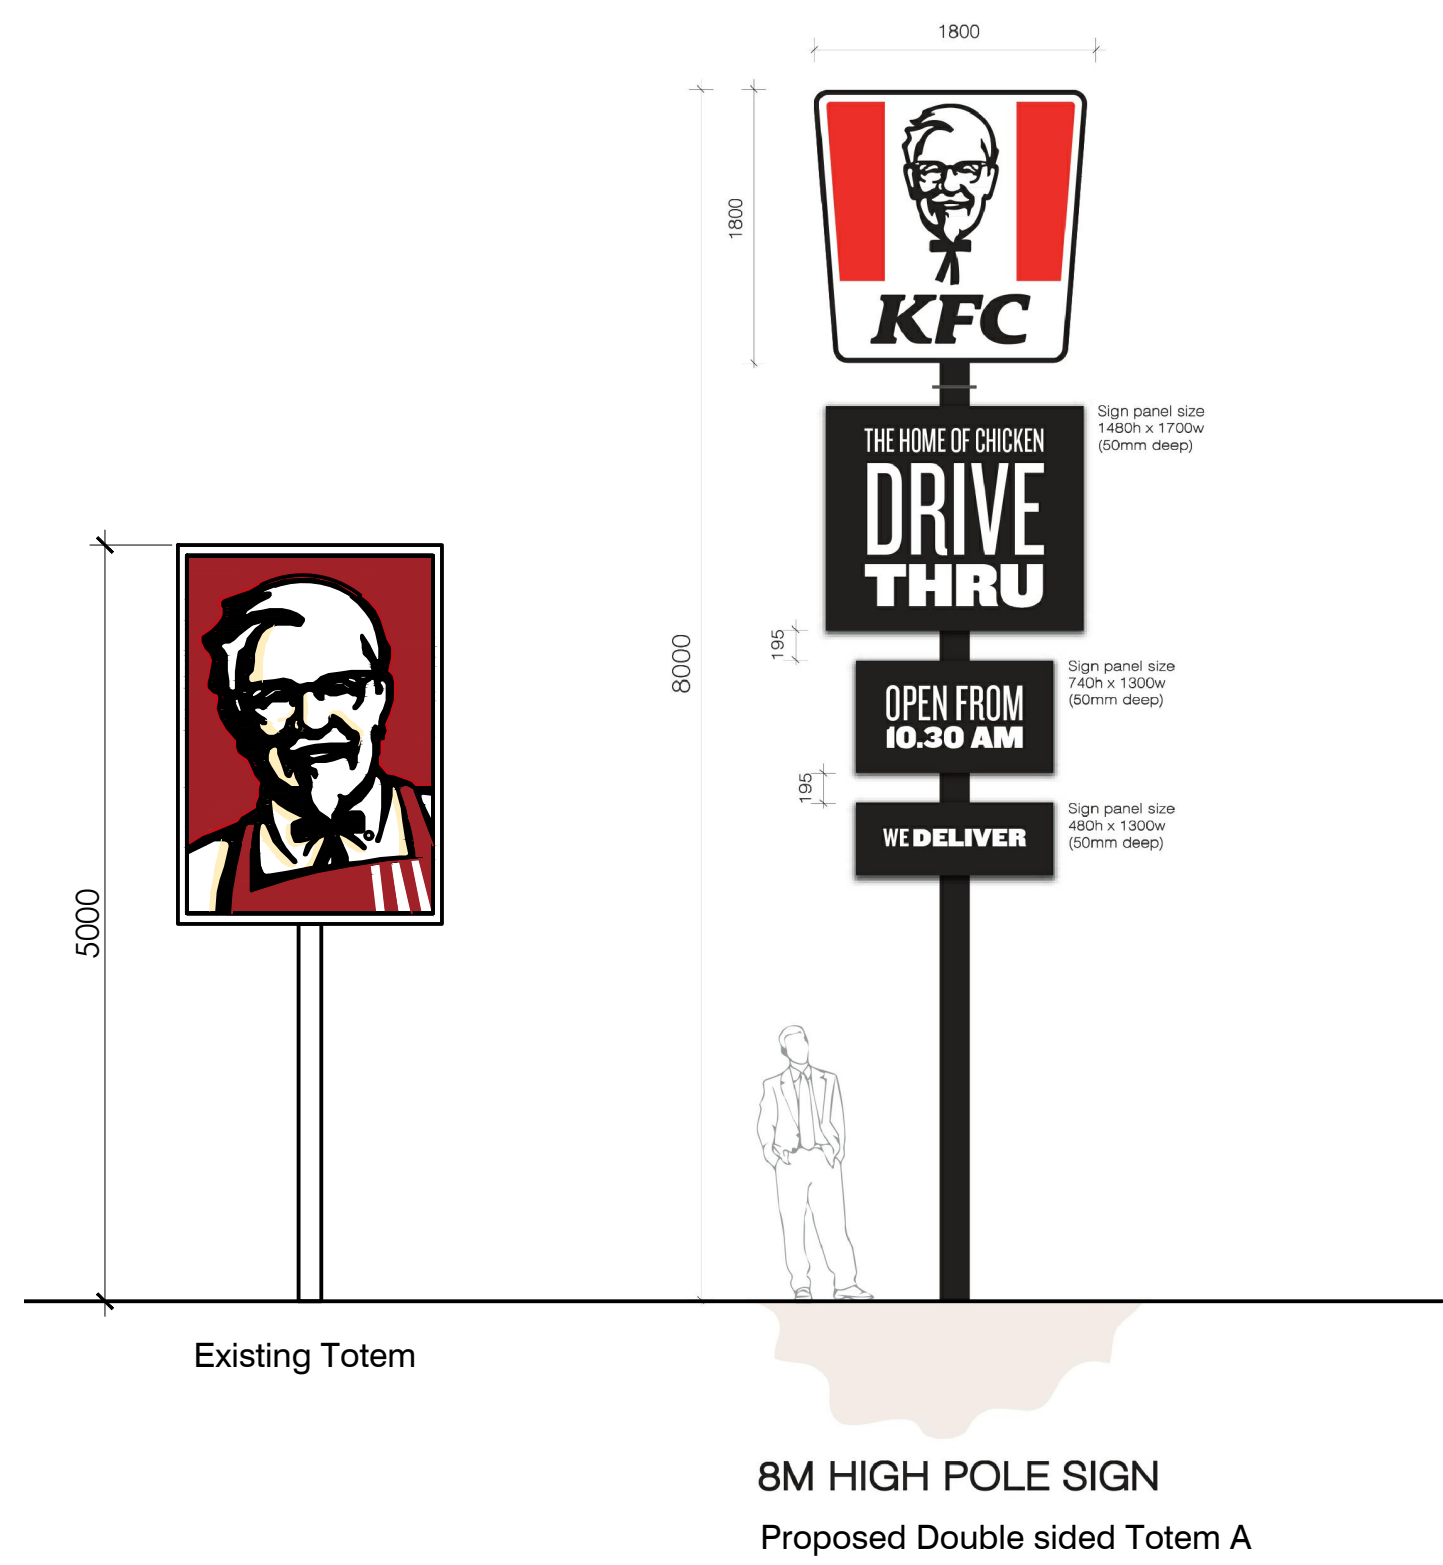

SITE SIGNAGE DETAILS

Scale - 1:50 @ A1

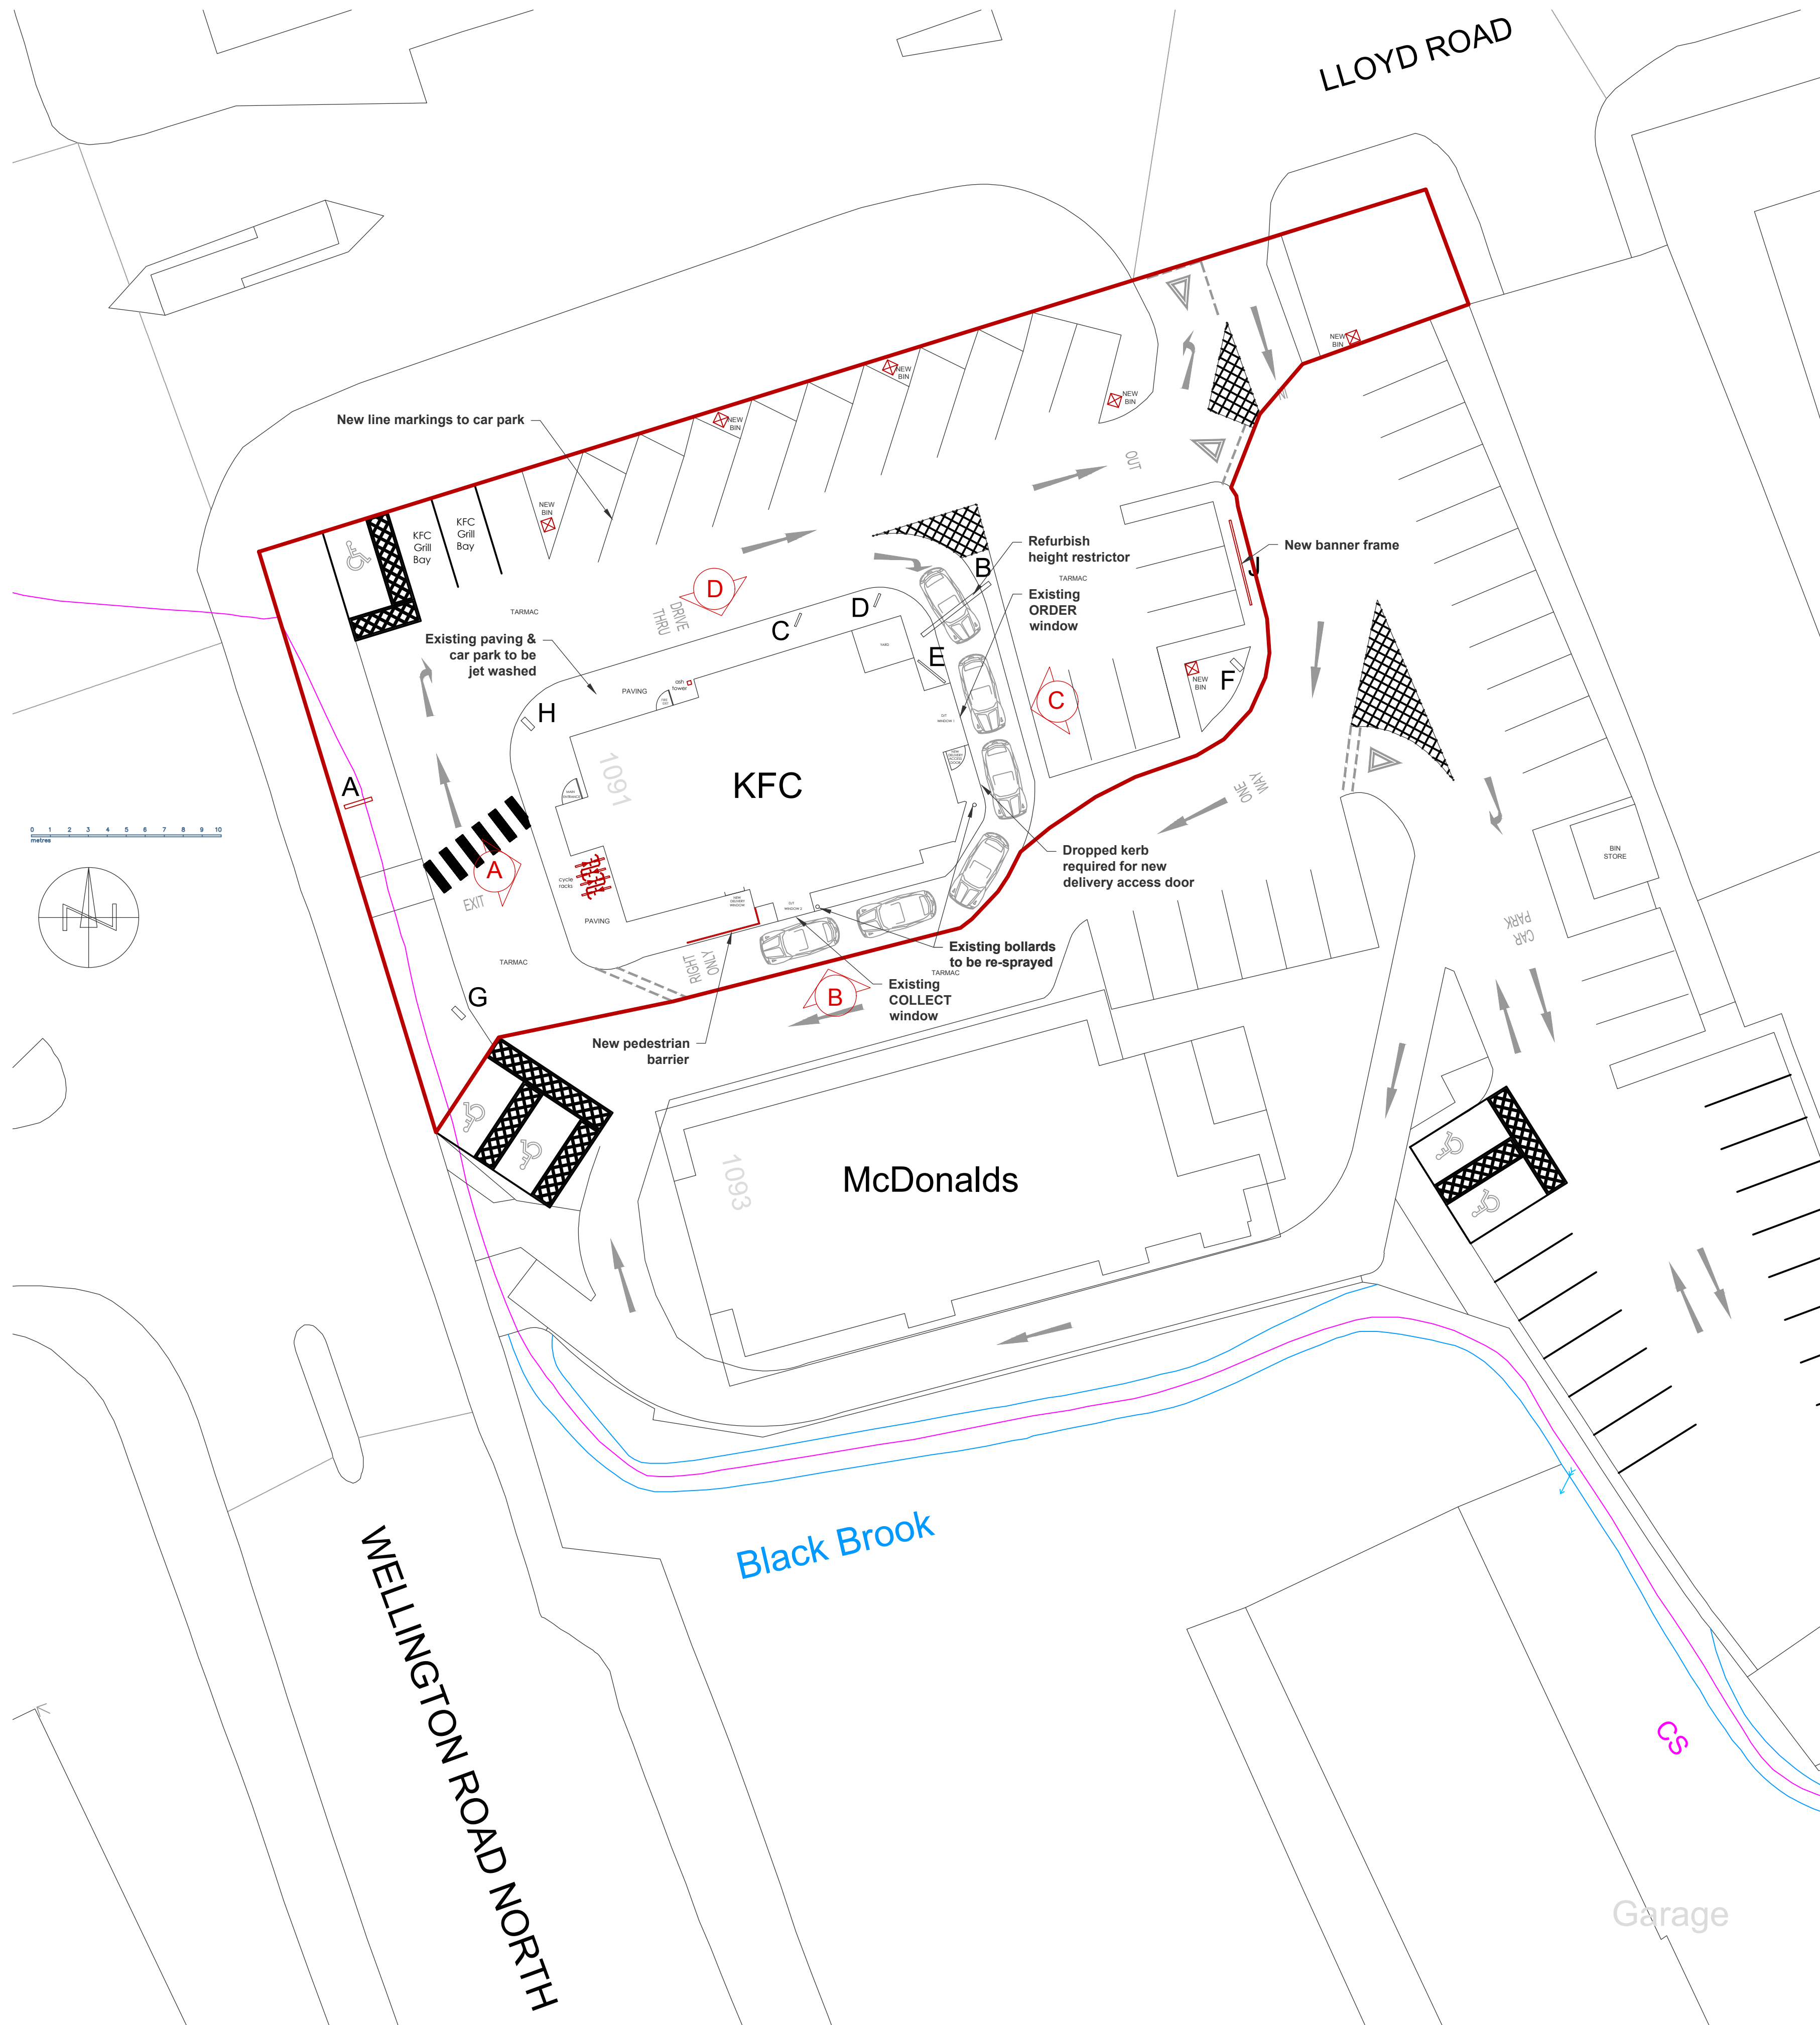

PROPOSED SITE PLAN

Scale - 1:200 @ A1

DESIGN SIGNOFF	
NAME / TITLE	
SIGNATURE	DATE

ALL DIMENSIONS TO BE CHECKED ON SITE.
DO NOT SCALE FROM THIS DRAWING EXCEPT FOR
THE PURPOSES OF LOCAL AUTHORITY PLANNING

REV	DATE	DESCRIPTION
G	03.08.21	1no barrier frame omitted
F	09.06.21	Red outline added
E	25.05.21	Additional information added
D	18.05.21	Updated following comments from KFC
C	28.04.21	Updated to suit latest scheme
B	08.02.21	Delivery window added
A	05.02.21	Layout updated following comments from KFC



PYE DESIGN ARCHITECTS
RIBA Chartered Practice
www.pyedesign.co.uk

29 Market Street
Hindley
Wigan
WN2 3AE
01942 256007
info@pyedesign.co.uk

IMAGE ENHANCEMENT

SITE ADDRESS
KFC HEATON CHAPEL
Unit 1 Monarch Retail Park
Lloyd Road / Wellington Road
Stockport
M19 2RE

DRAWING TITLE
Proposed Site Plan

DRAWN BY	CHECKED	DATE
RHS	ARP	JAN 2021
STORE NO.	SCALE	
5789	1:200 @A1	

DRAWING NO.	REVISION
5789/2021/A104 (PD Ref. 4032)	G

FOR APPROVAL