



General Notes
The Architect shall have no responsibility for any use made of this document other than for that which it was prepared and issued.
All dimensions should be checked on site. Do not scale from this drawing. To be read in conjunction with all other Consultant's drawings. The Architect to be immediately notified of any discrepancies.
Copyright on this drawing retained by the Architect.

- LEGEND**
- Site Boundary
 - 1-bed Apartment
 - 2-bed Apartment
 - Circulation

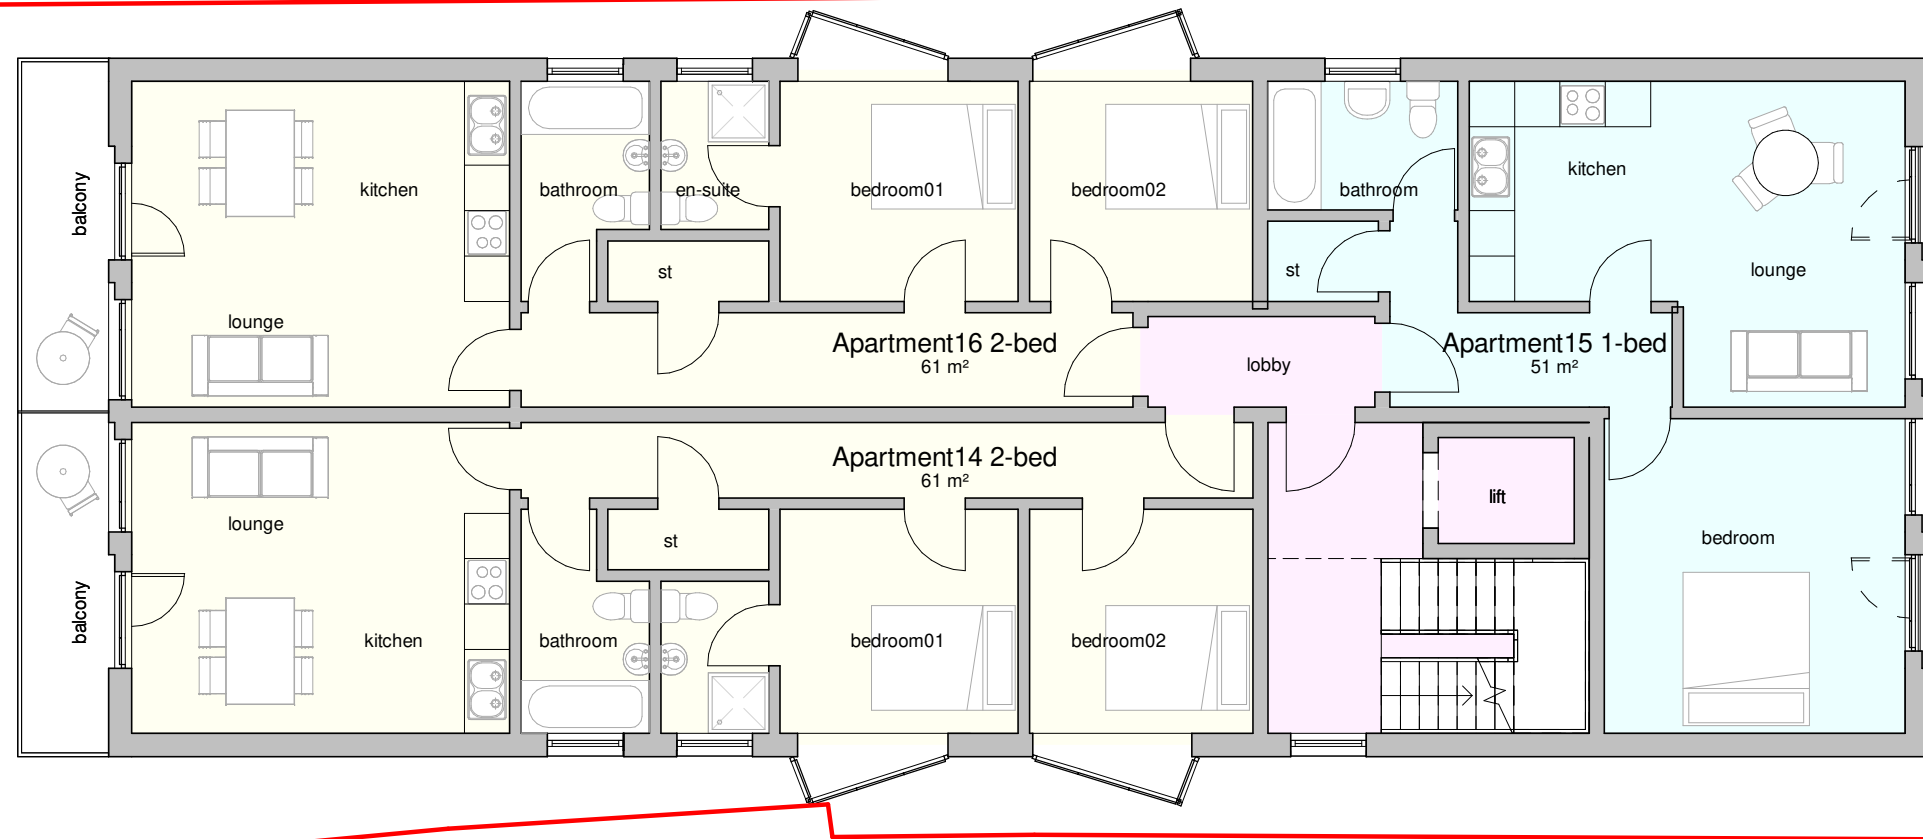


1 Proposed Fifth Floor Plan
1 : 100

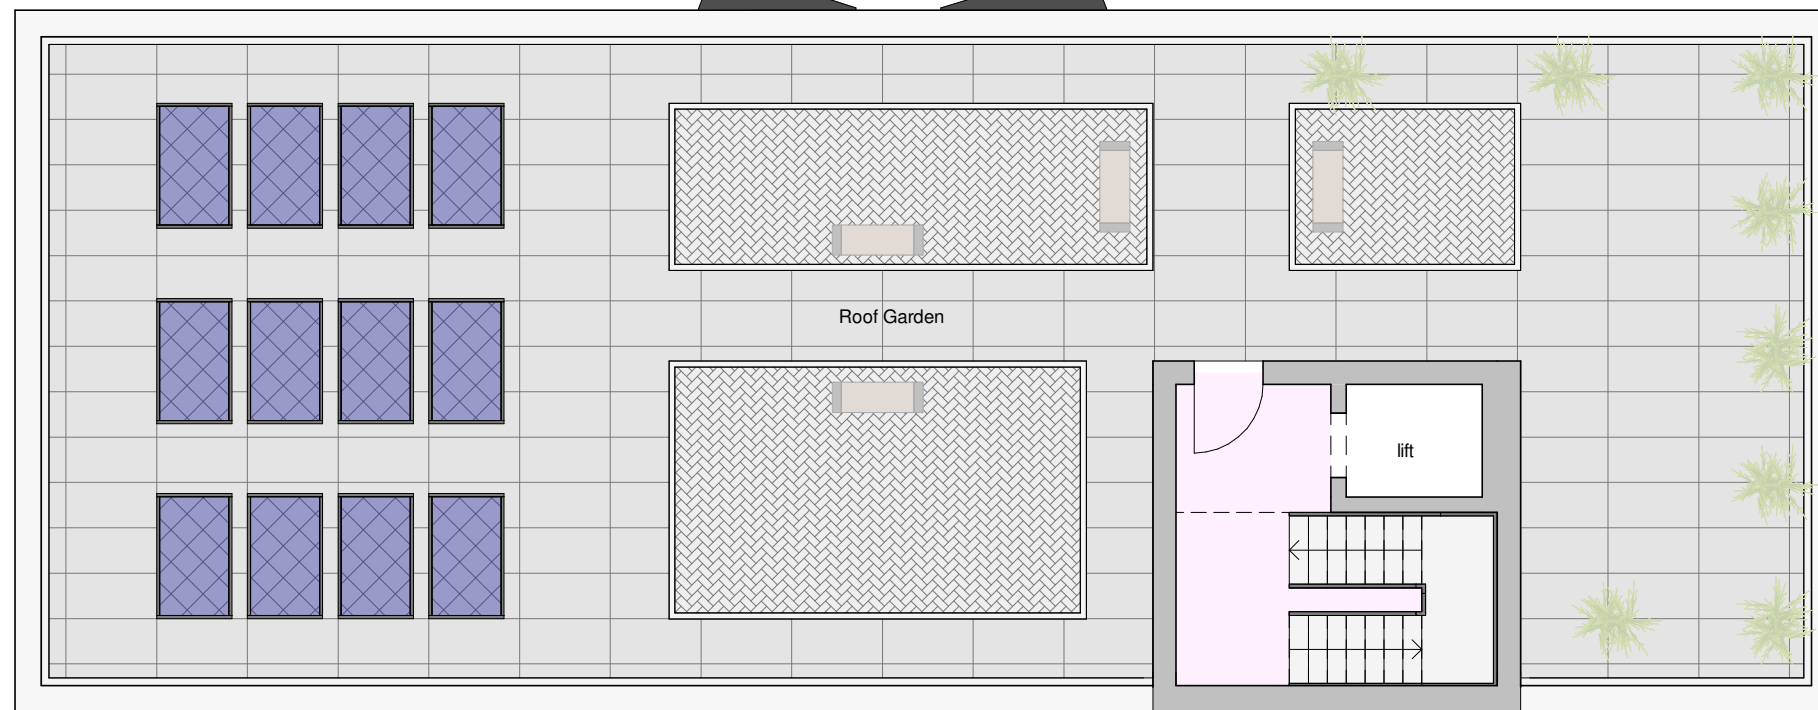

2 Proposed Roof Plan
1 : 100

0 1 2 3 4m
1:100

 

F	16/04/21	SA	SH	Amended Proposed
E	28/03/21	SA	SH	Amended Proposed
D	08/03/21	SA	SH	Amended Proposed
C	04/03/21	SA	SH	Amended Proposed
B	25/02/21	SA	SH	Amended Proposed
A	19/02/21	SA	SH	Amended Proposed
-	16/02/21	SA	SH	Initial Issue
No.	Date	Dwn	Chk	App
				Revision or reason for issue

Client
Brunswick Living Ltd

createit studios
Architects & Designers

Create It Studios (NW) Ltd
Universal Square
Devonshire Street North
Manchester M12 6JH
0161 974 6165
www.createitstudios.co.uk
info@createitstudios.co.uk

Project Title
Brunswick Street

Scale / North Point
1 : 100

Drawing Title
Proposed Fifth & Roof Floor Plans

Drawing Number A1324(02)005	Revision F
Drawing Status Preliminary	