


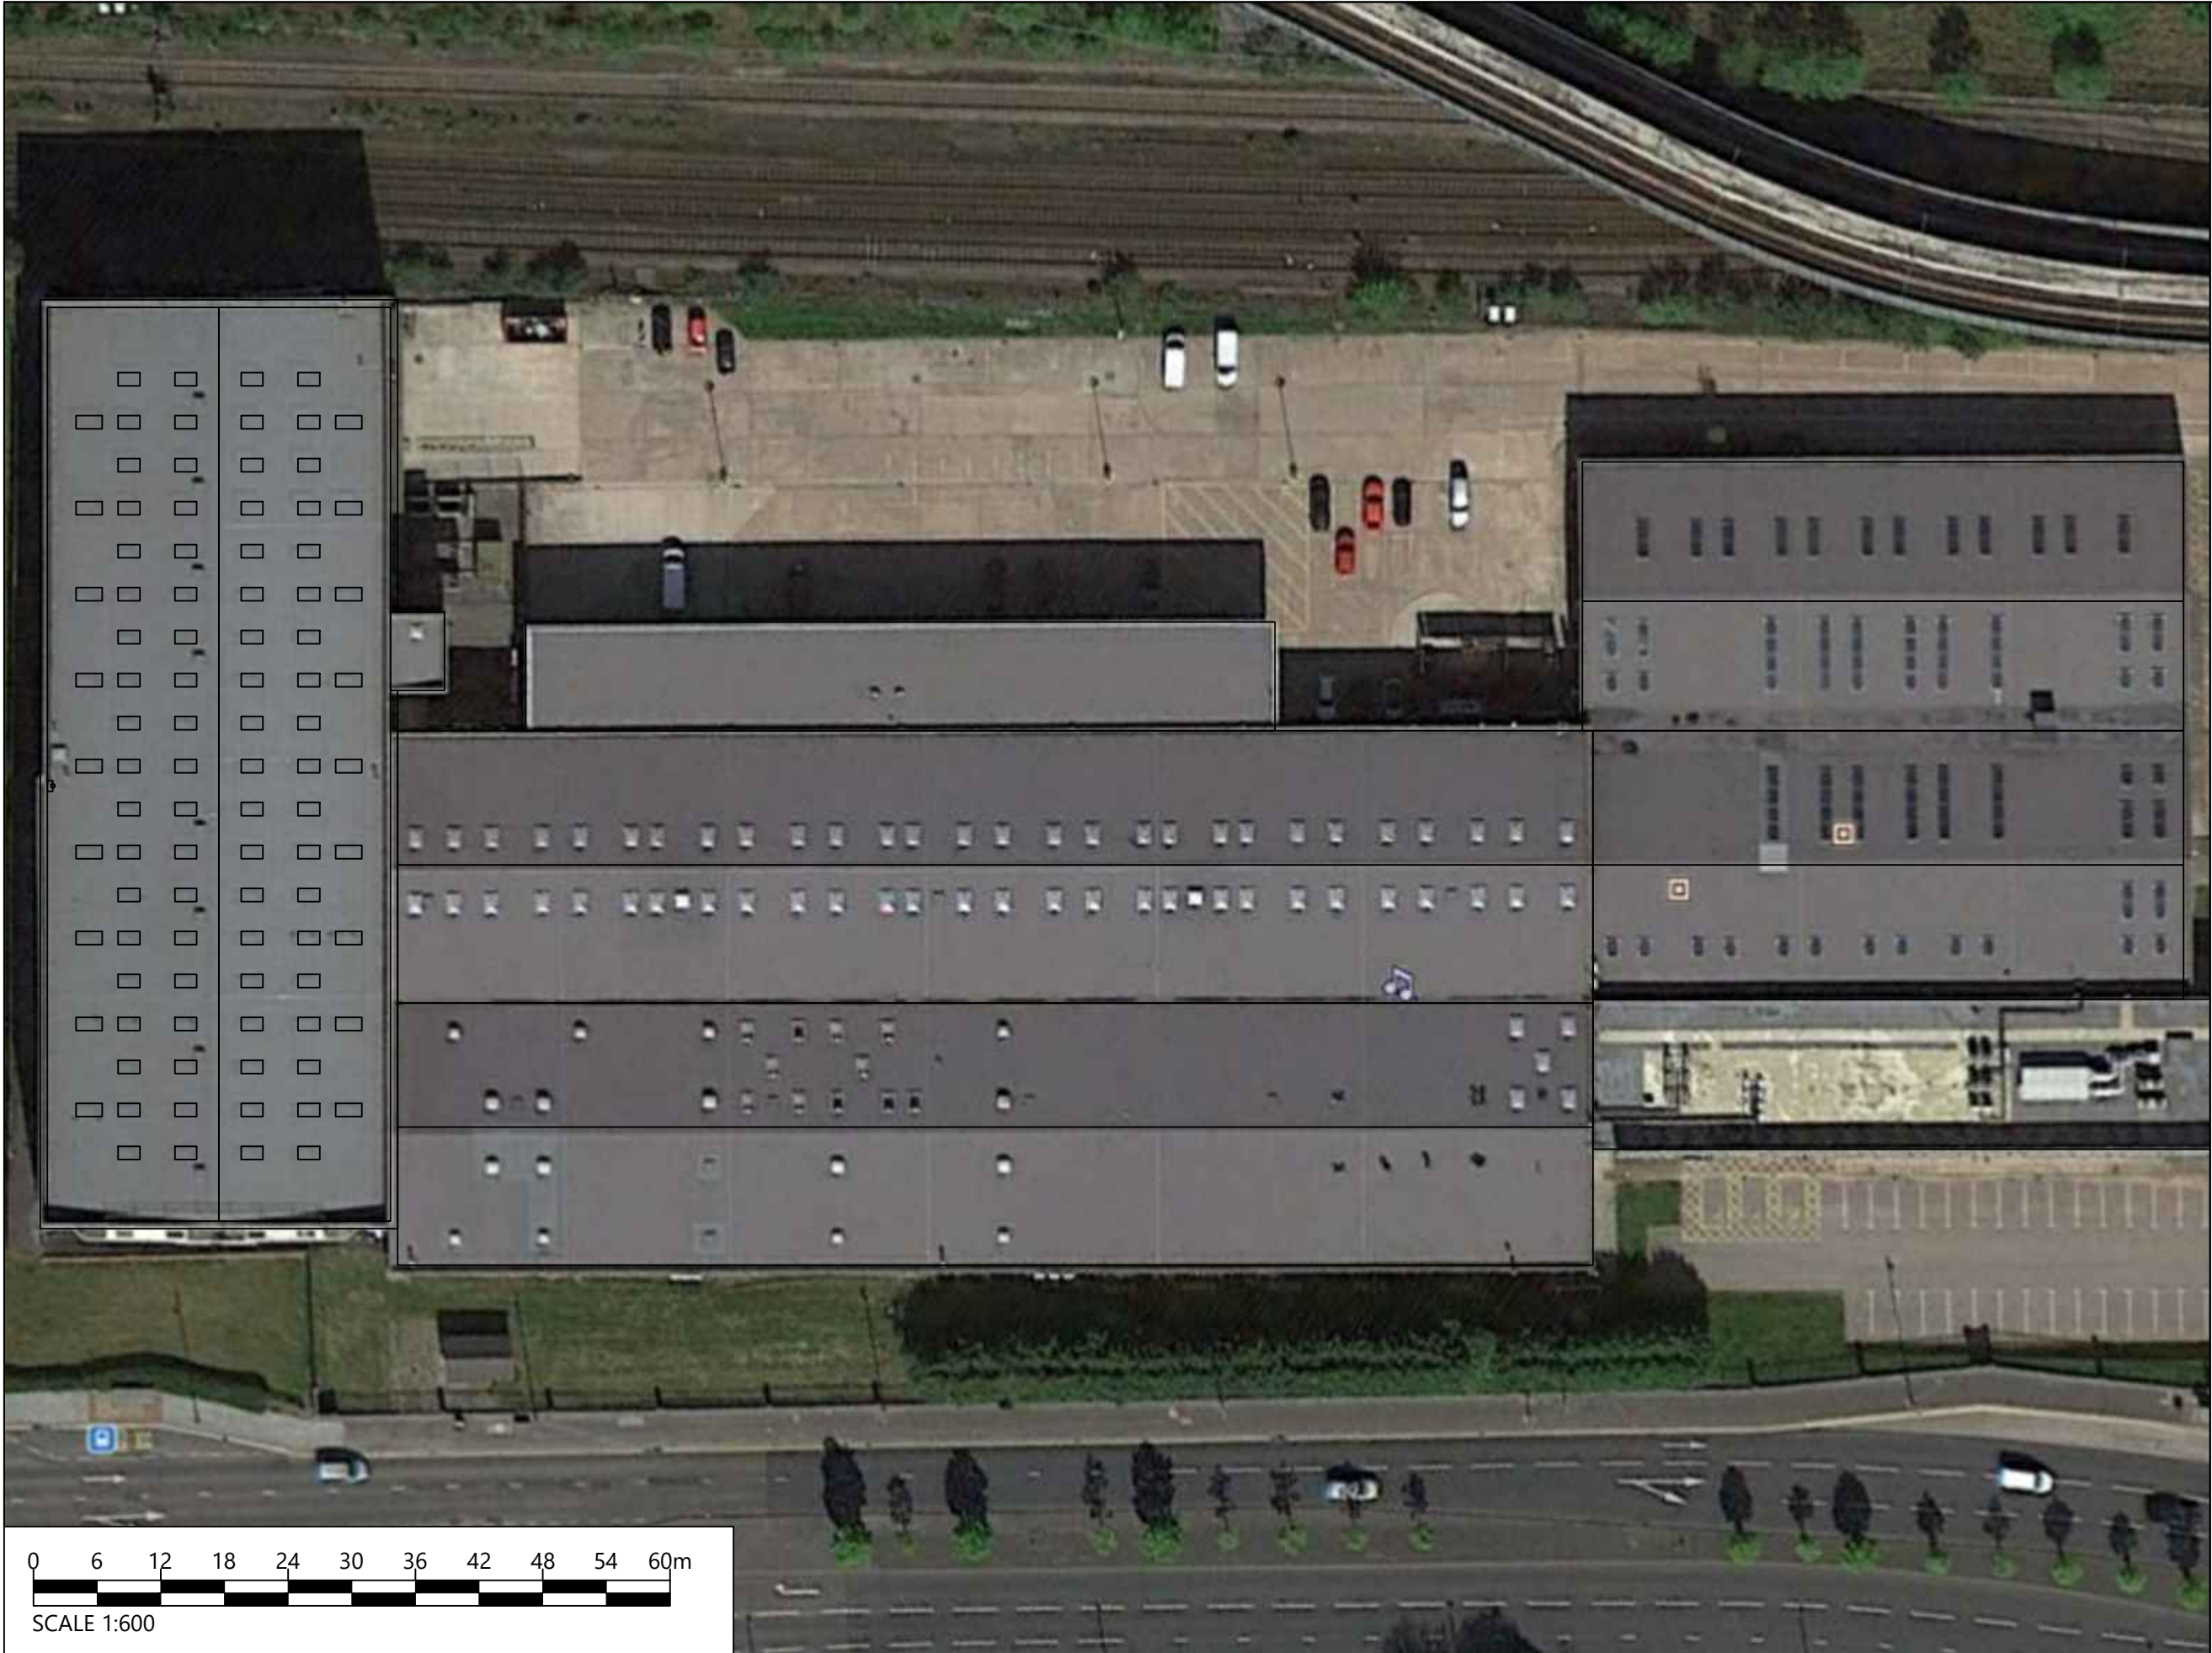

NOTES

003 Added DC cable28.05.2021

002 Added additional solar26.05.2021

001 Proposal20.05.2021

Rev. Nature of RevisionDate

APPROVED

Absolute
Powering The Future

Absolute[®]
Arisaig
Gartocharn
G83 8ND
Tel: 01415307644
www.absolutesolarandwind.co.uk

CLIENT

AMERESCO

PROJECT

THE SHARP PROJECT PHASE 2

SITE LOCATION

The Sharp Project, Thorp Rd,
Manchester M40 5BJ

JOB NUMBER

ABS994

TITLE

EXISTING ROOF PLAN

DRAWING NO. 006	REVISION NO. 001
DATE 28.05.2021	DRAWN BY JM
SCALE 1 : 600 @ A3	CHECKED BY RA