


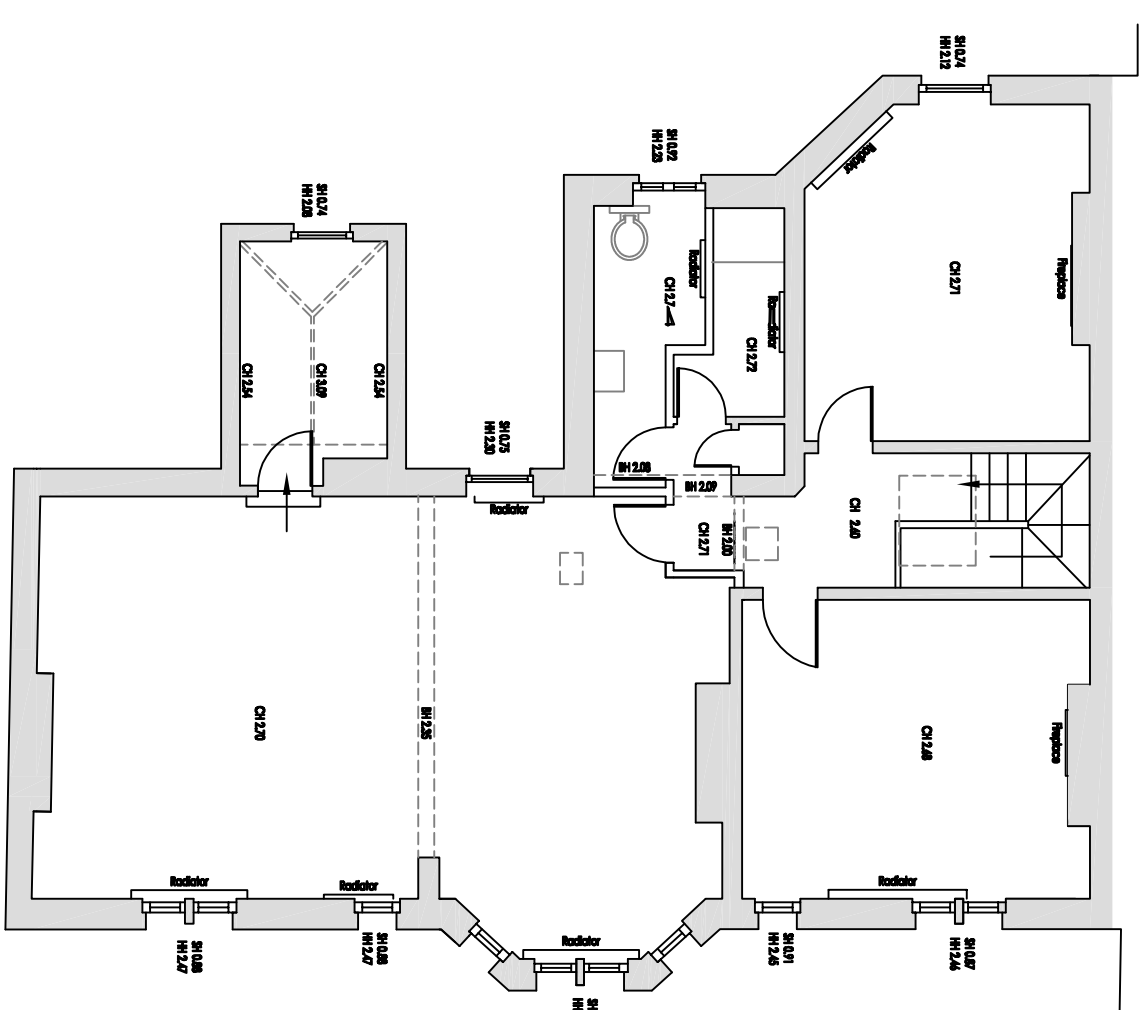


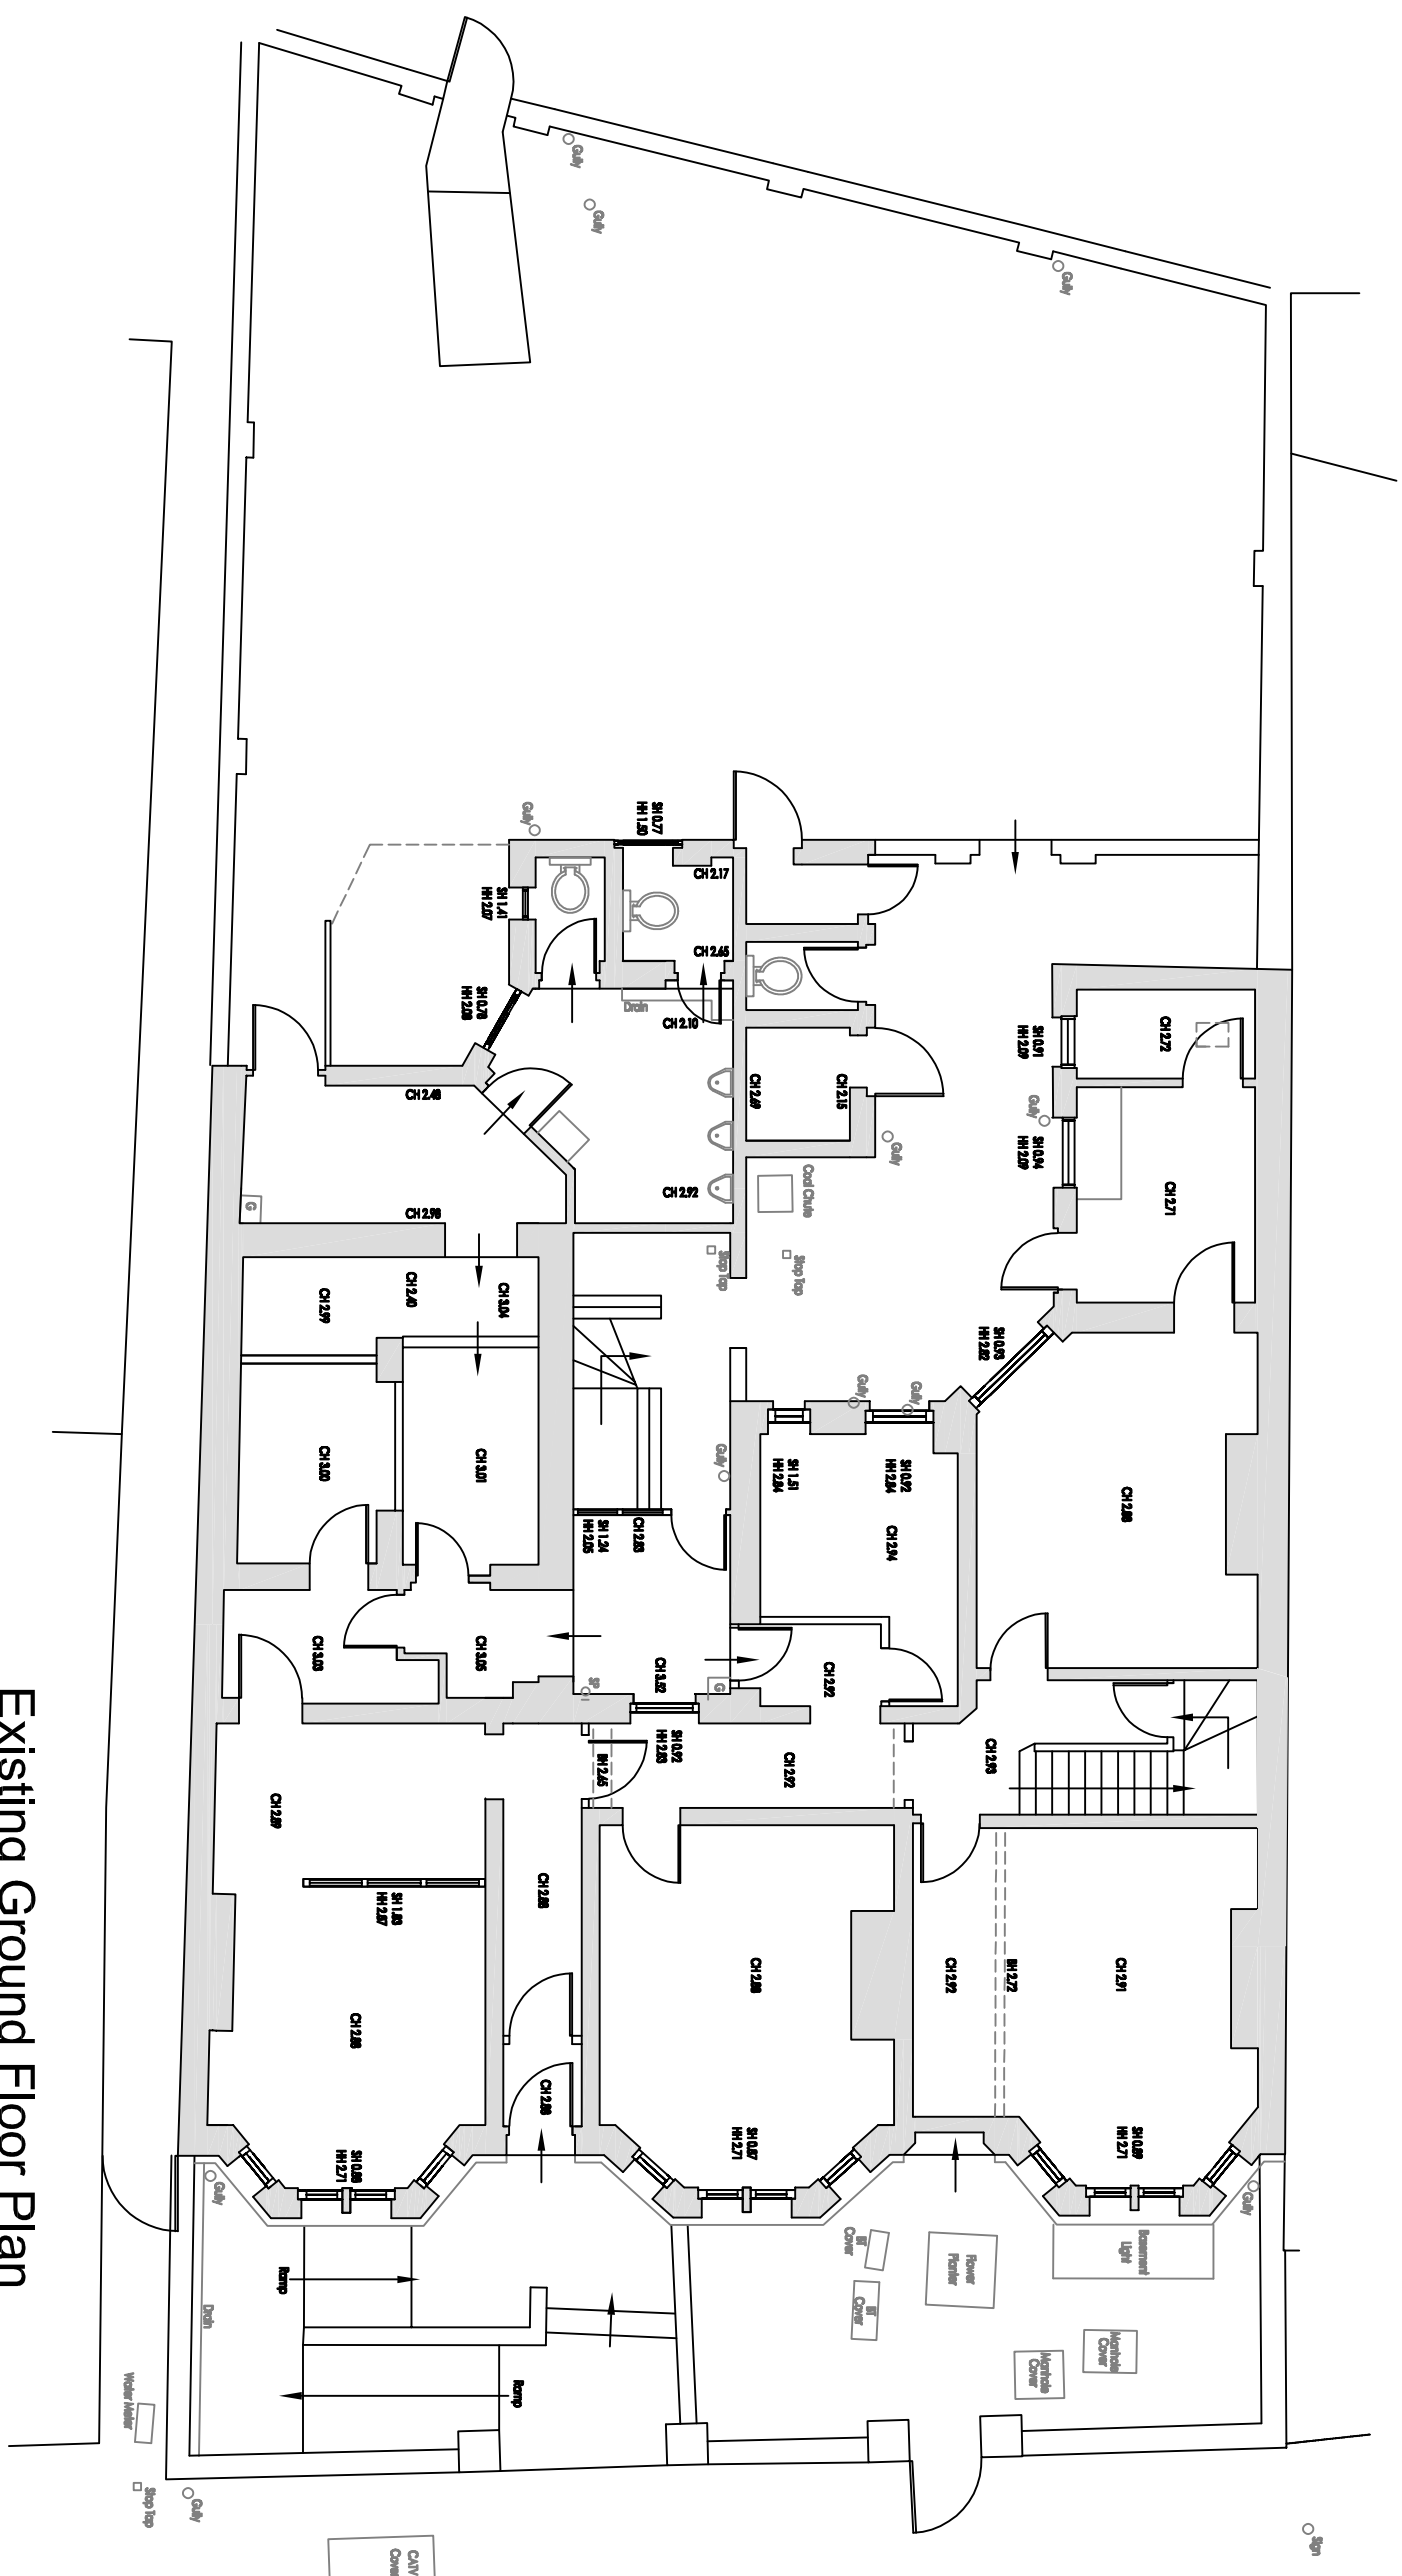


Existing First Floor Plan

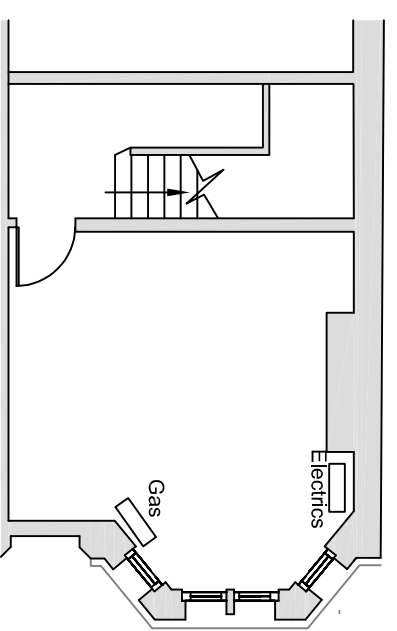



Existing Ground Floor Plan

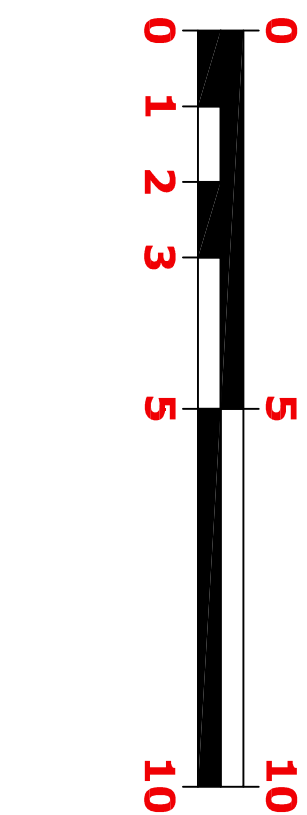


Existing Cellar at the Front

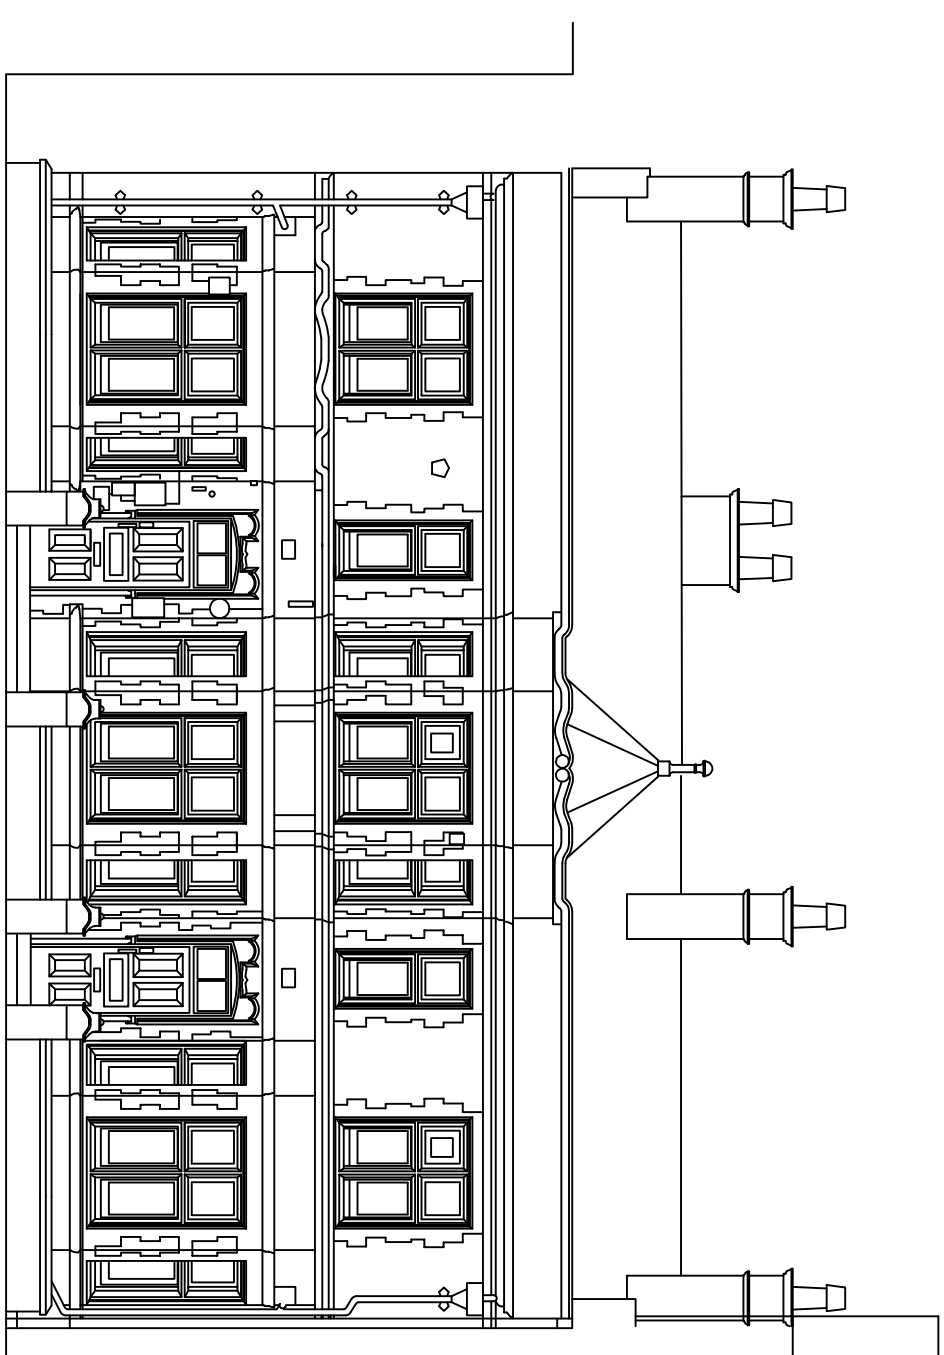


Existing Front Elevation

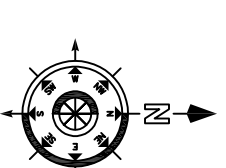 

Existing Location Plan
1:1250

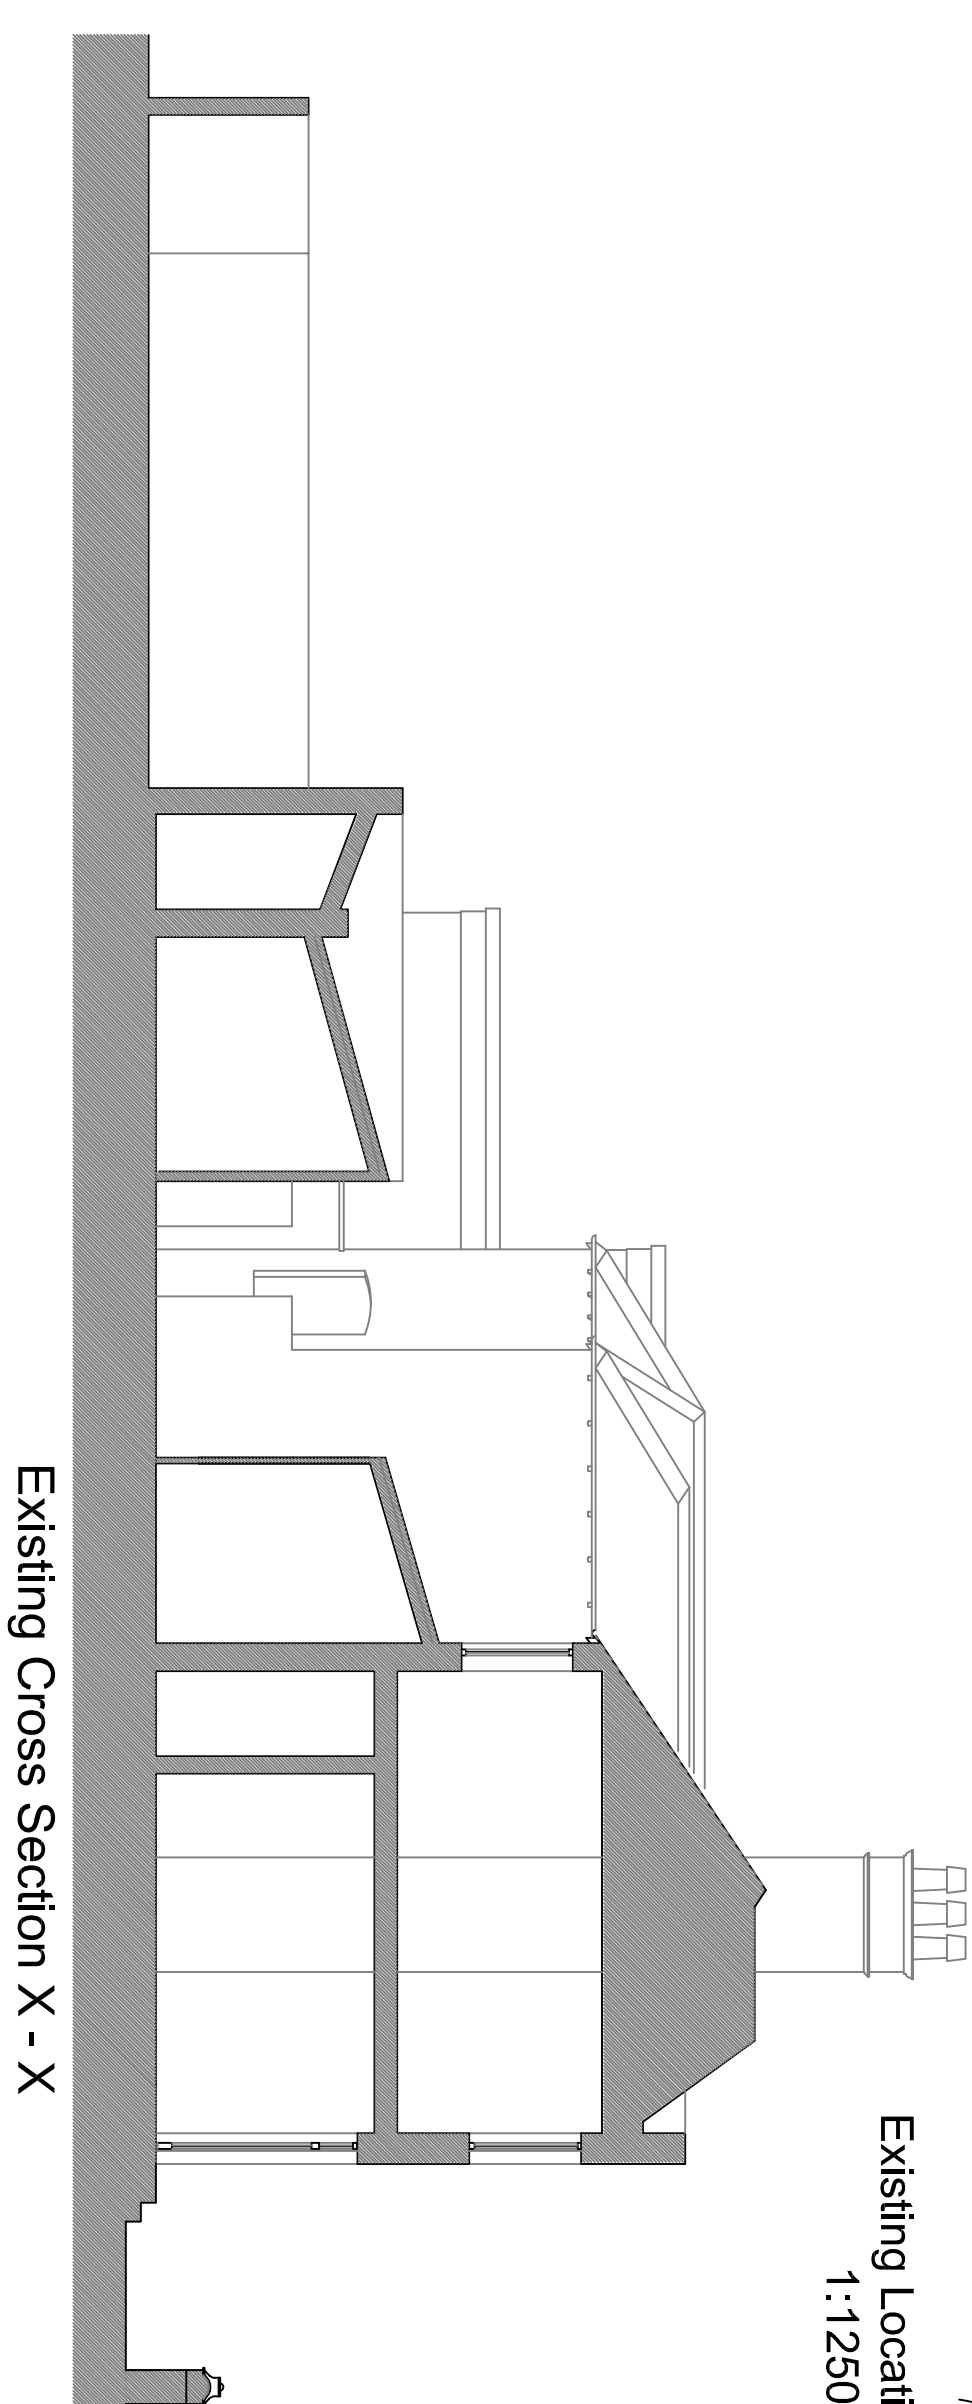

Existing Cross Section X - X

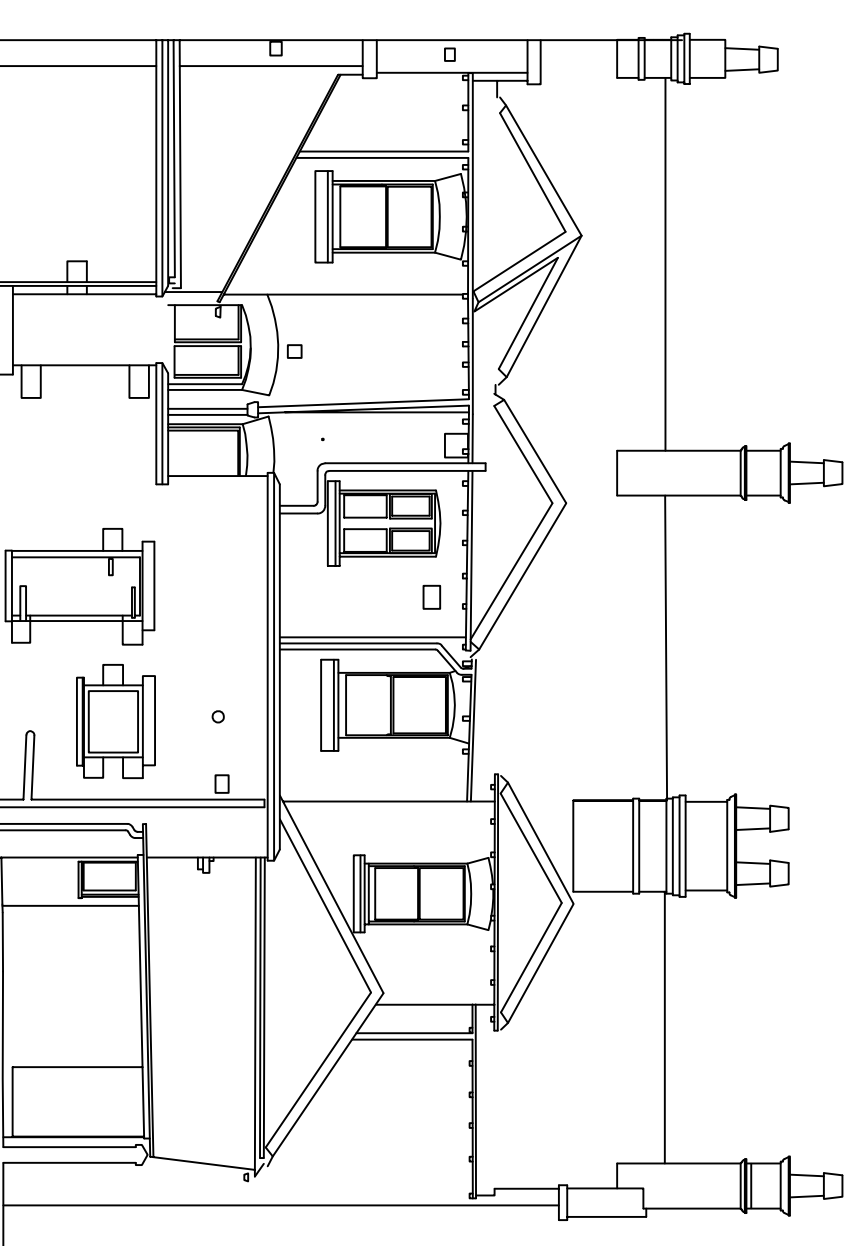

Existing Rear Elevation

notes

1. do not scale from this drawing – use figured dimensions only
2. read in conjunction with all other consultants/specialists drawings
report any discrepancies before offered work commences
3. all setting out dimensions to be checked on site by contractor
before work commences
4. this drawing remains copyright of Arvision architecture.
copy/distribute only with consent of author

Rev B 30.04.22 Existing Elevation & section amended, existing columns to front boundary wall reduced in height and wall/columns added to front elevation.

project:

Old Police Station
738-744 Wilmslow Road
Didsbury
M20 2DW

client:

HUS Property
Developments Ltd

dwg:

Existing Plans and Elevations

project no: 843

dwg no: 0

dwg date:25/07/20

dwg scale: 1:100

dwg revision: **B**

w:www.4mation-architecture.com

