



Glazing Legend	
	- Clear Glazing
	- Opaque Glazing
	- Solid Black Metal Panel

	- Tenant Signage Zone
-------------	-----------------------

Materials Legend	
1	Precast Concrete Panels
3	Exposed Concrete Soffit
4	Concrete Paving Slabs & Ballast
5	PPC Metal Fascia Panel
6	External Balustrade
7	PPC Metal Louvre
8	Metal Stall Riser
9	External Roller Shutter
10	Feature Glass Canopy
12	PPC Metal Rainscreen Cladding
13	Tenant Signage Zone (App by tenants)
14	Perforated Panels
15	PPC Metal Parapet Coping
16	Capped Curtain Walling
17	Metal Soffit Panel

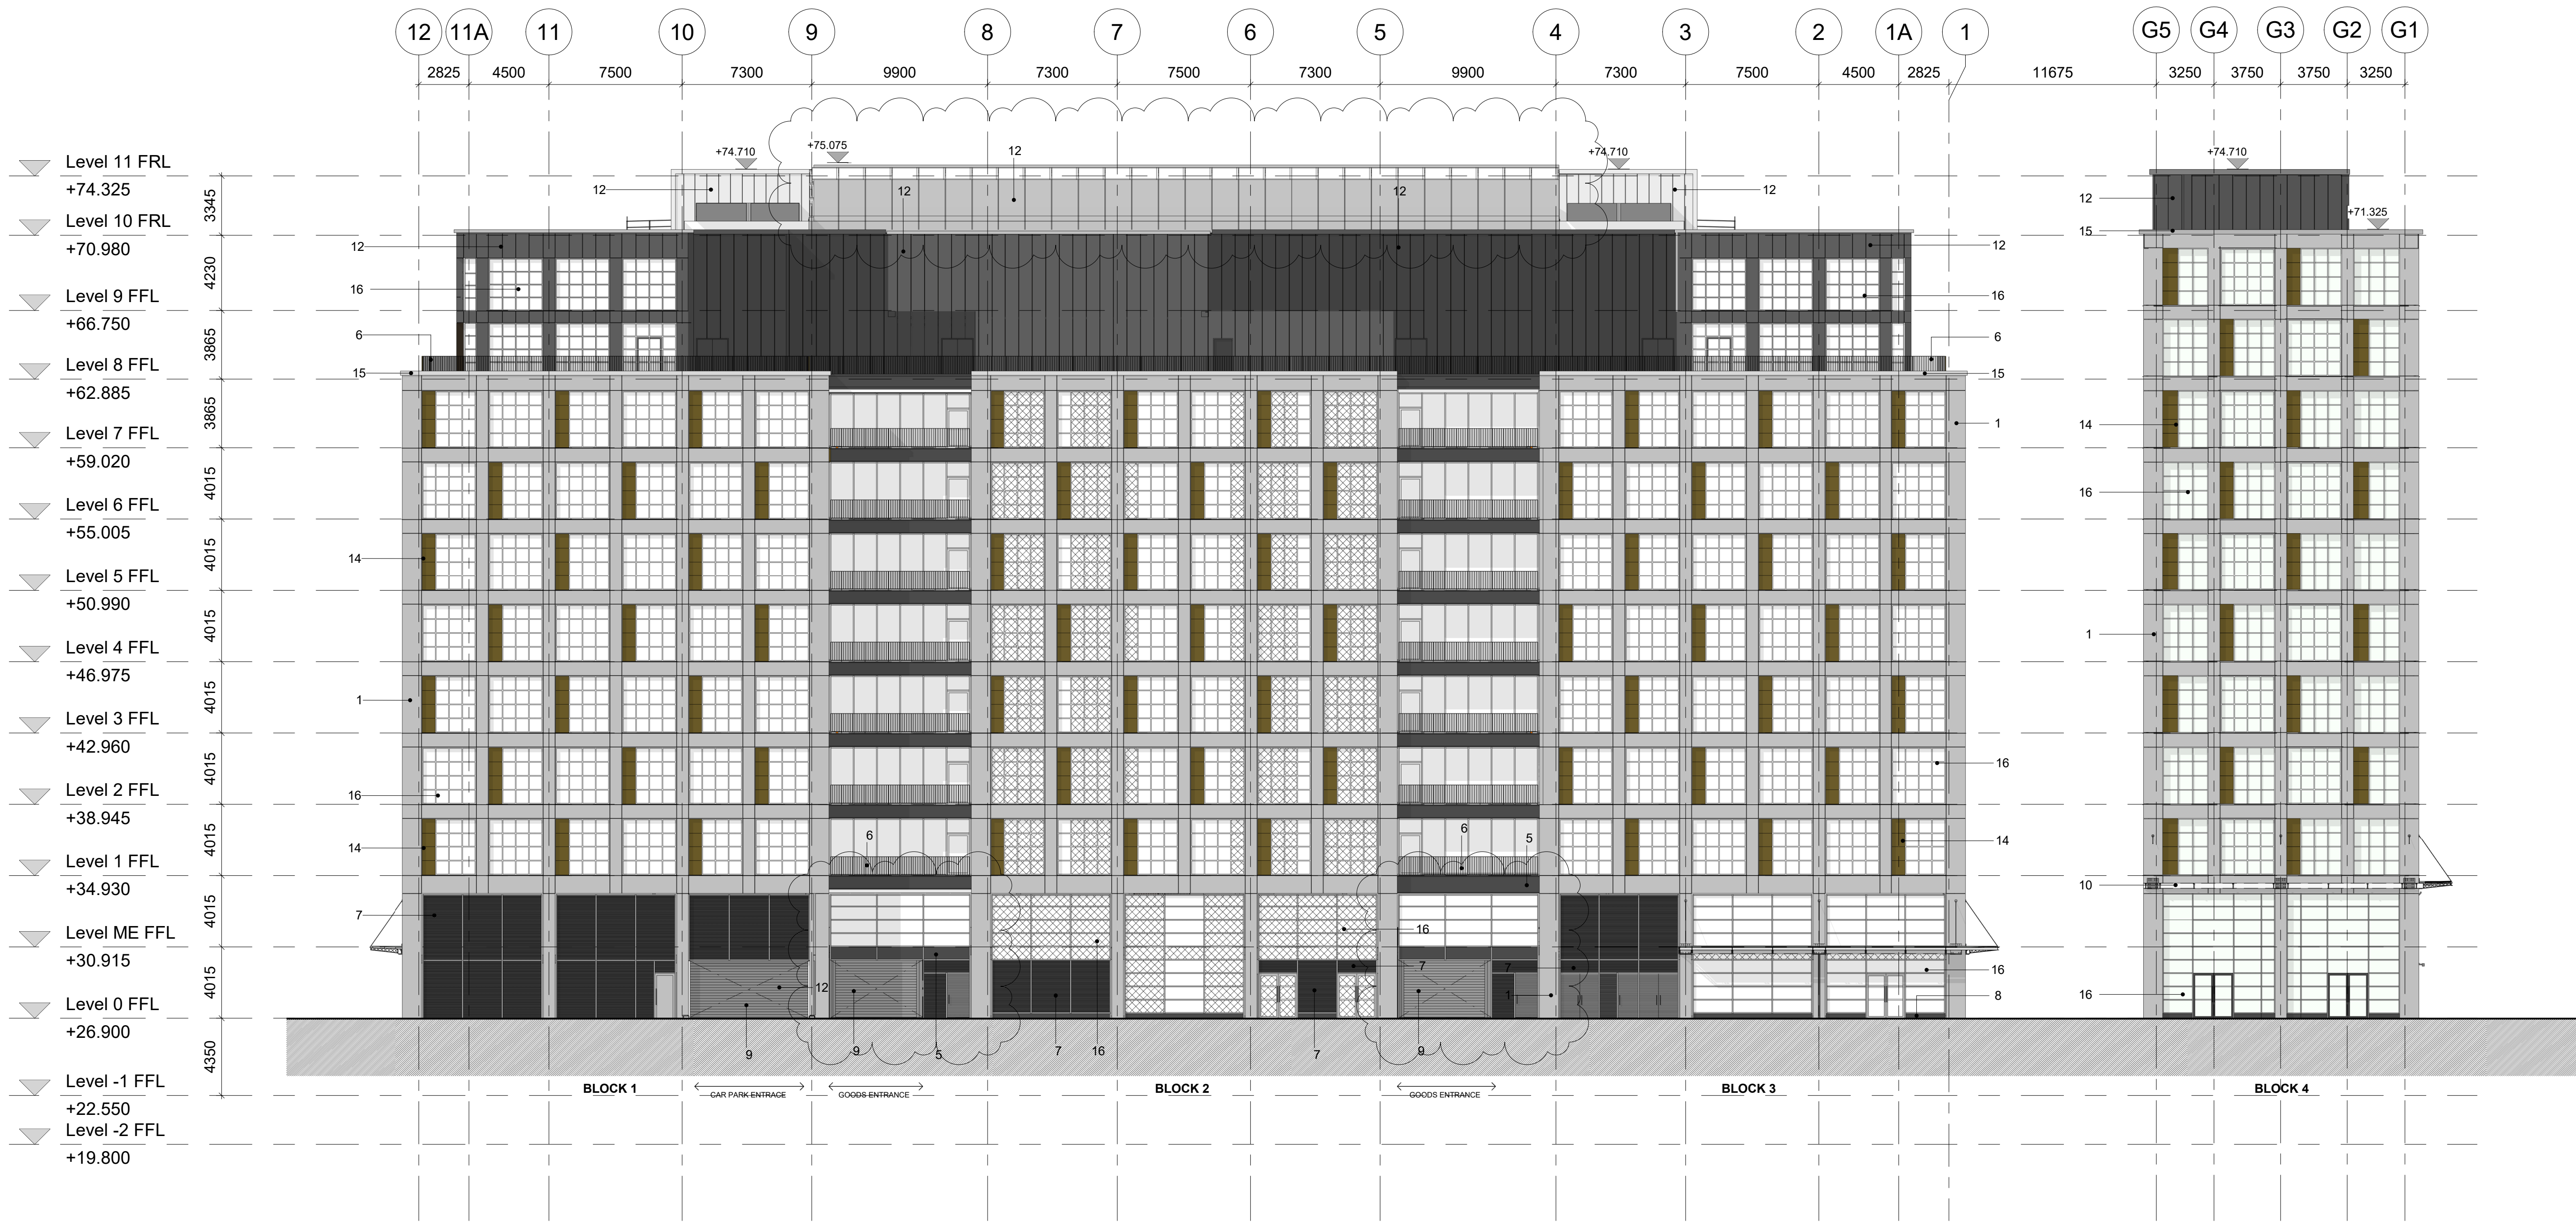

1 WEST ELEVATION
1 : 200

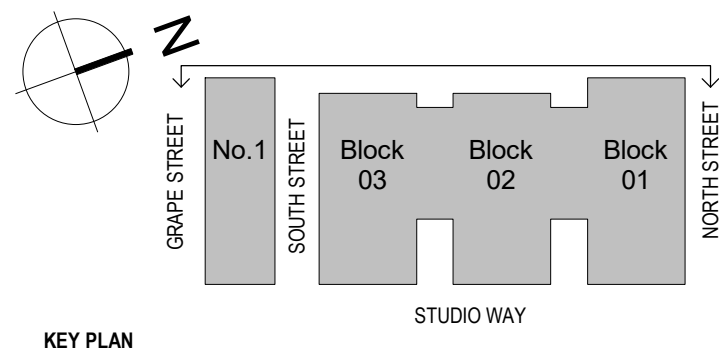

NOTES

THIS DRAWING MUST NOT BE SCALED.
ALL DIMENSIONS ARE TO BE VERIFIED AND CHECKED ON SITE. ANY DISCREPANCIES THAT ARE, OR BECOME APPARENT SHOULD BE REPORTED TO CHAPMAN TAYLOR.
AREAS INDICATED ARE APPROXIMATE GROSS INTERNAL AND NET INTERNAL AREAS. THEY RELATE TO THE LIKELY AREAS OF THE BUILDING AT THE CURRENT STAGE OF DESIGN. ANY DECISIONS TO BE MADE ON THE BASIS OF THESE PREDICTIONS, WHETHER AS TO PROJECT VIABILITY, PRE-LETTING, LEASE AGREEMENTS, OR THE LIKE, SHOULD INCLUDE DUE ALLOWANCE FOR THE INCREASES AND DECREASES INHERENT IN THE DESIGN DEVELOPMENT AND BUILDING PROCESS.

© COPYRIGHT CHAPMAN TAYLOR 2020

REV	DATE	BY	DESCRIPTION	CHKD
P08	19.04.2021	AE	FOR PLANNING ISSUE	MD
P07	28.01.2020	NP	FOR PLANNING ISSUE Non Material Amendment	MD
P06	08.03.2019	RV	Winter Garden Added	MD
P05	25.10.2018	AE/ACNP	Keynotes Updated & Glazing Legend Added	MD
P04	05.10.2018	AE/ACNP	FOR PLANNING ISSUE	MD
P03	28.09.2018	AE/ACNP	PRELIMINARY ISSUE General update - level updates in accordance with structural engineer input	AE
P02	14.09.2018	AE/ACNP	PRELIMINARY ISSUE	MD
P01	30.08.2018	AE/AC	PRELIMINARY ISSUE	MD

PROJECT STATUS
PLANNING

CLIENT

ALLIED LONDON

PROJECT
MANCHESTER GOODS YARD

ARCHITECT



CHAPMAN TAYLOR
GLOBAL ARCHITECTS & MASTERPLANNERS

DRAWING TITLE
PROPOSED WEST ELEVATION

Scale 1 : 200 @ A1

INTERNAL JOB NO	2	ISSUE DATE	10	DRAWN BY	20M	CHECKED BY	
PROGRAMME	261MGY	ORIGINATOR	MAY 2018	VOLUME	AE	NUMBER	MD
PROJECT ID	SJQ 600	ORIGINATOR	CTA	LEVEL	XX	ROLE	XX
PROJECT ID	DR A 07202	ORIGINATOR	P08	LEVEL	XX	ROLE	XX